ABBREVIATIONS

A/C	AIR CONDITIONING
AB	ANCHOR BOLT
ABV	ABOVE
ACM	ASBESTOS CONTAINING MATERIAL
ACST	ACOUSTIC
ADDL	ADDITIONAL
ADDN	ADDITION
ADH	ADHESIVE
ADJ	ADJUSTABLE
AFF	ABOVE FINISHED FLOOR
AFS	ACCESS FLOORING SYSTEM
AGG	AGGREGATE
AHU	AIR HANDLING UNIT
ALT	ALTERNATE
ALUM	ALUMINUM
ANCH	ANCHOR
ANOD	ANODIZED
AP	ACCESS PANEL
APC	ACOUSTICAL PANEL CEILING
APPROX	APPROXIMATE
ARCH	ARCHITECTURAL
ASB	ASBESTOS
ASPH	ASPHALT
ATTEN	ATTENUATION
AVG	AVERAGE
B, BOT	BOTTOM
BD	BOARD
BEJ	BUILDING EXPANSION JOINT
BIT	BITUMINOUS
BLDG	BUILDING
BLKG	BLOCKING
BM	BEAM
BRDG	BRIDGING
BRG	BEARING
BRK	BRICK
BS	BOTH SIDES
BSMT	BASEMENT
BUR	BUILT-UP ROOFING
C/L	CENTERLINE
CAB	CABINET
CAP	CAPILLARY
CB, CHKBD	CHALKBOARD
CER	CERAMIC
CG	CORNER GUARD
CH	COAT HOOK
CJ	CONTROL JOINT
CLG	CEILING
CLO	CLOSET
CLR	CLEAR
CMU	CONCRETE MASONRY UNIT
COL	COLUMN
COMM	COMMUNICATION
CONC	CONCRETE
CONF	CONFERENCE
CONN	CONNECTION
CONST	CONSTRUCTION
CONT	CONTINUOUS
CONTR	CONTRACTOR
CORD	COORDINATE
CORR	CORRIDOR
CPT	CARPET
CSK	COUNTERSUNK
CSMT	CASEMENT
CT	CERAMIC TILE
CTR	CENTER
D	DEEP
DBL	DOUBLE
DEMO	DEMOLITION
DET	DETAIL
DF	DRINKING FOUNTAIN
DH	DOUBLE HUNG
DI	DROP INLET
DIA	DIAMETER
DIAG	DIAGONAL
DIM	DIMENSION
DIV	DIVISION
DL	DEAD LOAD
DMP	DAMPPROOFING
DN	DOWN
DPR	DISPENSER
DR	DOOR
DS	DOWNSPOUT
DWG	DRAWING
E	EAST
EA	EACH
EF	EXHAUST FAN
EFS	EXTERIOR FINISH SYSTEM
EIFS	EXTERIOR INSULATION FINISH SYSTEM
EJ	EXPANSION JOINT
EL	ELEVATION
ELAS	ELASTOMERIC
ELEC	ELECTRICAL
ELEV	ELEVATOR
EMER	EMERGENCY
ENCL	ENCLOSURE
EPDM	ETHYLENE PROPYLENE DIENE MONOMER
EPX	EPOXY
EQ	EQUAL
EQUIP	EQUIPMENT
EST	ESTIMATE
EW	EACH WAY
EWC	ELECTRIC WATER COOLER
EXH	EXHAUST
EXIST	EXISTING
EXP	EXPANSION, EXPOSED
EXP JT	EXPANSION JOINT
EXT	EXTERIOR
FAB	FABRICATE
FAS	FASTENER
FB	FACE BRICK
FC	FIELD COORDINATE
FCJ	FIRE CONTROL JOINT
FD	FLOOR DRAIN
FDN	FOUNDATION
FE	FIRE EXTINGUISHER
FEC	FIRE EXTINGUISHER CABINET
FED STD	FEDERAL STANDARD
FEJ	FLOOR EXPANSION JOINT
FF	FINISH FLOOR
FFE	FINISH FLOOR ELEVATION
FIN	FINISH, FINISHED
FL, FLR	FLOOR
FLSHG	FLASHING
FLUOR	FLUORESCENT
FND	FEMININE NAPKIN DISPENSER
FOF	FACE OF FINISH
FOM	FACE OF MASONRY
FOS	FACE OF STUD
FP	FIREPROOF
FRM	FRAME
FRMG	FRAMING
FT	FOOT, FEET
FTG	FOOTING
FUR	FURRING
GA	GAUGE
GALV	GALVANIZED
GB	GRAB BAR
GC	GLAZED COATING
GCMU	GLAZED CONCRETE MASONRY UNIT
GEN	GENERAL
GL	GLASS, GLAZING
GOVT	GOVERNMENT
GR	GROUT
GSU	GLAZED STRUCTURAL UNIT
GWB	GYPSUM WALLBOARD
GYP	GYPSUM
H, HGT	HEIGHT
HB	HOSE BIBB
HC	HANDICAPPED
HDNR	HARDENER
HDR	HEADER
HDWD	HARDWOOD
HDWR	HARDWARE
HM	HOLLOW METAL
HORIZ	HORIZONTAL
HP	HIGH POINT
HR	HOUR
HT	HEIGHT
IC	IN CONTRACT
ID	INSIDE DIAMETER
IN	INCH
INCL	INCLUDE, INCLUDED, INCLUDING
INFO	INFORMATION
INST	INSTALLATION
INSUL	INSULATION, INSULATED
INT	INTERIOR
JAN	JANITOR
JC	JANITOR CLOSET
JCT	JUNCTION
JST	JOIST
JT	JOINT
KCJ	KEYED CONSTRUCTION JOINT
KCP	KEENES CEMENT PLASTER
KIT	KITCHEN
KO	KNOCKOUT
L	LONG
LAB	LABORATORY
LAM	LAMINATE
LAV	LAVATORY
LB	POUND
LF	LINEAR FOOT
LG	LAMINATED GLASS
LH	LEFT HAND
LIN	LINEAR
LP	LOW POINT
LTG	LIGHTING
LTL	LINTEL
LVR	LOUVER
MAINT	MAINTENANCE
MAS	MASONRY
MATL	MATERIAL
MAX	MAXIMUM
MB	MARKERBOARD
MBR	MODIFIED BITUMEN ROOF
MC	MEDICINE CABINET
MECH	MECHANICAL
MED	MEDIUM
MFG	MANUFACTURER
MG	MIRROR GLASS
MIN	MINIMUM
MIR	MIRROR
MISC	MISCELLANEOUS
MO	MASONRY OPENING
MOD	MODIFIED
MP	METAL PLATE
MT	MOUNT
MTD	MOUNTED
MTL	METAL
MULL	MULLION
MWP	MEMBRANE WATERPROOFING
N	NORTH
NIC	NOT IN CONTRACT
NO	NUMBER
NOM	NOMINAL
NRC	NOISE REDUCTION COEFFICIENT
NTS	NOT TO SCALE
OA	OVERALL
OC	ON CENTER
OD	OUTSIDE DIAMETER
OH	OVERHEAD
OPNG	OPENING
OPP	OPPOSITE
PAR	PARALLEL
PART	PARTIAL
PC	PRECAST
PCP	PORTLAND CEMENT PLASTER
PCT	PORCELAIN CERAMIC TILE
PERM	PERIMETER
PIP	POURED IN PLACE
PL	PLATE
PLAM	PLASTIC LAMINATE
PLAS	PLASTER
PLUMB	PLUMBING
PLYWD	PLYWOOD
PNL	PANEL
POLY	POLYURETHANE
PR	PAIR
PREFAB	PREFABRICATED
PREFIN	PREFINISHED
PREP	PREPARE
PSF	POUNDS PER SQUARE FOOT
PSI	POUNDS PER SQUARE INCH
PT	PORCELAIN TILE
PTD	PAPER TOWEL DISPENSER
PTN	PARTITION
PVC	POLYVINYL CHLORIDE
PVMT	PAVEMENT
QT	QUARRY TILE
QTY	QUANTITY
R	RISER
RAD	RADIUS
RB	RESILIENT BASE
RCP	REFLECTED CEILING PLAN
RD	ROOF DRAIN
REF	REFERENCE
REINF	REINFORCED
REQD	REQUIRED
RESIL	RESILIENT
RF	ROOF
RFS	RADIO FREQUENCY SHIELDED
RH	RIGHT HAND
RL	RAIN LEADER
RM	ROOM
RO	ROUGH OPENING
RV	RELIEF VENT
S	SOUTH
SAN	SANITARY
SAPC	SUSPENDED ACOUSTICAL PANEL CEILING
SATC	SUSPENDED ACOUSTICAL TILE CEILING
SC	SOLID CORE
SCH	SCHEDULE
SCR	SHOWER CURTAIN ROD
SD	SOAP DISPENSER
SECT	SECTION
SF	SQUARE FEET
SFS	SYNTHETIC FINISH SYSTEM
SH	SHEET
SIM	SIMILAR
SKCP	SUSPENDED KEENES CEMENT PLASTER
SLR	SEALER
SND	SANITARY NAPKIN DISPOSER
SNTD	SANITARY NAPKIN AND TAMPON DISPENSER
SOF	SPRAYED ON FIREPROOFING
SPC	SUSPENDED PLASTER CEILING
SPEC	SPECIFICATION
SPK	SPEAKER
SQ	SQUARE
SS	STAINLESS STEEL
STD	STANDARD
STL	STEEL
STOR	STORAGE
STRL	STRUCTURAL
SUSP	SUSPENDED
SV	SHEET VINYL
SYN	SYNTHETIC
SYS	SYSTEM
T	TREAD
T&B	TOP & BOTTOM
T&G	TONGUE AND GROOVE
TB	TACK BOARD
TBB	TILE BACKER BOARD
TC	TOP OF CURB
TEMP	TEMPERATURE
TERR	TERRAZZO
TG	TEMPERED GLASS
THK	THICK
THRSLD	THRESHOLD
THRU	THROUGH
TJ	TERRAZZO JOINT
TO	TOP OF
TOB	TOP OF BEAM
TOC	TOP OF CONCRETE
TP	TOILET PARTITION
TRTD	TREATED
TTD	TOILET TISSUE DISPENSER
TW	TOP OF WALL
TYP	TYPICAL
UC	UNDERCUT
UL	UNDERWRITERS LABORATORY
UNF	UNFINISHED
UON	UNLESS OTHERWISE NOTED
V	VOLT
VCT	VINYL COMPOSITION TILE
VEN	VENEER
VERT	VERTICAL
VEST	VESTIBULE
VJ	VENEER JOINT
VP	VENEER PLASTER
VR	VAPOR RETARDER
VT	VINYL TILE
VTR	VENT THRU ROOF
VWC	VINYL WALL COVERING
W	WIDTH
W/	WITH
W/O	WITHOUT
W/R	WATER-RESISTANT
WAIN	WAINSCOT
WB	WOOD BASE
WC	WATER CLOSET
WD	WOOD
WDW	WINDOW
WGL	WIRE GLASS
WH	WATER HEATER
WP	WORKING POINT
WR	WASTE RECEPTACLE
WS	WASTE STACK
WT	WEIGHT
WWF	WELDED WIRE FABRIC
WWM	WELDED WIRE MESH
	ANGLE
	DIAMETER
&, +	AND
@	AT
±	PLUS OR MINUS

DRAWING ANNOTATION SYMBOLS

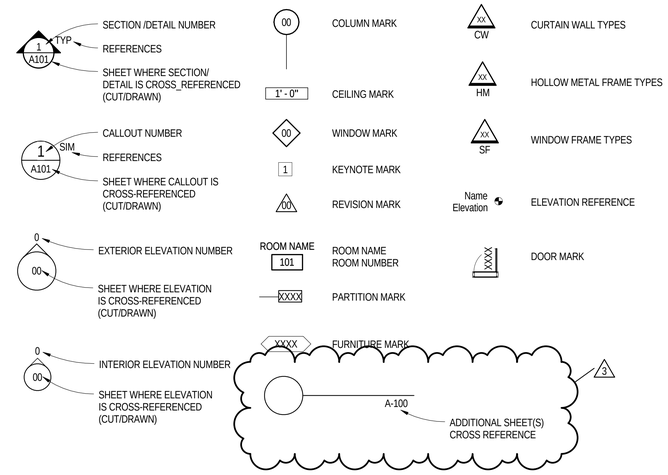

MATERIAL LEGEND

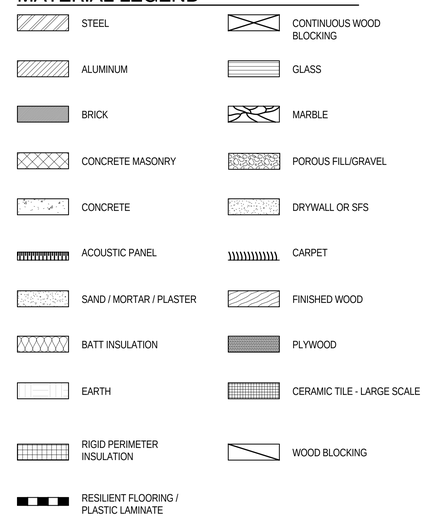

Received by SBBCC 3.10.2015

S.B. Ballard Construction Company

RRMM ARCHITECTS

WALLER TODD & SADLER ARCHITECTS

The Livas Group Architects, P.C.

MARK	DATE	BY	DESCRIPTION
2	03-03-2015	WTS	ADDENDUM #2
1	03-09-2015	WTS	ADDENDUM #3

REVISIONS

DATE	03-03-2015
PROJECT	1344-A
DESIGNED	MSM
DRAWN	WTS
CHECKED	WWS

COMMONWEALTH OF VIRGINIA
DUANE M. HARVER
Lic. No. 6310
03/09/15
ARCHITECT

PROJECT
NORFOLK PUBLIC SCHOOLS
NEW CAMPOSTELLA K-8 STEM SCHOOL
1106 CAMPOSTELLA ROAD
NORFOLK, VA

SBBCC PROJECT NUMBER: NPS-2014-315
VIRGINIA DEPARTMENT OF EDUCATION: 118-77-00-100

DRAWING
ABBREVIATIONS, SYMBOLS AND LEGENDS

SHEET
A-001

C:\2015 Revit Projects\1344-A CAMPOSTELLA K-8 - ARCH_kWS.rvt
3/9/2015 8:51:10 PM

PARTITION UL TESTING LAB CHART		
PARTITION TYPES	1 HOUR RATING	2 HOUR RATING
M3BR	UL#U906	
M3R		
M5R		
S6BR		
S16BR	UL#U411	
S17BR		

3

M2

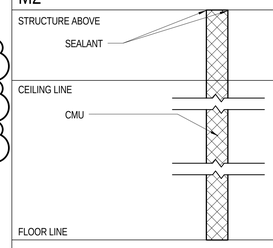

ACTUAL DIMENSION 'X'	5 5/8"
STUD SIZE	-
CMU SIZE	6"

M3BR

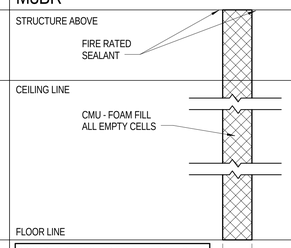

PROVIDE 6" STENCILED TEXT EVERY 8' - 0" O.C. READING "1 HOUR FIRE RATED PARTITION" AS REQUIRED BY BUILDING CODE

7 5/8"

SOUND RATING	STC 52
ACTUAL DIMENSION 'X'	7 5/8"
STUD SIZE	-
CMU SIZE	8"

M3

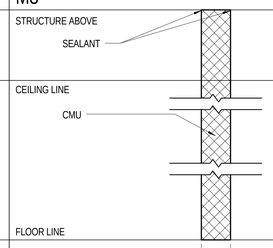

7 5/8"

ACTUAL DIMENSION 'X'	7 5/8"
STUD SIZE	-
CMU SIZE	8"

M3B

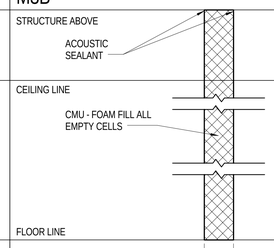

7 5/8"

SOUND RATING	STC 52
ACTUAL DIMENSION 'X'	7 5/8"
STUD SIZE	-
CMU SIZE	8"

M3R

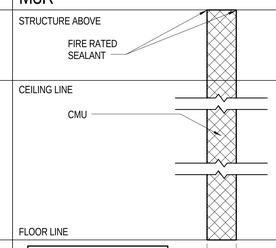

PROVIDE 6" STENCILED TEXT EVERY 8' - 0" O.C. READING "1 HOUR FIRE RATED PARTITION" AS REQUIRED BY BUILDING CODE

7 5/8"

ACTUAL DIMENSION 'X'	7 5/8"
STUD SIZE	-
CMU SIZE	8"

M4B

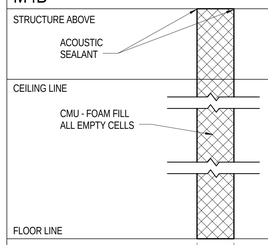

9 5/8"

SOUND RATING	STC 55
ACTUAL DIMENSION 'X'	9 5/8"
STUD SIZE	-
CMU SIZE	10"

M5

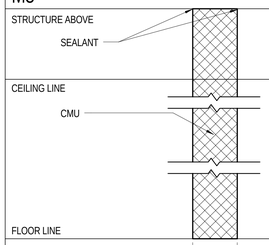

11 5/8"

ACTUAL DIMENSION 'X'	11 5/8"
STUD SIZE	-
CMU SIZE	12"

M5B

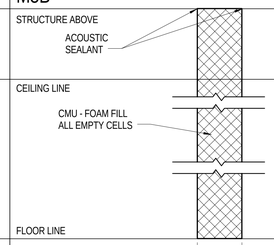

11 5/8"

SOUND RATING	STC 55
ACTUAL DIMENSION 'X'	11 5/8"
STUD SIZE	-
CMU SIZE	12"

M5R

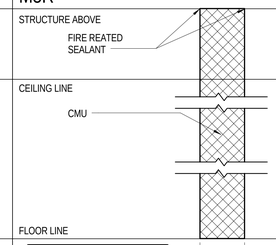

PROVIDE 6" STENCILED TEXT EVERY 8' - 0" O.C. READING "2 HOUR FIRE RATED PARTITION" AS REQUIRED BY BUILDING CODE

11 5/8"

ACTUAL DIMENSION 'X'	11 5/8"
STUD SIZE	-
CMU SIZE	12"

S3

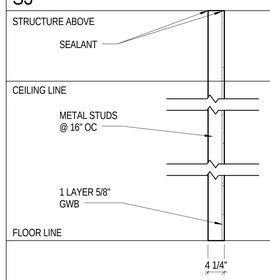

4 1/4"

ACTUAL DIMENSION 'X'	4 1/4"
STUD SIZE	3 5/8"
CMU SIZE	-

S6

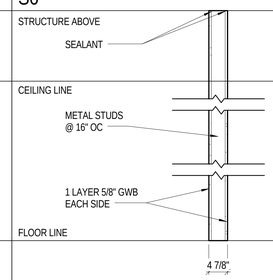

4 7/8"

ACTUAL DIMENSION 'X'	4 7/8"
STUD SIZE	3 5/8"
CMU SIZE	-

S6B

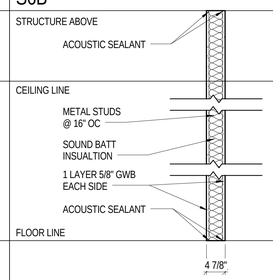

4 7/8"

SOUND RATING	STC 49
ACTUAL DIMENSION 'X'	4 7/8"
STUD SIZE	3 5/8"
CMU SIZE	-

S6BR

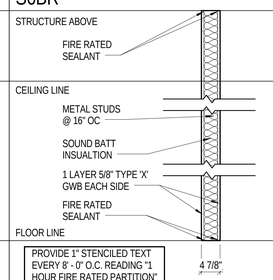

PROVIDE 1" STENCILED TEXT EVERY 8' - 0" O.C. READING "1 HOUR FIRE RATED PARTITION" AS REQUIRED BY BUILDING CODE

4 7/8"

ACTUAL DIMENSION 'X'	4 7/8"
STUD SIZE	3 5/8"
CMU SIZE	-

S7

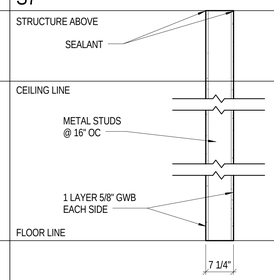

7 1/4"

ACTUAL DIMENSION 'X'	7 1/4"
STUD SIZE	6"
CMU SIZE	-

S7B

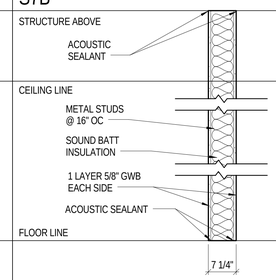

7 1/4"

SOUND RATING	STC 49
ACTUAL DIMENSION 'X'	7 1/4"
STUD SIZE	6"
CMU SIZE	-

S8B

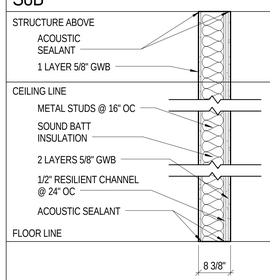

8 3/8"

SOUND RATING	STC 60
ACTUAL DIMENSION 'X'	8 3/8"
STUD SIZE	6"
CMU SIZE	-

S16BR

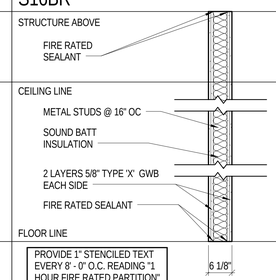

PROVIDE 1" STENCILED TEXT EVERY 8' - 0" O.C. READING "1 HOUR FIRE RATED PARTITION" AS REQUIRED BY BUILDING CODE

6 1/8"

ACTUAL DIMENSION 'X'	6 1/8"
STUD SIZE	3 5/8"
CMU SIZE	-

S17BR

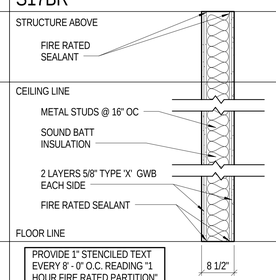

PROVIDE 1" STENCILED TEXT EVERY 8' - 0" O.C. READING "1 HOUR FIRE RATED PARTITION" AS REQUIRED BY BUILDING CODE

8 1/2"

ACTUAL DIMENSION 'X'	8 1/2"
STUD SIZE	6"
CMU SIZE	-

PARTITION TYPE NOTES

1. REFER TO LIFE SAFETY PLANS FOR LOCAITONS AND RATINGS OF FIRE RATED PARTITIONS AND PARTITIONS THAT RESIST THE PASSAGE OF SMOKE.
2. PARTITION TYPES DO NOT INCLUDE ALL APPLIED FINISHES. REFER TO FINISH SCHEDULE.
3. SEAL TOP OF WALL AT STRUCTURAL (ROOF/FLOOR) DECK, AT PERIMETER, AT WALL INTERSECTIONS, AT FLOOR, AND AT ALL PENETRATIONS. USE FIRE RATED SEALANT AS REQUIRED TO SEAL IN ACCORDANCE WITH JOINT SYSTEM UL HWD0039 AT CMU AND UL HWD0034 AT GYPSUM WALLBOARD PARTITIONS, WHERE PARTITIONS ARE INDICATED TO BE FIRE RATED.
4. USE FIRE RATED GYPSUM WALLBOARD AT FIRE RATED GYPSUM WALLBOARD PARTITIONS.
5. ALL CMU WALLS SHALL BE REINFORCED WITH HORIZONTAL MASONRY REINFORCING AT 16" ON CENTER VERTICALLY, UNLESS OTHERWISE NOTED.
6. MASONRY FIREWALLS SHALL BE CONSTRUCTED OF MATERIALS CERTIFIED TO ACHIEVE THE FIRE RATING REQUIRED FOR THE THICKNESS INDICATED.
7. PARTITION TERMINATION INFORMATION IS INDICATED ON THE REFLECTED CEILING PLANS.

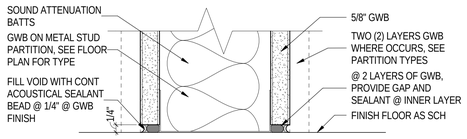

ACOUSTICAL SEALANT DETAIL

6" = 1'-0"

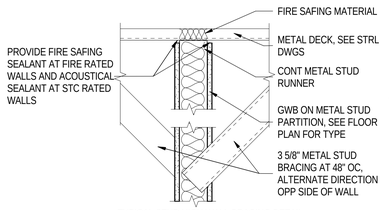

TYPICAL STUD HIGH WALL BRACING DETAIL

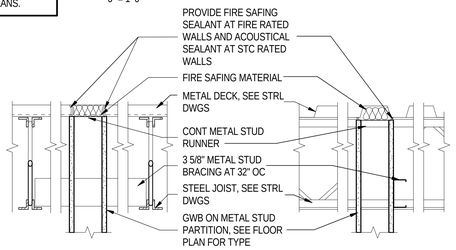

TYPICAL PARTITIONS TIGHT TO METAL DECK

TYPICAL STUD PARTITION BRACING DETAILS

1 1/2" = 1'-0"

Received by SBBCC 3.10.2015

S.B. Ballard Construction Company

RRMM ARCHITECTS

WALLER TODD & SADLER ARCHITECTS

The Livas Group Architects, P.C.

MARK	DATE	BY	DESCRIPTION
2	03-03-2015	WTS	ADDENDUM #2
3	03-09-2015	WTS	ADDENDUM #3

REVISIONS

DATE	03-03-2015
PROJECT	1344-A
DESIGNED	MSM
DRAWN	WTS
CHECKED	WWS

COMMONWEALTH OF VIRGINIA
DUANE M. HARVER
Lic. No. 6310
03/09/15
ARCHITECT

SBBCC PROJECT NUMBER: NPS-2014-315
VIRGINIA DEPARTMENT OF EDUCATION: 128-77-00-100

PROJECT
NORFOLK PUBLIC SCHOOLS
NEW CAMPOSTELLA K-8 STEM SCHOOL
1106 CAMPOSTELLA ROAD
NORFOLK, VA

DRAWING
PARTITION TYPES

SHEET
A-002

C:\2015 Revit Projects\1344-A CAMPOSTELLA K-8 - ARCH_KHS.rvt

3/9/2015 8:51:14 PM

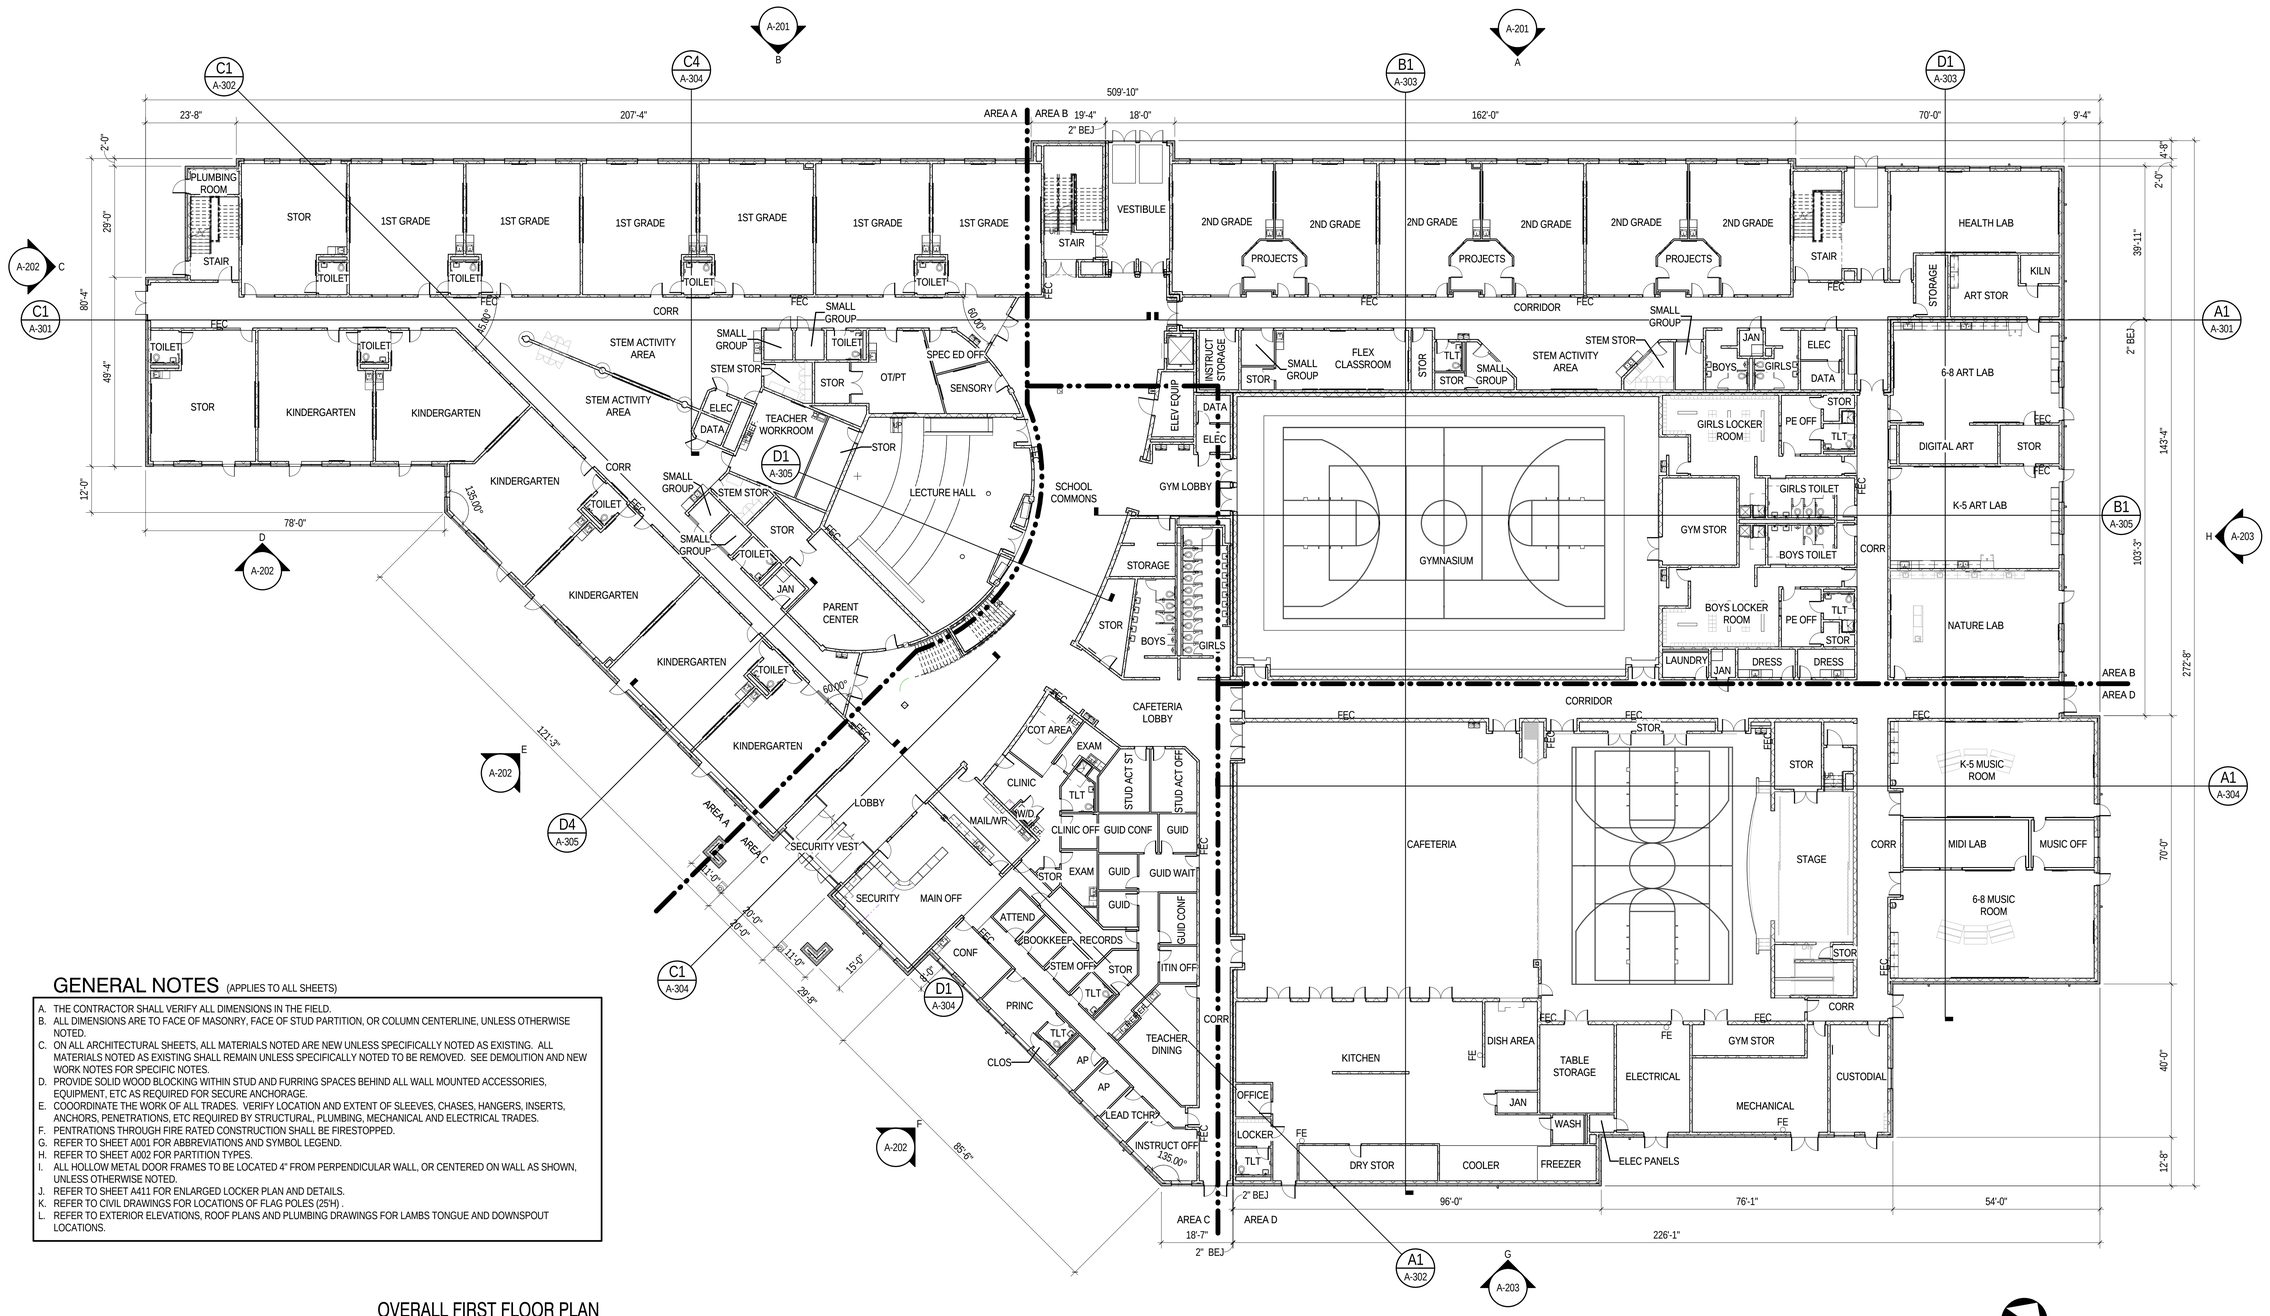

GENERAL NOTES (APPLIES TO ALL SHEETS)

A. THE CONTRACTOR SHALL VERIFY ALL DIMENSIONS IN THE FIELD.
B. ALL DIMENSIONS ARE TO FACE OF MASONRY, FACE OF STUD PARTITION, OR COLUMN CENTERLINE, UNLESS OTHERWISE NOTED.
C. ON ALL ARCHITECTURAL SHEETS, ALL MATERIALS NOTED ARE NEW UNLESS SPECIFICALLY NOTED AS EXISTING. ALL MATERIALS NOTED AS EXISTING SHALL REMAIN UNLESS SPECIFICALLY NOTED TO BE REMOVED. SEE DEMOLITION AND NEW WORK NOTES FOR SPECIFIC NOTES.
D. PROVIDE SOLID WOOD BLOCKING WITHIN STUD AND FURRING SPACES BEHIND ALL WALL MOUNTED ACCESSORIES, EQUIPMENT, ETC AS REQUIRED FOR SECURE ANCHORAGE.
E. COOORDINATE THE WORK OF ALL TRADES. VERIFY LOCATION AND EXTENT OF SLEEVES, CHASES, HANGERS, INSERTS, ANCHORS, PENETRATIONS, ETC REQUIRED BY STRUCTURAL, PLUMBING, MECHANICAL AND ELECTRICAL TRADES.
F. PENTRATIONS THROUGH FIRE RATED CONSTRUCTION SHALL BE FIRESTOPPED.
G. REFER TO SHEET A001 FOR ABBREVIATIONS AND SYMBOL LEGEND.
H. REFER TO SHEET A002 FOR PARTITION TYPES.
I. ALL HOLLOW METAL DOOR FRAMES TO BE LOCATED 4" FROM PERPENDICULAR WALL, OR CENTERED ON WALL AS SHOWN, UNLESS OTHERWISE NOTED.
J. REFER TO SHEET A411 FOR ENLARGED LOCKER PLAN AND DETAILS.
K. REFER TO CIVIL DRAWINGS FOR LOCATIONS OF FLAG POLES (25'H) .
L. REFER TO EXTERIOR ELEVATIONS, ROOF PLANS AND PLUMBING DRAWINGS FOR LAMBS TONGUE AND DOWNSPOUT LOCATIONS.

OVERALL FIRST FLOOR PLAN

1/16" = 1'-0"

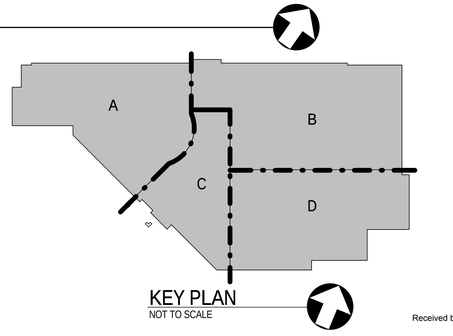

KEY PLAN
NOT TO SCALE

Received by SBBCC 3.10.2015

S.B. Ballard Construction Company
RRMM ARCHITECTS
WALLER TODD & SADLER ARCHITECTS
The Livas Group Architects, P.C.

MARK	DATE	BY	DESCRIPTION
2	03-03-2015	WTS	ADDENDUM #2
3	03-09-2015	WTS	ADDENDUM #3

REVISIONS

DATE	03-03-2015
PROJECT	1344-A
DESIGNED	MSM
DRAWN	WTS
CHECKED	WWS

COMMONWEALTH OF VIRGINIA
DUANE M. HARVER
Lic. No. 6310
03/09/15
ARCHITECT

PROJECT
NORFOLK PUBLIC SCHOOLS
NEW CAMPOSTELLA K-8 STEM SCHOOL
1106 CAMPOSTELLA ROAD
NORFOLK, VA

SBBCC PROJECT NUMBER: NPS-2014-315
VIRGINIA DEPARTMENT OF EDUCATION: 128-77-00-100

DRAWING
OVERALL FIRST FLOOR PLAN

SHEET
A-003

C:\2015 Revit Projects\1344-A CAMPOSTELLA K-8 - ARCH_KHS.rvt
3/9/2015 8:51:24 PM

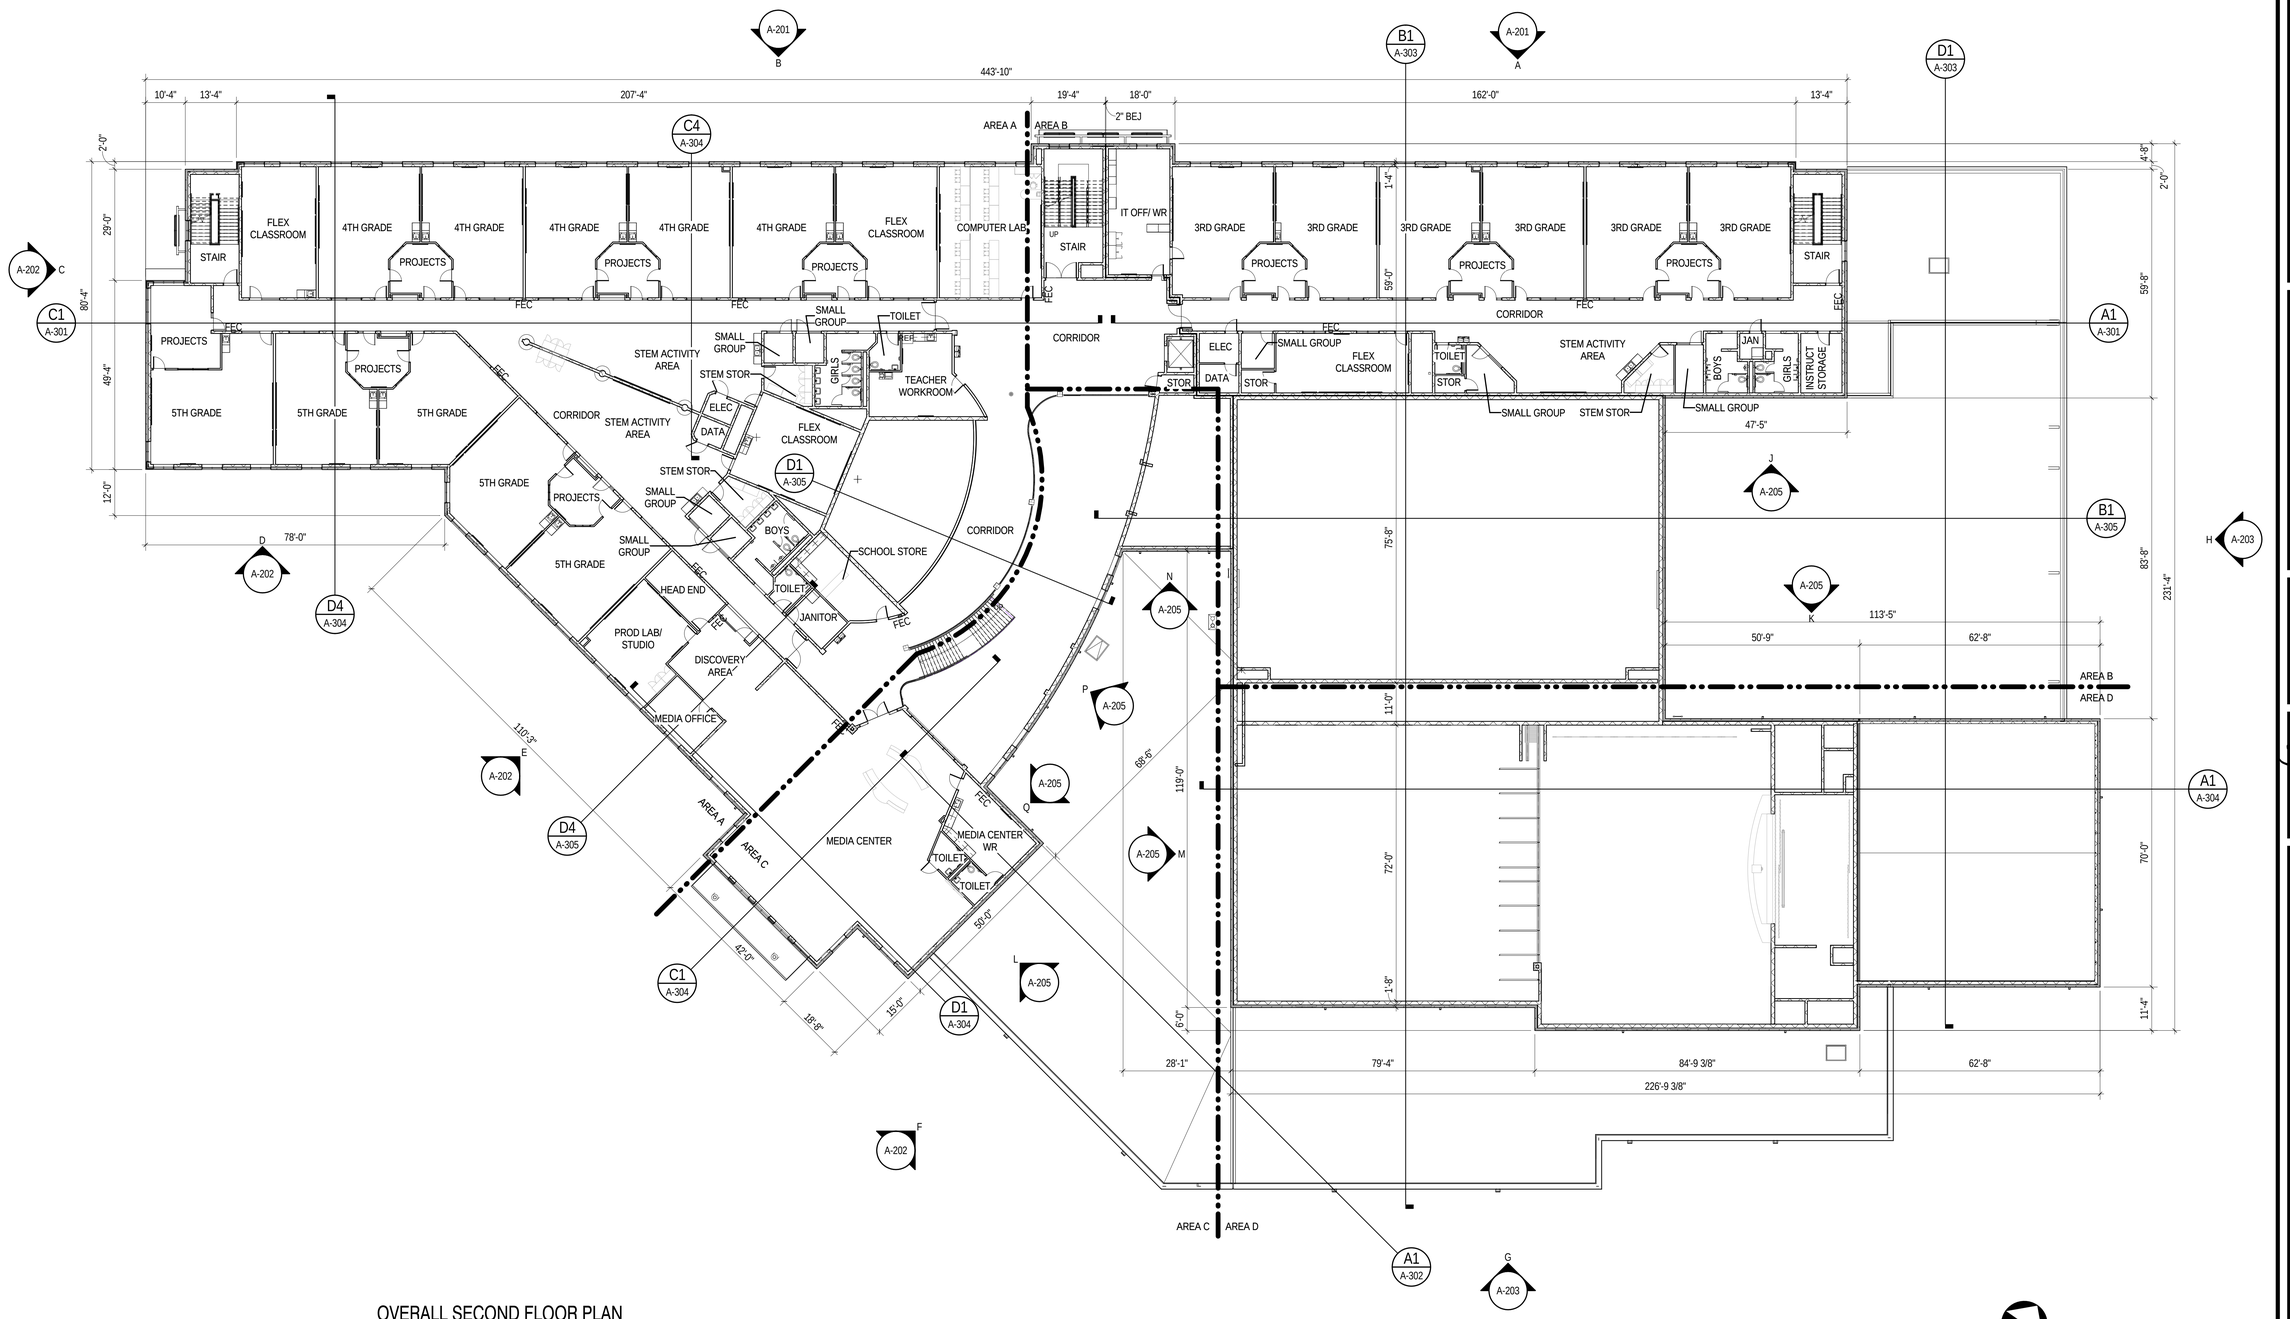

OVERALL SECOND FLOOR PLAN

1/16" = 1'-0"

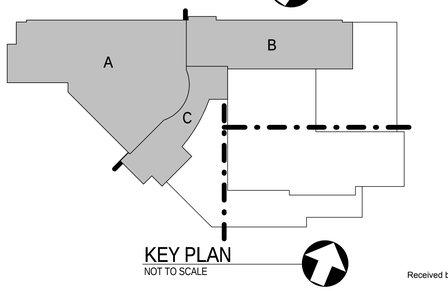

KEY PLAN
NOT TO SCALE

Received by SBBCC 3.10.2015

S.B. Ballard Construction Company

RRMM ARCHITECTS

WALLER TODD & SADLER ARCHITECTS

The Livas Group Architects, P.C.

MARK	DATE	BY	DESCRIPTION
2	03-03-2015	WTS	ADDENDUM #2
3	03-09-2015	WTS	ADDENDUM #3

REVISIONS

DATE	03-03-2015
PROJECT	1344-A
DESIGNED	MSM
DRAWN	WTS
CHECKED	WWS

COMMONWEALTH OF VIRGINIA
DUANE M. HARVER
Lic. No. 6310
03/09/15
ARCHITECT

PROJECT
NORFOLK PUBLIC SCHOOLS
NEW CAMPOSTELLA K-8 STEM SCHOOL
1106 CAMPOSTELLA ROAD
NORFOLK, VA

SBBCC PROJECT NUMBER: NPS-2014-315
VIRGINIA DEPARTMENT OF EDUCATION: 118-77-060-100

DRAWING
OVERALL SECOND FLOOR PLAN

SHEET
A-004

C:\2015 Revit Projects\1344-A CAMPOSTELLA K-8 - ARCH_KHS.rvt
3/9/2015 5:51:33 PM

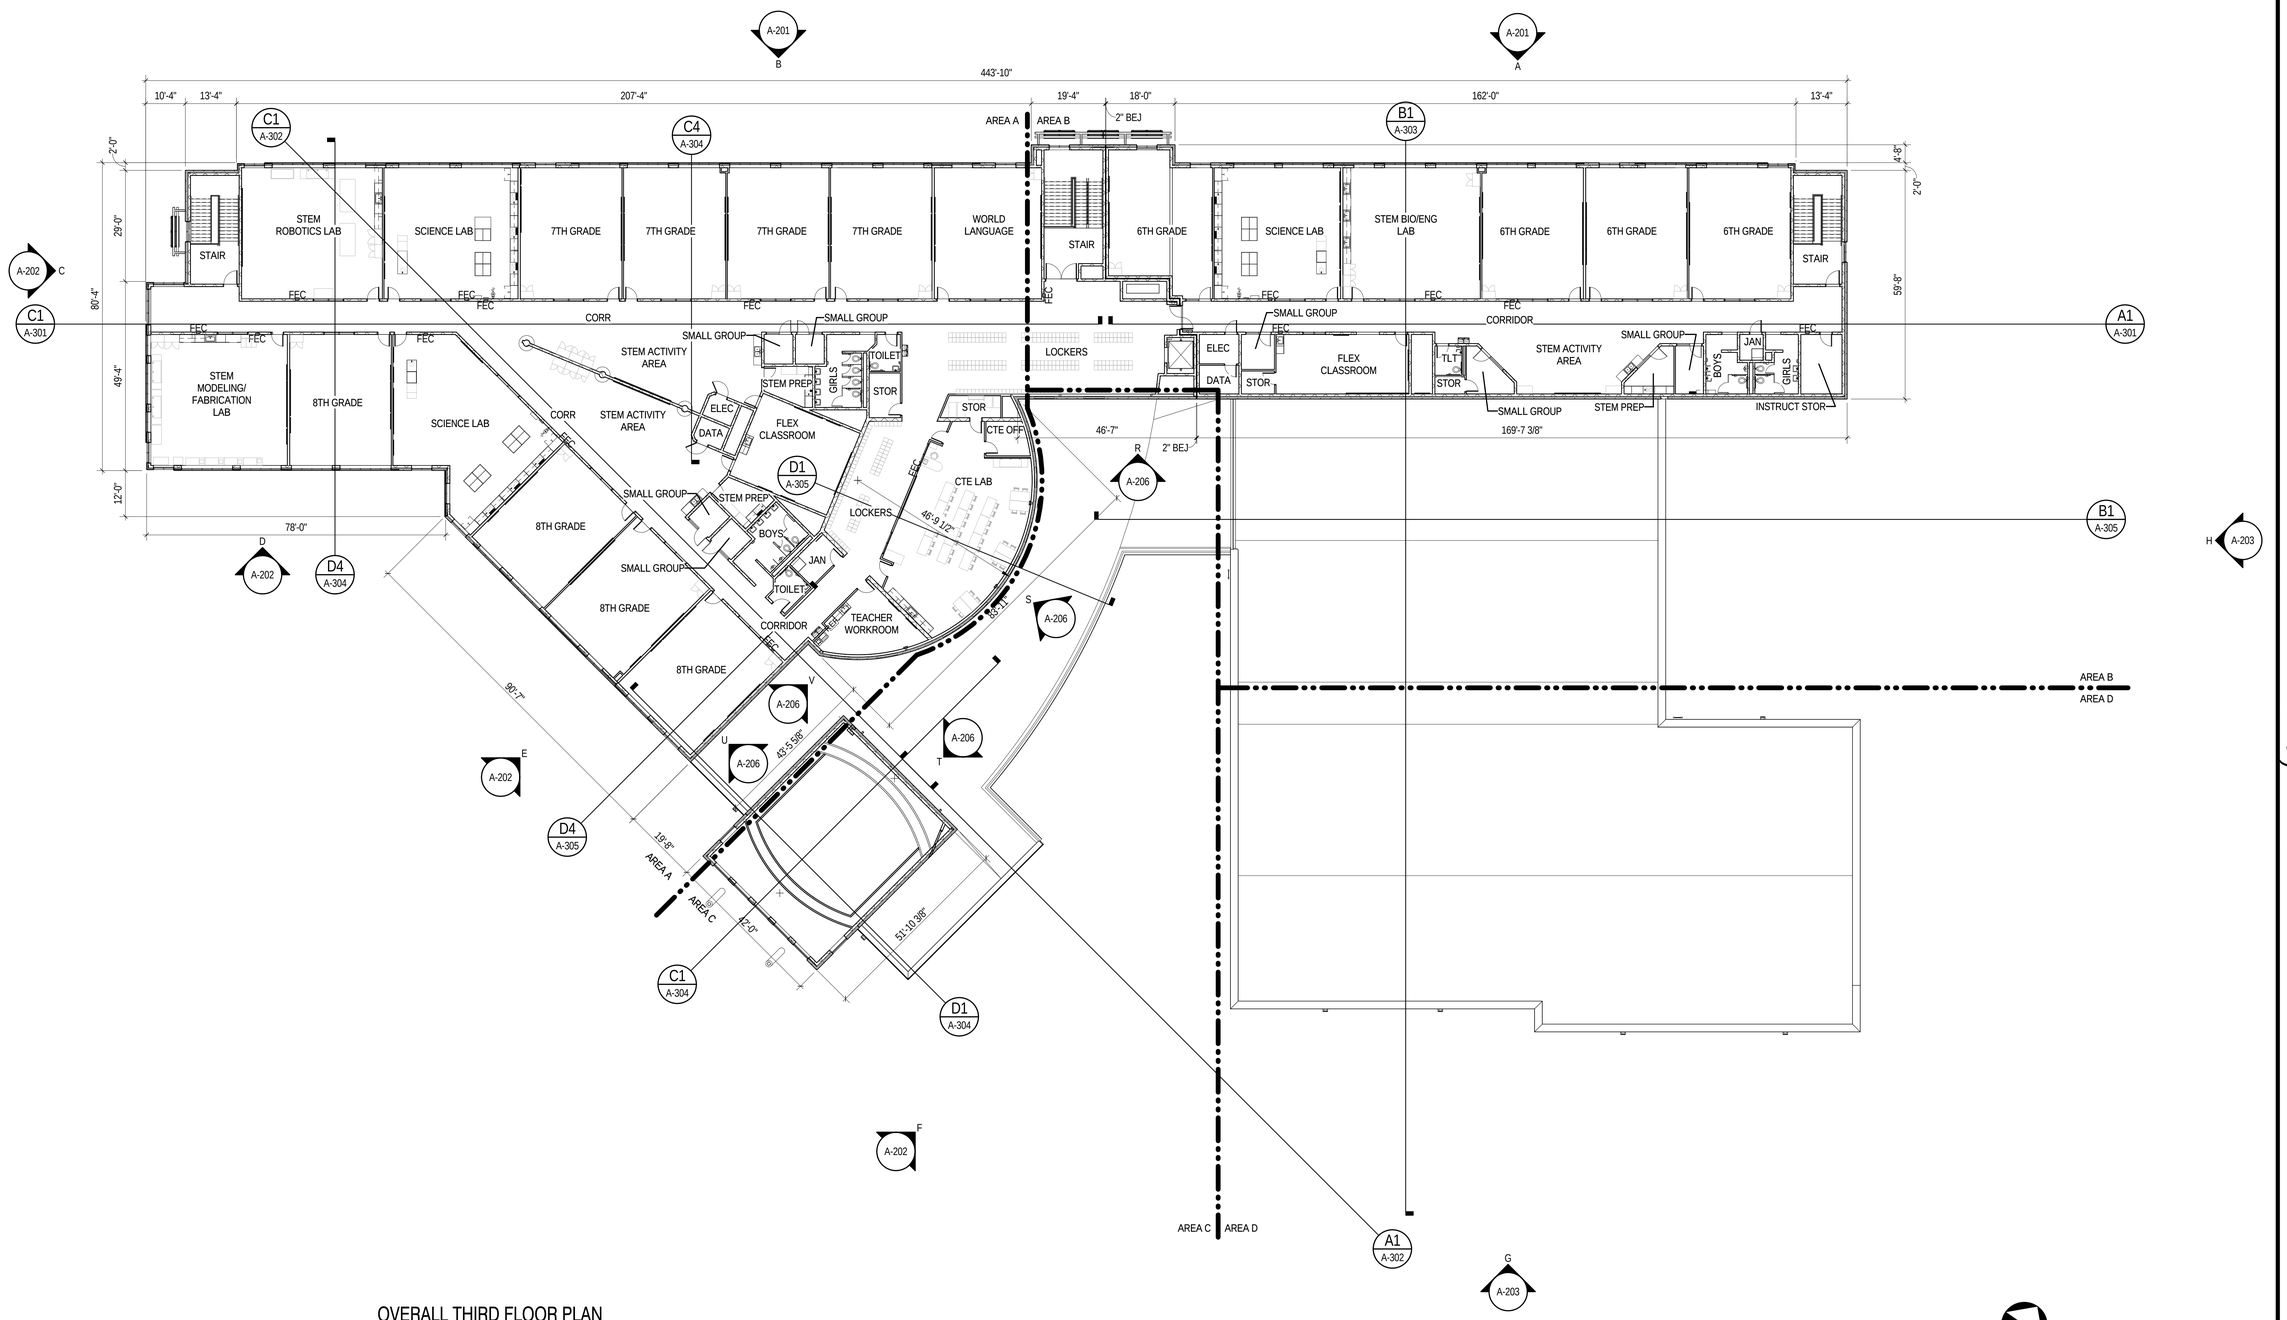

OVERALL THIRD FLOOR PLAN

1/16" = 1'-0"

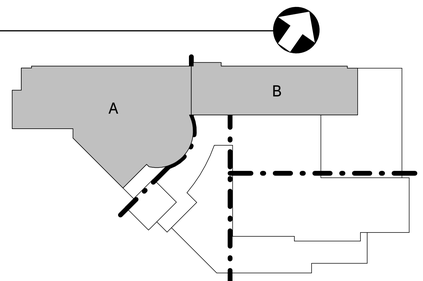

KEY PLAN

NOT TO SCALE

Received by SBBCC 3.10.2015

S.B. Ballard Construction Company

RRMM ARCHITECTS

WALLER TODD & SADLER ARCHITECTS

The Livas Group Architects, P.C.

MARK	DATE	BY	DESCRIPTION
2	03-03-2015	WTS	ADDENDUM #2
3	03-09-2015	WTS	ADDENDUM #3

REVISIONS

DATE	03-03-2015
PROJECT	1344-A
DESIGNED	MSM
DRAWN	WTS
CHECKED	WWS

COMMONWEALTH OF VIRGINIA
DUANE M. HARVER
Lic. No. 6310
03/09/15
ARCHITECT

SBBCC PROJECT NUMBER: NPS-2014-315
VIRGINIA DEPARTMENT OF EDUCATION: 128-77-00-100

PROJECT
NORFOLK PUBLIC SCHOOLS
NEW CAMPOSTELLA K-8 STEM SCHOOL
1106 CAMPOSTELLA ROAD
NORFOLK, VA

DRAWING
OVERALL THIRD FLOOR PLAN

SHEET
A-005

C:\2015 Revit Projects\1344-A CAMPOSTELLA K-8 - ARCH_KHS.rvt

3/9/2015 8:51:42 PM

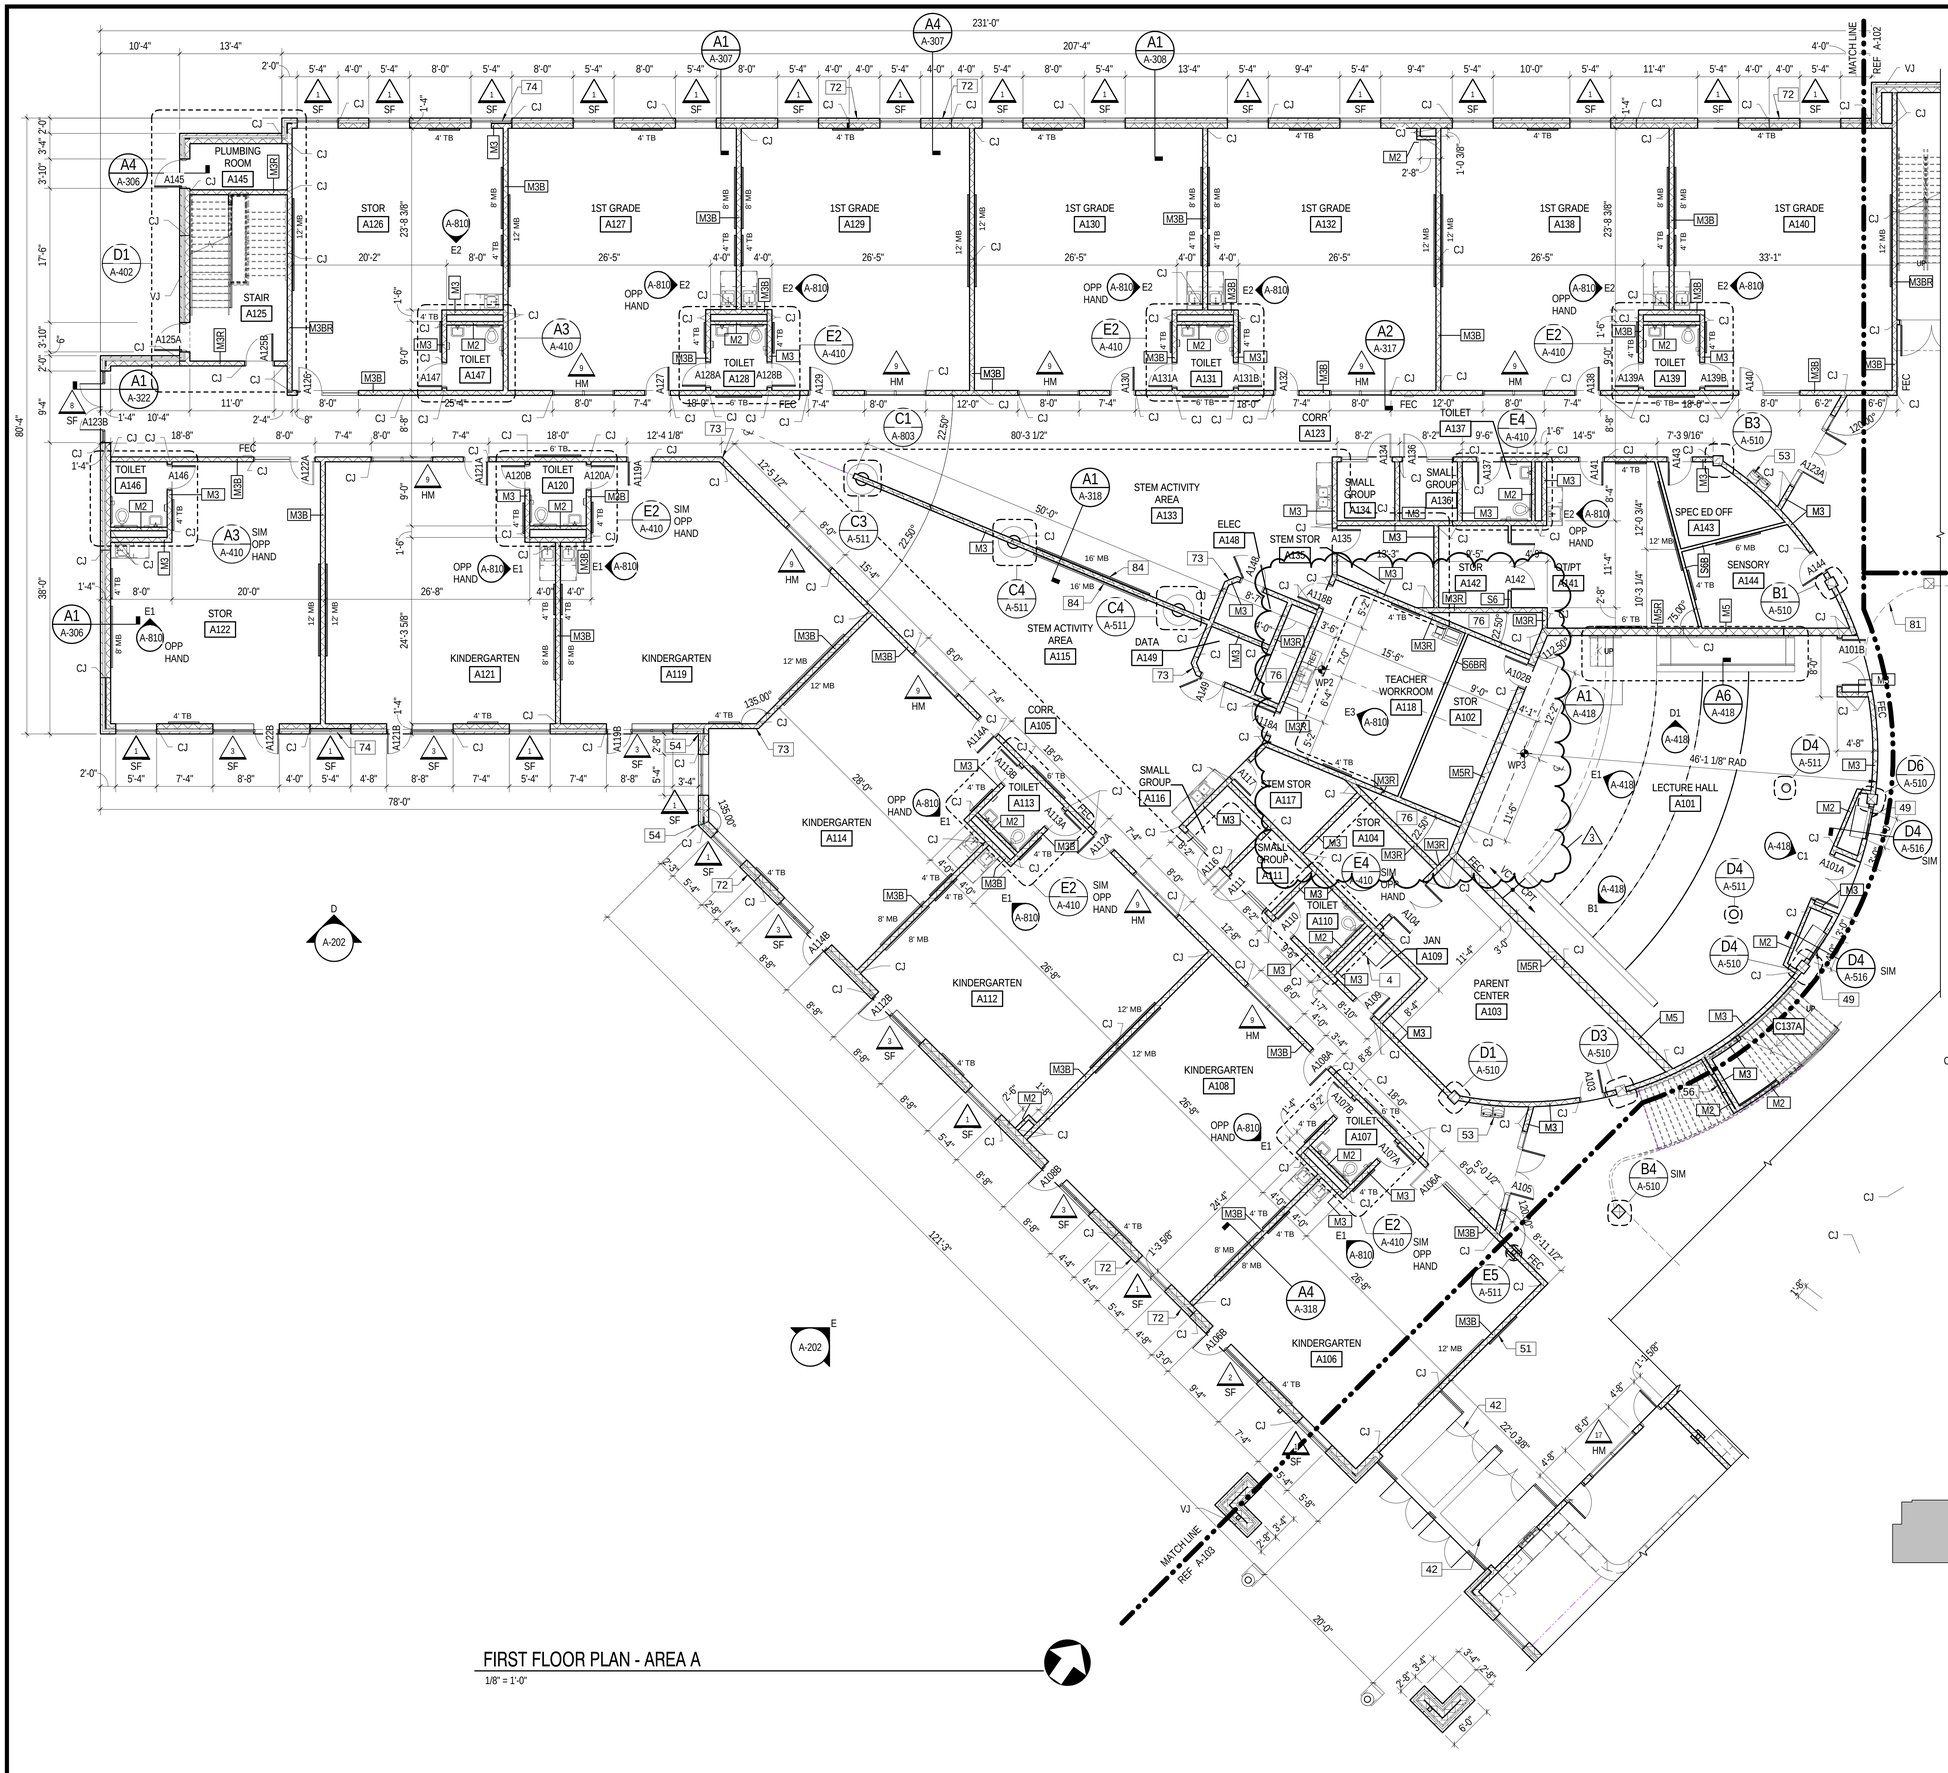

FIRST FLOOR PLAN - AREA A

1/8" = 1'-0"

SHEET KEYNOTES

4	SERVICE SINK, SEE DETAIL ON SHEET A-515 AND REFER TO PLUMBING DRAWINGS
42	RECESSED ENTRY MAT, SEE FIN SCH
49	4' WIDE RECESSED DISPLAY CASE
50	5" HIGH FLOOR TIERS
51	DEDICATION PLAQUE
53	ELECTRIC WATER COOLERS, SEE PLUMBING DRAWINGS
54	TRANSITION TO REGULAR BRICK VENEER
56	EXISTING SCHOOL PLAQUE
65	BY-PASSING STAGE CURTAINS (MAIN DRAPE): 2 - 19'-0" W X 20'-0" H
66	BY-PASSING STAGE CURTAINS (REAR CURTAINS) : 2 - 19'-0" W X 20'-0" H
72	RECESS BRICK VENEER 3/8", SEE ELEVATIONS
73	45 DEGREE CMU SHAPE
74	PROVIDE SPANDREL GLAZING AT THIS LOCATION
75	EDGE OF STAGE PLATFORM, SEE DETAIL E4/A-417
76	MECHANICAL CHASE, SEE MECH DWGS
81	LINE OF SOFFIT ABOVE
84	MARKERBOARD NOT IN CONTRACT

LEGEND (APPLIES TO SHEETS A101 THRU A109)

XX' MB	MARKERBOARD (NUMBER INDICATES LENGTH IN FEET) - REFERENCE SHEET A-512 FOR MOUNTING HEIGHTS
XX' TB	TACK BOARD (NUMBER INDICATES LENGTH IN FEET) - REFERENCE SHEET A-512 FOR MOUNTING HEIGHTS
EWC	ELECTRIC WATER COOLER
BEJ	BUILDING EXPANSION JOINT - REFER TO STRUCTURAL DRAWINGS
FE	WALL MOUNTED FIRE EXTINGUISHER, NIC
FEC	FIRE EXTINGUISHER CABINET - REFER TO SHEET A-512 FOR TYPICAL DETAILS

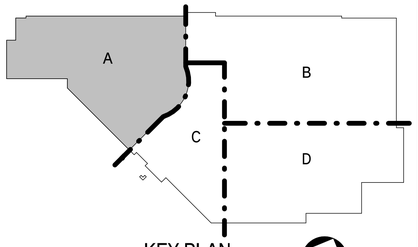

KEY PLAN

NOT TO SCALE

Received by SBCC 3.10.2015

S.B. Ballard Construction Company

RRMM ARCHITECTS

WALLER TODD & SADLER ARCHITECTS

The Livas Group Architects, P.C.

MARK	DATE	REVISIONS	BY	DESCRIPTION
2	03-03-2015	WTS	WTS	ADDENDUM #2
3	03-09-2015	WTS		ADDENDUM #3

DATE	03-03-2015
PROJECT	1344-A
DESIGNED	MSM
DRAWN	WTS
CHECKED	WWS

COMMONWEALTH OF VIRGINIA
DUANE M. HARVER
Lic. No. 6310
03/09/15
ARCHITECT

SBBCC PROJECT NUMBER: NPS-2014-315
VIRGINIA DEPARTMENT OF EDUCATION: 118-77-000-100

PROJECT
NORFOLK PUBLIC SCHOOLS
NEW CAMPOSTELLA K-8 STEM SCHOOL
1106 CAMPOSTELLA ROAD
NORFOLK, VA

DRAWING
FIRST FLOOR PLAN - AREA A

SHEET
A-101

C:\2015 Revit Projects\1344-A CAMPOSTELLA K-8 - ARCH_KHS.rvt

3/9/2015 8:52:00 PM

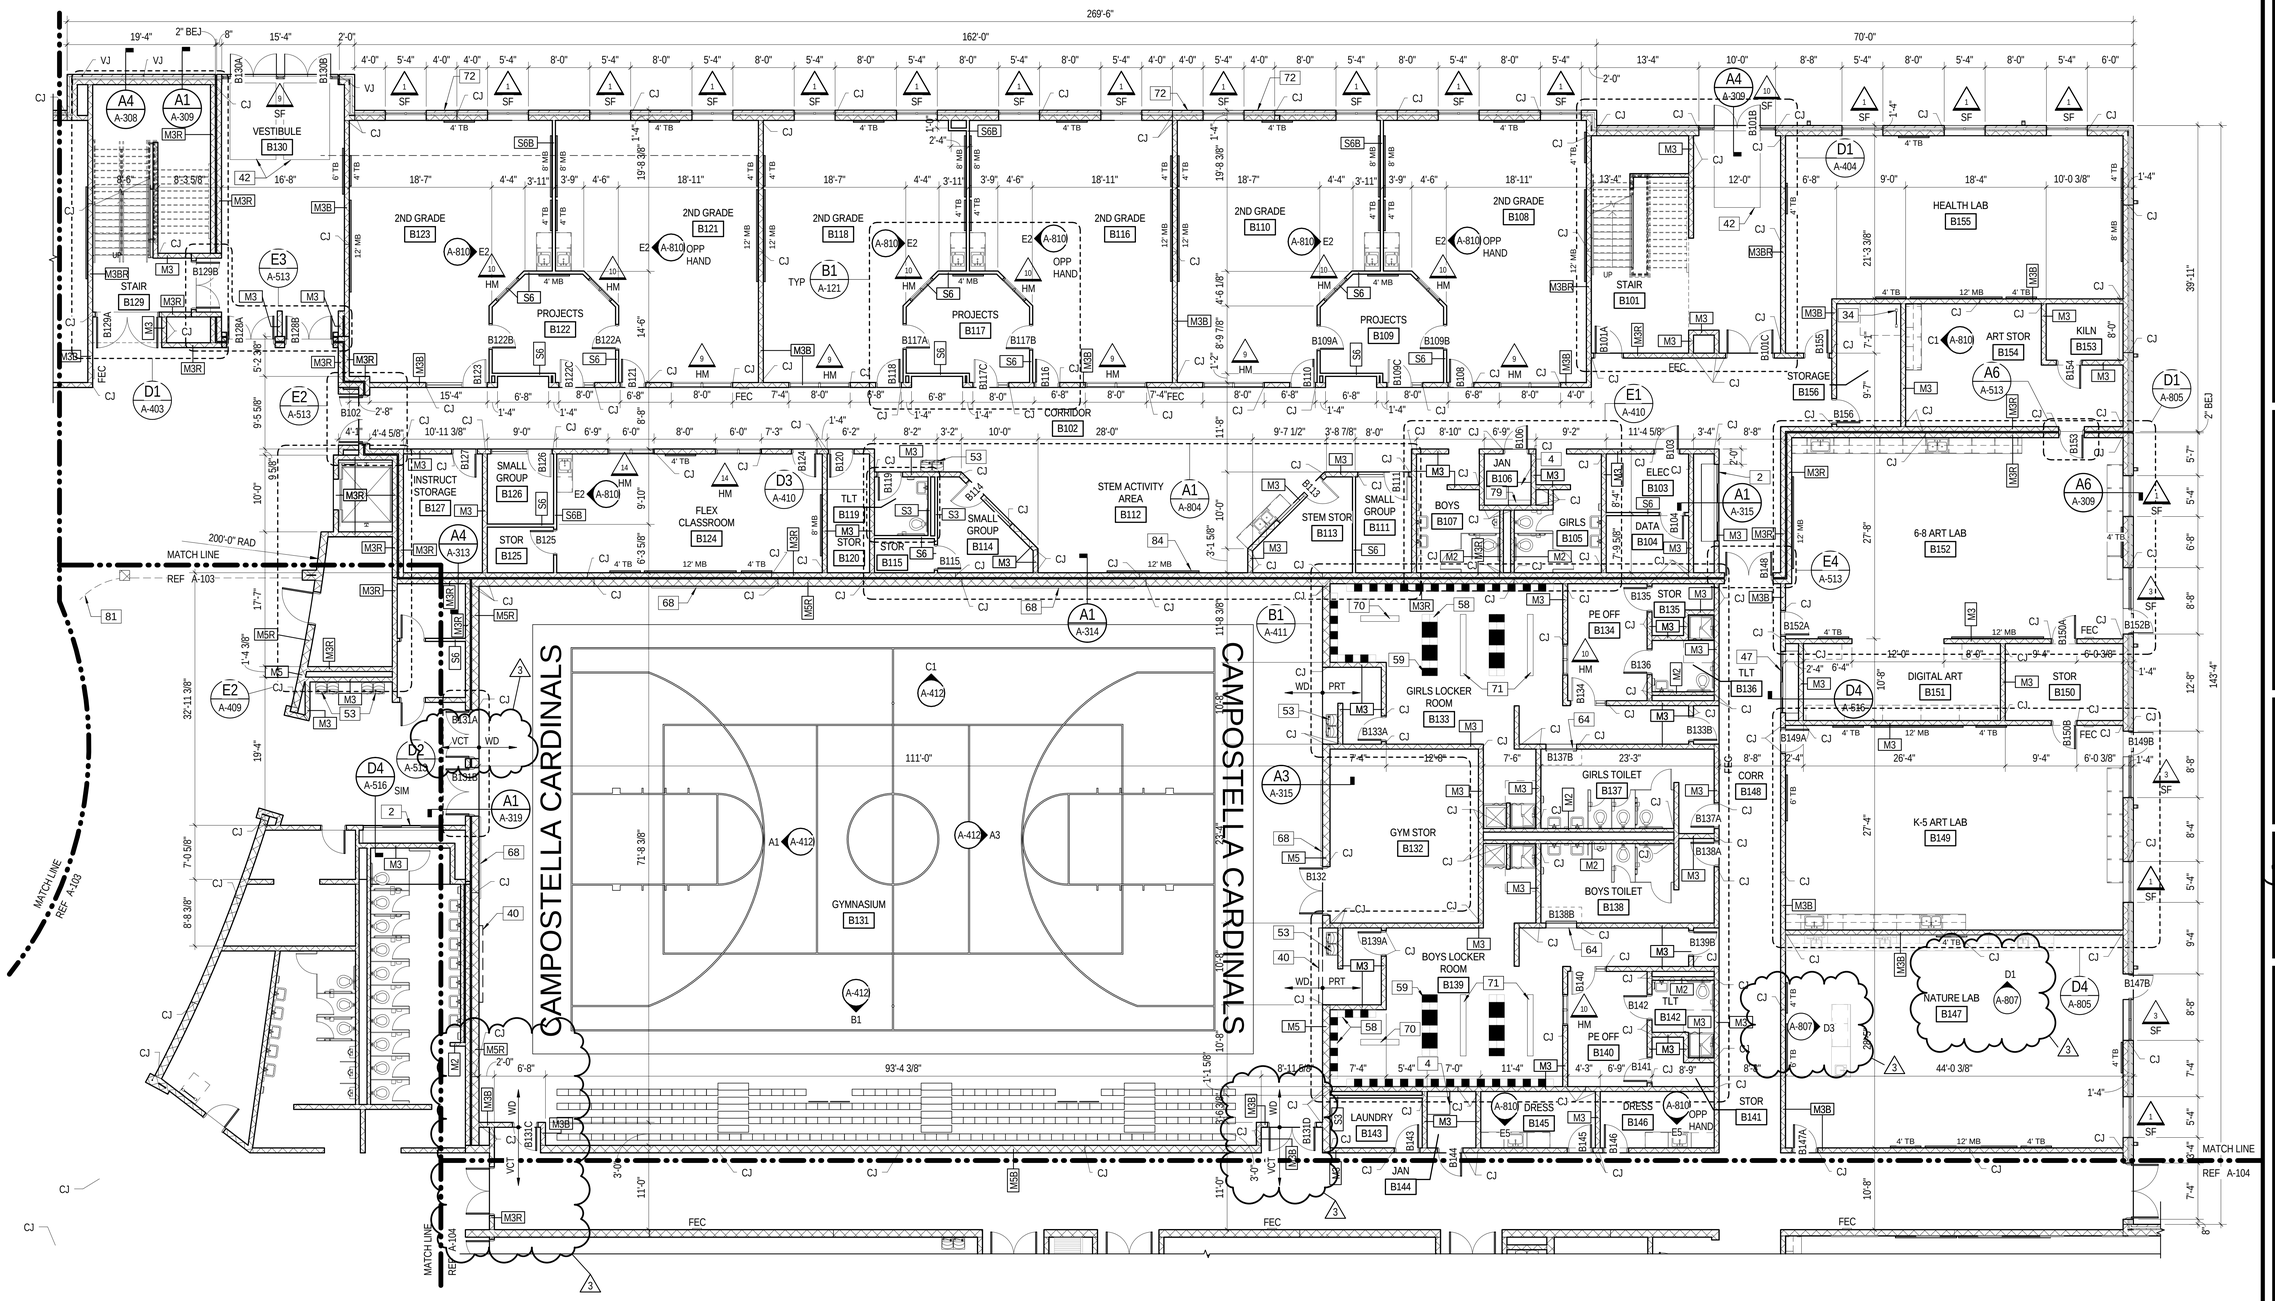

FIRST FLOOR PLAN - AREA B

1/8" = 1'-0"

SHEET KEYNOTES

2	10' WIDE RECESSED DISPLAY CASE
4	SERVICE SINK, SEE DETAIL ON SHEET A-515 AND REFER TO PLUMBING DRAWINGS
34	ROOF ACCESS LADDER
36	BLEACHER SEATING - CAPACITY = 200
40	ELECTRONIC SCOREBOARD
42	RECESSED ENTRY MAT, SEE FIN SCH
47	8' WIDE RECESSED DISPLAY CASE
49	4' WIDE RECESSED DISPLAY CASE
53	ELECTRIC WATER COOLERS, SEE PLUMBING DRAWINGS
58	33 - 12" X 12" X 72" DOUBLE TIER METAL ATHLETIC LOCKER WITH CONCRETE BASE, THIS ROOM - SEE DETAIL ON SHEET A-411
59	39 - 12" X 12" X 72" 5 TIER METAL ATHLETIC (BOX) LOCKER WITH CONCRETE BASE, THIS ROOM - SEE DETAIL ON SHEET A-411
64	MANUAL ROLL GRATE ABOVE
68	CRASH PADS AT 24" OC ON WALL AND DOORS. SEE ELEVATIONS ON SHEET A-412 FOR NUMBER AND LOCATION. SEE DETAIL ON SHEET A-515
70	5' L WOOD BENCH, SEE DETAIL ON SHEET A-411
71	8' L WOOD BENCH, SEE DETAIL ON SHEET A-411
72	RECESS BRICK VENEER 3/8", SEE ELEVATIONS
79	MOP RACK, TYPICAL AT ALL SERVICE SINKS. SEE TYP DETAIL ON SHEET A-514
81	LINE OF SOFFIT ABOVE
84	MARKERBOARD NOT IN CONTRACT

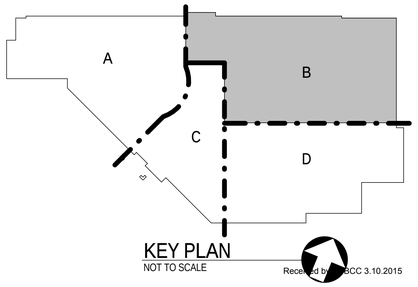

Received by SBCC 3.10.2015

S.B. Ballard Construction Company

RRMM ARCHITECTS

WALLER TODD & SADLER ARCHITECTS

The Livas Group Architects, P.C.

MARK	DATE	REVISIONS	BY	DESCRIPTION
2	03-03-2015	WTS	WTS	ADDENDUM #2
3	03-09-2015	WTS	WTS	ADDENDUM #3

DATE	03-03-2015
PROJECT	1344-A
DESIGNED	MSM
DRAWN	WTS
CHECKED	WWS

COMMONWEALTH OF VIRGINIA
DUANE M. HARVER
Lic. No. 6310
03/09/15
ARCHITECT

SBBCC PROJECT NUMBER: NPS-2014-315
VIRGINIA DEPARTMENT OF EDUCATION: 118-77-00-100

PROJECT
NORFOLK PUBLIC SCHOOLS
NEW CAMPOSTELLA K-8 STEM SCHOOL
1106 CAMPOSTELLA ROAD
NORFOLK, VA

DRAWING
FIRST FLOOR PLAN - AREA B

SHEET
A-102

C:\2015 Revit Projects\1344-A CAMPOSTELLA K-8 - ARCH_KHS.rvt

3/9/2015 8:52:40 PM

SHEET KEYNOTES

2	10' WIDE RECESSED DISPLAY CASE
34	ROOF ACCESS LADDER
42	RECESSED ENTRY MAT, SEE FIN SCH
49	4' WIDE RECESSED DISPLAY CASE
51	DEDICATION PLAQUE
53	ELECTRIC WATER COOLER, SEE PLUMBING DRAWINGS
56	EXISTING SCHOOL PLAQUE
81	LINE OF SOFFIT ABOVE

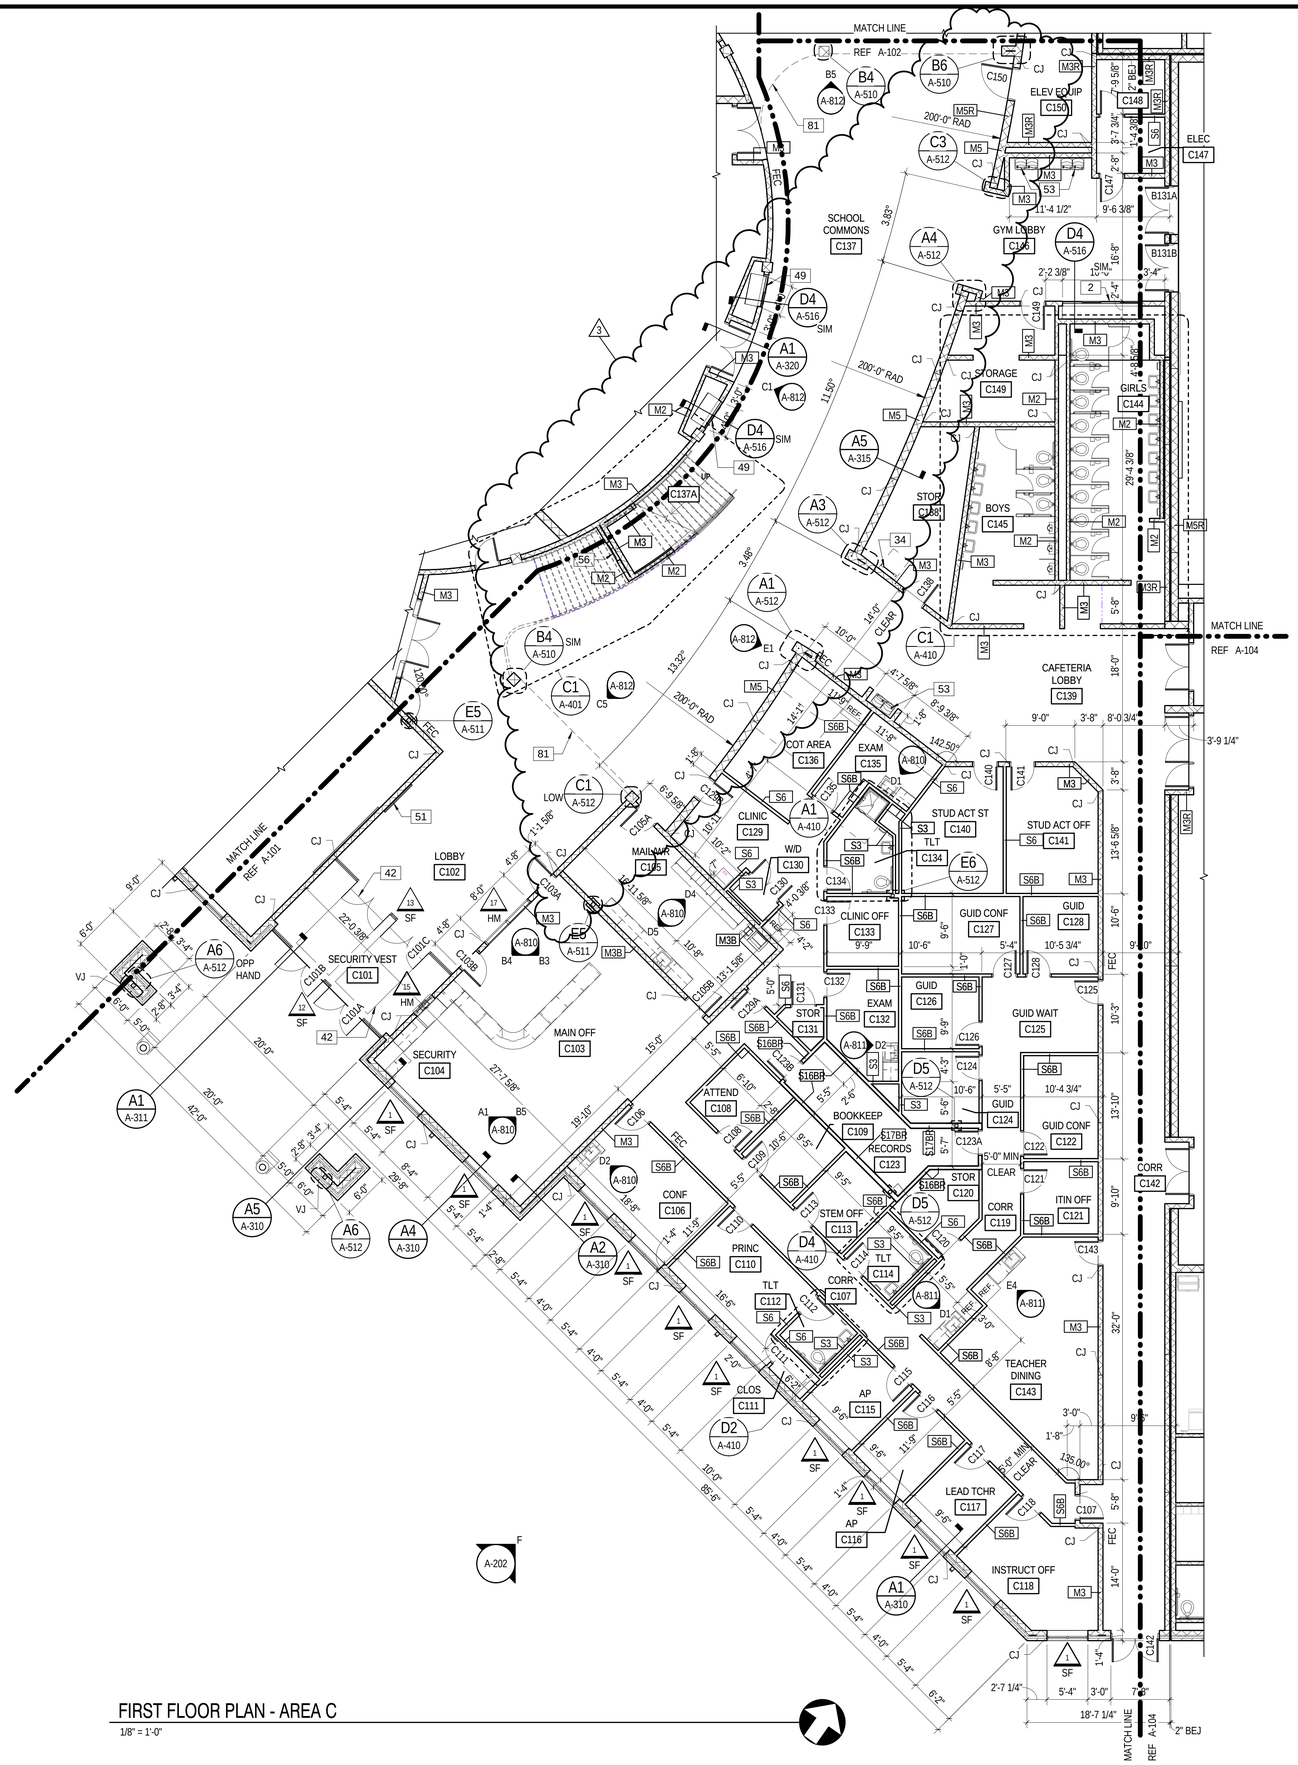

FIRST FLOOR PLAN - AREA C

1/8" = 1'-0"

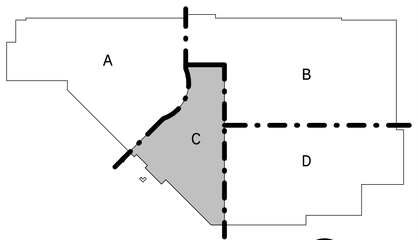

KEY PLAN

NOT TO SCALE

Received by SBCC 3.10.2015

S.B. Ballard Construction Company

RRMM ARCHITECTS

WALLER TODD & SADLER ARCHITECTS

The Livas Group Architects, P.C.

MARK	DATE	BY	DESCRIPTION
2	03-03-2015	WTS	ADDENDUM #2
3	03-09-2015	WTS	ADDENDUM #3

REVISIONS

DATE	03-03-2015
PROJECT	1344-A
DESIGNED	MSM
DRAWN	WTS
CHECKED	WWS

COMMONWEALTH OF VIRGINIA REGISTERED ARCHITECT DUANE M. HARVER Lic. No. 6310 03/09/15

PROJECT

NORFOLK PUBLIC SCHOOLS

NEW CAMPOSTELLA K-8 STEM SCHOOL

1106 CAMPOSTELLA ROAD

NORFOLK, VA

SBBCC PROJECT NUMBER: NPS-2014-315

VIRGINIA DEPARTMENT OF EDUCATION: 118-77-060-100

DRAWING

FIRST FLOOR PLAN - AREA C

SHEET

A-103

C:\2015 Revit Projects\1344-A CAMPOSTELLA K-8 - ARCH_KHS.rvt

3/9/2015 8:53:10 PM

SHEET KEYNOTES

3	9 - 12" X 12" X 72" SINGLE TIER METAL WARDROBE LOCKERS, TYPICAL THIS ROOM - SEE DETAIL SHEET A-515
34	ROOF ACCESS LADDER
42	RECESSED ENTRY MAT, SEE FIN SCH
44	5 - 12" X 12" X 72" SINGLE TIER METAL WARDROBE LOCKERS, TYPICAL THIS ROOM - SEE DETAIL SHEET A-515
53	ELECTRIC WATER COOLERS, SEE PLUMBING DRAWINGS
55	16' HIGH OPERABLE ACOUSTICAL PANEL PARTITION
65	BY-PASSING STAGE CURTAINS (MAIN DRAPE): 2 - 19'-0" W X 20'-0" H
66	BY-PASSING STAGE CURTAINS (REAR CURTAINS) : 2 - 19'-0" W X 20'-0" H
80	CORNER GAURD

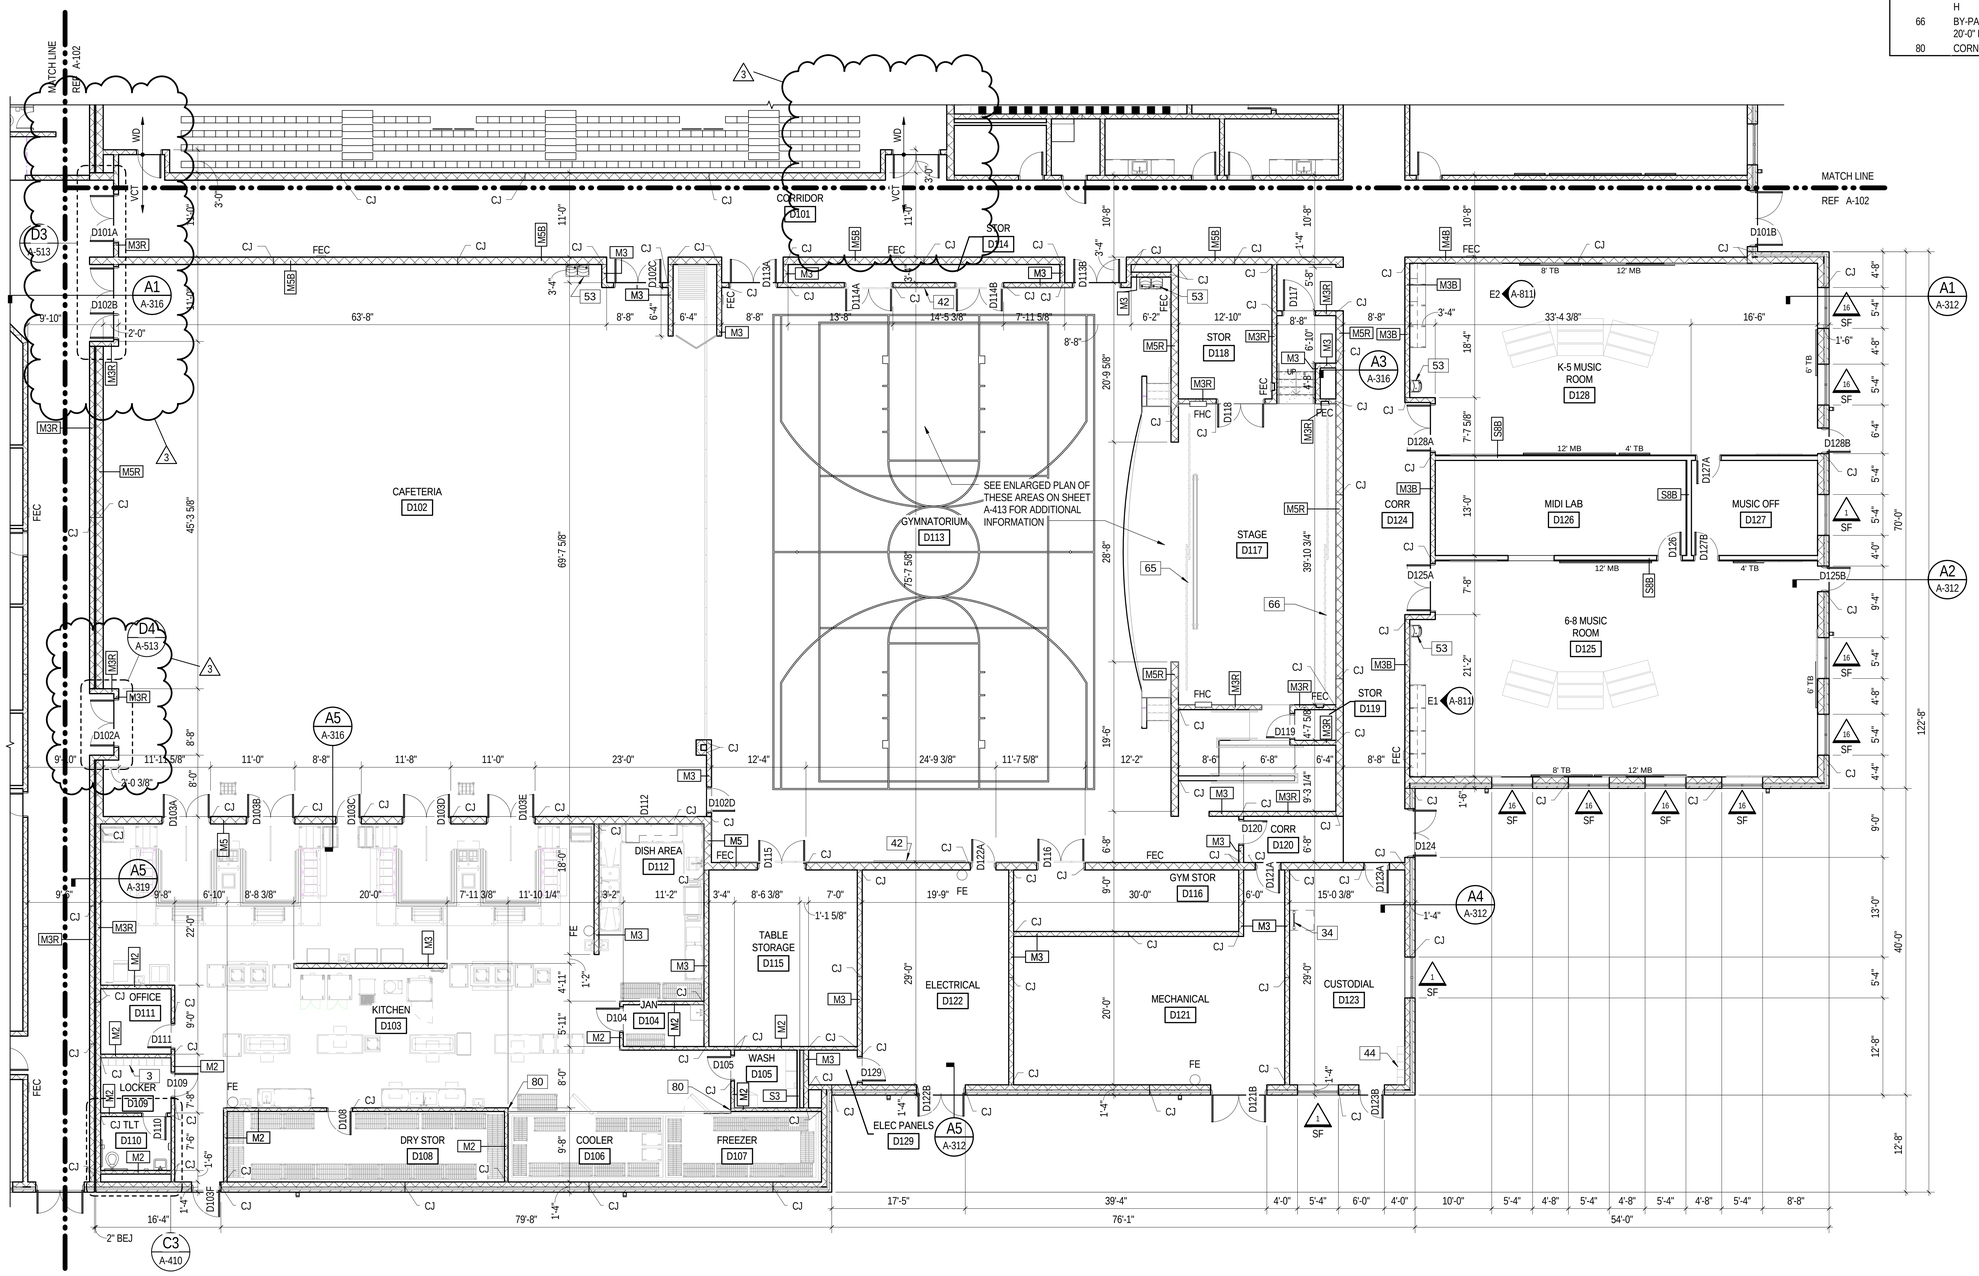

FIRST FLOOR PLAN - AREA D

1/8" = 1'-0"

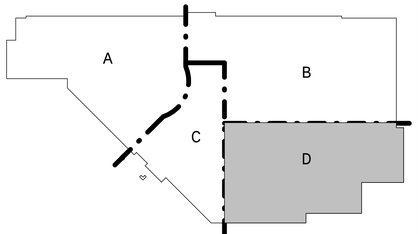

KEY PLAN

NOT TO SCALE

Received by SBCC 3.10.2015

S.B. Ballard Construction Company

RRMM ARCHITECTS

WALLER TODD & SADLER ARCHITECTS

The Livas Group Architects, P.C.

MARK	DATE	REVISIONS	BY	DESCRIPTION
2	03-03-2015	WTS	WTS	ADDENDUM #2
3	03-09-2015	WTS		ADDENDUM #3

DATE	03-03-2015
PROJECT	1344-A
DESIGNED	MSM
DRAWN	WTS
CHECKED	WWS

COMMONWEALTH OF VIRGINIA
DUANE M. HARVER
Lic. No. 6310
03/09/15
ARCHITECT

SBBCC PROJECT NUMBER: NPS:2014-315
VIRGINIA DEPARTMENT OF EDUCATION: 118-97-00-100

PROJECT
NORFOLK PUBLIC SCHOOLS
NEW CAMPOSTELLA K-8 STEM SCHOOL
1106 CAMPOSTELLA ROAD
NORFOLK, VA

DRAWING
FIRST FLOOR PLAN - AREA D

SHEET
A-104

C:\2015 Revit Projects\1344-A CAMPOSTELLA K-8 - ARCH_KHS.rvt

3/9/2015 8:53:21 PM

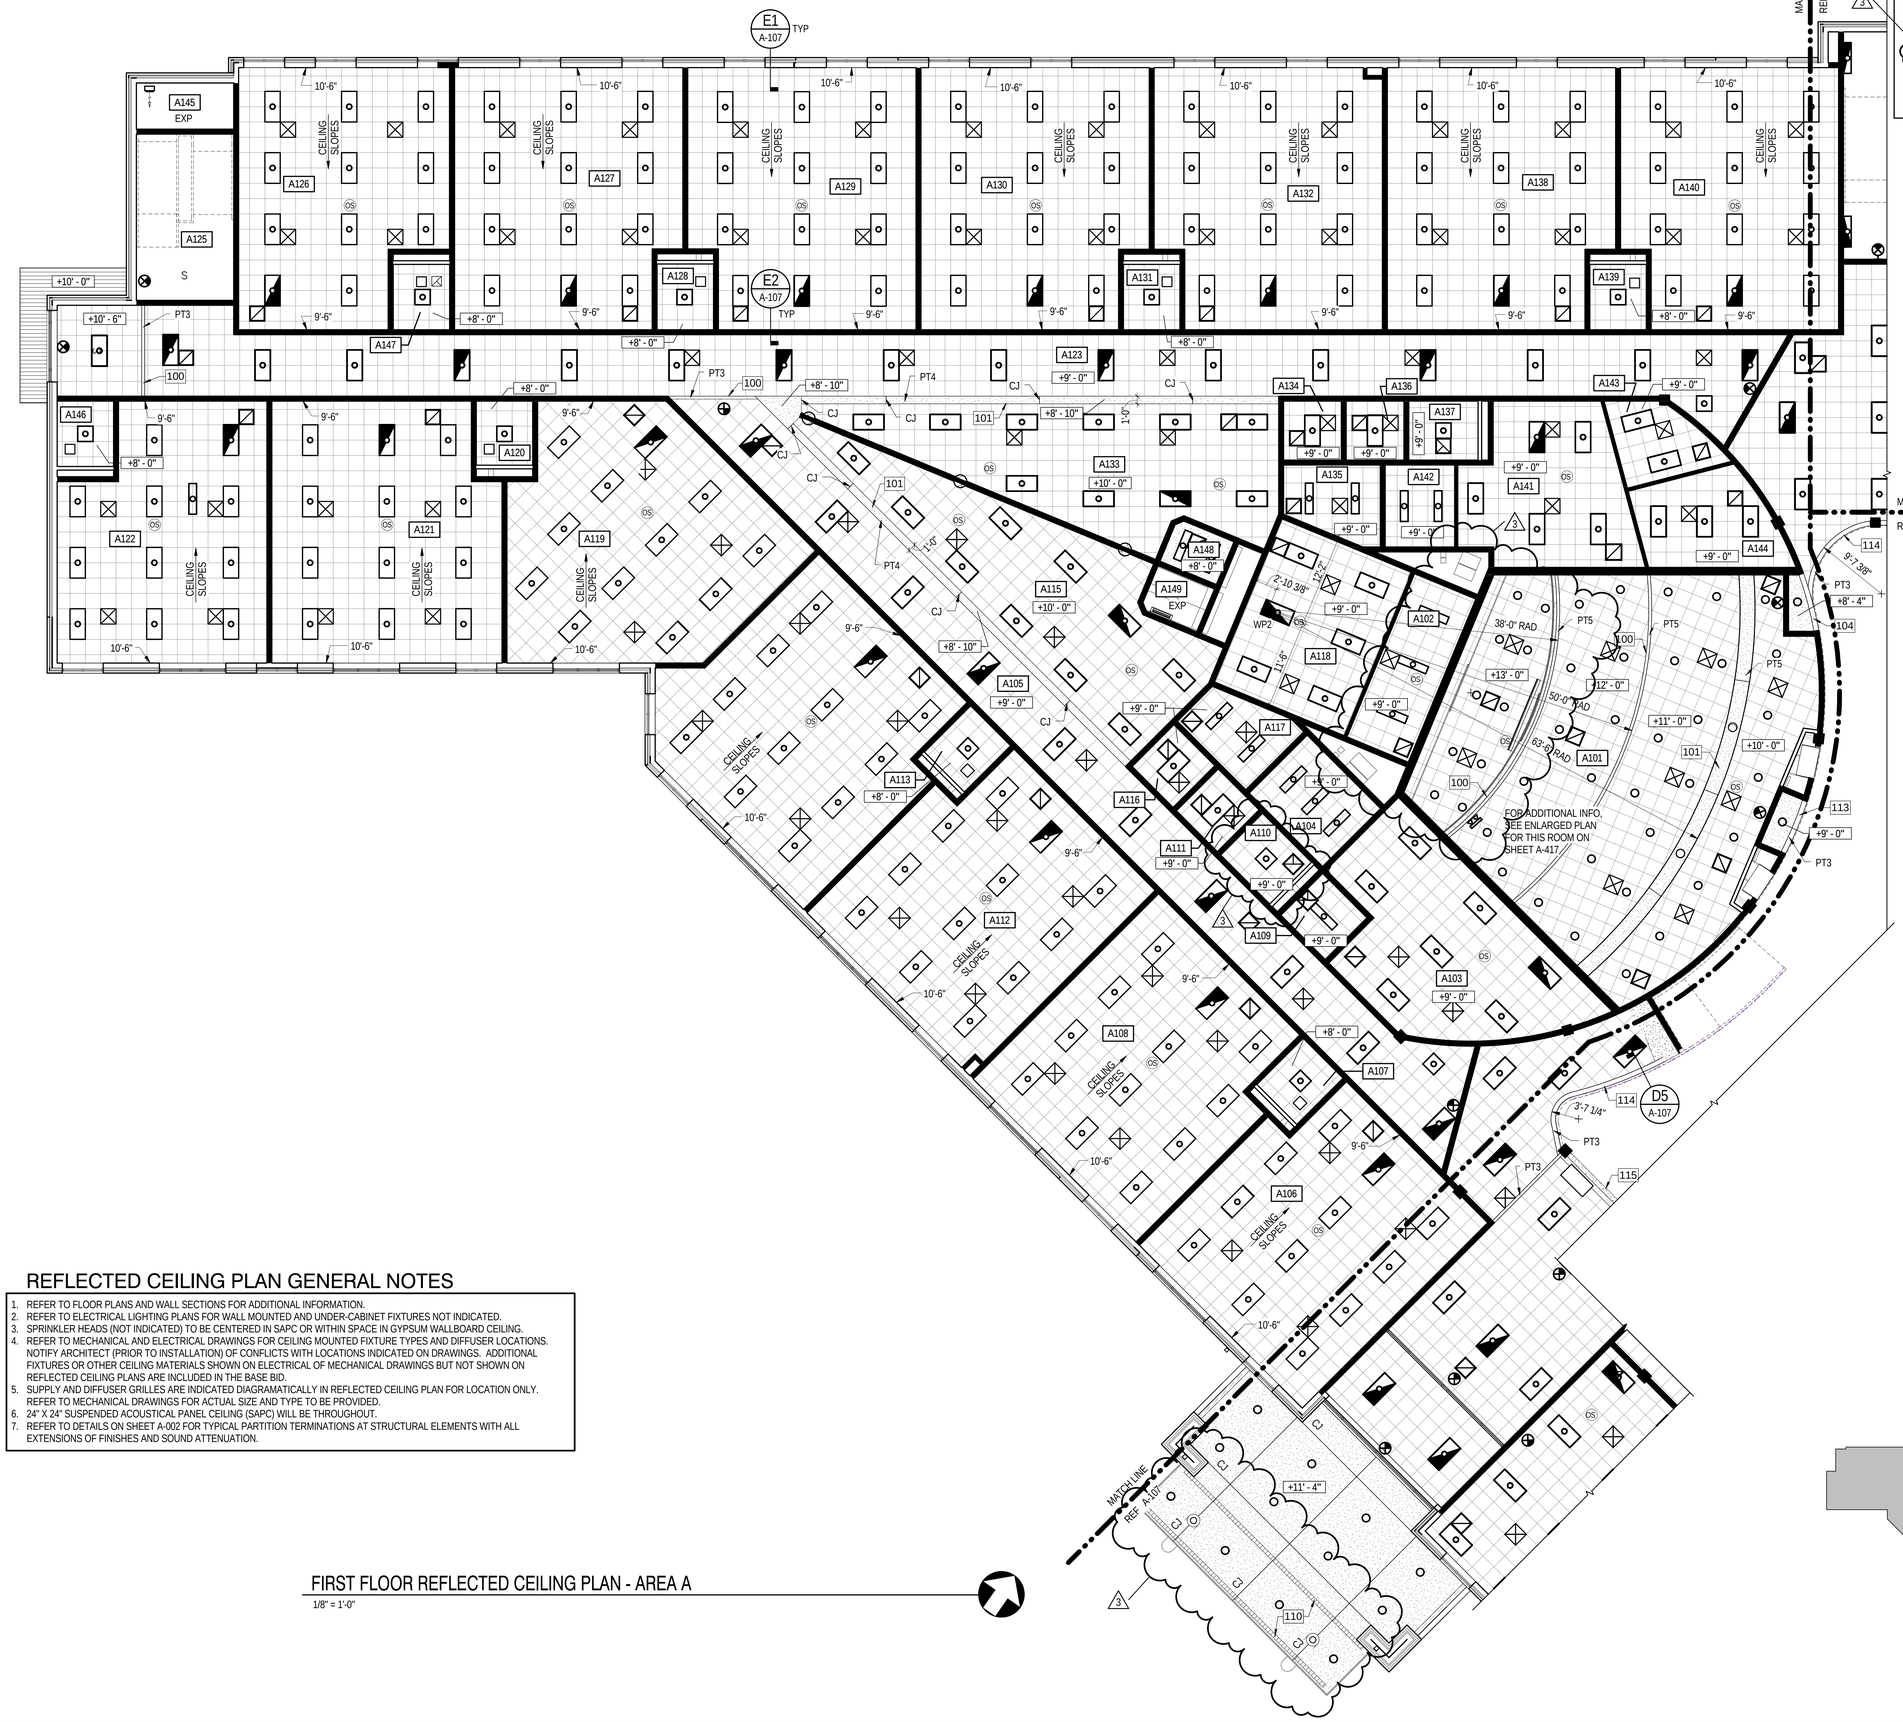

SHEET KEYNOTES

100	GYPSUM WALLBOARD BULKHEAD, REFER TO TYPICAL DETAIL ON SHEET A-126
101	GYPSUM WALLBOARD SOFFIT, SEE TYPICAL DETAIL ON SHEET A-126
104	CMU BULKHEAD, SEE TYPICAL DETAIL ON SHEET A-126
110	CONT VENT
113	CMU BULKHEAD AT 8'-8" AFF, SEE SIMILAR TYPICAL DETAIL ON SHEET A-126
114	GYPSUM WALLBOARD BULKHEAD
115	GYPSUM WALLBOARD SOFFIT

LEGEND

EXP	EXPOSED CEILING
	GYPSUM WALLBOARD OR SFS
	2'-0" x 2'-0" SUSPENDED ACOUSTICAL PANEL CEILING
	ADDITIVE ALTERNATE #1 - FABRIC COVERED ACOUSTICAL PANEL CEILING (BASE BID IS SAPC)
	2'-0" x 2'-0" VINYL FACED SUSPENDED ACOUSTICAL PANEL CEILING
	SUPPLY AIR DIFFUSERS, SEE MECHANICAL DRAWINGS
	RETURN AIR GRILLES, SEE MECHANICAL DRAWINGS
	LIGHT FIXTURES, SEE ELECTRICAL DRAWINGS
	DOWN LIGHT FIXTURE, SEE ELECTRICAL DRAWINGS
	ACOUSTICAL CEILING DIFFUSER (4'-0" X 4'-0").
1' - 0"	CEILING HEIGHT AFF
OS	OCCUPANCY SENSOR, SEE ELECTRICAL DRAWINGS
	EXIT SIGN, SEE ELECTRICAL DRAWINGS
PTX	INDICATES PAINT COLOR, SEE FINISH LEGEND ON SHEET A-701
	METAL PANEL THIN RIBS (COLOR BUFF)
	PARTITION WHICH PENETRATES THE CLG & TERMINATES 4" ABOVE FIN CLG, UON
	PARTITION WHICH CONTINUES THROUGH CLG TO BOTTOM OF ROOF DECK ABOVE (UON). AT GWB PARTITION PROVIDE BATT INSULATION IN VOIDS IN DECK FOR SOUND TRANSMISSION BLOCKING OR CONT SEALANT. REFERENCE PARTITION TYPE LEGEND ON A-002 FOR ADD INFO.

REFLECTED CEILING PLAN GENERAL NOTES

1. REFER TO FLOOR PLANS AND WALL SECTIONS FOR ADDITIONAL INFORMATION.
2. REFER TO ELECTRICAL LIGHTING PLANS FOR WALL MOUNTED AND UNDER-CABINET FIXTURES NOT INDICATED.
3. SPRINKLER HEADS (NOT INDICATED) TO BE CENTERED IN SAPC OR WITHIN SPACE IN GYPSUM WALLBOARD CEILING.
4. REFER TO MECHANICAL AND ELECTRICAL DRAWINGS FOR CEILING MOUNTED FIXTURE TYPES AND DIFFUSER LOCATIONS. NOTIFY ARCHITECT (PRIOR TO INSTALLATION) OF CONFLICTS WITH LOCATIONS INDICATED ON DRAWINGS. ADDITIONAL FIXTURES OR OTHER CEILING MATERIALS SHOWN ON ELECTRICAL OF MECHANICAL DRAWINGS BUT NOT SHOWN ON REFLECTED CEILING PLANS ARE INCLUDED IN THE BASE BID.
5. SUPPLY AND DIFFUSER GRILLES ARE INDICATED DIAGRAMATICALLY IN REFLECTED CEILING PLAN FOR LOCATION ONLY. REFER TO MECHANICAL DRAWINGS FOR ACTUAL SIZE AND TYPE TO BE PROVIDED.
6. 24" X 24" SUSPENDED ACOUSTICAL PANEL CEILING (SAPC) WILL BE THROUGHOUT.
7. REFER TO DETAILS ON SHEET A-002 FOR TYPICAL PARTITION TERMINATIONS AT STRUCTURAL ELEMENTS WITH ALL EXTENSIONS OF FINISHES AND SOUND ATTENUATION.

FIRST FLOOR REFLECTED CEILING PLAN - AREA A

1/8" = 1'-0"

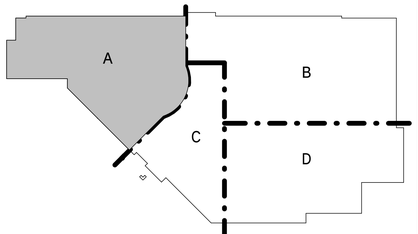

KEY PLAN

NOT TO SCALE

Received by SBCC 3.10.2015

S.B. Ballard Construction Company

RRMM ARCHITECTS

WALLER TODD & SADLER ARCHITECTS

The Livas Group Architects, P.C.

MARK	DATE	REVISIONS	BY	DESCRIPTION
2	03-03-2015		WTS	ADDENDUM #2
1	03-09-2015		WTS	ADDENDUM #3

DATE	03-03-2015
PROJECT	1344-A
DESIGNED	MSM
DRAWN	WTS
CHECKED	WWS

COMMONWEALTH OF VIRGINIA
DUANE M. HARVER
Lic. No. 6310
03/09/15
ARCHITECT

SBBCC PROJECT NUMBER: NPS-2014-315
VIRGINIA DEPARTMENT OF EDUCATION: 118-77-00-100

PROJECT
NORFOLK PUBLIC SCHOOLS
NEW CAMPOSTELLA K-8 STEM SCHOOL
1106 CAMPOSTELLA ROAD
NORFOLK, VA

DRAWING
FIRST FLOOR REFLECTED CEILING PLAN - AREA A

SHEET
A-105

C:\2015 Revit Projects\1344-A CAMPOSTELLA K-8 - ARCH_KHS.rvt

3/9/2015 8:53:58 PM

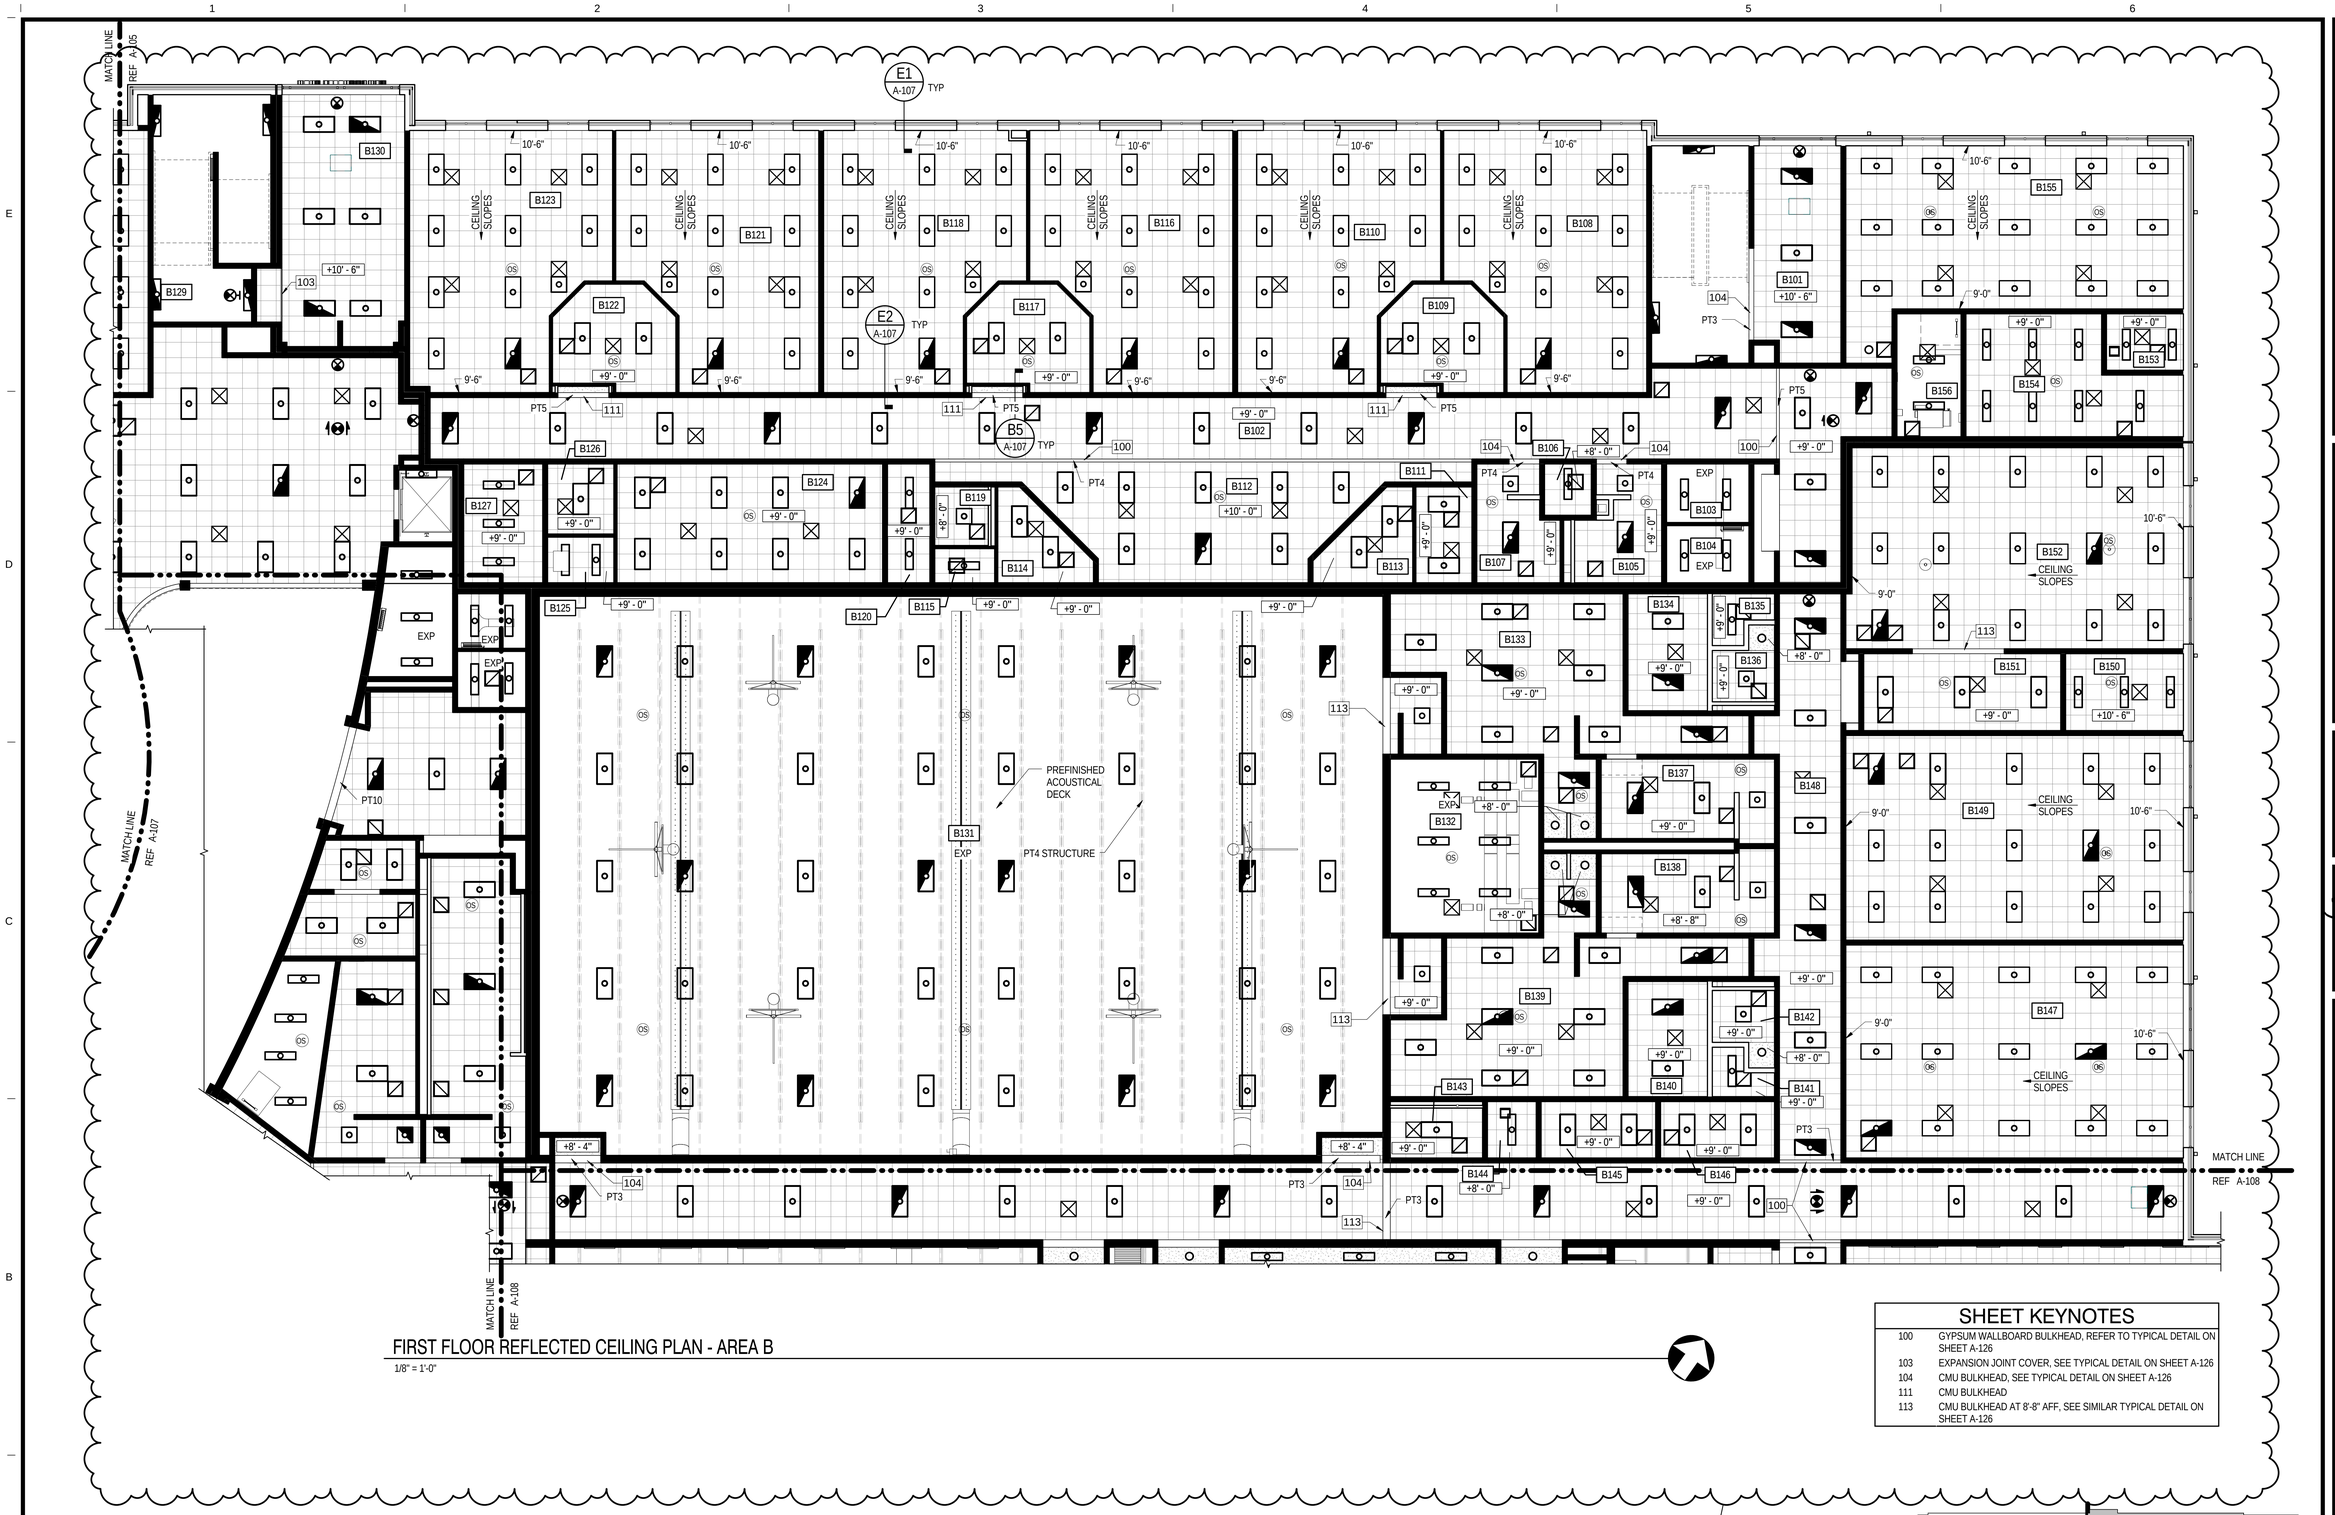

FIRST FLOOR REFLECTED CEILING PLAN - AREA B

1/8" = 1'-0"

SHEET KEYNOTES

100	GYPSUM WALLBOARD BULKHEAD, REFER TO TYPICAL DETAIL ON SHEET A-126
103	EXPANSION JOINT COVER, SEE TYPICAL DETAIL ON SHEET A-126
104	CMU BULKHEAD, SEE TYPICAL DETAIL ON SHEET A-126
111	CMU BULKHEAD
113	CMU BULKHEAD AT 8'-8" AFF, SEE SIMILAR TYPICAL DETAIL ON SHEET A-126

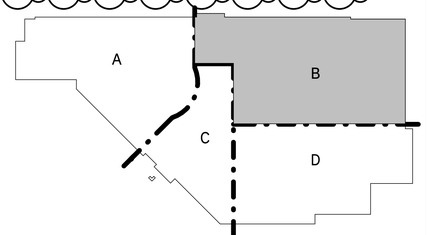

KEY PLAN

NOT TO SCALE

Received by SBCC 3.10.2015

S.B. Ballard Construction Company

RRMM ARCHITECTS

WALLER TODD & SADLER ARCHITECTS

The Livas Group Architects, P.C.

MARK	DATE	BY	DESCRIPTION
2	03-03-2015	WTS	ADDENDUM #2
3	03-09-2015	WTS	ADDENDUM #3

REVISIONS

DATE	03-03-2015
PROJECT	1344-A
DESIGNED	MSM
DRAWN	WTS
CHECKED	WWS

COMMONWEALTH OF VIRGINIA
DUANE M. HARVER
Lic. No. 6310
03/09/15
ARCHITECT

SBBCC PROJECT NUMBER: INPS-2014-315
VIRGINIA DEPARTMENT OF EDUCATION: 118-17-00-100

PROJECT
NORFOLK PUBLIC SCHOOLS
NEW CAMPOSTELLA K-8 STEM SCHOOL
1106 CAMPOSTELLA ROAD
NORFOLK, VA

DRAWING
FIRST FLOOR REFLECTED CEILING PLAN - AREA B

SHEET
A-106

C:\2015 Revit Projects\1344-A CAMPOSTELLA K-8 - ARCH_KHS.rvt

3/9/2015 8:54:39 PM

SHEET KEYNOTES

100	GYPSUM WALLBOARD BULKHEAD, REFER TO TYPICAL DETAIL ON SHEET A-126
103	EXPANSION JOINT COVER, SEE TYPICAL DETAIL ON SHEET A-126
104	CMU BULKHEAD, SEE TYPICAL DETAIL ON SHEET A-126
110	CONT VENT
112	CMU BULKHEAD AT 8'-4" AFF, SEE SIMILAR TYPICAL DETAIL ON SHEET A-126
114	GYPSUM WALLBOARD BULKHEAD
115	GYPSUM WALLBOARD SOFFIT
116	CMU BULKHEAD AT 9'-4" AFF, SEE SIMILAR TYPICAL DETAIL ON SHEET A-126

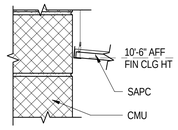

E1 A-105 DETAIL
1 1/2" = 1'-0"
A-106, A-125, A-126, A-131, A-132

E2 A-105 DETAIL
1 1/2" = 1'-0"
A-106, A-125, A-126, A-131, A-132

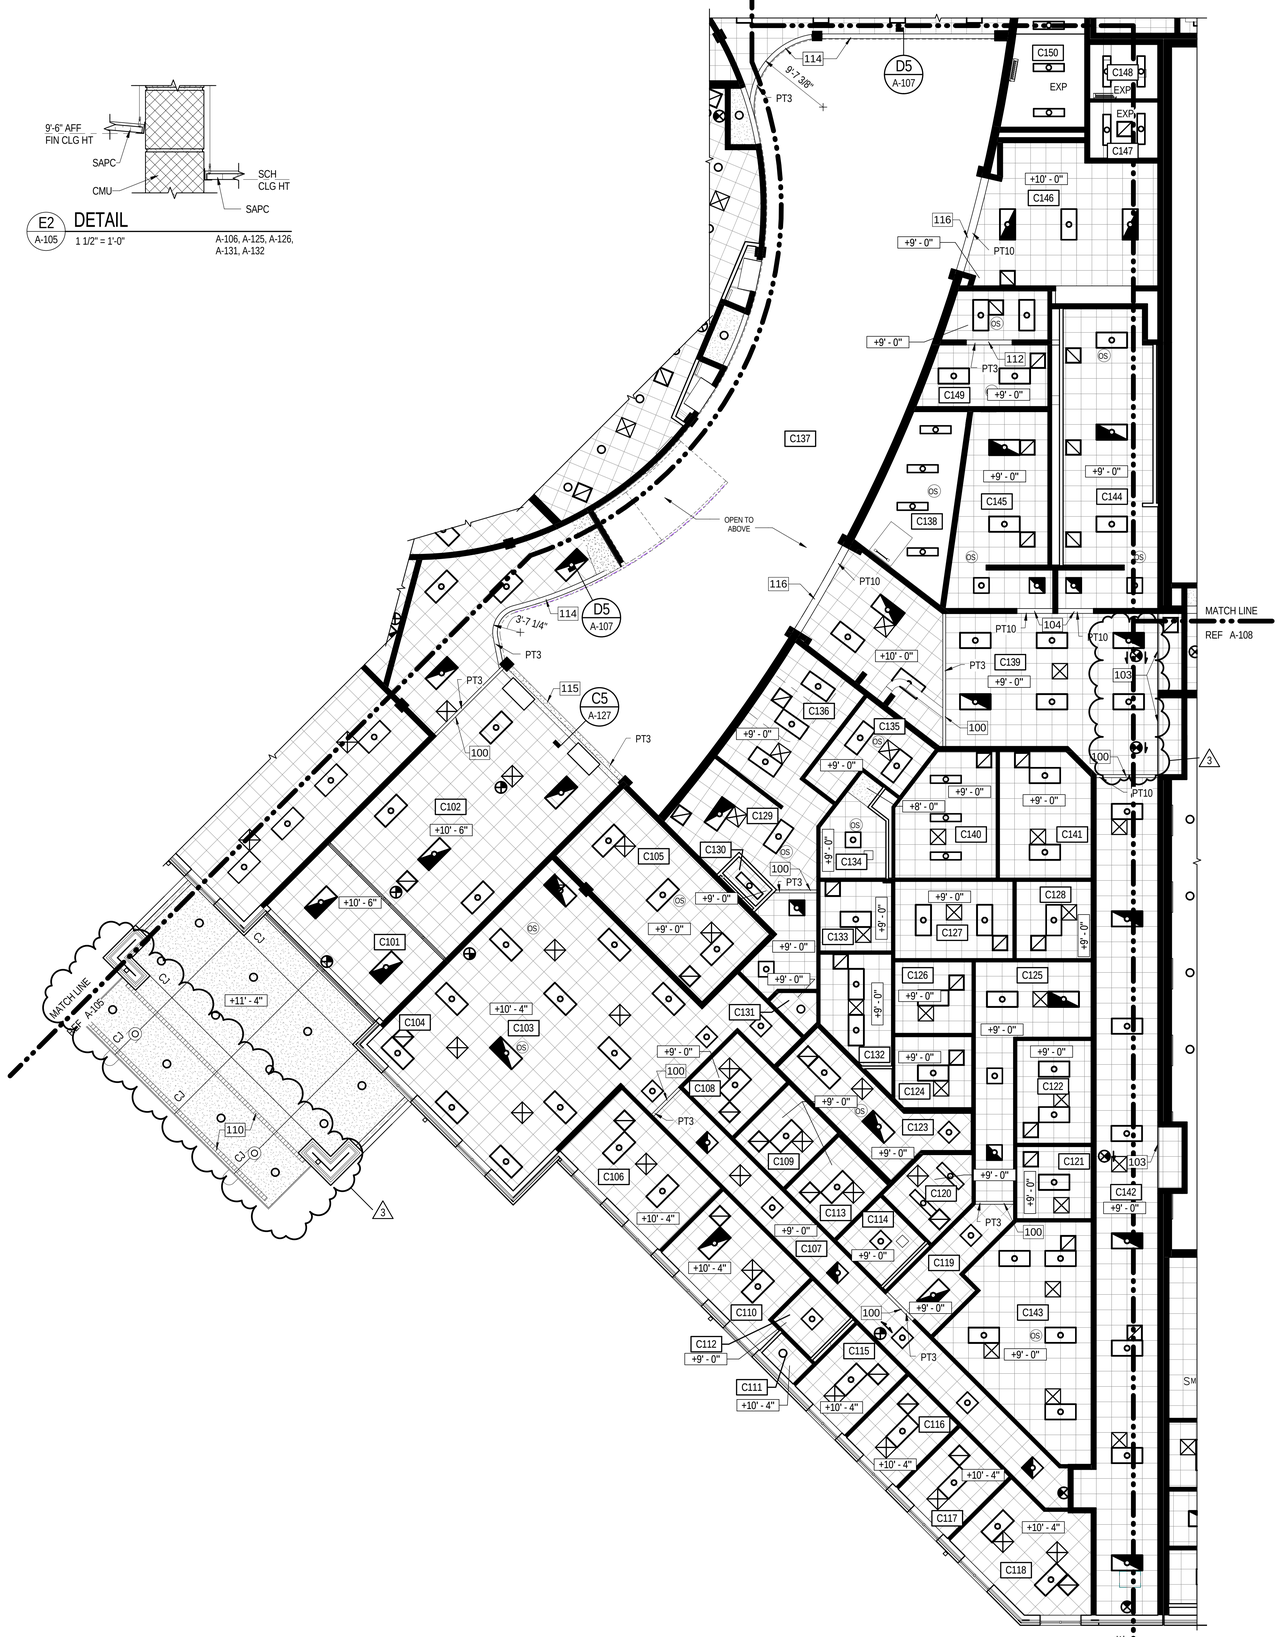

FIRST FLOOR REFLECTED CEILING PLAN - AREA C
1/8" = 1'-0"

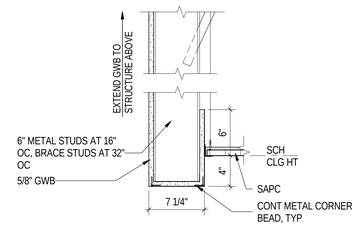

D5 A-105 DETAIL
1 1/2" = 1'-0"
A-107

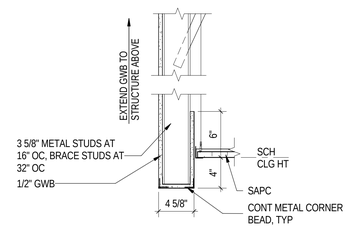

C5 A-108 DETAIL
1 1/2" = 1'-0"

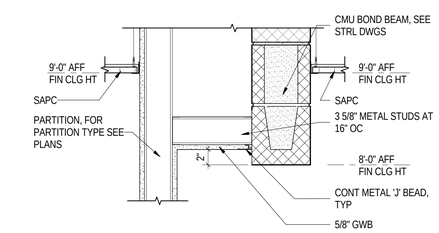

B5 A-106 DETAIL
1 1/2" = 1'-0"
A-125, A-126

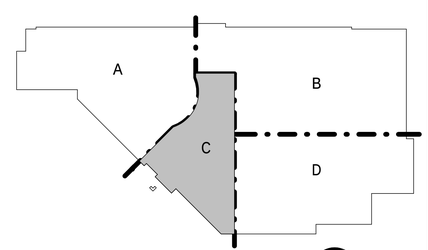

KEY PLAN
NOT TO SCALE

Received by SBCC 3.10.2015

S.B. Ballard Construction Company

RRMM ARCHITECTS

WALLER TODD & SADLER ARCHITECTS

The Livas Group Architects, P.C.

MARK	DATE	BY	DESCRIPTION
2	03-03-2015	WTS	ADDENDUM #2
1	03-09-2015	WTS	ADDENDUM #3

REVISIONS

DATE	03-03-2015
PROJECT	1344-A
DESIGNED	MSM
DRAWN	WTS
CHECKED	WWS

COMMONWEALTH OF VIRGINIA
DUANE M. HARVER
Lic. No. 6310
03/09/15
ARCHITECT

PROJECT
NORFOLK PUBLIC SCHOOLS
NEW CAMPOSTELLA K-8 STEM SCHOOL
1106 CAMPOSTELLA ROAD
NORFOLK, VA

SBBCC PROJECT NUMBER: NPS-2014-315
VIRGINIA DEPARTMENT OF EDUCATION: 128-77-00-100

DRAWING
FIRST FLOOR REFLECTED CEILING PLAN - AREA C

SHEET
A-107

C:\2015 Revit Projects\1344-A CAMPOSTELLA K-8 - ARCH_KHS.rvt
3/9/2015 9:55:07 PM

SHEET KEYNOTES

100	GYPSUM WALLBOARD BULKHEAD, REFER TO TYPICAL DETAIL ON SHEET A-126
103	EXPANSION JOINT COVER, SEE TYPICAL DETAIL ON SHEET A-126
104	CMU BULKHEAD, SEE TYPICAL DETAIL ON SHEET A-126
105	HOOD OPENING, SEE MECHANICAL DRAWINGS
113	CMU BULKHEAD AT 8'-8" AFF, SEE SIMILAR TYPICAL DETAIL ON SHEET A-126
115	GYPSUM WALLBOARD SOFFIT
118	OPENING IN CEILING

FIRST FLOOR REFLECTED CEILING PLAN - AREA D

1/8" = 1'-0"

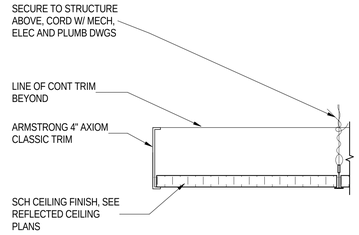

B6 A-105 DETAIL

3" = 1'-0"

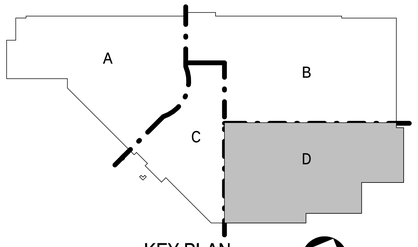

KEY PLAN

NOT TO SCALE

Received by BGCC 3.10.2015

S.B. Ballard Construction Company

RRMM ARCHITECTS

WALLER TODD & SADLER ARCHITECTS

The Livas Group Architects, P.C.

MARK	DATE	BY	DESCRIPTION
2	03-03-2015	WTS	ADDENDUM #2
3	03-09-2015	WTS	ADDENDUM #3

REVISIONS

DATE	03-03-2015
PROJECT	1344-A
DESIGNED	MSM
DRAWN	WTS
CHECKED	WWS

COMMONWEALTH OF VIRGINIA
DUANE M. HARVER
Lic. No. 6310
03/09/15
ARCHITECT

SBBCC PROJECT NUMBER: NPS-2014-315
VIRGINIA DEPARTMENT OF EDUCATION: 118-77-00-100

PROJECT
NORFOLK PUBLIC SCHOOLS
NEW CAMPOSTELLA K-8 STEM SCHOOL
1106 CAMPOSTELLA ROAD
NORFOLK, VA

DRAWING
FIRST FLOOR REFLECTED CEILING PLAN - AREA D

SHEET
A-108

C:\2015 Revit Projects\1344-A CAMPOSTELLA K-8 - ARCH_KHS.rvt

3/9/2015 8:55:28 PM

SHEET KEYNOTES

4	SERVICE SINK, SEE DETAIL ON SHEET A-515 AND REFER TO PLUMBING DRAWINGS
53	ELECTRIC WATER COOLERS, SEE PLUMBING DRAWINGS
54	TRANSITION TO REGULAR BRICK VENEER
72	RECESS BRICK VENEER 3/8", SEE ELEVATIONS
73	45 DEGREE CMU SHAPE
76	MECHANICAL CHASE, SEE MECH DWGS
84	MARKERBOARD NOT IN CONTRACT

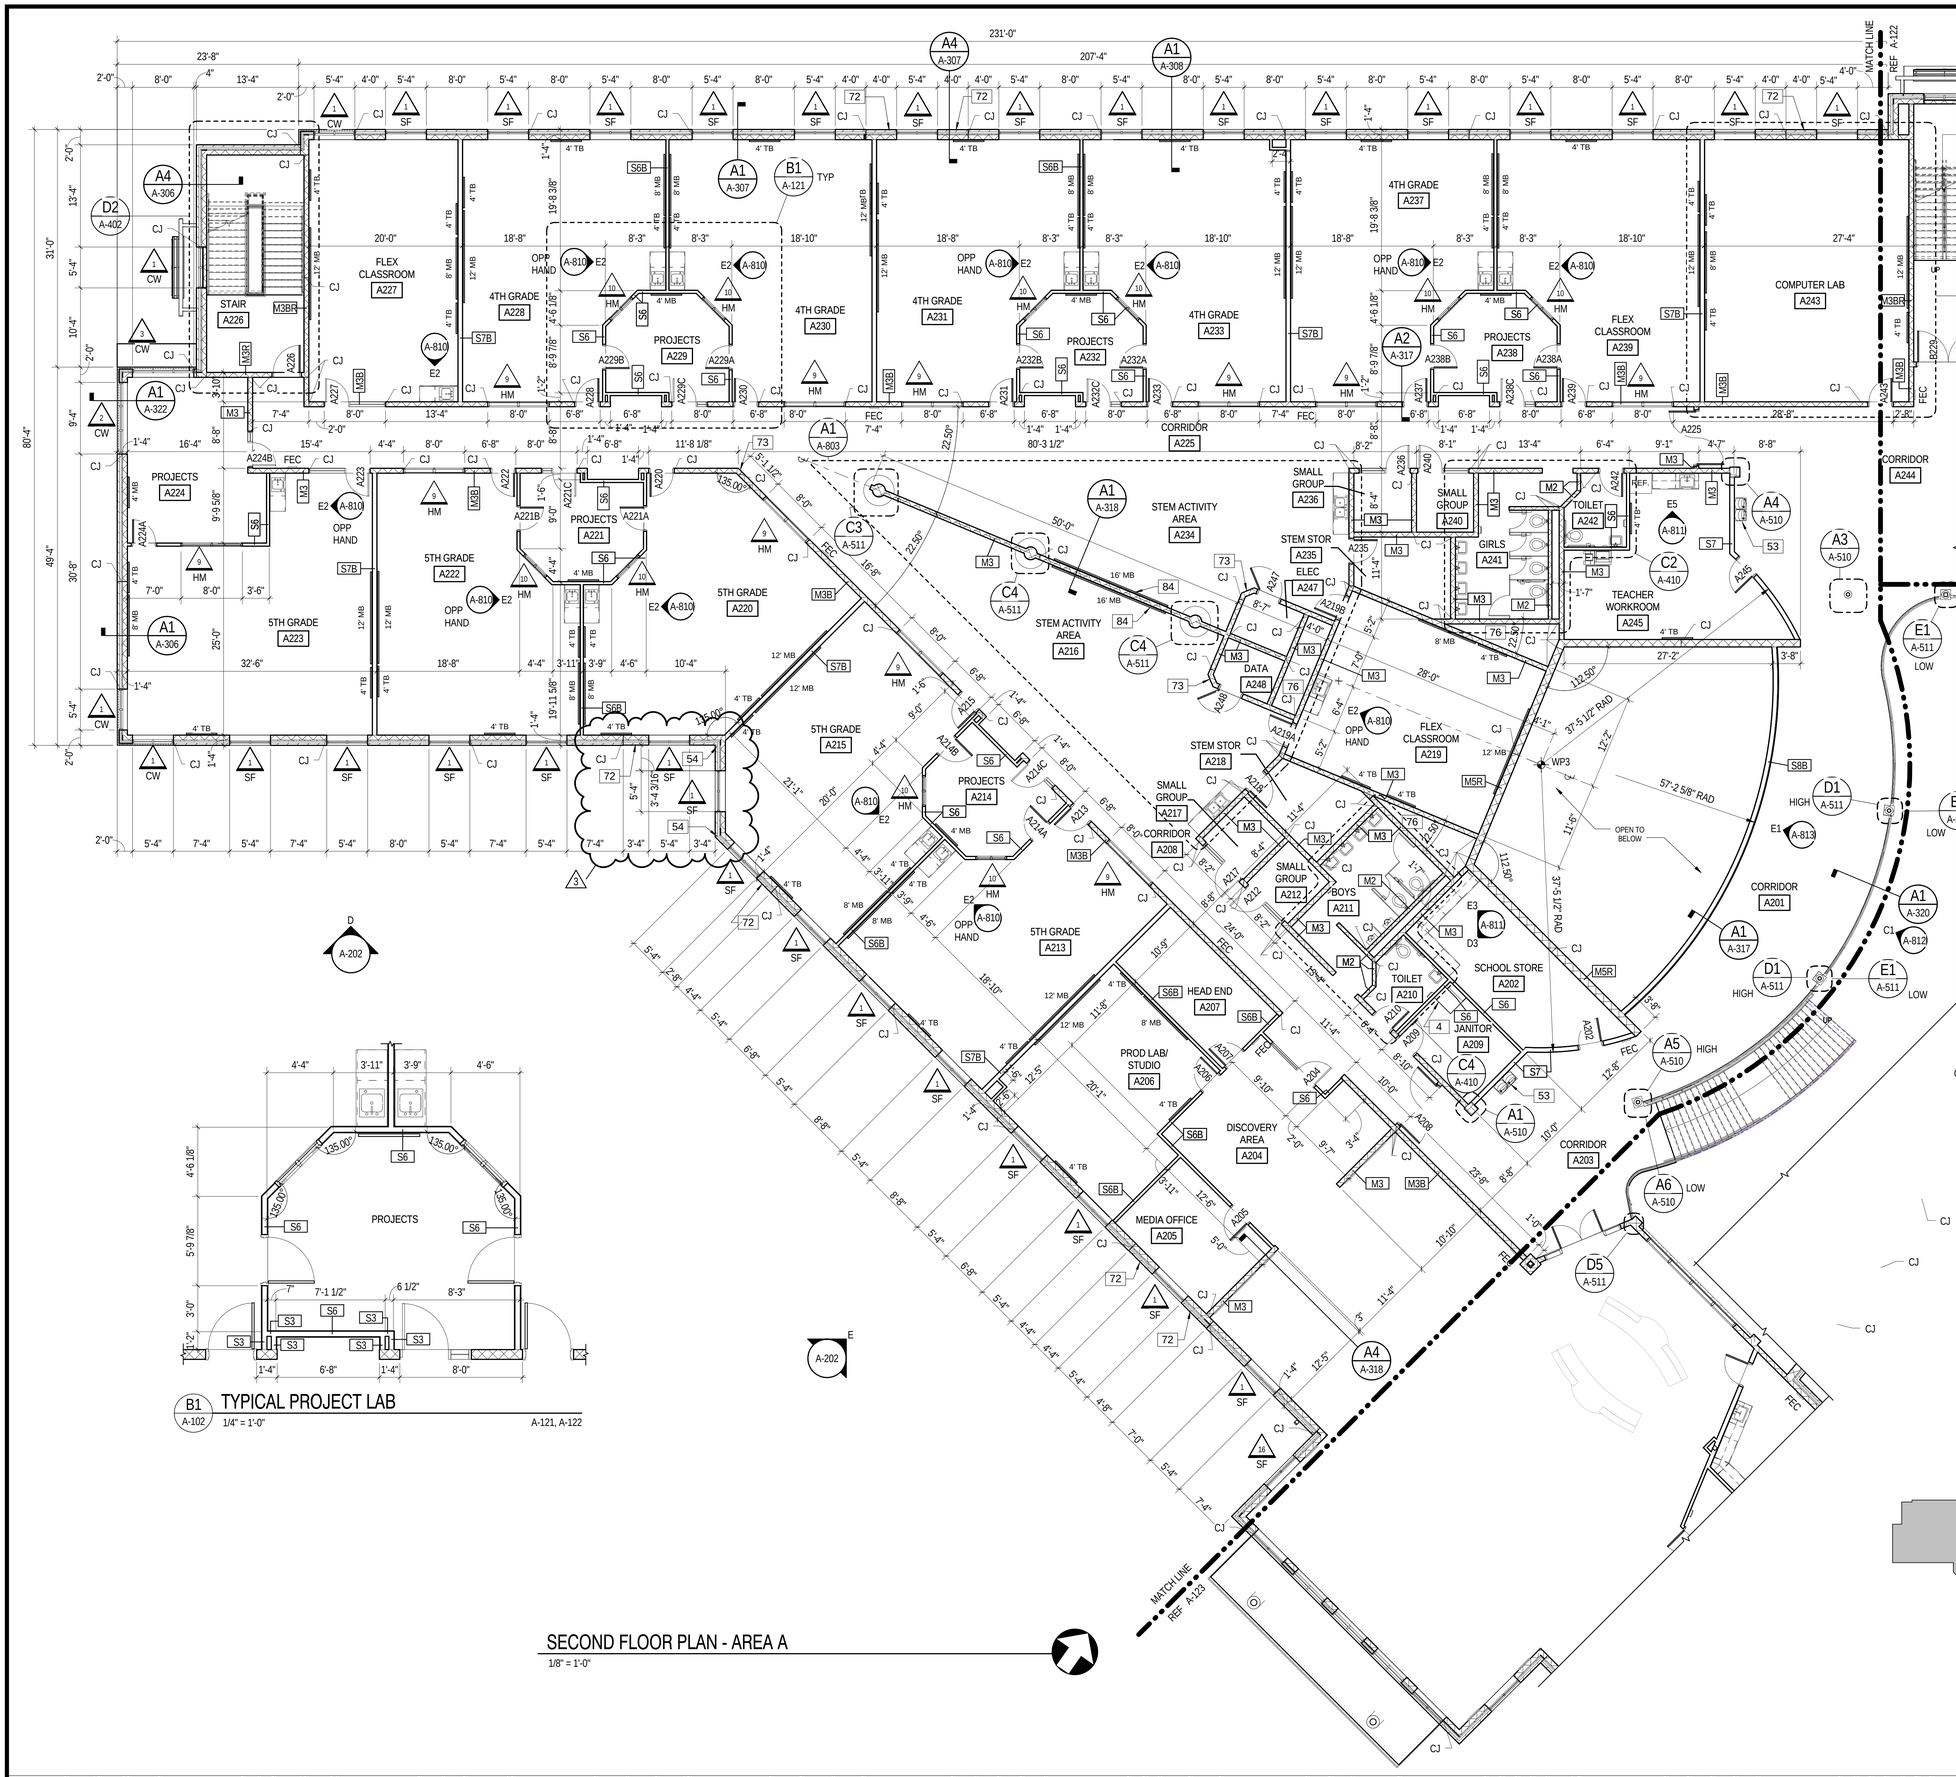

B1 A-102 TYPICAL PROJECT LAB
1/4" = 1'-0"
A-121, A-122

SECOND FLOOR PLAN - AREA A
1/8" = 1'-0"

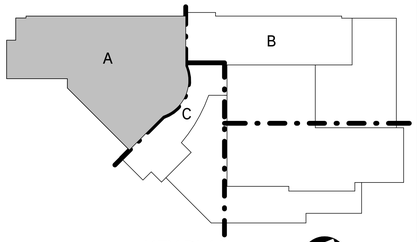

KEY PLAN
NOT TO SCALE

Received by SBCC 3.10.2015

S.B. Ballard Construction Company

RRMM ARCHITECTS

WALLER TODD & SADLER ARCHITECTS

The Livas Group Architects, P.C.

MARK	DATE	REVISIONS	BY	DESCRIPTION
2	03-03-2015	WTS	WTS	ADDENDUM #2
3	03-09-2015	WTS		ADDENDUM #3

DATE	03-03-2015
PROJECT	1344-A
DESIGNED	MSM
DRAWN	WTS
CHECKED	WWS

COMMONWEALTH OF VIRGINIA
DUANE M. HARVER
Lic. No. 6310
03/09/15
ARCHITECT

SBBCC PROJECT NUMBER: NPS-2014-315
VIRGINIA DEPARTMENT OF EDUCATION: 118-77-00-100

PROJECT
NORFOLK PUBLIC SCHOOLS
NEW CAMPOSTELLA K-8 STEM SCHOOL
1106 CAMPOSTELLA ROAD
NORFOLK, VA

DRAWING
SECOND FLOOR PLAN - AREA A

SHEET
A-121

C:\2015 Revit Projects\1344-A CAMPOSTELLA K-8 - ARCH_KHS.rvt
3/9/2015 8:55:42 PM

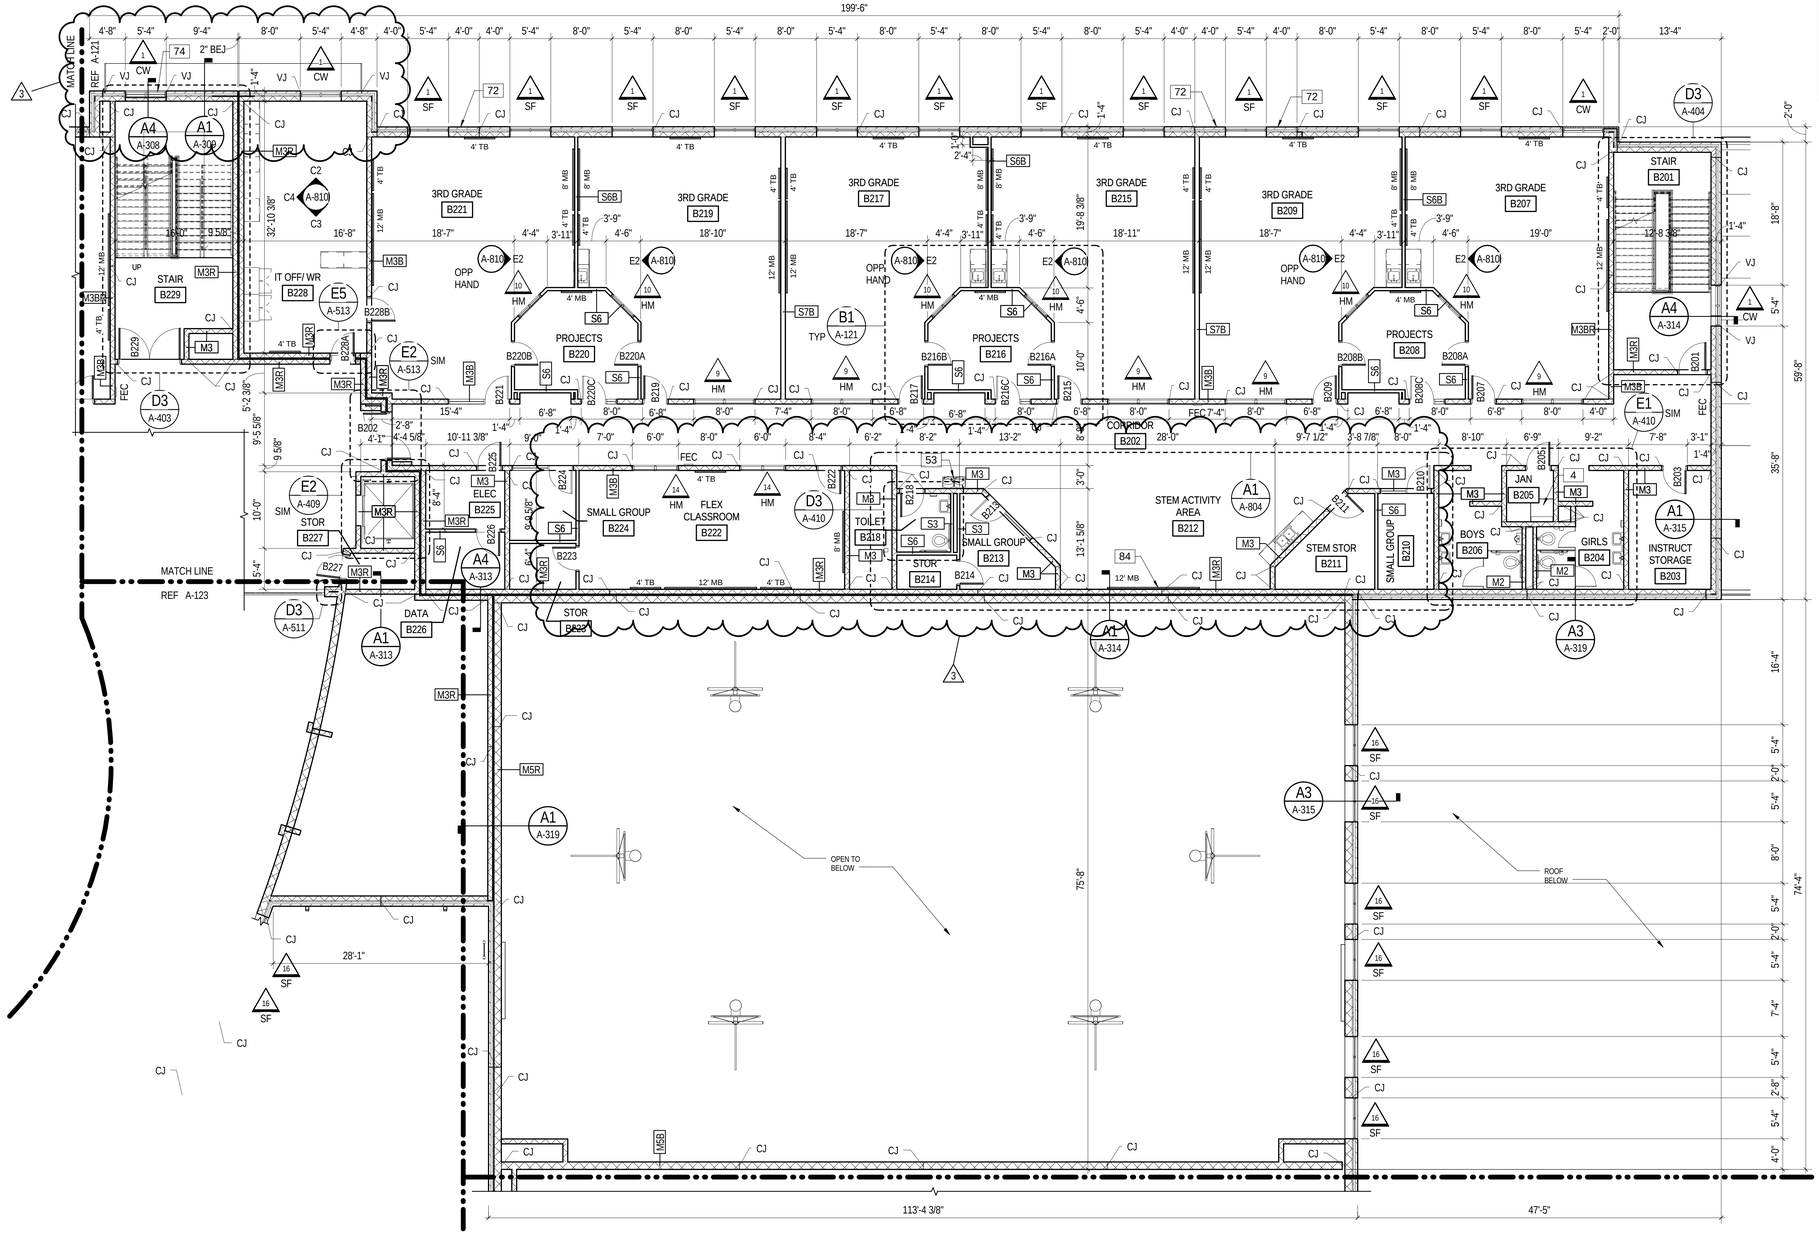

SHEET KEYNOTES

4	SERVICE SINK, SEE DETAIL ON SHEET A-515 AND REFER TO PLUMBING DRAWINGS
53	ELECTRIC WATER COOLERS, SEE PLUMBING DRAWINGS
72	RECESS BRICK VENEER 3/8", SEE ELEVATIONS
74	PROVIDE SPANDREL GLAZING AT THIS LOCATION
84	MARKERBOARD NOT IN CONTRACT

SECOND FLOOR PLAN - AREA B

1/8" = 1'-0"

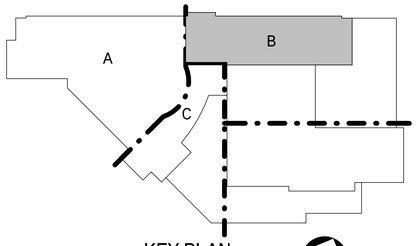

KEY PLAN
NOT TO SCALE

Received by SBCC 3.10.2015

S.B. Ballard Construction Company

RRMM ARCHITECTS

WALLER TODD & SADLER ARCHITECTS

The Livas Group Architects, P.C.

MARK	DATE	REVISIONS	BY	DESCRIPTION
2	03-03-2015		WTS	ADDENDUM #2
3	03-09-2015		WTS	ADDENDUM #3

DATE	03-03-2015
PROJECT	1344-A
DESIGNED	MSM
DRAWN	WTS
CHECKED	WWS

COMMONWEALTH OF VIRGINIA
DUANE M. HARVER
Lic. No. 6310
03/09/15
ARCHITECT

PROJECT
NORFOLK PUBLIC SCHOOLS
NEW CAMPOSTELLA K-8 STEM SCHOOL
1106 CAMPOSTELLA ROAD
NORFOLK, VA

SBBCC PROJECT NUMBER: NPS-2014-315
VIRGINIA DEPARTMENT OF EDUCATION: 118-77-00-100

DRAWING
SECOND FLOOR PLAN - AREA B

SHEET
A-122

C:\2015 Revit Projects\1344-A CAMPOSTELLA K-8 - ARCH_KHS.rvt

3/9/2015 8:55:49 PM

SHEET KEYNOTES

53	ELECTRIC WATER COOLERS, SEE PLUMBING DRAWINGS

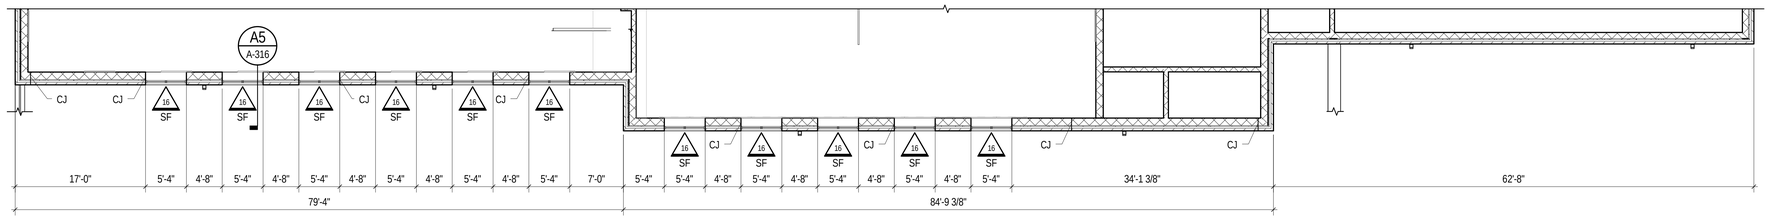

CLERESTORY PLAN - AREA D

1/8" = 1'-0"

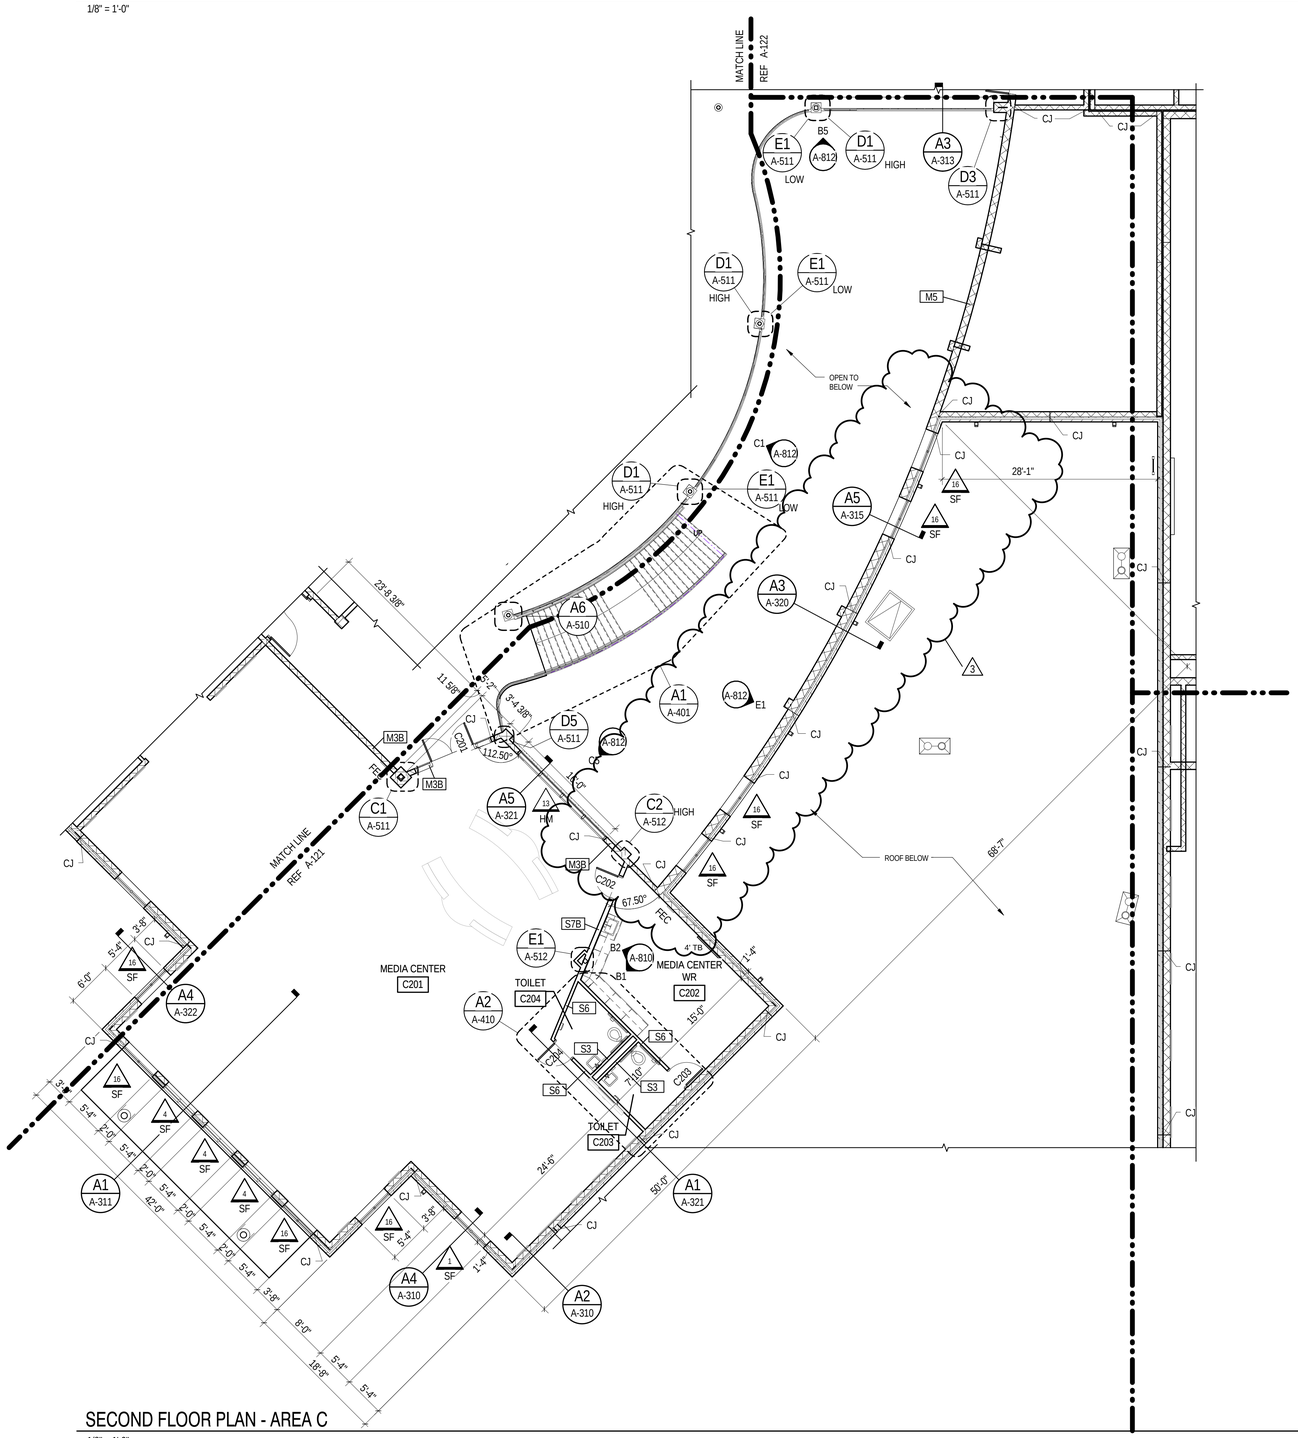

SECOND FLOOR PLAN - AREA C

1/8" = 1'-0"

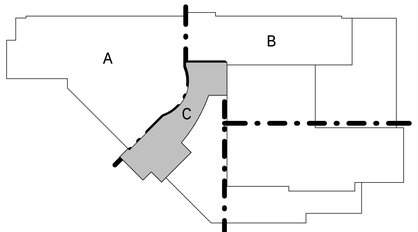

KEY PLAN

NOT TO SCALE

Received by SBCC 3.10.2015

S.B. Ballard Construction Company

RRMM ARCHITECTS

WALLER TODD & SADLER ARCHITECTS

The Livas Group Architects, P.C.

MARK	DATE	BY	DESCRIPTION
2	03-03-2015	WTS	ADDENDUM #2
3	03-09-2015	WTS	ADDENDUM #3

REVISIONS

DATE	03-03-2015
PROJECT	1344-A
DESIGNED	MSM
DRAWN	WTS
CHECKED	WWS

COMMONWEALTH OF VIRGINIA
DUANE M. HARVER
Lic. No. 6310
03/09/15
ARCHITECT

SBBCC PROJECT NUMBER: NPS-2014-315
VIRGINIA DEPARTMENT OF EDUCATION: 118-77-00-100

PROJECT
NORFOLK PUBLIC SCHOOLS
NEW CAMPOSTELLA K-8 STEM SCHOOL
1106 CAMPOSTELLA ROAD
NORFOLK, VA

DRAWING
SECOND FLOOR PLAN - AREA C AND CLERESTORY PLAN - AREA D

SHEET
A-123

C:\2015 Revit Projects\1344-A CAMPOSTELLA K-8 - ARCH_KHS.rvt

3/9/2015 8:56:02 PM

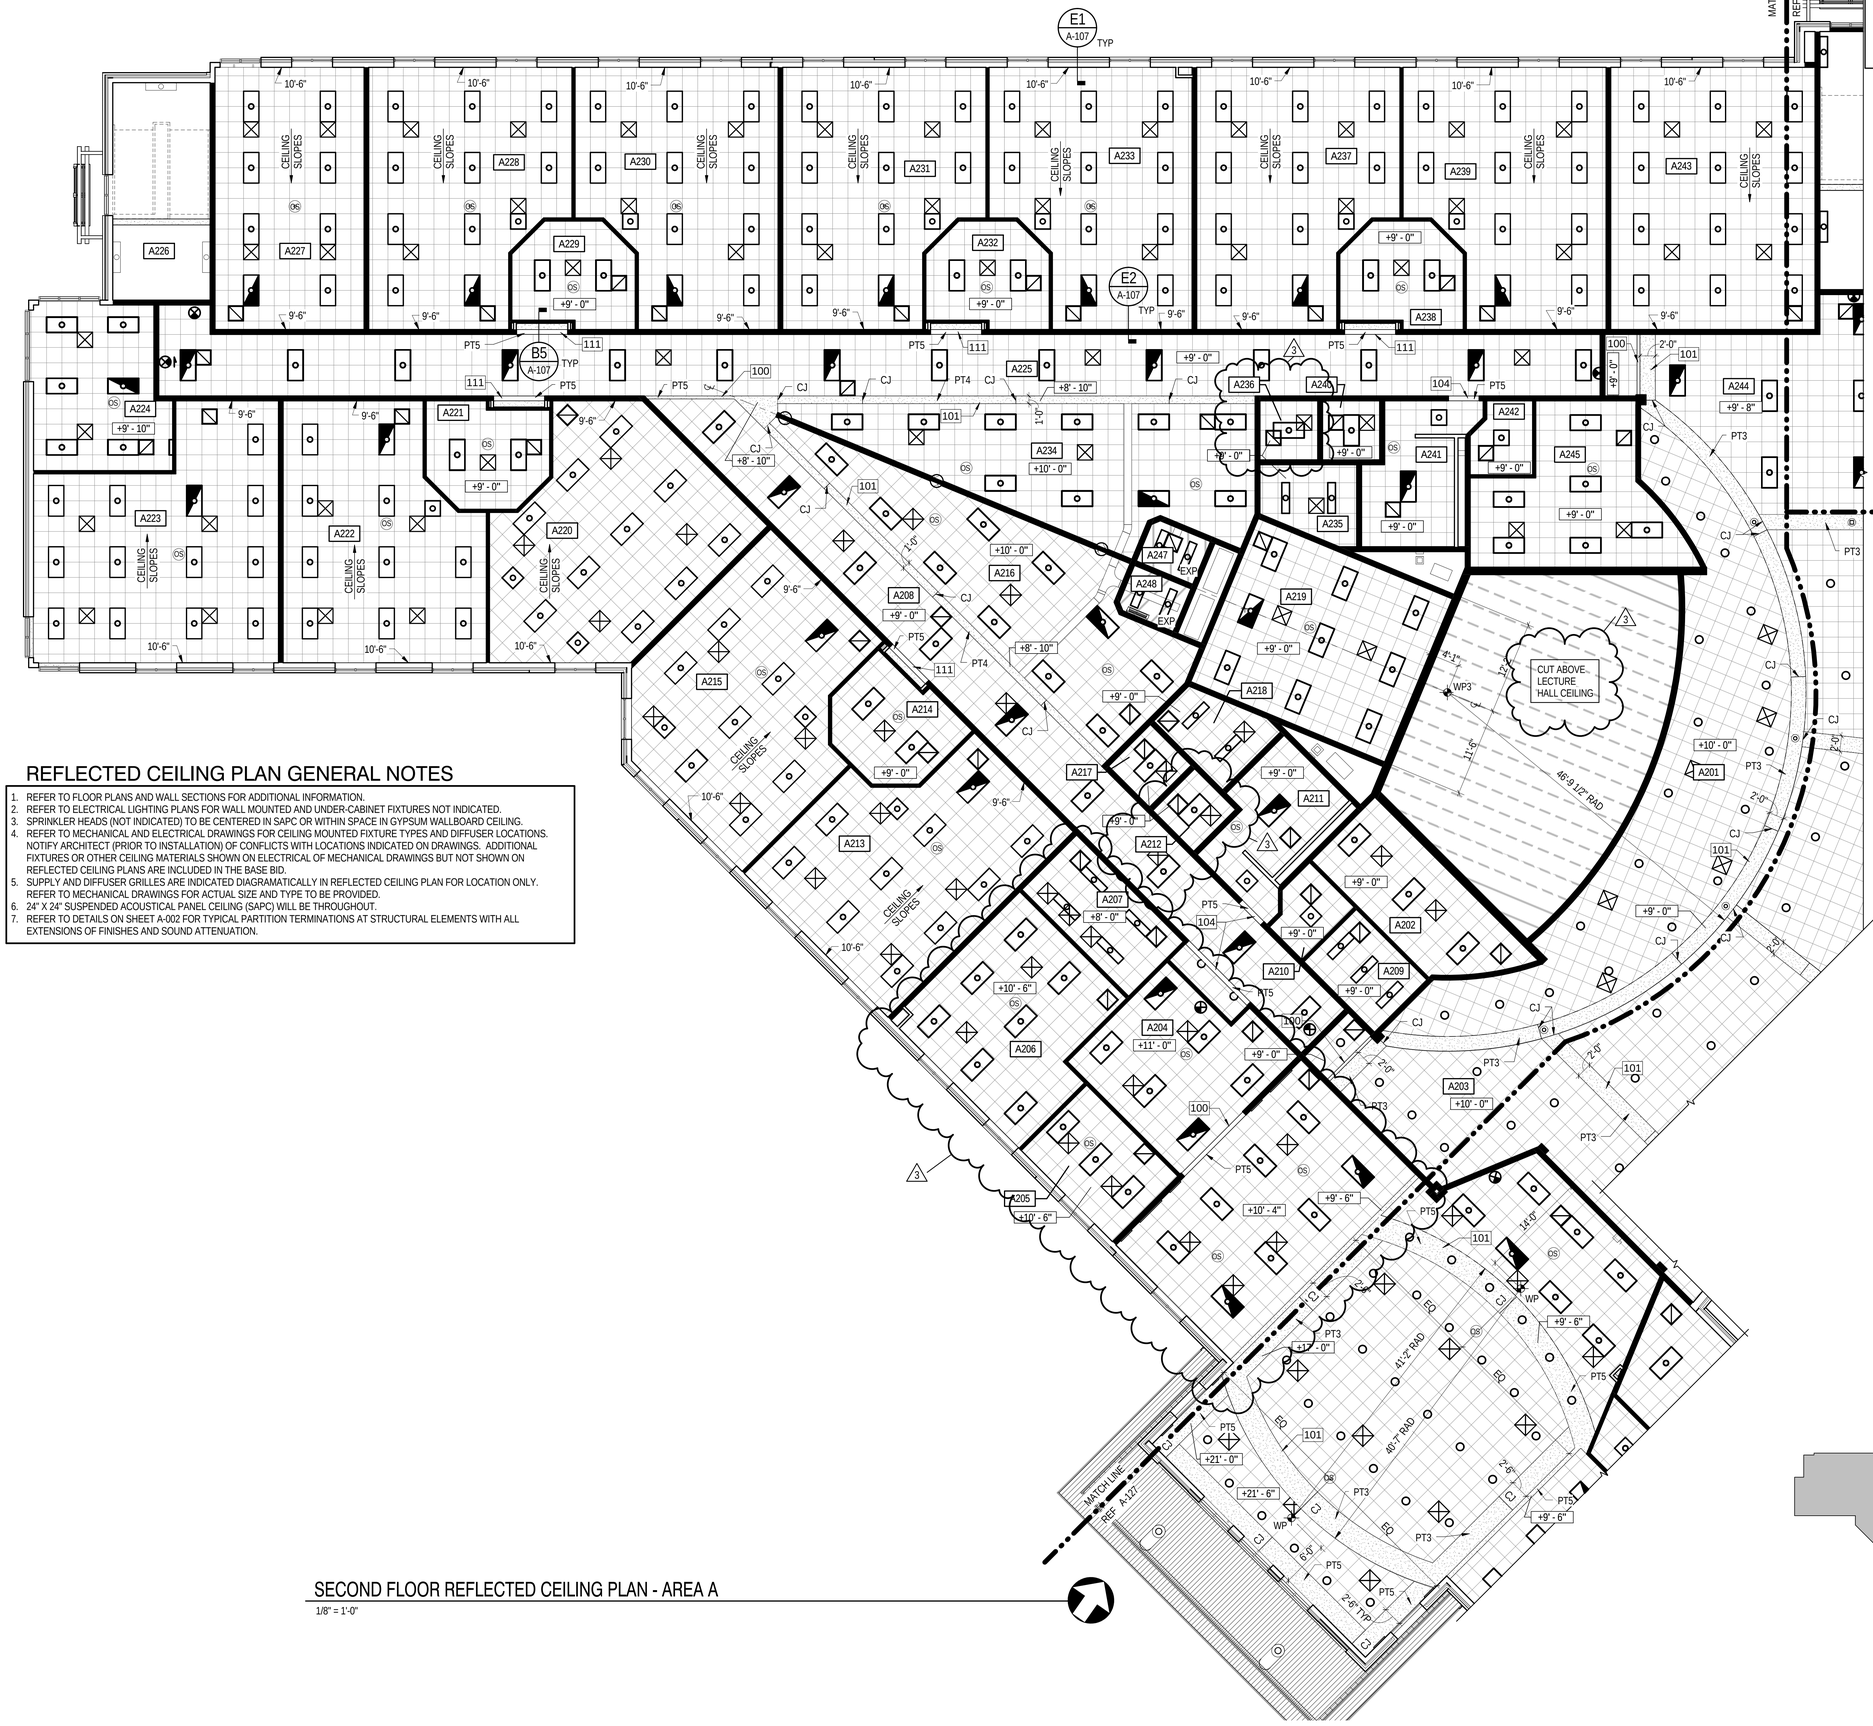

SHEET KEYNOTES

100	GYPSUM WALLBOARD BULKHEAD, REFER TO TYPICAL DETAIL ON SHEET A-126
101	GYPSUM WALLBOARD SOFFIT, SEE TYPICAL DETAIL ON SHEET A-126
104	CMU BULKHEAD, SEE TYPICAL DETAIL ON SHEET A-126
111	CMU BULKHEAD

REFLECTED CEILING PLAN GENERAL NOTES

1. REFER TO FLOOR PLANS AND WALL SECTIONS FOR ADDITIONAL INFORMATION.
2. REFER TO ELECTRICAL LIGHTING PLANS FOR WALL MOUNTED AND UNDER-CABINET FIXTURES NOT INDICATED.
3. SPRINKLER HEADS (NOT INDICATED) TO BE CENTERED IN SAPC OR WITHIN SPACE IN GYPSUM WALLBOARD CEILING.
4. REFER TO MECHANICAL AND ELECTRICAL DRAWINGS FOR CEILING MOUNTED FIXTURE TYPES AND DIFFUSER LOCATIONS. NOTIFY ARCHITECT (PRIOR TO INSTALLATION) OF CONFLICTS WITH LOCATIONS INDICATED ON DRAWINGS. ADDITIONAL FIXTURES OR OTHER CEILING MATERIALS SHOWN ON ELECTRICAL OF MECHANICAL DRAWINGS BUT NOT SHOWN ON REFLECTED CEILING PLANS ARE INCLUDED IN THE BASE BID.
5. SUPPLY AND DIFFUSER GRILLES ARE INDICATED DIAGRAMATICALLY IN REFLECTED CEILING PLAN FOR LOCATION ONLY. REFER TO MECHANICAL DRAWINGS FOR ACTUAL SIZE AND TYPE TO BE PROVIDED.
6. 24" X 24" SUSPENDED ACOUSTICAL PANEL CEILING (SAPC) WILL BE THROUGHOUT.
7. REFER TO DETAILS ON SHEET A-002 FOR TYPICAL PARTITION TERMINATIONS AT STRUCTURAL ELEMENTS WITH ALL EXTENSIONS OF FINISHES AND SOUND ATTENUATION.

SECOND FLOOR REFLECTED CEILING PLAN - AREA A

1/8" = 1'-0"

LEGEND

EXP	EXPOSED CEILING
	GYPSUM WALLBOARD OR SFS
	2'-0" x 2'-0" SUSPENDED ACOUSTICAL PANEL CEILING
	ADDITIVE ALTERNATE #1 - FABRIC COVERED ACOUSTICAL PANEL CEILING (BASE BID IS SAPC)
	2'-0" x 2'-0" VINYL FACED SUSPENDED ACOUSTICAL PANEL CEILING
	SUPPLY AIR DIFFUSERS, SEE MECHANICAL DRAWINGS
	RETURN AIR GRILLES, SEE MECHANICAL DRAWINGS
	LIGHT FIXTURES, SEE ELECTRICAL DRAWINGS
	DOWN LIGHT FIXTURE, SEE ELECTRICAL DRAWINGS
	ACOUSTICAL CEILING DIFFUSER (4'-0" X 4'-0").
1' - 0"	CEILING HEIGHT AFF
OS	OCCUPANCY SENSOR, SEE ELECTRICAL DRAWINGS
	EXIT SIGN, SEE ELECTRICAL DRAWINGS
PTX	INDICATES PAINT COLOR, SEE FINISH LEGEND ON SHEET A-701
	METAL PANEL THIN RIBS (COLOR BUFF)
	PARTITION WHICH PENETRATES THE CLG & TERMINATES 4" ABOVE FIN CLG, UON
	PARTITION WHICH CONTINUES THROUGH CLG TO BOTTOM OF ROOF DECK ABOVE (UON). AT GWB PARTITION PROVIDE BATT INSULATION IN VOIDS IN DECK FOR SOUND TRANSMISSION BLOCKING OR CONT SEALANT. REFERENCE PARTITION TYPE LEGEND ON A-002 FOR ADD INFO.

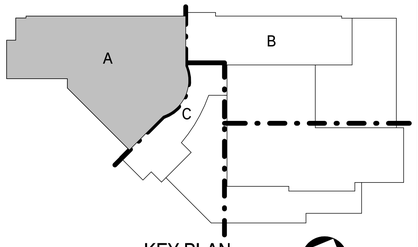

KEY PLAN

NOT TO SCALE

Received by SBCC 3.10.2015

S.B. Ballard Construction Company

RRMM ARCHITECTS

WALLER TODD & SADLER ARCHITECTS

The Livas Group Architects, P.C.

MARK	DATE	BY	DESCRIPTION
2	03-03-2015	WTS	ADDENDUM #2
3	03-09-2015	WTS	ADDENDUM #3

REVISIONS

DATE	03-03-2015
PROJECT	1344-A
DESIGNED	MSM
DRAWN	WTS
CHECKED	WWS

COMMONWEALTH OF VIRGINIA
DUANE M. HARVER
Lic. No. 6310
03/09/15
ARCHITECT

PROJECT
NORFOLK PUBLIC SCHOOLS
NEW CAMPOSTELLA K-8 STEM SCHOOL
1106 CAMPOSTELLA ROAD
NORFOLK, VA

SBBCC PROJECT NUMBER: NPS-2014-315
VIRGINIA DEPARTMENT OF EDUCATION: 118-17-00-100

DRAWING
SECOND FLOOR REFLECTED CEILING PLAN - AREA A

SHEET
A-125

C:\2015 Revit Projects\1344-A CAMPOSTELLA K-8 - ARCH_KHS.rvt

3/9/2015 8:56:43 PM

SHEET KEYNOTES

100	GYPSUM WALLBOARD BULKHEAD, REFER TO TYPICAL DETAIL ON SHEET A-126
101	GYPSUM WALLBOARD SOFFIT, SEE TYPICAL DETAIL ON SHEET A-126
104	CMU BULKHEAD, SEE TYPICAL DETAIL ON SHEET A-126
111	CMU BULKHEAD

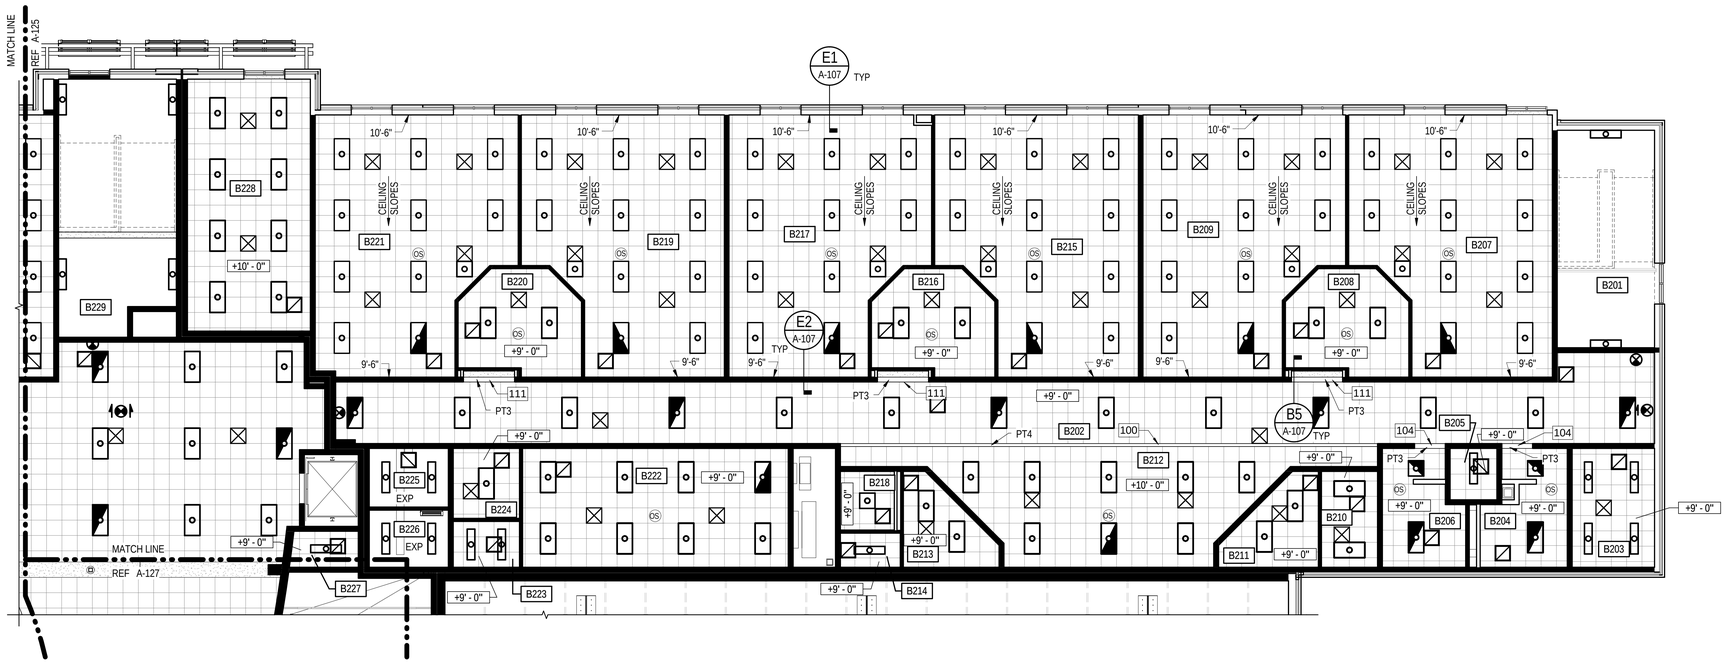

SECOND FLOOR REFLECTED CEILING PLAN - AREA B

1/8" = 1'-0"

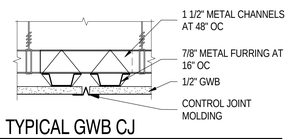

TYPICAL GWB CJ

3" = 1'-0"

NOTE: TYPICAL WHERE GWB OR SFS CONTROL JOINT OCCURS

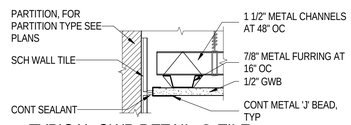

TYPICAL GWB DETAIL @ TILE

3" = 1'-0"

NOTE: TYPICAL WHERE GWB OR SFS CEILING MEETS TILE ON PARTITION
NOTE: HARD CEILING SHALL BE SUSPENDED TO SHOW FULL COURSE OF CERAMIC TILE. ADJUST CEILING ACCORDINGLY

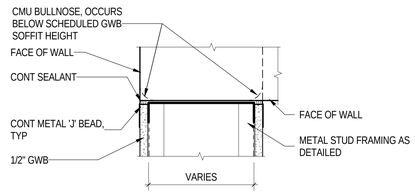

PLAN DETAIL AT GWB SOFFIT AND CMU WALL

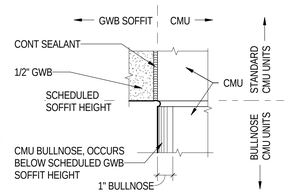

ELEVATION DETAIL AT GWB SOFFIT AND CMU WALL

TYPICAL DETAIL AT INTERSECTION OF BULLNOSE CMU AND GWB SOFFIT

3" = 1'-0"

NOTE: REFERENCE REFLECTED CEILING PLANS FOR CORRECT ORIENTATION AND CEILING PLAN DETAILS FOR SOFFIT HEIGHT

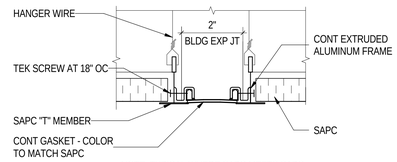

NOTE: TYPICAL WHERE SAPC MEETS SAPC AT SAME HEIGHT AFF AND/OR WHERE EXPANSION JOINT OCCURS AT STRUCTURE ABOVE

SAPC BEJ COVER DETAIL, TYP

6" = 1'-0"

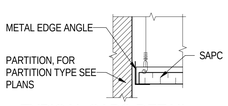

TYPICAL SAPC DETAIL

3" = 1'-0"

NOTE: TYPICAL WHERE SAPC MEETS CMU OR GWB PARTITION

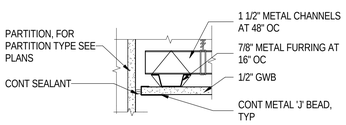

TYPICAL GWB DETAIL

3" = 1'-0"

NOTE: TYPICAL WHERE GWB CEILING MEETS CMU OR GWB PARTITION

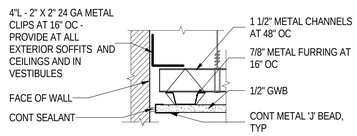

TYPICAL EXTERIOR SOFFIT DETAIL

3" = 1'-0"

NOTE: TYPICAL WHERE SFS OR GWB CEILING MEETS EXTERIOR BRICK OR CMU WALL
NOTE: FOR NOTES NOT SHOWN SEE TYPICAL GWB DETAIL

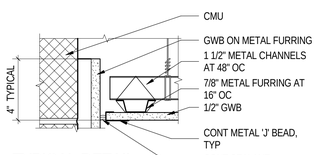

TYPICAL DETAIL

3" = 1'-0"

NOTE: TYPICAL WHERE GWB CEILING MEETS GWB ON METAL FURRING ON CMU WALL

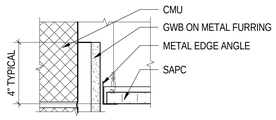

TYPICAL DETAIL

3" = 1'-0"

NOTE: TYPICAL WHERE SAPC MEETS GWB ON METAL FURRING ON CMU WALL

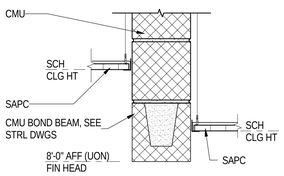

TYPICAL CMU BULKHEAD DETAIL

1 1/2" = 1'-0"

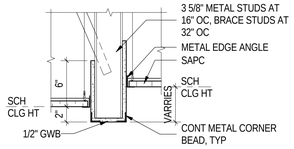

TYPICAL GWB BULKHEAD DETAIL

1 1/2" = 1'-0"

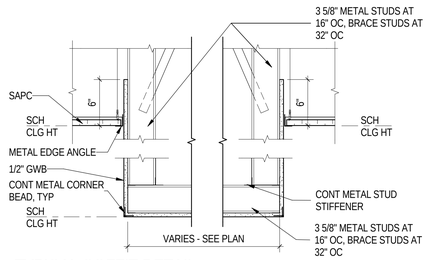

TYPICAL SOFFIT DETAIL

1 1/2" = 1'-0"

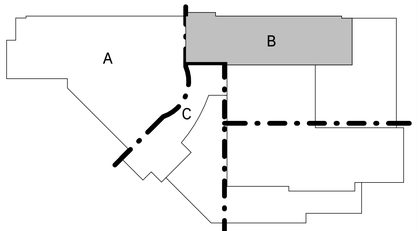

KEY PLAN

NOT TO SCALE

Received by SBCC 3.10.2015

S.B. Ballard Construction Company

RRMM ARCHITECTS

WALLER TODD & SADLER ARCHITECTS

The Livas Group Architects, P.C.

MARK	DATE	BY	DESCRIPTION
2	03-03-2015	WTS	ADDENDUM #2
3	03-09-2015	WTS	ADDENDUM #3

REVISIONS

DATE	03-03-2015
PROJECT	1344-A
DESIGNED	MSM
DRAWN	WTS
CHECKED	WWS

COMMONWEALTH OF VIRGINIA
DUANE M. HARVER
Lic. No. 6310
03/09/15
ARCHITECT

SBBCC PROJECT NUMBER: NFS-2014-315
VIRGINIA DEPARTMENT OF EDUCATION: 118-77-000-100

PROJECT
NORFOLK PUBLIC SCHOOLS
NEW CAMPOSTELLA K-8 STEM SCHOOL
1106 CAMPOSTELLA ROAD
NORFOLK, VA

DRAWING
SECOND FLOOR REFLECTED CEILING PLAN - AREA B

SHEET
A-126

C:\2015 Revit Projects\1344-A CAMPOSTELLA K-8 - ARCH_KHS.rvt

3/9/2015 8:56:51 PM

SHEET KEYNOTES

100	GYPSUM WALLBOARD BULKHEAD, REFER TO TYPICAL DETAIL ON SHEET A-126
101	GYPSUM WALLBOARD SOFFIT, SEE TYPICAL DETAIL ON SHEET A-126
110	CONT VENT

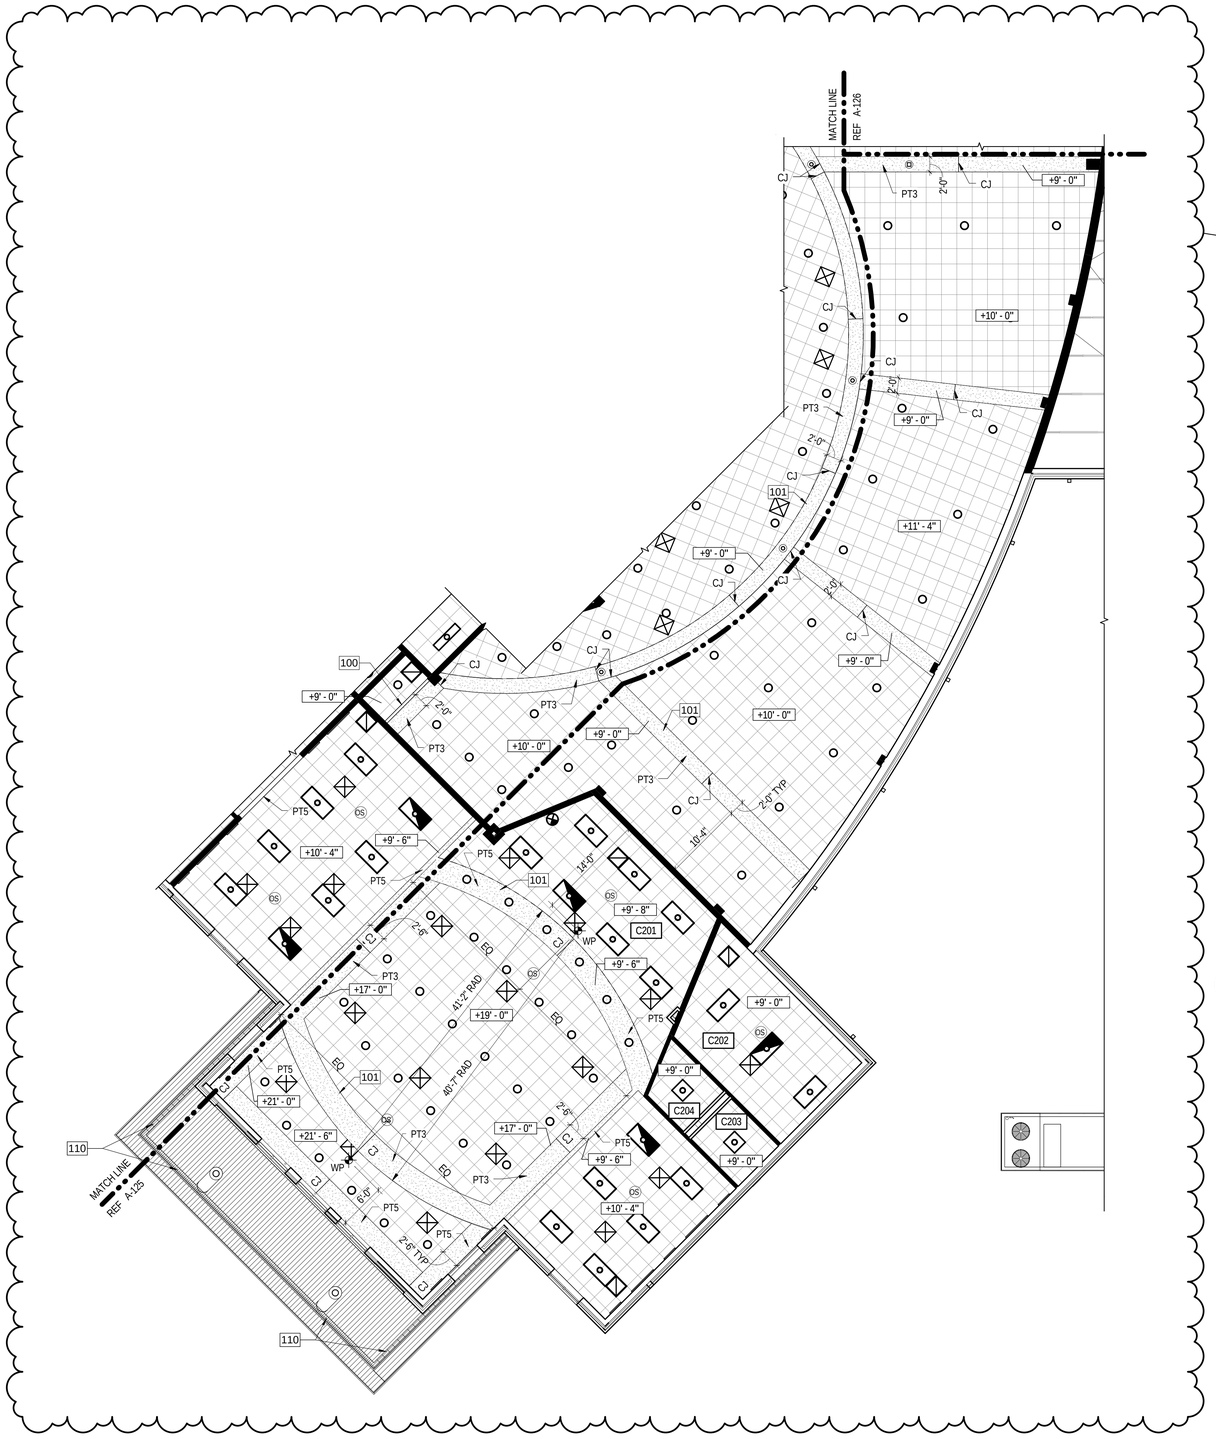

SECOND FLOOR REFLECTED CEILING PLAN - AREA C

1/8" = 1'-0"

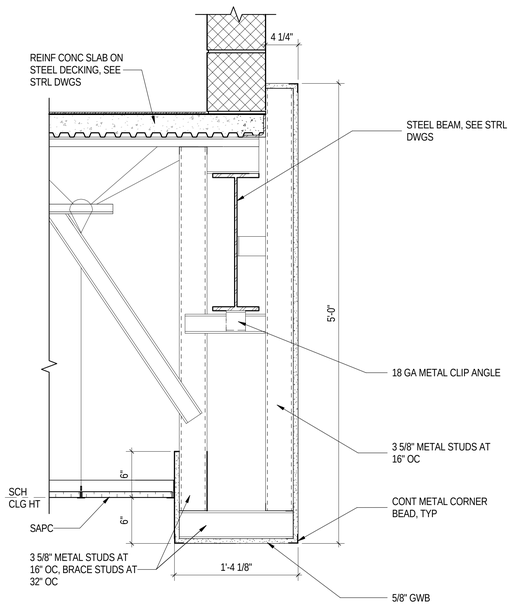

C5 / A-107 DETAIL

1 1/2" = 1'-0"

A-321

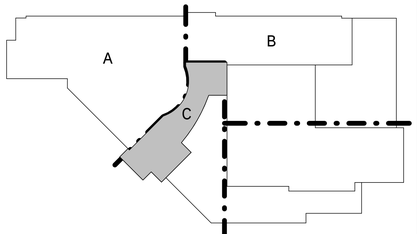

KEY PLAN

NOT TO SCALE

Received by SBCC 3.10.2015

S.B. Ballard Construction Company

RRMM ARCHITECTS

WALLER TODD & SADLER ARCHITECTS

The Livas Group Architects, P.C.

MARK	DATE	BY	DESCRIPTION
2	03-03-2015	WTS	ADDENDUM #2
3	03-09-2015	WTS	ADDENDUM #3

REVISIONS

DATE	03-03-2015
PROJECT	1344-A
DESIGNED	MSM
DRAWN	WTS
CHECKED	WWS

COMMONWEALTH OF VIRGINIA
DUANE M. HARVER
Lic. No. 6310
03/09/15
ARCHITECT

PROJECT

NORFOLK PUBLIC SCHOOLS

NEW CAMPOSTELLA K-8 STEM SCHOOL

1106 CAMPOSTELLA ROAD

NORFOLK, VA

SBBCC PROJECT NUMBER: NPS-2014-315

VIRGINIA DEPARTMENT OF EDUCATION: 118-77-00-100

DRAWING

SECOND FLOOR REFLECTED CEILING PLAN - AREA C

SHEET

A-127

C:\2015 Revit Projects\1344-A CAMPOSTELLA K-8 - ARCH_KHS.rvt

3/9/2015 8:57:14 PM

SHEET KEYNOTES

4	SERVICE SINK, SEE DETAIL ON SHEET A-515 AND REFER TO PLUMBING DRAWINGS
34	ROOF ACCESS LADDER
45	88 - 12" X 15" X 72" DOUBLE TIER METAL WARDROBE LOCKERS, TYPICAL THIS ROOM - SEE DETAIL SHEET A-515
46	200 - 12" X 15" X 36" SINGLE TIER METAL WARDROBE LOCKERS WITH PLASTIC LAMINATE COUNTERTOP, TYPICAL THIS ROOM - SEE DETAIL SHEET A-515
53	ELECTRIC WATER COOLERS, SEE PLUMBING DRAWINGS
72	RECESS BRICK VENEER 3/8", SEE ELEVATIONS
73	45 DEGREE CMU SHAPE
74	PROVIDE SPANDREL GLAZING AT THIS LOCATION
76	MECHANICAL CHASE, SEE MECH DWGS
77	SINGLE TIER LOCKERS AT WINDOWS, TYP - SEE DETAIL ON A-516
84	MARKERBOARD NOT IN CONTRACT

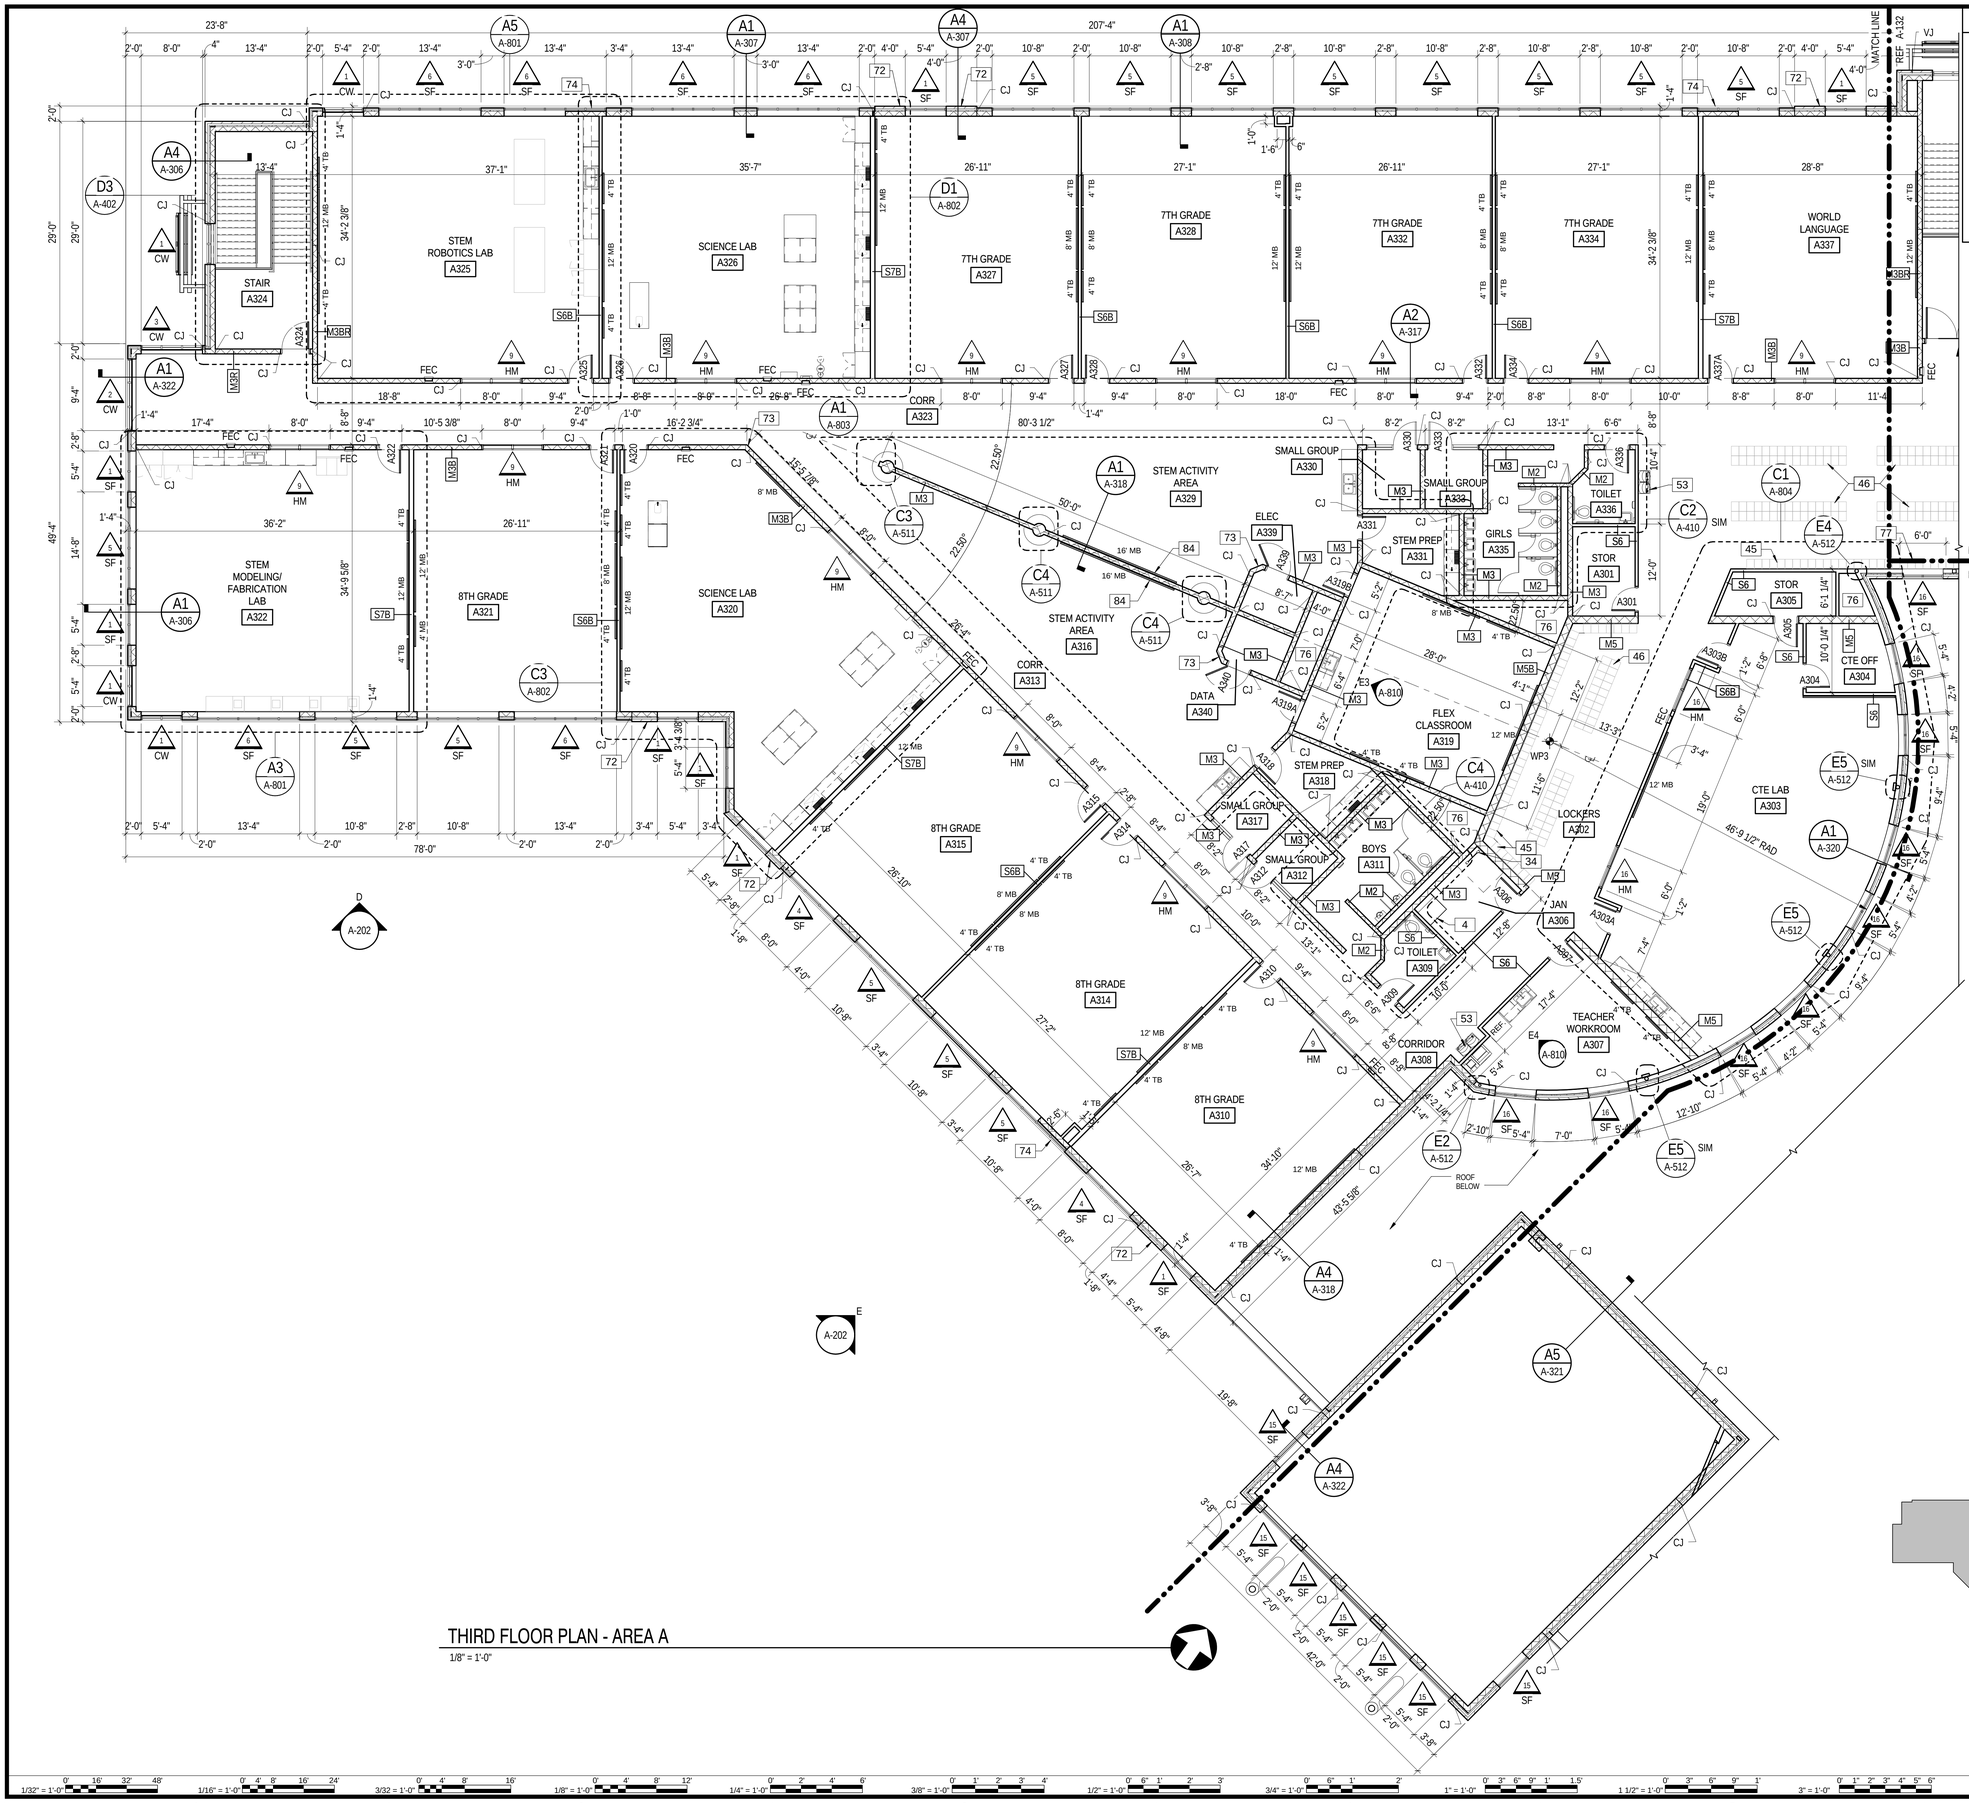

THIRD FLOOR PLAN - AREA A
1/8" = 1'-0"

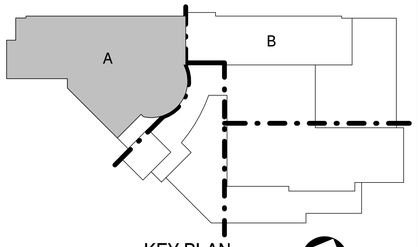

KEY PLAN
NOT TO SCALE

Received by SBCC 3.10.2015

S.B. Ballard Construction Company

RRMM ARCHITECTS

WALLER TODD & SADLER ARCHITECTS

The Livas Group Architects, P.C.

MARK	DATE	REVISIONS	BY	DESCRIPTION
2	03-03-2015	WTS	WTS	ADDENDUM #2
3	03-09-2015	WTS		ADDENDUM #3

DATE	03-03-2015		
PROJECT	1344-A		
DESIGNED	MSM		
DRAWN	WTS		
CHECKED	WWS		

COMMONWEALTH OF VIRGINIA
DUANE M. HARVER
Lic. No. 6310
03/09/15
ARCHITECT

SBBCC PROJECT NUMBER: NPS-2014-315
VIRGINIA DEPARTMENT OF EDUCATION: 128-77-00-100

PROJECT
NORFOLK PUBLIC SCHOOLS
NEW CAMPOSTELLA K-8 STEM SCHOOL
1106 CAMPOSTELLA ROAD
NORFOLK, VA

DRAWING
THIRD FLOOR PLAN - AREA A

SHEET
A-131

C:\2015 Revit Projects\1344-A CAMPOSTELLA K-8 - ARCH_KHS.rvt
3/9/2015 8:57:36 PM

SHEET KEYNOTES

4	SERVICE SINK, SEE DETAIL ON SHEET A-515 AND REFER TO PLUMBING DRAWINGS
45	88 - 12" X 15" X 72" DOUBLE TIER METAL WARDROBE LOCKERS, TYPICAL THIS ROOM - SEE DETAIL SHEET A-515
46	200 - 12" X 15" X 36" SINGLE TIER METAL WARDROBE LOCKERS WITH PLASTIC LAMINATE COUNTERTOP, TYPICAL THIS ROOM - SEE DETAIL SHEET A-515
53	ELECTRIC WATER COOLERS, SEE PLUMBING DRAWINGS
72	RECESS BRICK VENEER 3/8", SEE ELEVATIONS
74	PROVIDE SPANDREL GLAZING AT THIS LOCATION
76	MECHANICAL CHASE, SEE MECH DWGS
77	SINGLE TIER LOCKERS AT WINDOWS, TYP - SEE DETAIL ON A-516
84	MARKERBOARD NOT IN CONTRACT

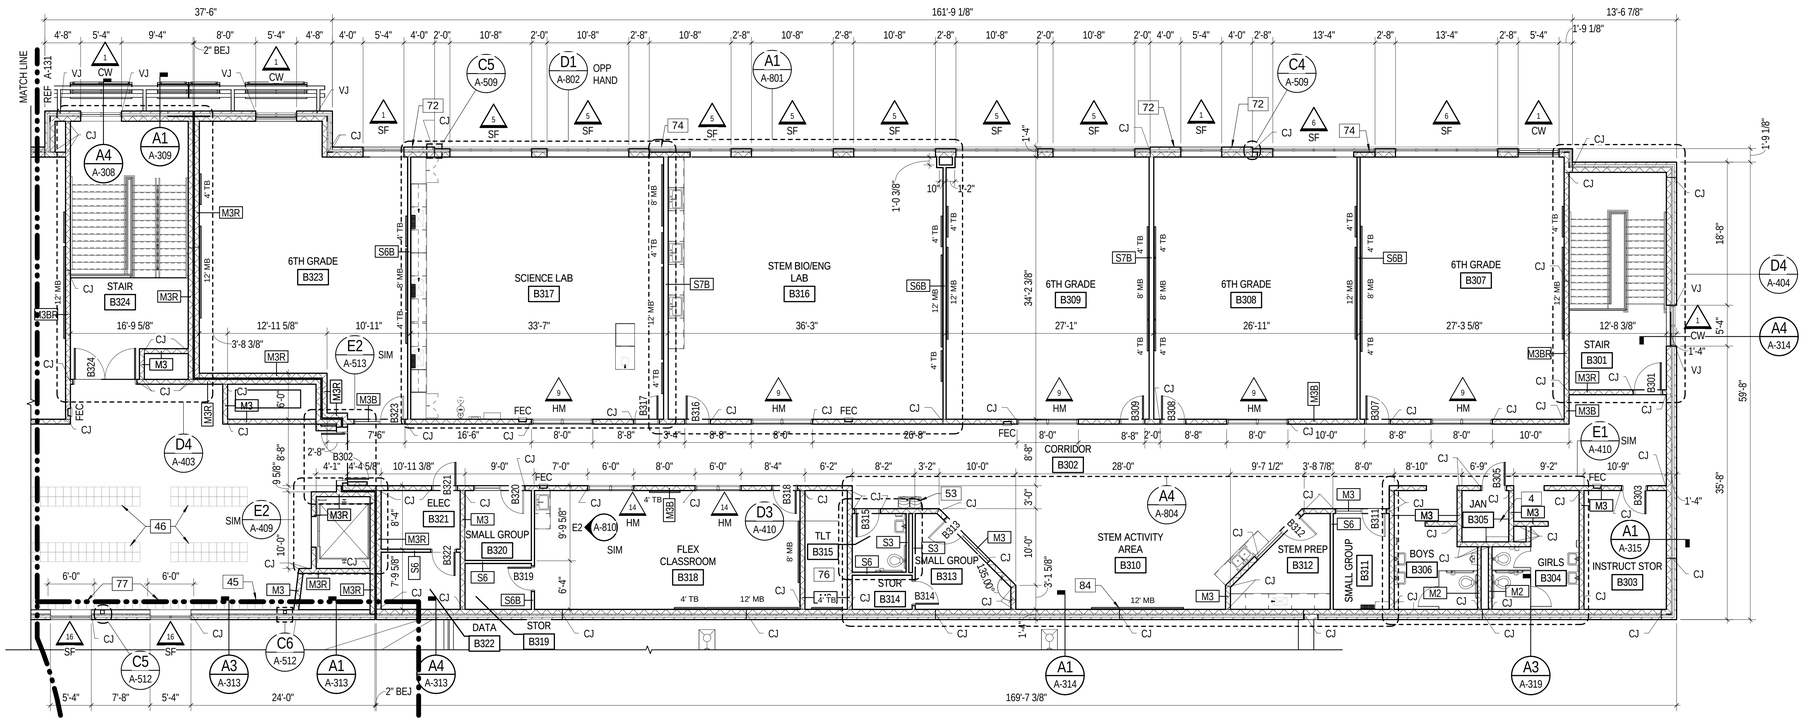

THIRD FLOOR PLAN - AREA B

1/8" = 1'-0"

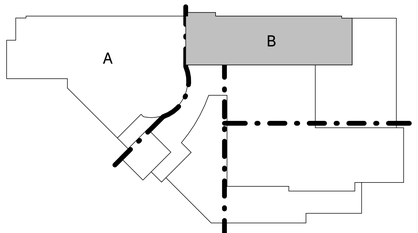

KEY PLAN

NOT TO SCALE

Received by BCC 3.10.2015

S.B. Ballard Construction Company

RRMM ARCHITECTS

WALLER TODD & SADLER ARCHITECTS

The Livas Group Architects, P.C.

MARK	DATE	BY	DESCRIPTION
2	03-03-2015	WTS	ADDENDUM #2
3	03-09-2015	WTS	ADDENDUM #3

REVISIONS

DATE	03-03-2015
PROJECT	1344-A
DESIGNED	MSM
DRAWN	WTS
CHECKED	WWS

COMMONWEALTH OF VIRGINIA — DUANE M. HARVER — Lic. No. 6310 — 03/09/15 — ARCHITECT

PROJECT

NORFOLK PUBLIC SCHOOLS

NEW CAMPOSTELLA K-8 STEM SCHOOL

1106 CAMPOSTELLA ROAD

NORFOLK, VA

SBBCC PROJECT NUMBER: NPS-2014-315

VIRGINIA DEPARTMENT OF EDUCATION: 118-77-00-100

DRAWING

THIRD FLOOR PLAN - AREA B

SHEET

A-132

C:\2015 Revit Projects\1344-A CAMPOSTELLA K-8 - ARCH_KHS.rvt

3/9/2015 8:57:43 PM

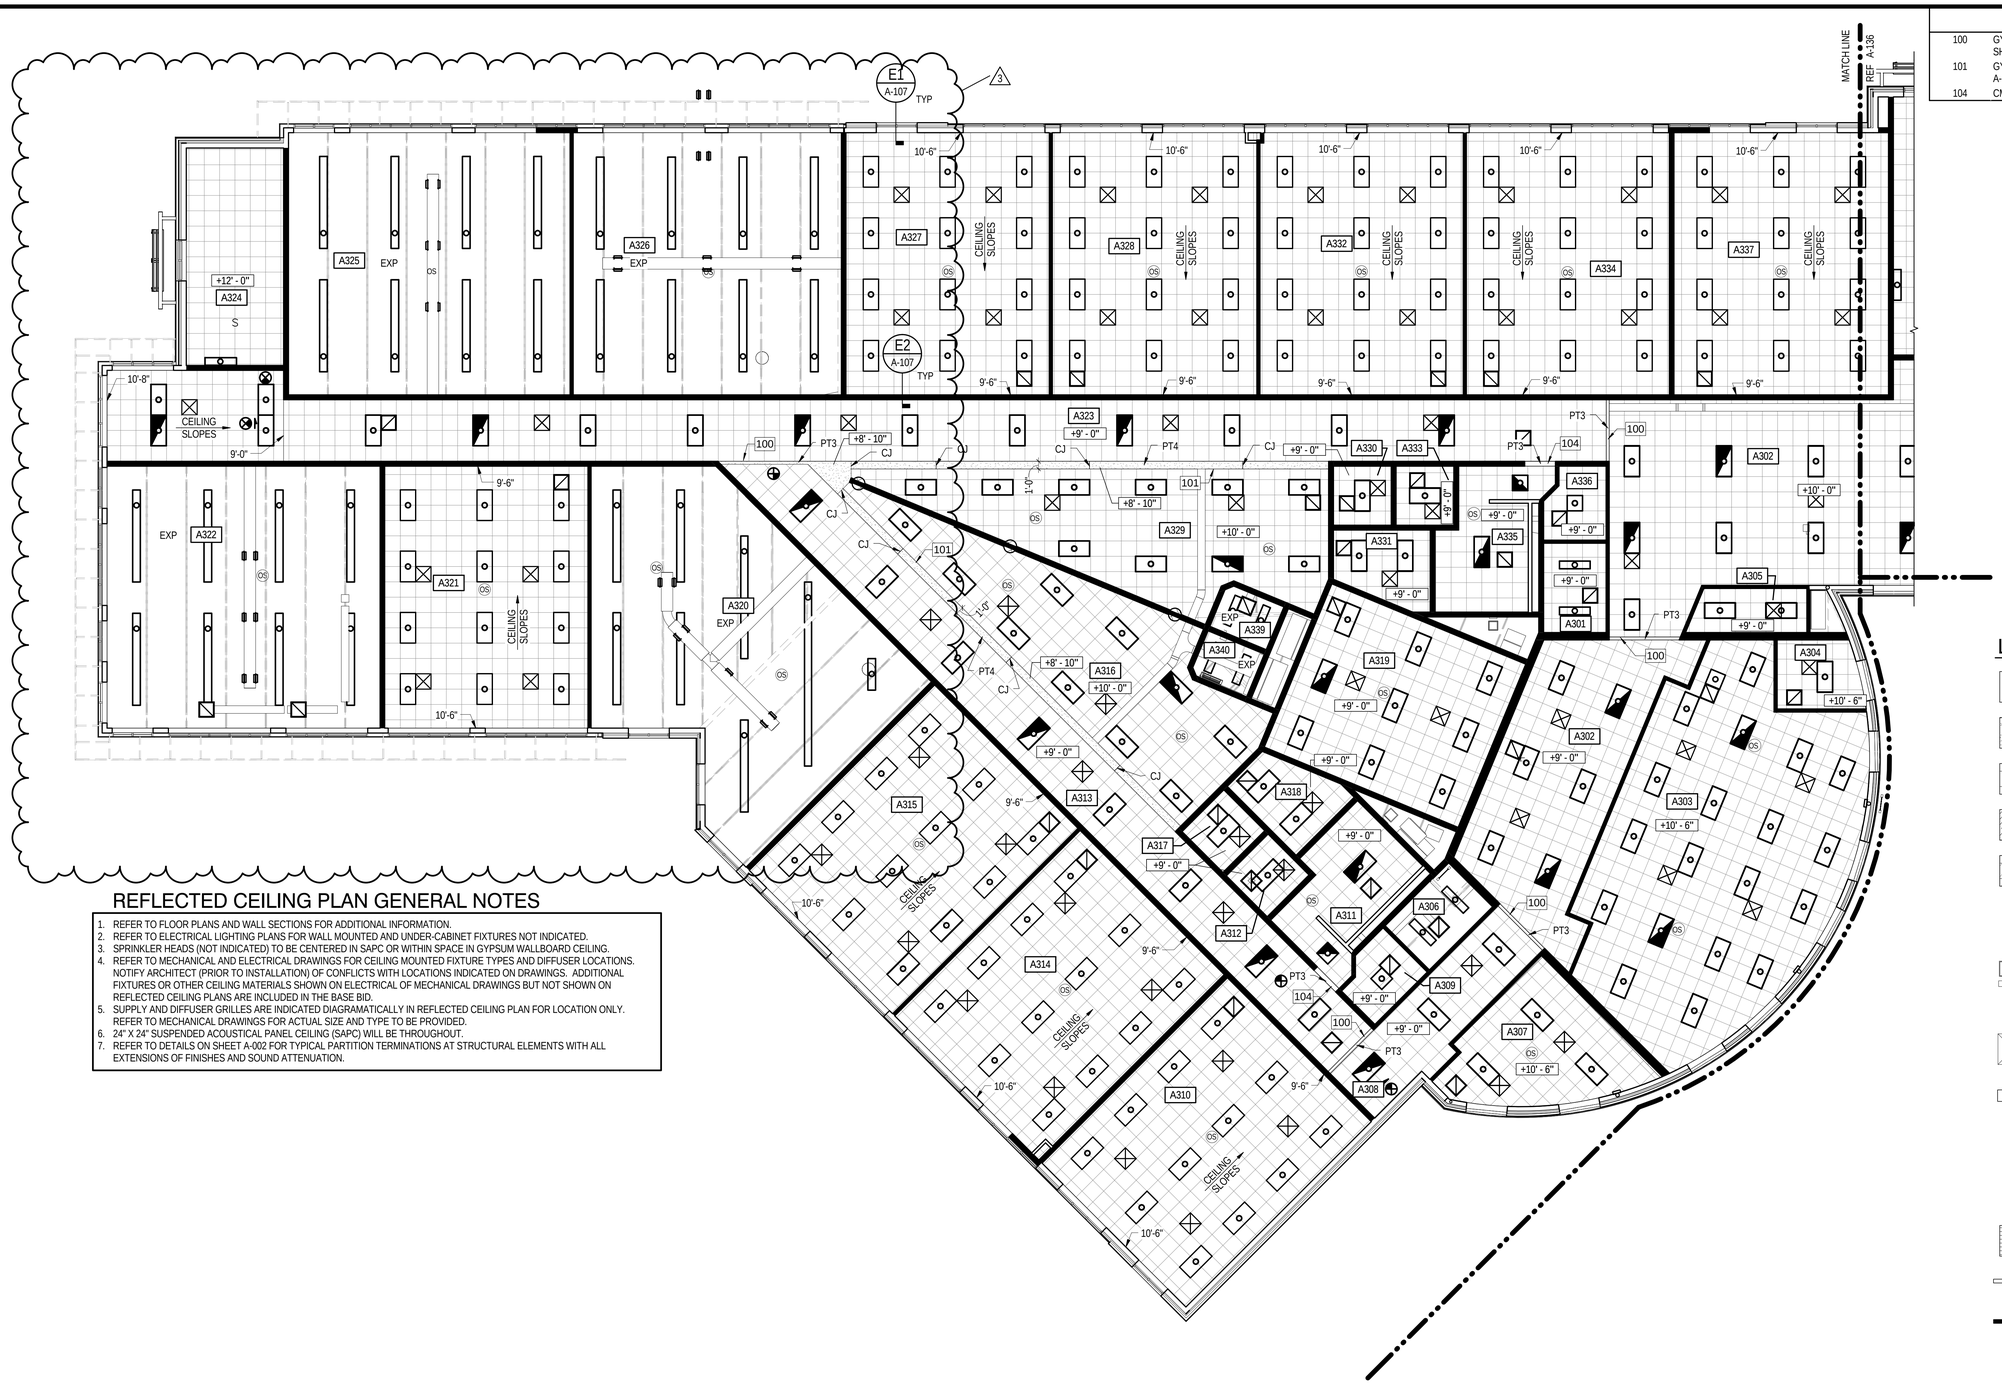

REFLECTED CEILING PLAN GENERAL NOTES

1. REFER TO FLOOR PLANS AND WALL SECTIONS FOR ADDITIONAL INFORMATION.
2. REFER TO ELECTRICAL LIGHTING PLANS FOR WALL MOUNTED AND UNDER-CABINET FIXTURES NOT INDICATED.
3. SPRINKLER HEADS (NOT INDICATED) TO BE CENTERED IN SAPC OR WITHIN SPACE IN GYPSUM WALLBOARD CEILING.
4. REFER TO MECHANICAL AND ELECTRICAL DRAWINGS FOR CEILING MOUNTED FIXTURE TYPES AND DIFFUSER LOCATIONS. NOTIFY ARCHITECT (PRIOR TO INSTALLATION) OF CONFLICTS WITH LOCATIONS INDICATED ON DRAWINGS. ADDITIONAL FIXTURES OR OTHER CEILING MATERIALS SHOWN ON ELECTRICAL OF MECHANICAL DRAWINGS BUT NOT SHOWN ON REFLECTED CEILING PLANS ARE INCLUDED IN THE BASE BID.
5. SUPPLY AND DIFFUSER GRILLES ARE INDICATED DIAGRAMATICALLY IN REFLECTED CEILING PLAN FOR LOCATION ONLY. REFER TO MECHANICAL DRAWINGS FOR ACTUAL SIZE AND TYPE TO BE PROVIDED.
6. 24" X 24" SUSPENDED ACOUSTICAL PANEL CEILING (SAPC) WILL BE THROUGHOUT.
7. REFER TO DETAILS ON SHEET A-002 FOR TYPICAL PARTITION TERMINATIONS AT STRUCTURAL ELEMENTS WITH ALL EXTENSIONS OF FINISHES AND SOUND ATTENUATION.

SHEET KEYNOTES

100	GYPSUM WALLBOARD BULKHEAD, REFER TO TYPICAL DETAIL ON SHEET A-126
101	GYPSUM WALLBOARD SOFFIT, SEE TYPICAL DETAIL ON SHEET A-126
104	CMU BULKHEAD, SEE TYPICAL DETAIL ON SHEET A-126

LEGEND

EXP	EXPOSED CEILING
	GYPSUM WALLBOARD OR SFS
	2'-0" x 2'-0" SUSPENDED ACOUSTICAL PANEL CEILING
	ADDITIVE ALTERNATE #1 - FABRIC COVERED ACOUSTICAL PANEL CEILING (BASE BID IS SAPC)
	2'-0" x 2'-0" VINYL FACED SUSPENDED ACOUSTICAL PANEL CEILING
	SUPPLY AIR DIFFUSERS, SEE MECHANICAL DRAWINGS
	RETURN AIR GRILLES, SEE MECHANICAL DRAWINGS
	LIGHT FIXTURES, SEE ELECTRICAL DRAWINGS
	DOWN LIGHT FIXTURE, SEE ELECTRICAL DRAWINGS
	ACOUSTICAL CEILING DIFFUSER (4'-0" X 4'-0").
1' - 0"	CEILING HEIGHT AFF
OS	OCCUPANCY SENSOR, SEE ELECTRICAL DRAWINGS
	EXIT SIGN, SEE ELECTRICAL DRAWINGS
PTX	INDICATES PAINT COLOR, SEE FINISH LEGEND ON SHEET A-701
	METAL PANEL THIN RIBS (COLOR BUFF)
	PARTITION WHICH PENETRATES THE CLG & TERMINATES 4" ABOVE FIN CLG, UON
	PARTITION WHICH CONTINUES THROUGH CLG TO BOTTOM OF ROOF DECK ABOVE (UON). AT GWB PARTITION PROVIDE BATT INSULATION IN VOIDS IN DECK FOR SOUND TRANSMISSION BLOCKING OR CONT SEALANT. REFERENCE PARTITION TYPE LEGEND ON A-002 FOR ADD INFO.

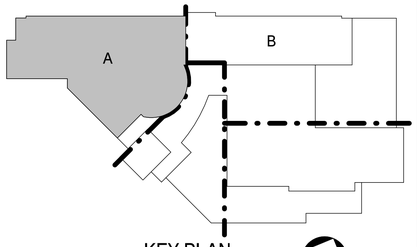

KEY PLAN
NOT TO SCALE

Received by SBCC 3.10.2015

THIRD FLOOR REFLECTED CEILING PLAN - AREA A
1/8" = 1'-0"

S.B. Ballard Construction Company
RRMM ARCHITECTS
WALLER TODD & SADLER ARCHITECTS
The Livas Group Architects, P.C.

MARK	DATE	BY	DESCRIPTION
2	03-03-2015	WTS	ADDENDUM #2
3	03-09-2015	WTS	ADDENDUM #3

REVISIONS

DATE	03-03-2015
PROJECT	1344-A
DESIGNED	MSM
DRAWN	WTS
CHECKED	WWS

COMMONWEALTH OF VIRGINIA
DUANE M. HARVER
Lic. No. 6310
03/09/15
ARCHITECT

PROJECT
NORFOLK PUBLIC SCHOOLS
NEW CAMPOSTELLA K-8 STEM SCHOOL
1106 CAMPOSTELLA ROAD
NORFOLK, VA

SBBCC PROJECT NUMBER: NPS-2014-315
VIRGINIA DEPARTMENT OF EDUCATION: 118-77-00-100

DRAWING
THIRD FLOOR REFLECTED CEILING PLAN - AREA A

SHEET
A-135

C:\2015 Revit Projects\1344-A CAMPOSTELLA K-8 - ARCH_KHS.rvt
3/9/2015 8:57:58 PM

SHEET KEYNOTES

100	GYPSUM WALLBOARD BULKHEAD, REFER TO TYPICAL DETAIL ON SHEET A-126
104	CMU BULKHEAD, SEE TYPICAL DETAIL ON SHEET A-126

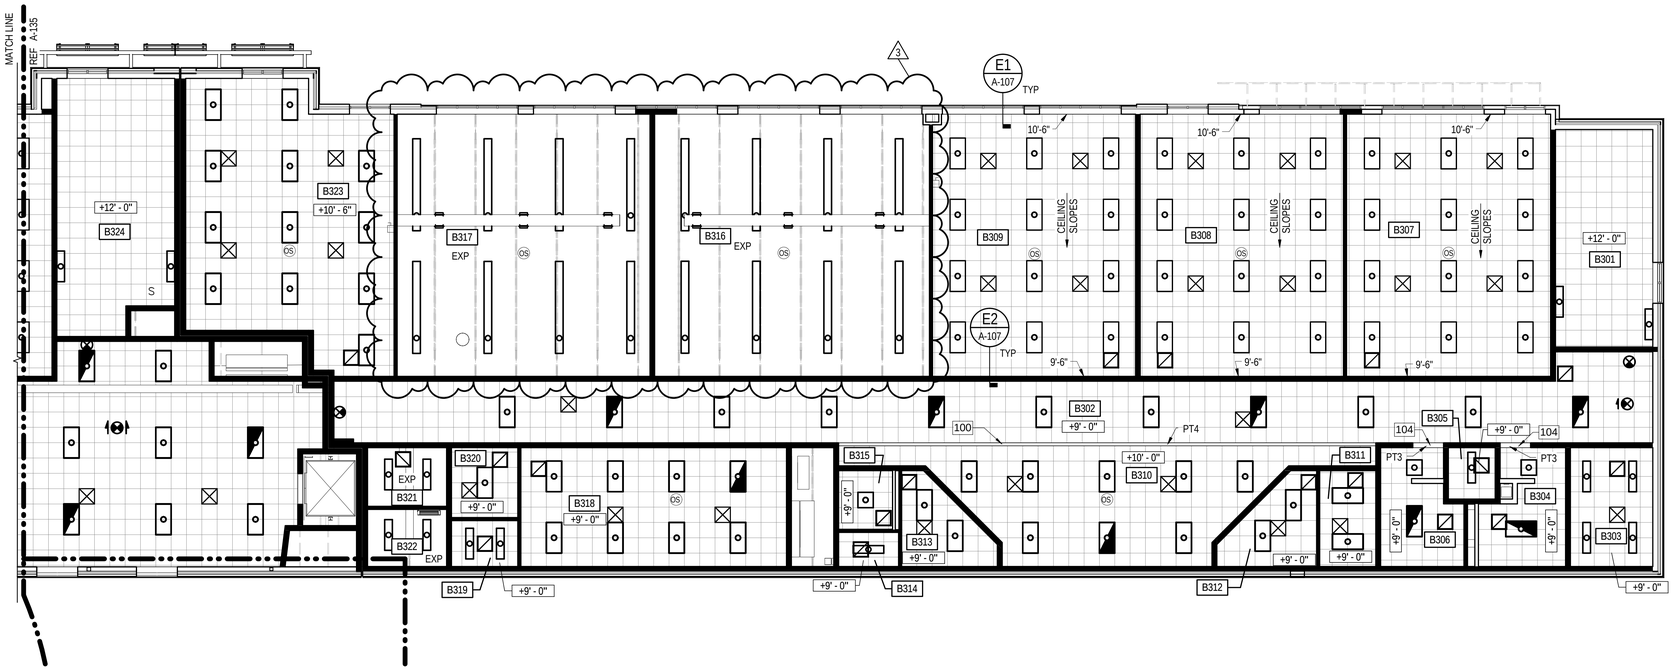

THIRD FLOOR REFLECTED CEILING PLAN - AREA B

1/8" = 1'-0"

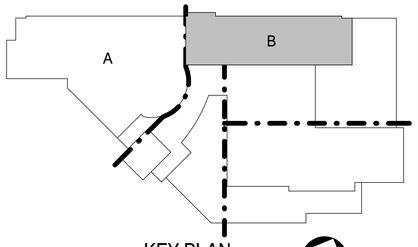

KEY PLAN

NOT TO SCALE

Received by SBCC 3.10.2015

S.B. Ballard Construction Company

RRMM ARCHITECTS

WALLER TODD & SADLER ARCHITECTS

The Livas Group Architects, P.C.

MARK	DATE	BY	DESCRIPTION
2	03-03-2015	WTS	ADDENDUM #2
3	03-09-2015	WTS	ADDENDUM #3

REVISIONS

DATE	03-03-2015
PROJECT	1344-A
DESIGNED	MSM
DRAWN	WTS
CHECKED	WWS

COMMONWEALTH OF VIRGINIA
DUANE M. HARVER
Lic. No. 6310
03/09/15
ARCHITECT

SBBCC PROJECT NUMBER: NPS-2014-315
VIRGINIA DEPARTMENT OF EDUCATION: 118-77-060-100

PROJECT
NORFOLK PUBLIC SCHOOLS
NEW CAMPOSTELLA K-8 STEM SCHOOL
1106 CAMPOSTELLA ROAD
NORFOLK, VA

DRAWING
THIRD FLOOR REFLECTED CEILING PLAN - AREA B

SHEET
A-136

C:\2015 Revit Projects\1344-A CAMPOSTELLA K-8 - ARCH_KHS.rvt

3/9/2015 8:58:04 PM

LEGEND

DS	METAL DOWNSPOUT, PROVIDE PRECAST CONCRETE SPLASH BLOCK WHERE DOWNSPOUT ENDS
CH/DS	METAL CONDUCTOR HEAD WITH DOWNSPOUT, PROVIDE PRECAST CONCRETE SPLASH BLOCK WHERE DOWNSPOUT ENDS
RS	ROOF SCUPPER, SEE ROOF DETAILS SHEET A-506
OS	OVERFLOW SCUPPER, SEE ROOF DETAILS SHEET A-506
RD	ROOF DRAIN, SEE ROOF DETAILS SHEET A-508 AND PLUMBING DRAWINGS
	DIRECTION OF ROOF SLOPE (1/4" PER 1'-0" MIN U.O.N.)
VTR	VENT THRU ROOF, SEE ROOF DETAILS SHEET A-508 AND PLUMBING DRAWINGS
	MECHANICAL CURB, SEE ROOF DETAILS SHEET A-508 AND MECHANICAL DRAWINGS
	WALKWAY PADS, SEE ROOF DETAILS SHEET A-508
RH	48"x56" ROOF HATCH, SEE ROOF DETAILS SHEET A-508
F	FLUE STACK, SEE ROOF DETAILS SHEET A-508 AND MECHANICAL DRAWINGS
CU	CONDENSING UNIT, SEE ROOF DETAILS SHEET A-508, FOOD SERVICE, AND MECHANICAL DRAWINGS
GRH	GRAVITY RELIEF HOOD, SEE ROOF DETAILS SHEET A-508 AND MECHANICAL DRAWINGS
EF	EXHAUST FAN, SEE ROOF DETAILS SHEET A-508, FOOD SERVICE, AND MECHANICAL DRAWINGS
GRV	GAS REGULATOR VENT, SEE ROOF DETAILS SHEET A-508 AND MECHANICAL DRAWINGS
	LINE OF WALL BELOW
	TAPERED INSULATION SLOPED AT 1/4" PER 1'-0" MIN
HSV	HEAT / SMOKE VENT
SC	SCUPPER SPOUT

GENERAL ROOF PLAN NOTE

SEE PLUMBING, MECHANICAL, ELECTRICAL AND FOOD SERVICE DRAWINGS FOR ADDITIONAL INFORMATION ON ROOFTOP VENTS AND EQUIPMENT

SHEET KEYNOTES

150	ROOF MEMBRANE OVER 1/2" COVERBOARD ON 5" RIGID INSULATION
151	METAL FASCIA WITH GRAVEL STOP
152	METAL COPING AT PARAPET
153	BUILDING EXPANSION JOINT AT 2-HOUR FIRE WALL
154	ROOF TOP MECHANICAL UNIT - SEE MECH DRAWINGS
155	METAL ROOF LADDER
157	METAL GUTTER
158	TAPER DOWN PARAPET WALL STARTING 6'-0" FROM BACK FACE OF EXT CMU WALL AT PERIMETER TO BE FLUSH WITH TOP OF ROOF INSUL. EXTEND MEMBRANE ROOF SYSTEM ON COMPRESSIBLE TUBE TO FACE OF BRICK.

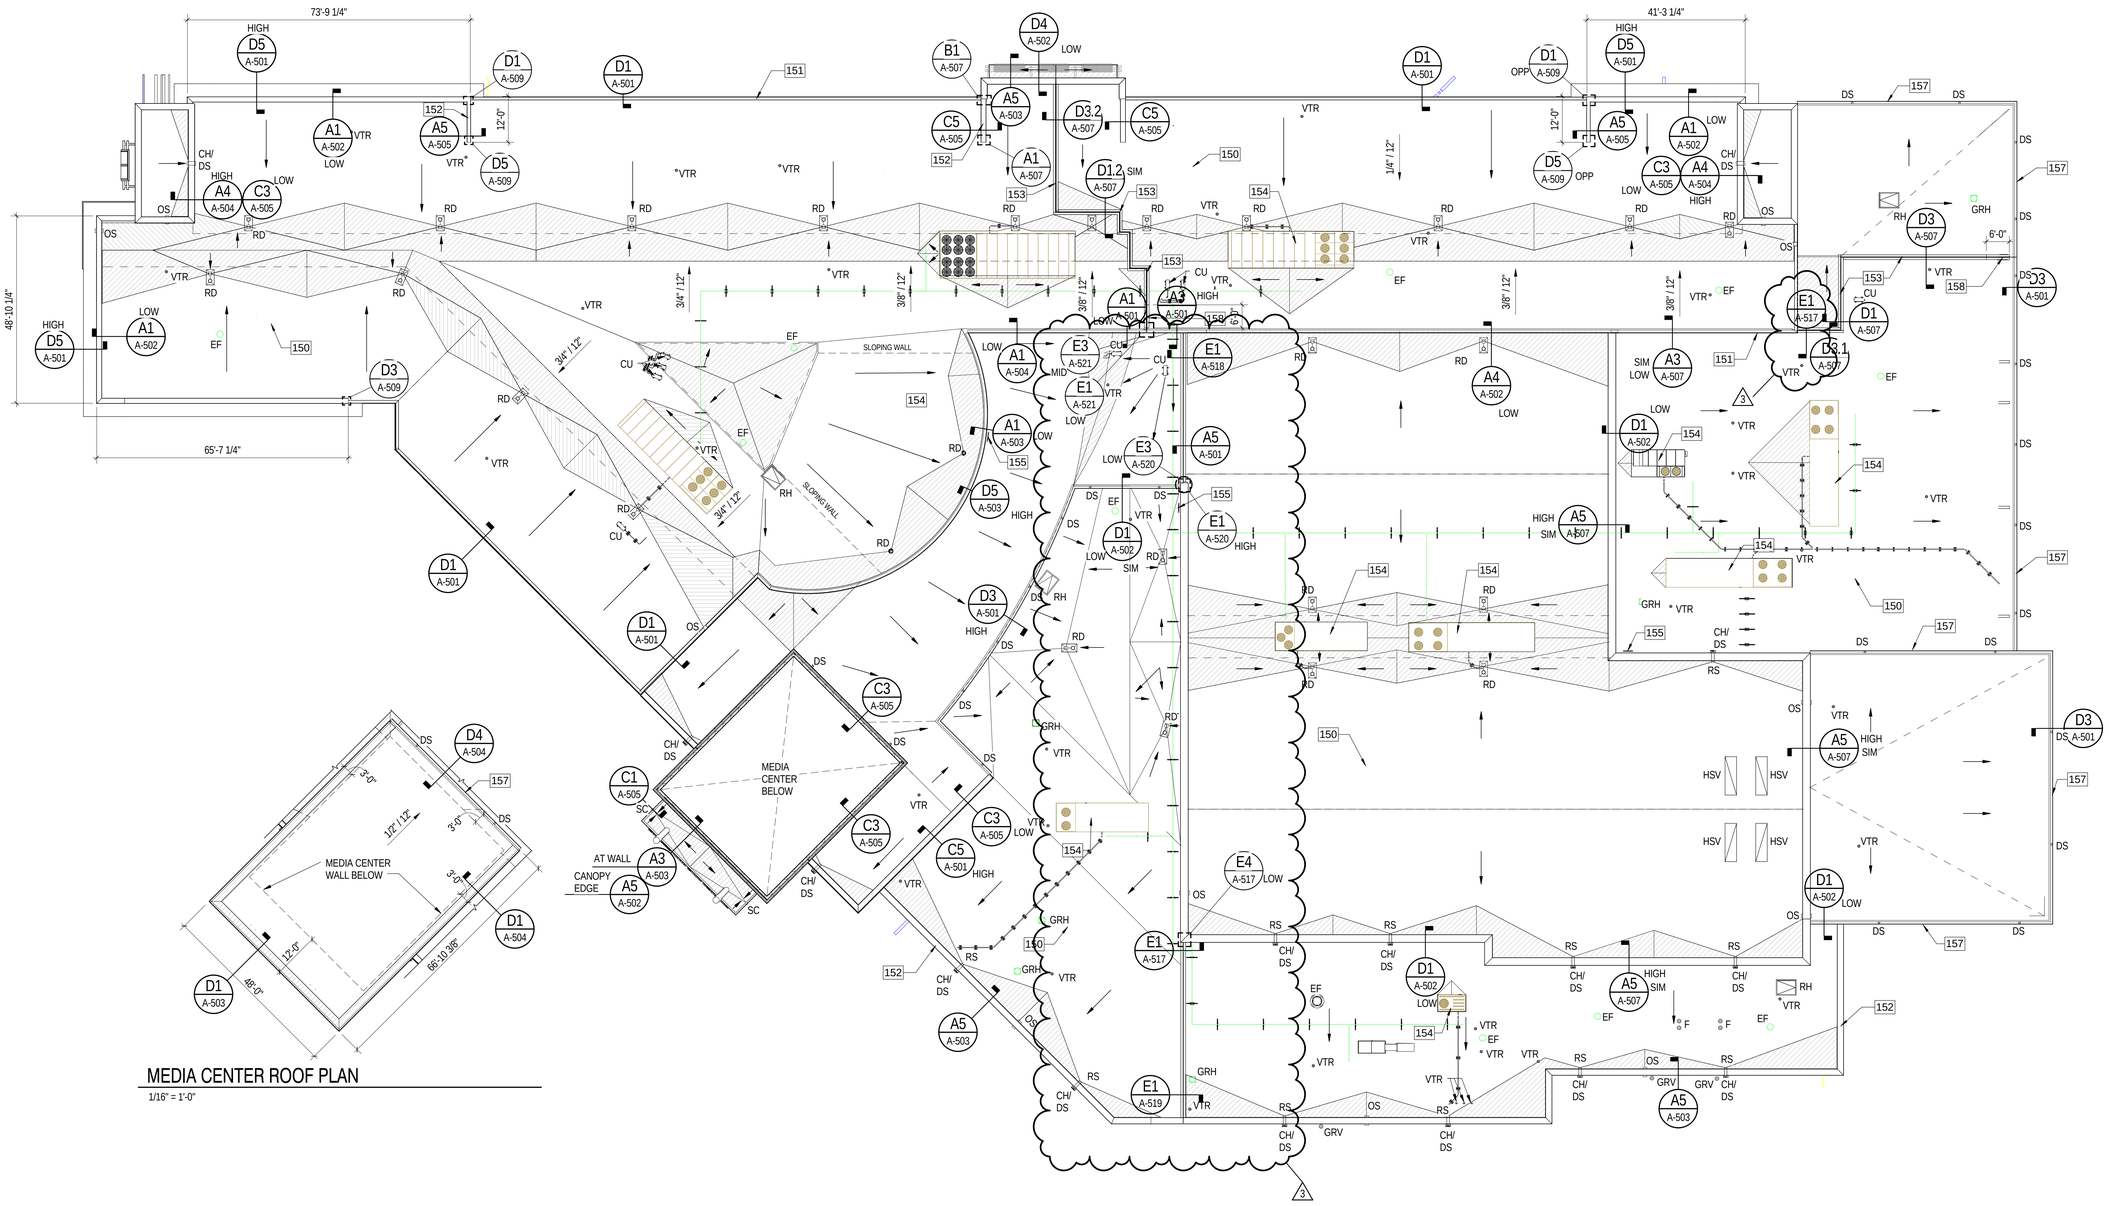

MEDIA CENTER ROOF PLAN

1/16" = 1'-0"

OVERALL ROOF PLAN

1/16" = 1'-0"

Received by SBBCC 3.10.2015

S.B. Ballard Construction Company

RRMM ARCHITECTS

WALLER TODD & SADLER ARCHITECTS

The Livas Group Architects, P.C.

MARK	DATE	REVISIONS	BY	DESCRIPTION
2	03-03-2015	WTS	WTS	ADDENDUM #2
3	03-09-2015	WTS	WTS	ADDENDUM #3

DATE	03-03-2015
PROJECT	1344-A
DESIGNED	MSM
DRAWN	WTS
CHECKED	WWS

COMMONWEALTH OF VIRGINIA — DUANE M. HARVER — Lic. No. 6310 — 03/09/15 — ARCHITECT

SBBCC PROJECT NUMBER: NPS-2014-315
VIRGINIA DEPARTMENT OF EDUCATION: 118-77-00-100

PROJECT
NORFOLK PUBLIC SCHOOLS
NEW CAMPOSTELLA K-8 STEM SCHOOL
1106 CAMPOSTELLA ROAD
NORFOLK, VA

DRAWING
OVERALL ROOF PLAN AND NOTES

SHEET
A-140

C:\2015 Revit Projects\1344-A CAMPOSTELLA K-8 - ARCH_KHS.rvt

3/9/2015 8:58:19 PM

LEGEND

SPANDREL GLAZING AT THESE LOCATIONS

SHEET KEYNOTES

198	12" HIGH ALUMINUM LETTERING
200	BRICK VENEER (FIELD COLOR)
201	BRICK VENEER, RECESS 3/8" (ACCENT COLOR)
202	BRICK REVEAL, ONE COURSE HIGH AND 3/8" DEEP (ACCENT COLOR)
203	METAL PANEL WITH THIN VERTICAL RIBS (COLOR BUFF)
204	METAL PANEL WITH THIN VERTICAL RIBS (COLOR BRONZE)
205	METAL PANEL WITH HORIZONTAL CORRUGATION (COLOR BUFF)
206	METAL FASCIA
207	PREFIN ALUM STOREFRONT WITH 1" INSULATED GLAZING
209	CURVED PERFORATED METAL SCREEN ON STEEL PIPE FRAMING
210	ROOF-TOP MECHANICAL UNIT, SEE MECH DWGS
279	BRICK VENT, SEE MECHANICAL DRAWINGS.
280	BRICK VENEER, RECESS 3/8" (BUFF COLOR)
281	METAL GUTTER, TYPICAL
282	METAL DOWNSPOUT, TYPICAL

A A-003 PARTIAL EXTERIOR ELEVATION
1/8" = 1'-0"

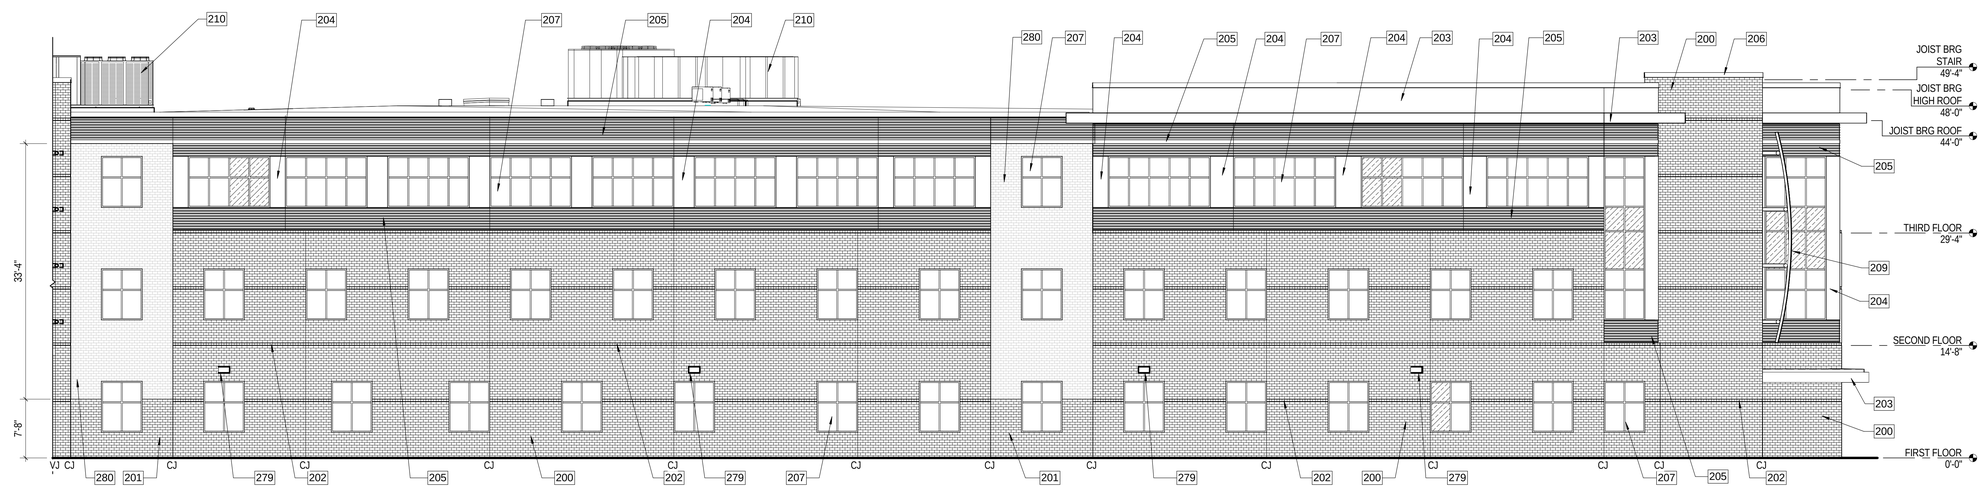

B A-003 PARTIAL EXTERIOR ELEVATION
1/8" = 1'-0"

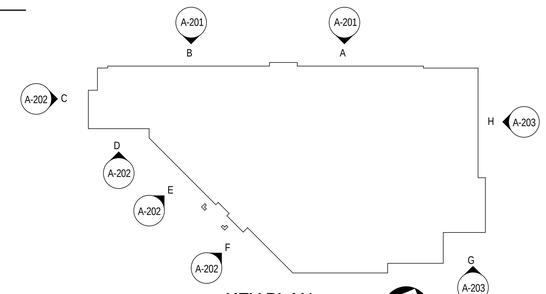

KEY PLAN
NOT TO SCALE

Received by SBBCC 3.10.2015

S.B. Ballard Construction Company
RRMM ARCHITECTS
WALLER TODD & SADLER ARCHITECTS
The Livas Group Architects, P.C.

MARK	DATE	BY	DESCRIPTION
2	03-03-2015	WTS	ADDENDUM #2
3	03-09-2015	WTS	ADDENDUM #3

REVISIONS

DATE	03-03-2015
PROJECT	1344-A
DESIGNED	MSM
DRAWN	WTS
CHECKED	WWS

COMMONWEALTH OF VIRGINIA
DUANE M. HARVER
Lic. No. 6310
03/09/15
ARCHITECT

SBBCC PROJECT NUMBER: NPS-2014-315
VIRGINIA DEPARTMENT OF EDUCATION: 118-77-00-100

PROJECT
NORFOLK PUBLIC SCHOOLS
NEW CAMPOSTELLA K-8 STEM SCHOOL
1106 CAMPOSTELLA ROAD
NORFOLK, VA

DRAWING
EXTERIOR ELEVATIONS

SHEET
A-201

C:\2015 Revit Projects\1344-A CAMPOSTELLA K-8 - ARCH_KHS.rvt
3/9/2015 9:28:32 PM

SHEET KEYNOTES

199	20" HIGH ALUMINUM LETTERING
200	BRICK VENEER (FIELD COLOR)
201	BRICK VENEER, RECESS 3/8" (ACCENT COLOR)
202	BRICK REVEAL, ONE COURSE HIGH AND 3/8" DEEP (ACCENT COLOR)
203	METAL PANEL WITH THIN VERTICAL RIBS (COLOR BUFF)
204	METAL PANEL WITH THIN VERTICAL RIBS (COLOR BRONZE)
205	METAL PANEL WITH HORIZONTAL CORRUGATION (COLOR BUFF)
206	METAL FASCIA
207	PREFIN ALUM STOREFRONT WITH 1" INSULATED GLAZING
215	COLUMN
279	BRICK VENT, SEE MECHANICAL DRAWINGS.
280	BRICK VENEER, RECESS 3/8" (BUFF COLOR)
282	METAL DOWNSPOUT, TYPICAL

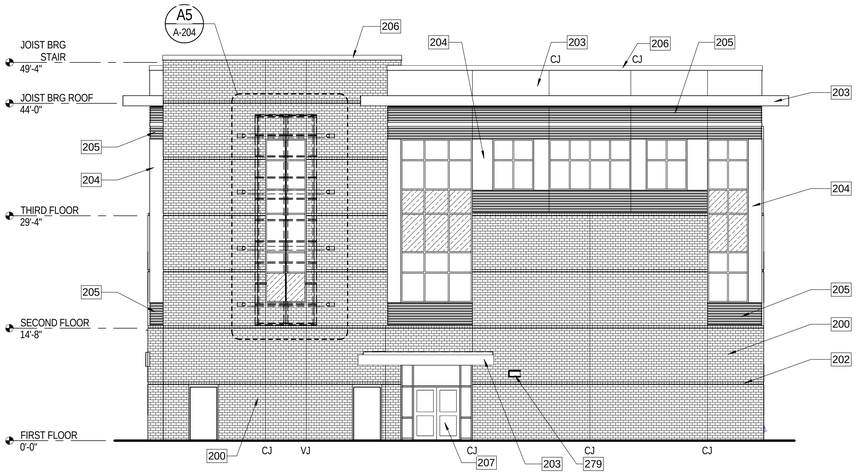

C A-003 PARTIAL EXTERIOR ELEVATION
1/8" = 1'-0"

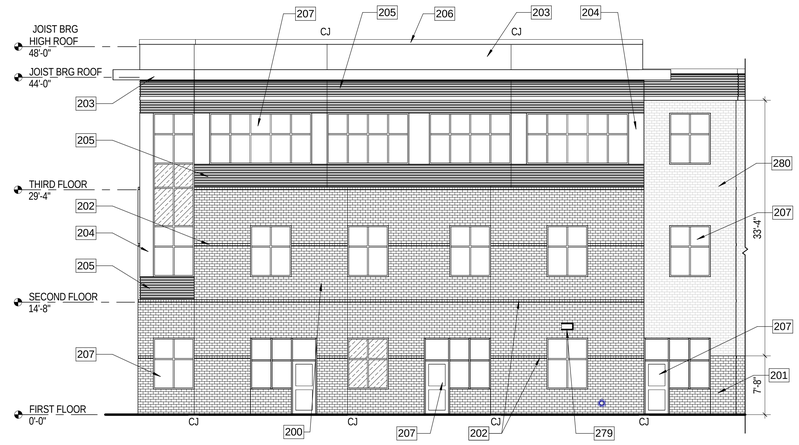

D A-003 PARTIAL EXTERIOR ELEVATION
1/8" = 1'-0"

LEGEND

SPANDREL GLAZING AT THESE LOCATIONS

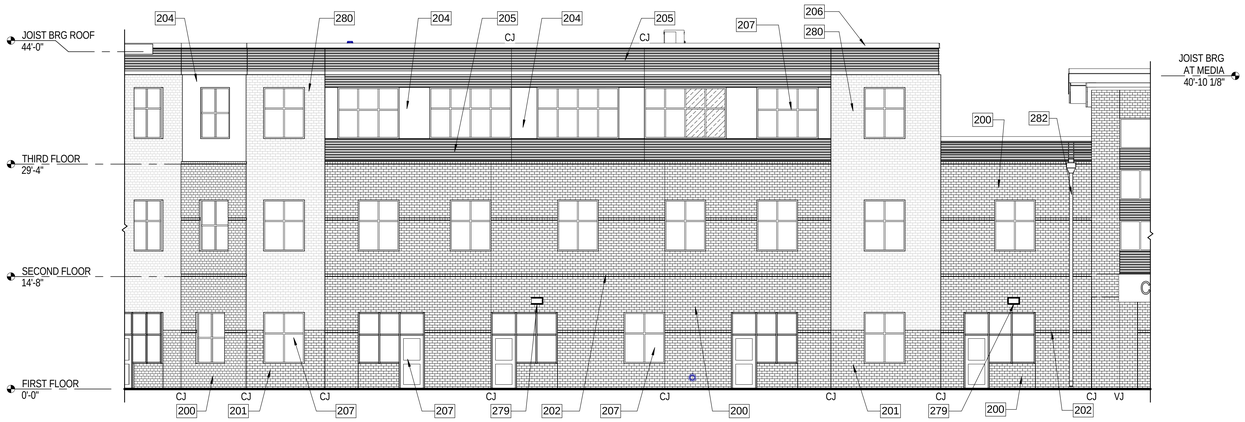

E A-003 PARTIAL EXTERIOR ELEVATION
1/8" = 1'-0"

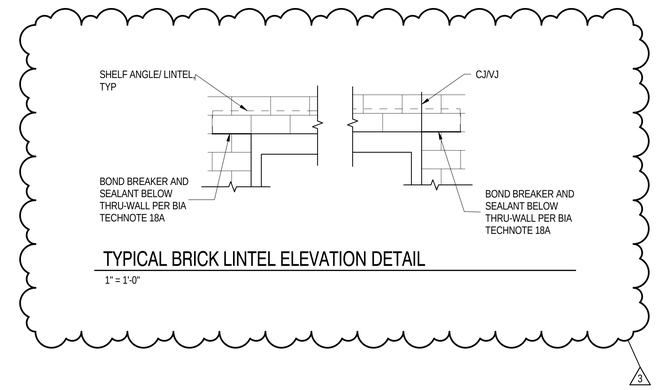

TYPICAL BRICK LINTEL ELEVATION DETAIL
1" = 1'-0"

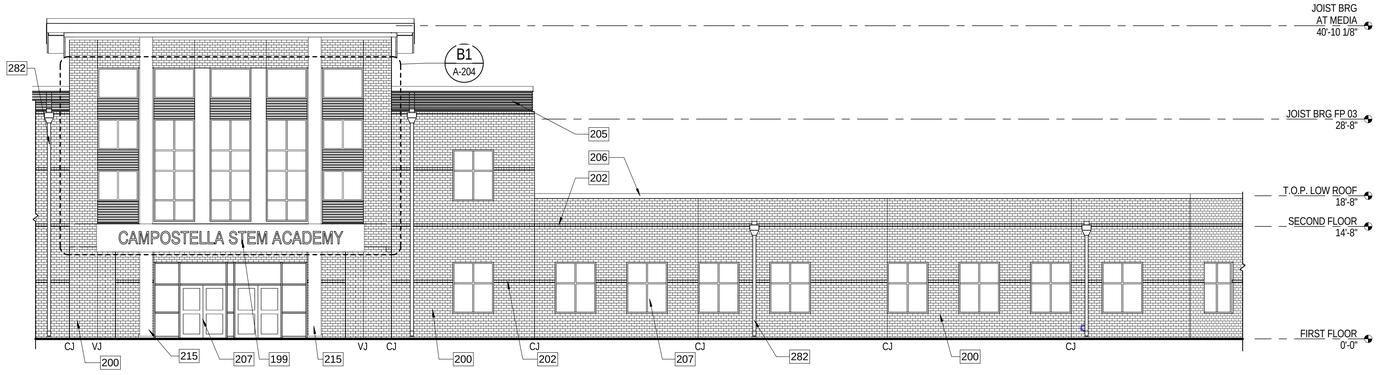

F A-003 PARTIAL EXTERIOR ELEVATION
1/8" = 1'-0"

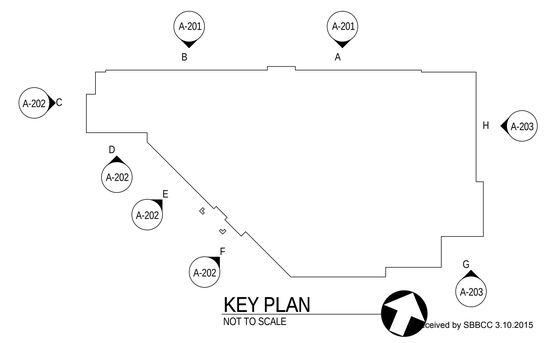

KEY PLAN
NOT TO SCALE

Received by SBBCC 3.10.2015

S.B. Ballard Construction Company
RRMM ARCHITECTS
WALLER TODD & SADLER ARCHITECTS
The Livas Group Architects, P.C.

MARK	DATE	BY	DESCRIPTION
2	03-03-2015	WTS	ADDENDUM #2
3	03-09-2015	WTS	ADDENDUM #3

REVISIONS

DATE	03-03-2015
PROJECT	1344-A
DESIGNED	MSM
DRAWN	WTS
CHECKED	WWS

COMMONWEALTH OF VIRGINIA
DUANE M. HARVER
Lic. No. 6310
03/09/15
ARCHITECT

SBBCC PROJECT NUMBER: NPS-2014-315
VIRGINIA DEPARTMENT OF EDUCATION: 128-77-00-100

PROJECT
NORFOLK PUBLIC SCHOOLS
NEW CAMPOSTELLA K-8 STEM SCHOOL
1106 CAMPOSTELLA ROAD
NORFOLK, VA

DRAWING
EXTERIOR ELEVATIONS

SHEET
A-202

C:\2015 Revit Projects\1344-A CAMPOSTELLA K-8 - ARCH_KHS.rvt
3/9/2015 9:28:45 PM

LEGEND

SPANDREL GLAZING AT THESE LOCATIONS

SHEET KEYNOTES

200	BRICK VENEER (FIELD COLOR)
202	BRICK REVEAL, ONE COURSE HIGH AND 3/8" DEEP (ACCENT COLOR)
206	METAL FASCIA
207	PREFIN ALUM STOREFRONT WITH 1" INSULATED GLAZING
210	ROOF-TOP MECHANICAL UNIT, SEE MECH DWGS
211	HOLLOW METAL DOOR AND FRAME
212	METAL LADDER
281	METAL GUTTER, TYPICAL
282	METAL DOWNSPOUT, TYPICAL

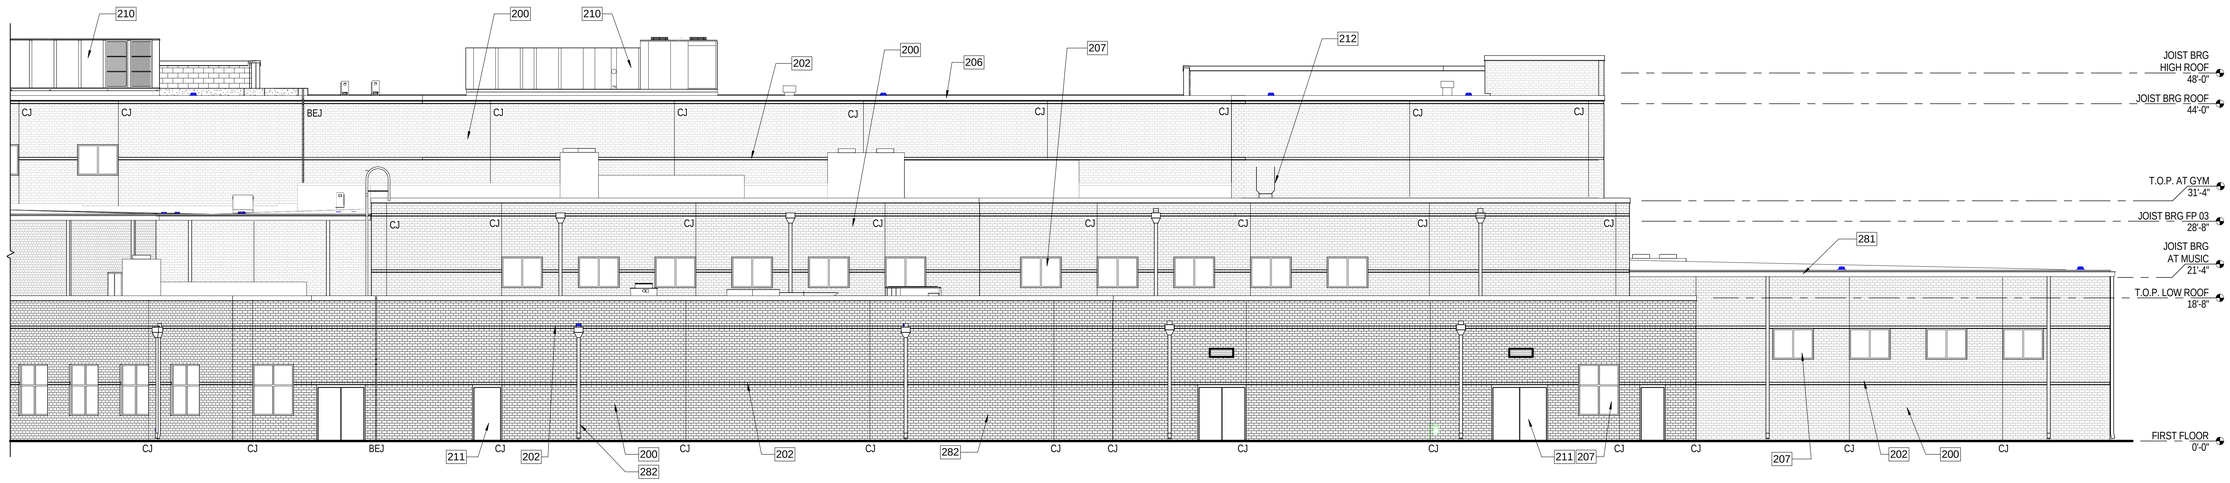

G A-003 PARTIAL EXTERIOR ELEVATION
1/8" = 1'-0"

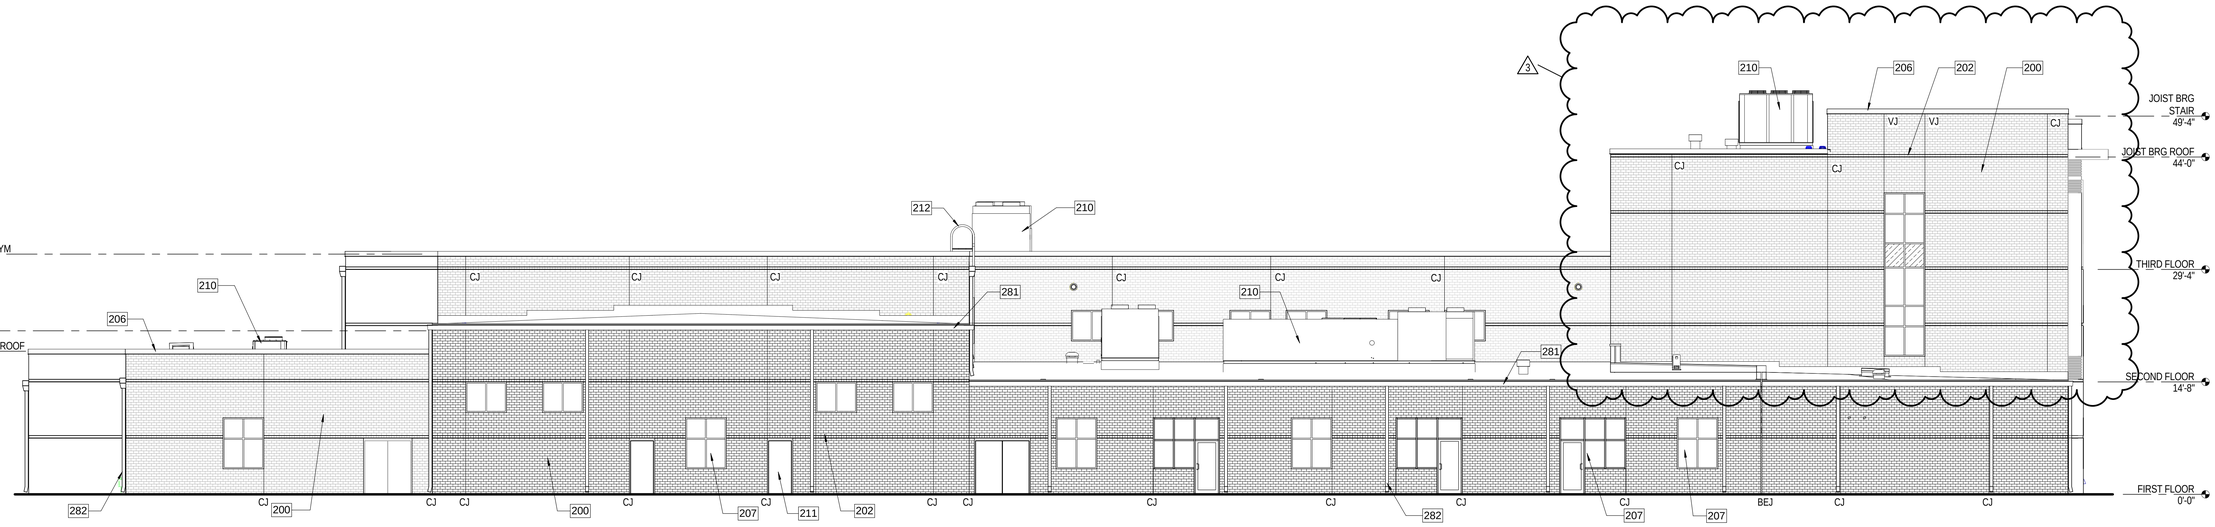

H A-003 PARTIAL EXTERIOR ELEVATION
1/8" = 1'-0"

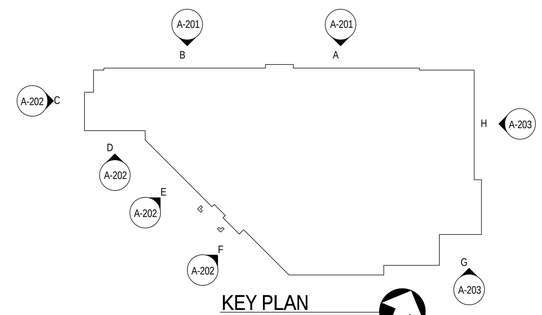

KEY PLAN
NOT TO SCALE

Received by SBBCC 3.10.2015

S.B. Ballard Construction Company
RRMM ARCHITECTS
WALLER TODD & SADLER ARCHITECTS
The Livas Group Architects, P.C.

MARK	DATE	BY	DESCRIPTION
2	03-03-2015	WTS	ADDENDUM #2
3	03-09-2015	WTS	ADDENDUM #3

REVISIONS

DATE	03-03-2015
PROJECT	1344-A
DESIGNED	MSM
DRAWN	WTS
CHECKED	WWS

COMMONWEALTH OF VIRGINIA
DUANE M. HARVER
Lic. No. 6310
03/09/15
ARCHITECT

SBBCC PROJECT NUMBER: MPS-2014-315
VIRGINIA DEPARTMENT OF EDUCATION: 118-77-00-100

PROJECT
NORFOLK PUBLIC SCHOOLS
NEW CAMPOSTELLA K-8 STEM SCHOOL
1106 CAMPOSTELLA ROAD
NORFOLK, VA

DRAWING
EXTERIOR ELEVATIONS

SHEET
A-203

C:\2015 Revit Projects\1344-A CAMPOSTELLA K-8 - ARCH_KH5.rvt
3/9/2015 9:29:05 PM

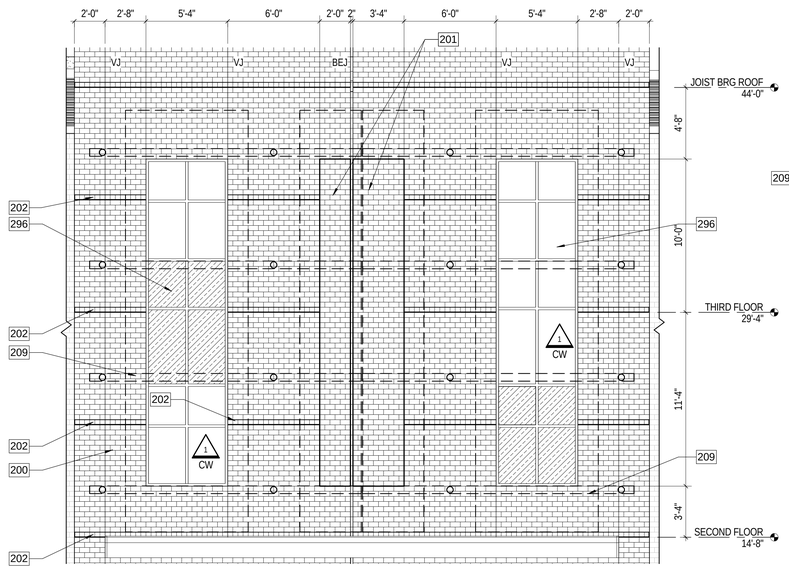

BEHIND SCREEN

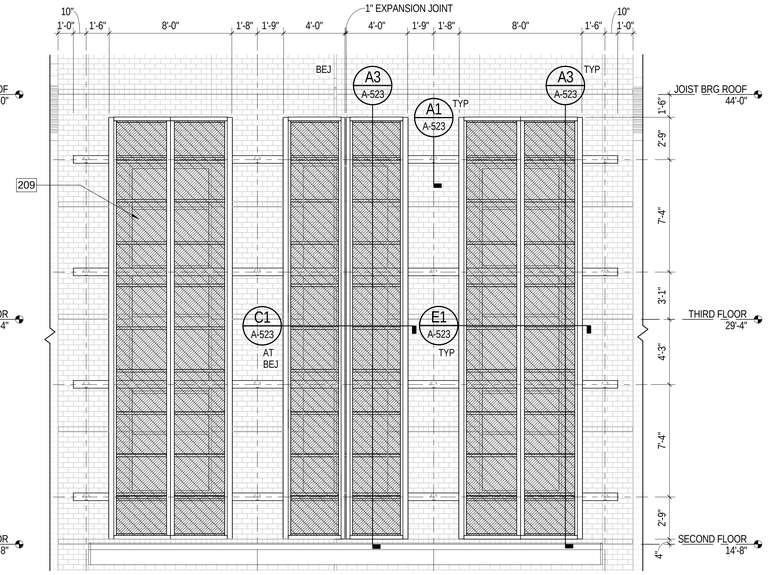

IN FRONT OF SCREEN

D1 ENLARGED EXTERIOR ELEVATION

A-201 1/4" = 1'-0"

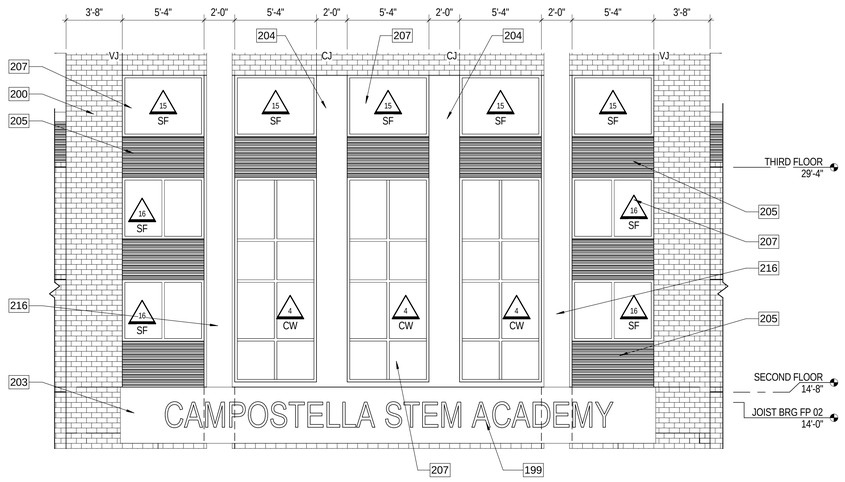

B1 ENLARGED EXTERIOR ELEVATION

A-202 1/4" = 1'-0"

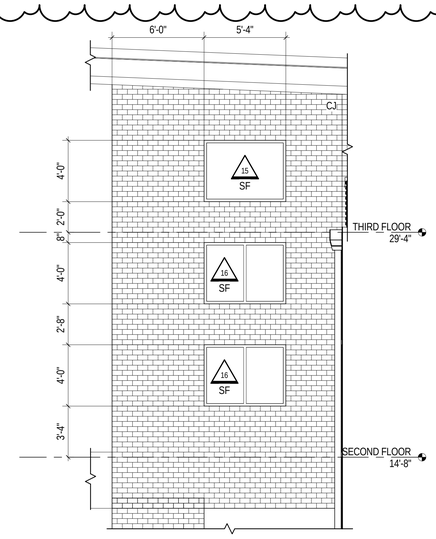

B4 ENLARGED EXTERIOR ELEVATION

A-205 1/4" = 1'-0"

LEGEND

SPANDREL GLAZING AT THESE LOCATIONS

SHEET KEYNOTES

199	20" HIGH ALUMINUM LETTERING
200	BRICK VENEER (FIELD COLOR)
201	BRICK VENEER, RECESS 3/8" (ACCENT COLOR)
202	BRICK REVEAL, ONE COURSE HIGH AND 3/8" DEEP (ACCENT COLOR)
203	METAL PANEL WITH THIN VERTICAL RIBS (COLOR BUFF)
204	METAL PANEL WITH THIN VERTICAL RIBS (COLOR BRONZE)
205	METAL PANEL WITH HORIZONTAL CORRUGATION (COLOR BUFF)
207	PREFIN ALUM STOREFRONT WITH 1" INSULATED GLAZING
209	CURVED PERFORATED METAL SCREEN ON STEEL PIPE FRAMING
216	METAL PANEL WITH THIN VERTICAL RIBS (COLOR BRONZE) BEYOND
296	CURTAIN WALL

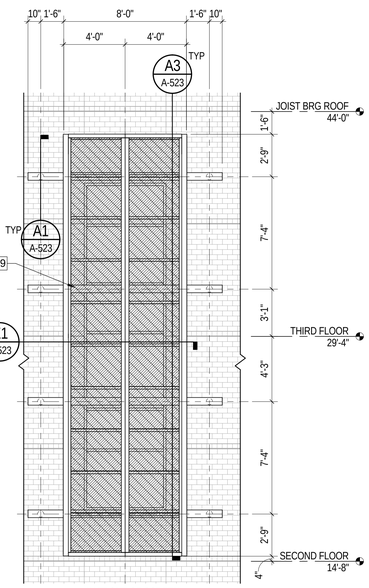

IN FRONT OF SCREEN

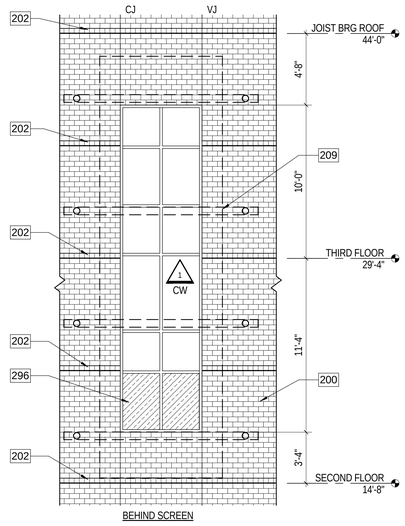

BEHIND SCREEN

A5 ENLARGED EXTERIOR ELEVATION

A-202 1/4" = 1'-0"

Received by SBBCC 3.10.2015

S.B. Ballard Construction Company

RRMM ARCHITECTS

WALLER TODD & SADLER ARCHITECTS

The Livas Group Architects, P.C.

MARK	DATE	REVISIONS	BY
2	03-03-2015	ADDENDUM #2	WTS
3	03-09-2015	ADDENDUM #3	WTS

DATE	03-03-2015
PROJECT	1344-A
DESIGNED	MSM
DRAWN	WTS
CHECKED	WWS

COMMONWEALTH OF VIRGINIA
DUANE M. HARVER
Lic. No. 6310
03/09/15
ARCHITECT

SBBCC PROJECT NUMBER: NPS-2014-315
VIRGINIA DEPARTMENT OF EDUCATION: 118-17-00-100

PROJECT
NORFOLK PUBLIC SCHOOLS
NEW CAMPOSTELLA K-8 STEM SCHOOL
1106 CAMPOSTELLA ROAD
NORFOLK, VA

DRAWING
EXTERIOR ELEVATIONS

SHEET
A-204

C:\2015 Revit Projects\1344-A CAMPOSTELLA K-8 - ARCH_KHS.rvt

3/9/2015 9:29:15 PM

SHEET KEYNOTES

200	BRICK VENEER (FIELD COLOR)
202	BRICK REVEAL, ONE COURSE HIGH AND 3/8" DEEP (ACCENT COLOR)
205	METAL PANEL WITH HORIZONTAL CORRUGATION (COLOR BUFF)
206	METAL FASCIA
207	PREFIN ALUM STOREFRONT WITH 1" INSULATED GLAZING
208	STEP FLASHING
209	CURVED PERFORATED METAL SCREEN ON STEEL PIPE FRAMING
210	ROOF-TOP MECHANICAL UNIT, SEE MECH DWGS
212	METAL LADDER
279	BRICK VENT, SEE MECHANICAL DRAWINGS.
281	METAL GUTTER, TYPICAL
282	METAL DOWNSPOUT, TYPICAL
295	ROOF ACCESS HATCH

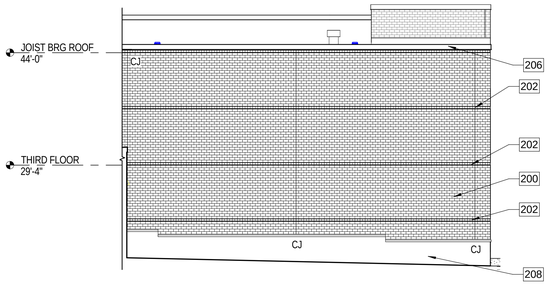

J A-004 ELEVATION
1/8" = 1'-0"

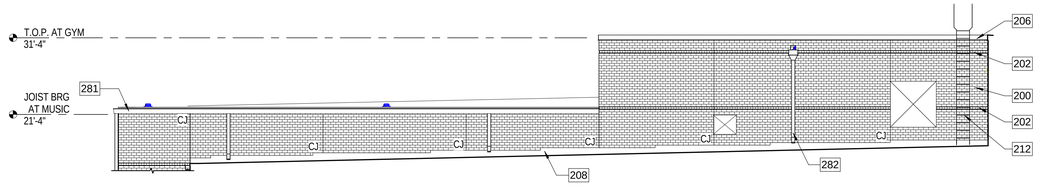

K A-004 ELEVATION
1/8" = 1'-0"

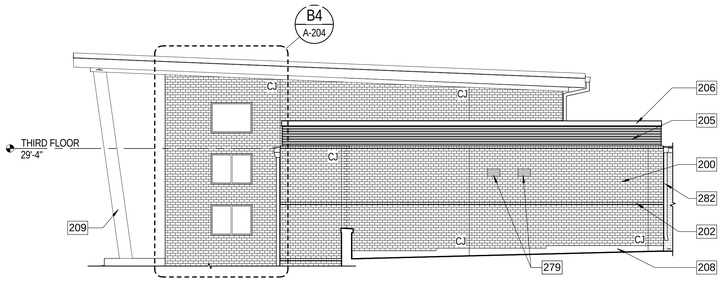

L A-004 ELEVATION
1/8" = 1'-0"

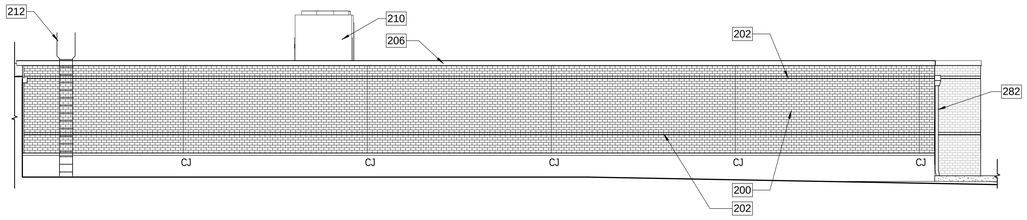

M A-004 ELEVATION
1/8" = 1'-0"

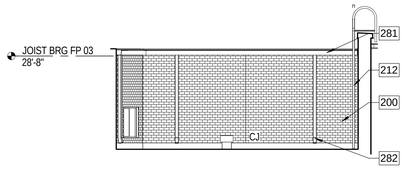

N A-004 ELEVATION
1/8" = 1'-0"

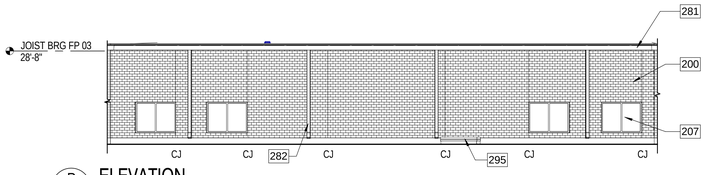

P A-004 ELEVATION
1/8" = 1'-0"

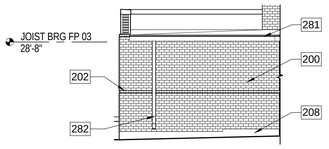

Q A-004 ELEVATION
1/8" = 1'-0"

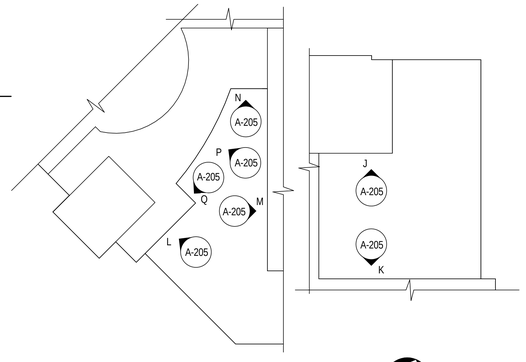

KEY PLAN - UPPER LEVEL
NOT TO SCALE

Received by SBBCC 3.10.2015

S.B. Ballard Construction Company

RRMM ARCHITECTS

WALLER TODD & SADLER ARCHITECTS

The Livas Group Architects, P.C.

MARK	DATE	BY	DESCRIPTION
2	03-03-2015	WTS	ADDENDUM #2
3	03-09-2015	WTS	ADDENDUM #3

REVISIONS

DATE	03-03-2015
PROJECT	1344-A
DESIGNED	MSM
DRAWN	WTS
CHECKED	WWS

COMMONWEALTH OF VIRGINIA
DUANE M. HARVER
Lic. No. 6310
03/09/15
ARCHITECT

SBBCC PROJECT NUMBER: NPS-2014-315
VIRGINIA DEPARTMENT OF EDUCATION: 128-77-00-100

PROJECT
NORFOLK PUBLIC SCHOOLS
NEW CAMPOSTELLA K-8 STEM SCHOOL
1106 CAMPOSTELLA ROAD
NORFOLK, VA

DRAWING
EXTERIOR ELEVATIONS - UPPER LEVEL

SHEET
A-205

C:\2015 Revit Projects\1344-A CAMPOSTELLA K-8 - ARCH_KHS.rvt
3/9/2015 9:29:30 PM

SHEET KEYNOTES

200	BRICK VENEER (FIELD COLOR)
202	BRICK REVEAL, ONE COURSE HIGH AND 3/8" DEEP (ACCENT COLOR)
205	METAL PANEL WITH HORIZONTAL CORRUGATION (COLOR BUFF)
206	METAL FASCIA
207	PREFIN ALUM STOREFRONT WITH 1" INSULATED GLAZING
208	STEP FLASHING
212	METAL LADDER
280	BRICK VENEER, RECESS 3/8" (BUFF COLOR)
281	METAL GUTTER, TYPICAL
282	METAL DOWNSPOUT, TYPICAL

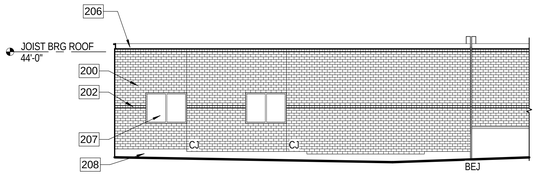

R A-005 ELEVATION
1/8" = 1'-0"

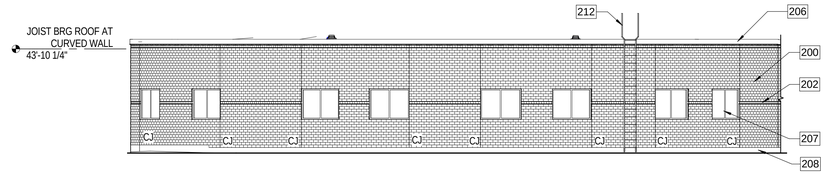

S A-005 ELEVATION
1/8" = 1'-0"

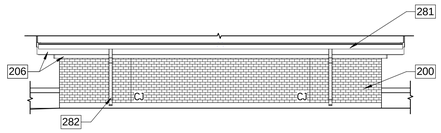

T A-005 ELEVATION
1/8" = 1'-0"

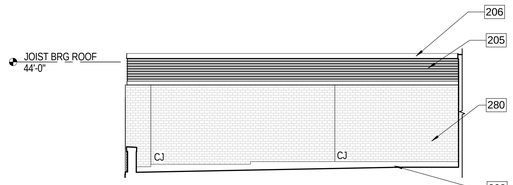

U A-005 ELVATION
1/8" = 1'-0"

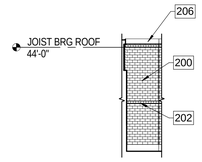

V A-005 ELEVATION
1/8" = 1'-0"

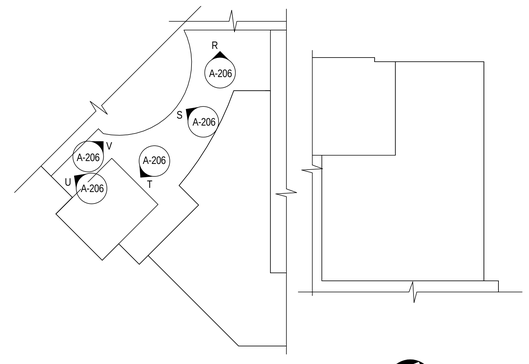

KEY PLAN - UPPER LEVEL
NOT TO SCALE

Received by SBBCC 3.10.2015

S.B. Ballard
Construction Company

RRMM ARCHITECTS

WALLER TODD & SADLER ARCHITECTS

The Livas Group Architects, P.C.

MARK	DATE	BY	DESCRIPTION
2	03-03-2015	WTS	ADDENDUM #2
3	03-09-2015	WTS	ADDENDUM #3

REVISIONS

DATE	03-03-2015
PROJECT	1344-A
DESIGNED	MSM
DRAWN	WTS
CHECKED	WWS

COMMONWEALTH OF VIRGINIA
DUANE M. HARVER
Lic. No. 6310
03/09/15
ARCHITECT

SBBCC PROJECT NUMBER: NPS-2014-315
VIRGINIA DEPARTMENT OF EDUCATION: 118-77-00-100

PROJECT
NORFOLK PUBLIC SCHOOLS
NEW CAMPOSTELLA K-8 STEM SCHOOL
1106 CAMPOSTELLA ROAD
NORFOLK, VA

DRAWING
EXTERIOR ELEVATIONS - UPPER LEVEL

SHEET
A-206

C:\2015 Revit Projects\1344-A CAMPOSTELLA K-8 - ARCH_KHS.rvt
3/9/2015 9:29:39 PM

SHEET KEYNOTES

300	SEE FLOOR PLANS FOR WALL CONSTRUCTION TYPES
301	ROOF MEMBRANE OVER 1/2" PROTECTION BOARD ON 5" RIGID INSULATION
302	CONCRETE FOOTING, SEE STRUCTURAL DRAWINGS
303	REINFORCED CONCRETE SLAB ON VAPOR BARRIER ON COMPACTED FILL, SEE STRUCTURAL DRAWINGS FOR ADDITIONAL INFORMATION
304	ALUMINUM STOREFRONT, SEE FLOOR PLANS FOR SIZE AND LOCATION
305	SEE STRUCTURAL DRAWINGS FOR STEEL BEAM/JOIST SIZES AND LOCATIONS
306	CEILING. SEE REFLECTED CEILING PLANS FOR ADDITIONAL INFORMATION
307	REINFORCED CONCRETE SLAB ON METAL DECKING
308	ROOF-TOP MECHANICAL UNIT, SEE MECHANICAL DRAWINGS
309	HVAC DUCTWORK, SEE MECHANICAL DRAWINGS
311	SEE DOOR SCHEDULE, TYP.
312	ALUMINUM STOREFRONT, SEE FLOOR PLANS FOR SIZE AND LOCATION
313	ENTRANCE CANOPY [PLACEHOLDER]
314	HIGH CANOPY [PLACEHOLDER]
315	BUILDING BEYOND
316	INTERIOR WINDOW [PLACEHOLDER]

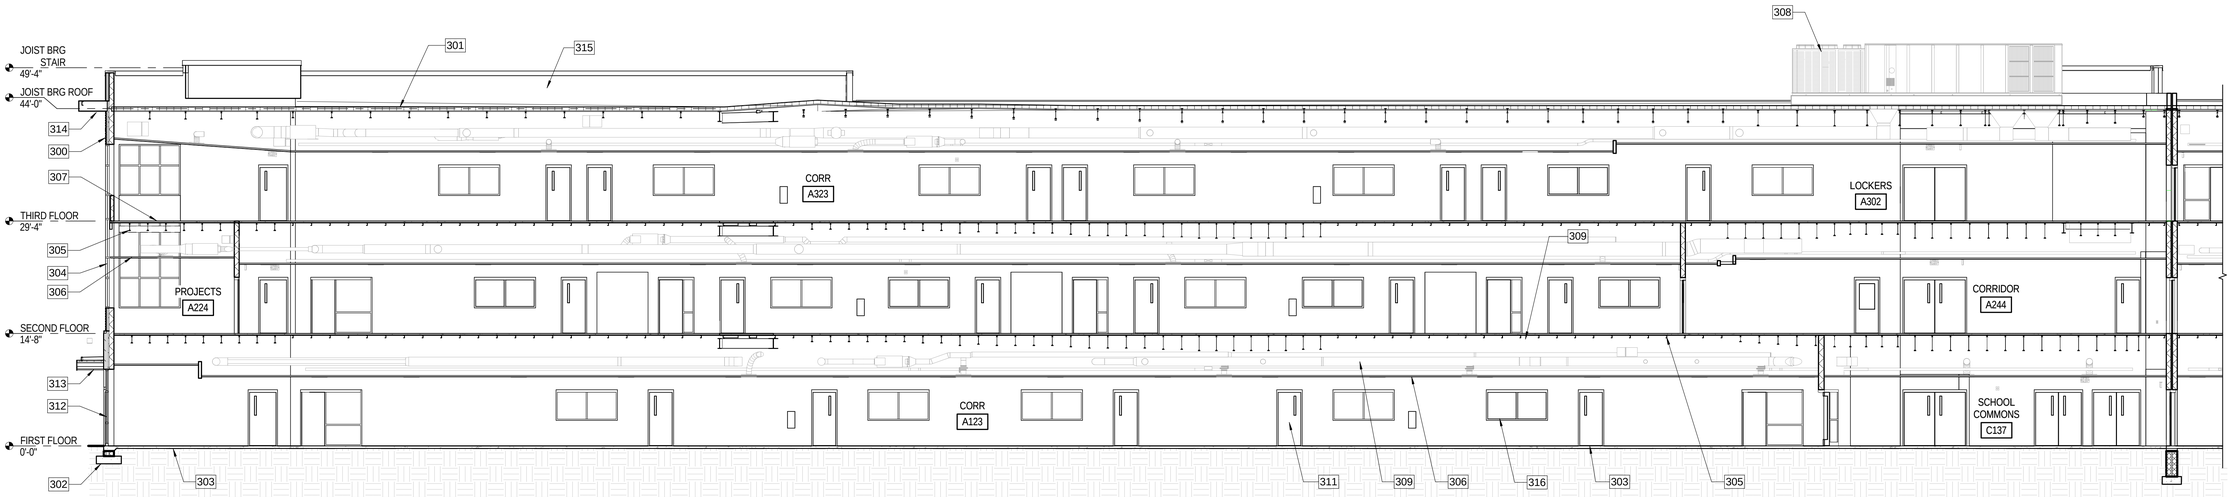

C1 A-003 BUILDING SECTION
1/8" = 1'-0"

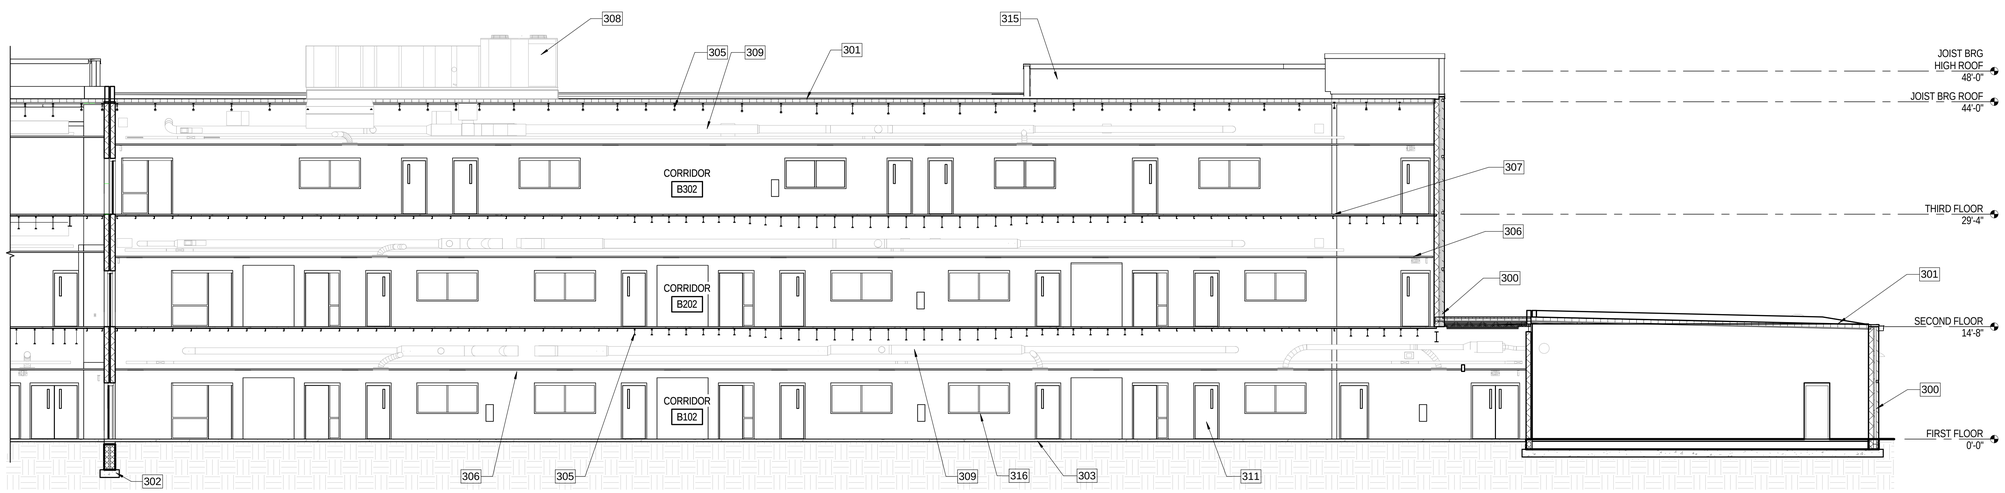

A1 A-003 BUILDING SECTION
1/8" = 1'-0"

Received by SBBCC 3.10.2015

S.B. Ballard Construction Company

RRMM ARCHITECTS

WALLER TODD & SADLER ARCHITECTS

The Livas Group Architects, P.C.

MARK	DATE	BY	DESCRIPTION
2	03-03-2015	WTS	ADDENDUM #2
3	03-09-2015	WTS	ADDENDUM #3

REVISIONS

DATE	03-03-2015
PROJECT	1344-A
DESIGNED	MSM
DRAWN	WTS
CHECKED	WWS

COMMONWEALTH OF VIRGINIA
DUANE M. HARVER
Lic. No. 6310
03/09/15
ARCHITECT

PROJECT
NORFOLK PUBLIC SCHOOLS
NEW CAMPOSTELLA K-8 STEM SCHOOL
1106 CAMPOSTELLA ROAD
NORFOLK, VA

SBBCC PROJECT NUMBER: NPS-2014-315
VIRGINIA DEPARTMENT OF EDUCATION: 118-770-100

DRAWING
BUILDING SECTIONS

SHEET
A-301

C:\2015 Revit Projects\1344-A CAMPOSTELLA K-8 - ARCH_KHS.rvt
3/9/2015 9:29:50 PM

SHEET KEYNOTES

300	SEE FLOOR PLANS FOR WALL CONSTRUCTION TYPES
301	ROOF MEMBRANE OVER 1/2" PROTECTION BOARD ON 5" RIGID INSULATION
302	CONCRETE FOOTING, SEE STRUCTURAL DRAWINGS
303	REINFORCED CONCRETE SLAB ON VAPOR BARRIER ON COMPACTED FILL, SEE STRUCTURAL DRAWINGS FOR ADDITIONAL INFORMATION
304	ALUMINUM STOREFRONT, SEE FLOOR PLANS FOR SIZE AND LOCATION
305	SEE STRUCTURAL DRAWINGS FOR STEEL BEAM/JOIST SIZES AND LOCATIONS
306	CEILING. SEE REFLECTED CEILING PLANS FOR ADDITIONAL INFORMATION
307	REINFORCED CONCRETE SLAB ON METAL DECKING
308	ROOF-TOP MECHANICAL UNIT, SEE MECHANICAL DRAWINGS
309	HVAC DUCTWORK, SEE MECHANICAL DRAWINGS
311	SEE DOOR SCHEDULE, TYP.
314	HIGH CANOPY [PLACEHOLDER]
315	BUILDING BEYOND
319	EXISTING SCHOOL PLAQUE

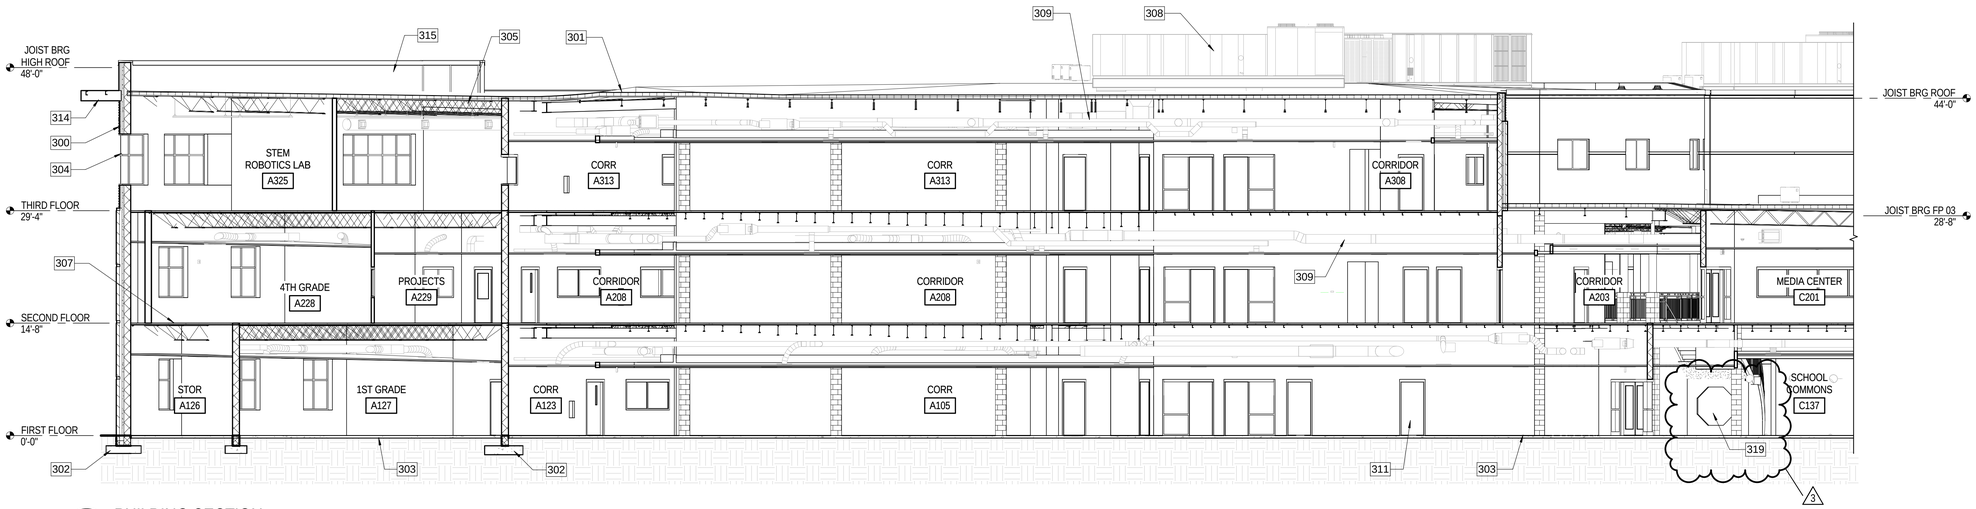

C1 A-003 BUILDING SECTION
1/8" = 1'-0"

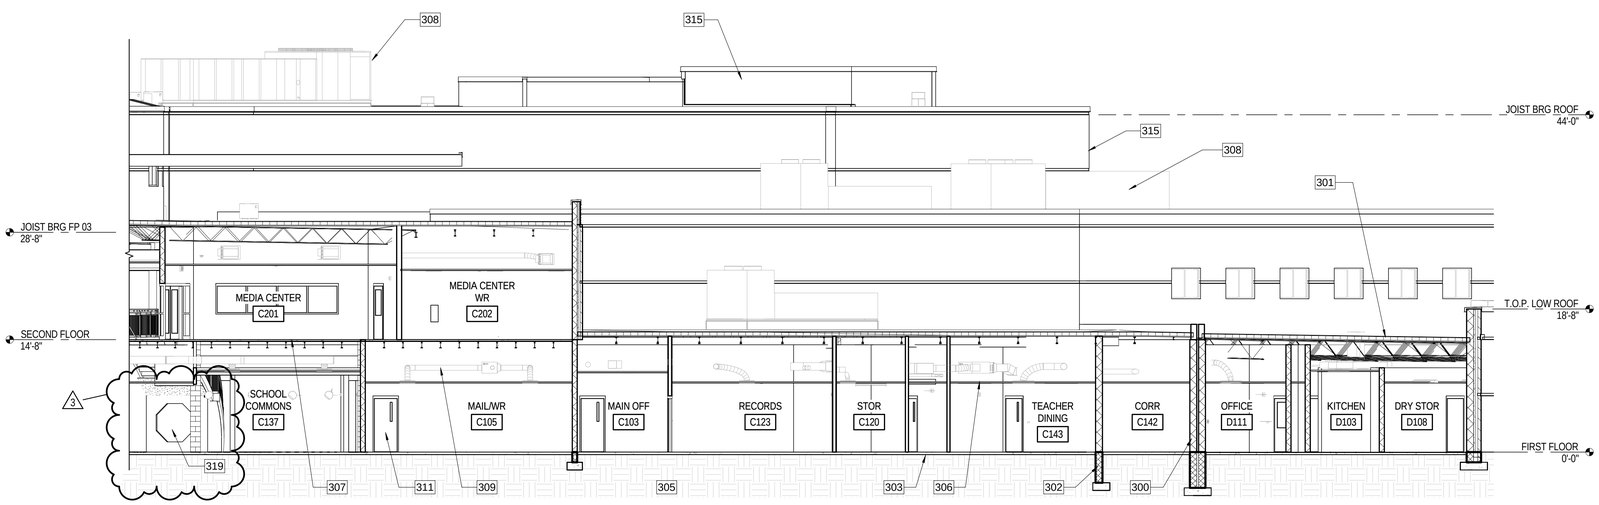

A1 A-003 BUILDING SECTION
1/8" = 1'-0"

Received by SBBCC 3.10.2015

S.B. Ballard Construction Company

RRMM ARCHITECTS

WALLER TODD & SADLER ARCHITECTS

The Livas Group Architects, P.C.

MARK	DATE	BY	DESCRIPTION
2	03-03-2015	WTS	ADDENDUM #2
3	03-09-2015	WTS	ADDENDUM #3

REVISIONS

DATE	03-03-2015
PROJECT	1344-A
DESIGNED	MSM
DRAWN	WTS
CHECKED	WWS

COMMONWEALTH OF VIRGINIA
DUANE M. HARVER
Lic. No. 6310
03/09/15
ARCHITECT

SBBCC PROJECT NUMBER: NPS-2014-315
VIRGINIA DEPARTMENT OF EDUCATION: 118-77-00-100

PROJECT
NORFOLK PUBLIC SCHOOLS
NEW CAMPOSTELLA K-8 STEM SCHOOL
1106 CAMPOSTELLA ROAD
NORFOLK, VA

DRAWING
BUILDING SECTIONS

SHEET
A-302

C:\2015 Revit Projects\1344-A CAMPOSTELLA K-8 - ARCH_KWS.rvt

3/9/2015 9:30:07 PM

SHEET KEYNOTES

300	SEE FLOOR PLANS FOR WALL CONSTRUCTION TYPES
301	ROOF MEMBRANE OVER 1/2" PROTECTION BOARD ON 5" RIGID INSULATION
302	CONCRETE FOOTING, SEE STRUCTURAL DRAWINGS
303	REINFORCED CONCRETE SLAB ON VAPOR BARRIER ON COMPACTED FILL, SEE STRUCTURAL DRAWINGS FOR ADDITIONAL INFORMATION
304	ALUMINUM STOREFRONT, SEE FLOOR PLANS FOR SIZE AND LOCATION
305	SEE STRUCTURAL DRAWINGS FOR STEEL BEAM/JOIST SIZES AND LOCATIONS
306	CEILING. SEE REFLECTED CEILING PLANS FOR ADDITIONAL INFORMATION
308	ROOF-TOP MECHANICAL UNIT, SEE MECHANICAL DRAWINGS
309	HVAC DUCTWORK, SEE MECHANICAL DRAWINGS
311	SEE DOOR SCHEDULE, TYP.

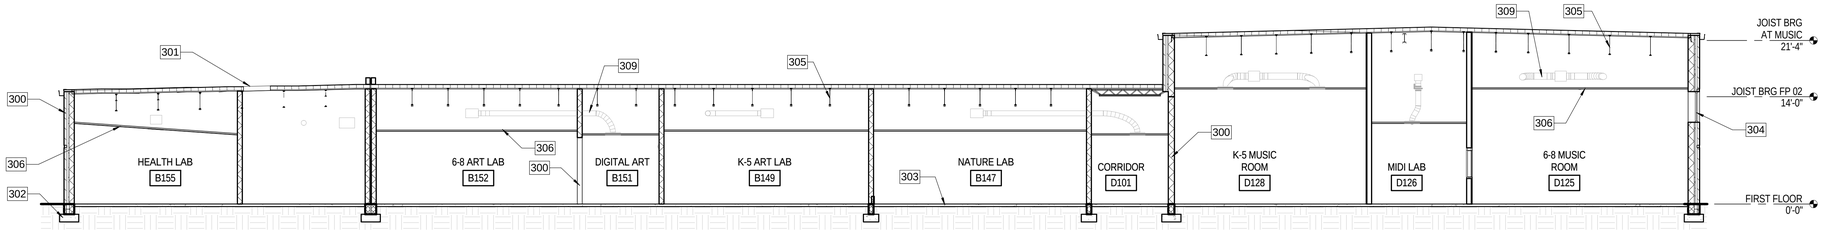

D1 A-003 BUILDING SECTION
1/8" = 1'-0"

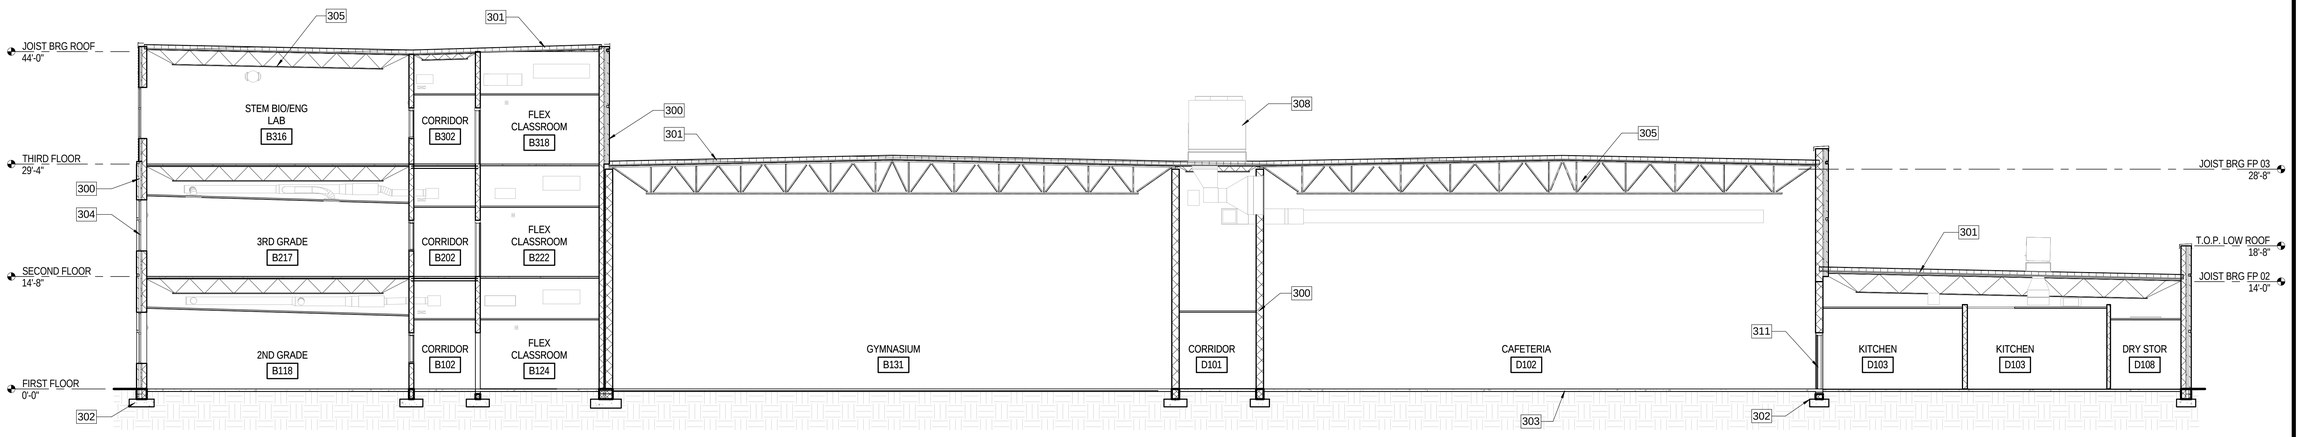

B1 A-003 BUILDING SECTION
1/8" = 1'-0"

S.B. Ballard Construction Company

RRMM ARCHITECTS

WALLER TODD & SADLER ARCHITECTS

The Livas Group Architects, P.C.

MARK	DATE	BY	DESCRIPTION
2	03-03-2015	WTS	ADDENDUM #2
3	03-09-2015	WTS	ADDENDUM #3

REVISIONS

DATE	03-03-2015
PROJECT	1344-A
DESIGNED	MSM
DRAWN	WTS
CHECKED	WWS

COMMONWEALTH OF VIRGINIA
DUANE M. HARVER
Lic. No. 6310
03/09/15
ARCHITECT

SBBCC PROJECT NUMBER: NPS-2014-315
VIRGINIA DEPARTMENT OF EDUCATION: 118-77-00-100

PROJECT
NORFOLK PUBLIC SCHOOLS
NEW CAMPOSTELLA K-8 STEM SCHOOL
1106 CAMPOSTELLA ROAD
NORFOLK, VA

DRAWING
BUILDING SECTIONS

SHEET
A-303

Received by SBBCC 3.10.2015

C:\2015 Revit Projects\1344-A CAMPOSTELLA K-8 - ARCH_KHS.rvt
3/9/2015 9:30:14 PM

SHEET KEYNOTES

300	SEE FLOOR PLANS FOR WALL CONSTRUCTION TYPES
301	ROOF MEMBRANE OVER 1/2" PROTECTION BOARD ON 5" RIGID INSULATION
302	CONCRETE FOOTING, SEE STRUCTURAL DRAWINGS
303	REINFORCED CONCRETE SLAB ON VAPOR BARRIER ON COMPACTED FILL. SEE STRUCTURAL DRAWINGS FOR ADDITIONAL INFORMATION
304	ALUMINUM STOREFRONT, SEE FLOOR PLANS FOR SIZE AND LOCATION
305	SEE STRUCTURAL DRAWINGS FOR STEEL BEAM/JOIST SIZES AND LOCATIONS
306	CEILING. SEE REFLECTED CEILING PLANS FOR ADDITIONAL INFORMATION
307	REINFORCED CONCRETE SLAB ON METAL DECKING
308	ROOF-TOP MECHANICAL UNIT, SEE MECHANICAL DRAWINGS
309	HVAC DUCTWORK, SEE MECHANICAL DRAWINGS
311	SEE DOOR SCHEDULE, TYP.
312	ALUMINUM STOREFRONT, SEE FLOOR PLANS FOR SIZE AND LOCATION
313	ENTRANCE CANOPY [PLACEHOLDER]
314	HIGH CANOPY [PLACEHOLDER]
315	BUILDING BEYOND

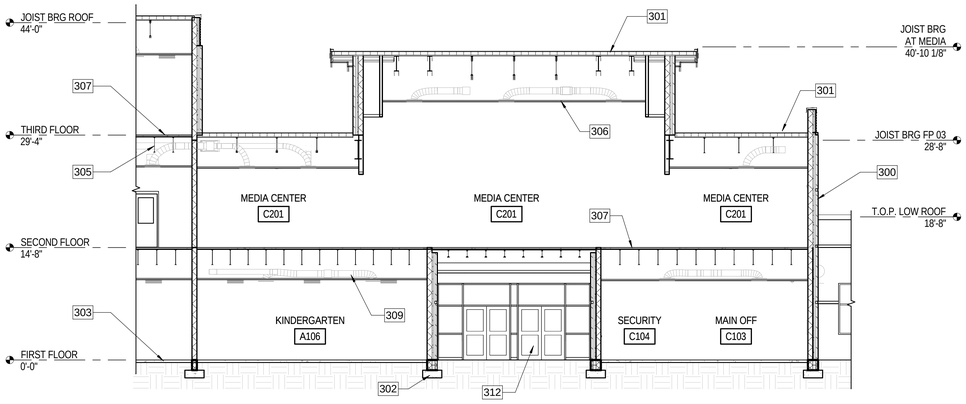

D1 A-003 PARTIAL BUILDING SECTION
1/8" = 1'-0"

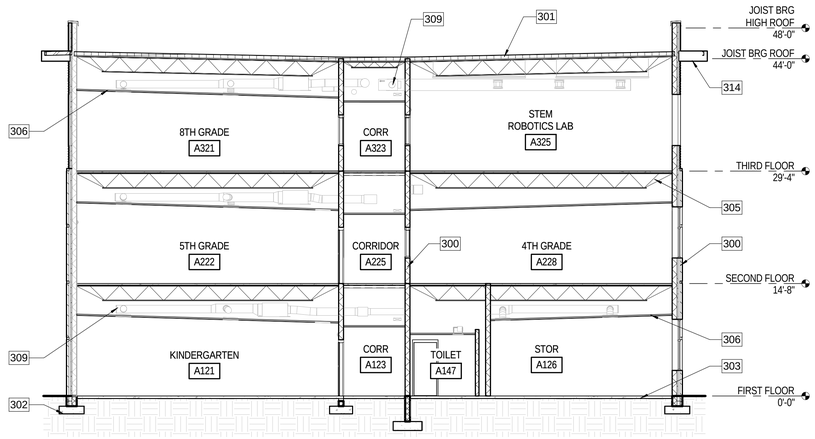

D4 A-004 BUILDING SECTION
1/8" = 1'-0"

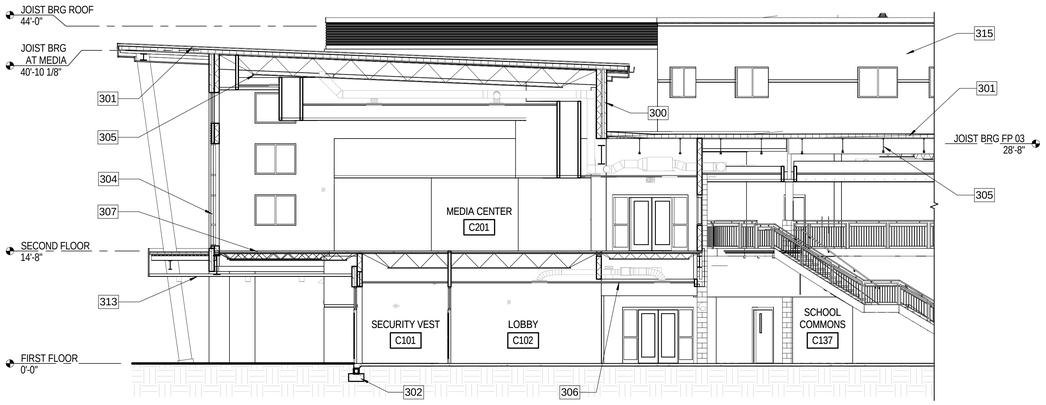

C1 A-003 PARTIAL BUILDING SECTION
1/8" = 1'-0"

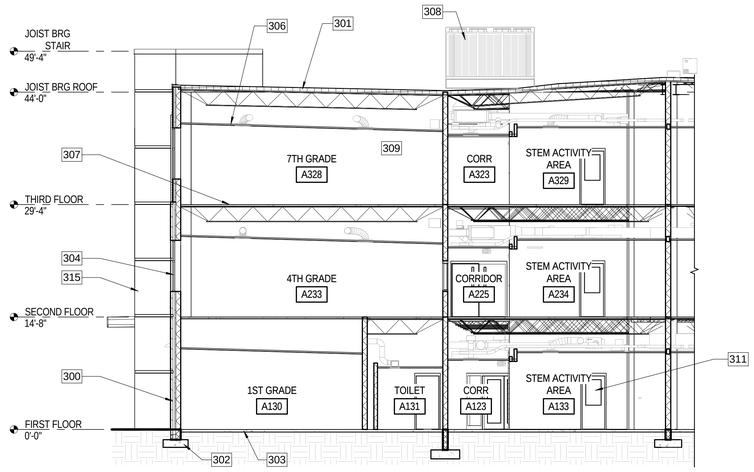

C4 A-003 PARTIAL BUILDING SECTION
1/8" = 1'-0"

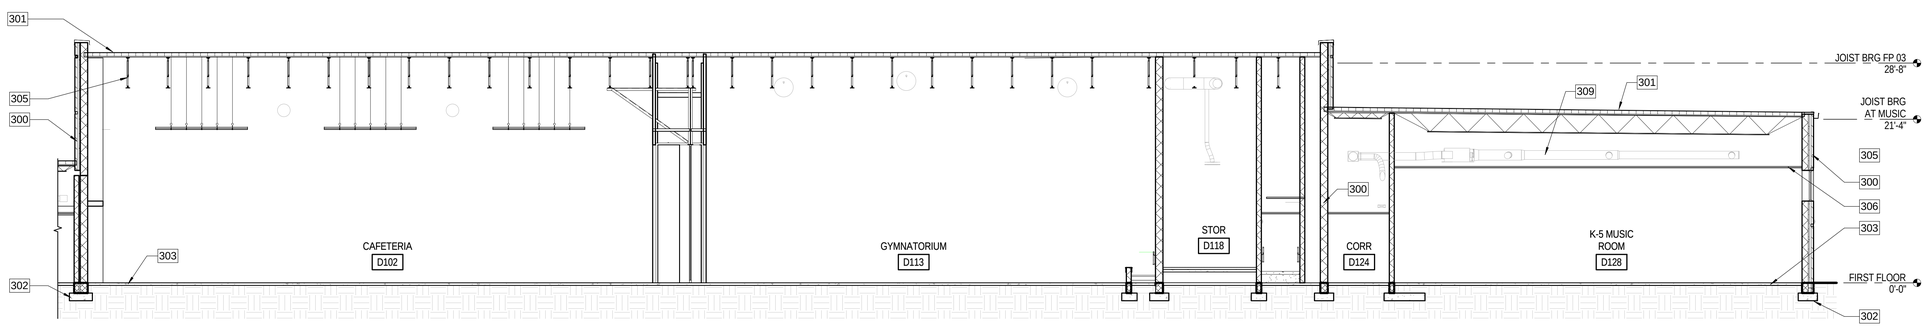

A1 A-003 PARTIAL BUILDING SECTION
1/8" = 1'-0"

Received by SBBCC 3.10.2015

S.B. Ballard Construction Company

RRMM ARCHITECTS

WALLER TODD & SADLER ARCHITECTS

The Livas Group Architects, P.C.

MARK	DATE	BY	DESCRIPTION
2	03-03-2015	WTS	ADDENDUM #2
3	03-09-2015	WTS	ADDENDUM #3

REVISIONS

DATE	03-03-2015
PROJECT	1344-A
DESIGNED	MSM
DRAWN	WTS
CHECKED	WWS

COMMONWEALTH OF VIRGINIA
DUANE M. HARVER
Lic. No. 6310
03/09/15
ARCHITECT

PROJECT
NORFOLK PUBLIC SCHOOLS
NEW CAMPOSTELLA K-8 STEM SCHOOL
1106 CAMPOSTELLA ROAD
NORFOLK, VA

SBBCC PROJECT NUMBER: NPS-2014-315
VIRGINIA DEPARTMENT OF EDUCATION: 118-77-00-100

DRAWING
PARTIAL BUILDING SECTIONS

SHEET
A-304

C:\2015 Revit Projects\1344-A CAMPOSTELLA K-8 - ARCH_KHS.rvt

3/9/2015 9:30:30 PM

SHEET KEYNOTES

300	SEE FLOOR PLANS FOR WALL CONSTRUCTION TYPES
301	ROOF MEMBRANE OVER 1/2" PROTECTION BOARD ON 5" RIGID INSULATION
302	CONCRETE FOOTING, SEE STRUCTURAL DRAWINGS
303	REINFORCED CONCRETE SLAB ON VAPOR BARRIER ON COMPACTED FILL, SEE STRUCTURAL DRAWINGS FOR ADDITIONAL INFORMATION
304	ALUMINUM STOREFRONT, SEE FLOOR PLANS FOR SIZE AND LOCATION
305	SEE STRUCTURAL DRAWINGS FOR STEEL BEAM/JOIST SIZES AND LOCATIONS
306	CEILING. SEE REFLECTED CEILING PLANS FOR ADDITIONAL INFORMATION
307	REINFORCED CONCRETE SLAB ON METAL DECKING
308	ROOF-TOP MECHANICAL UNIT, SEE MECHANICAL DRAWINGS
309	HVAC DUCTWORK, SEE MECHANICAL DRAWINGS
315	BUILDING BEYOND

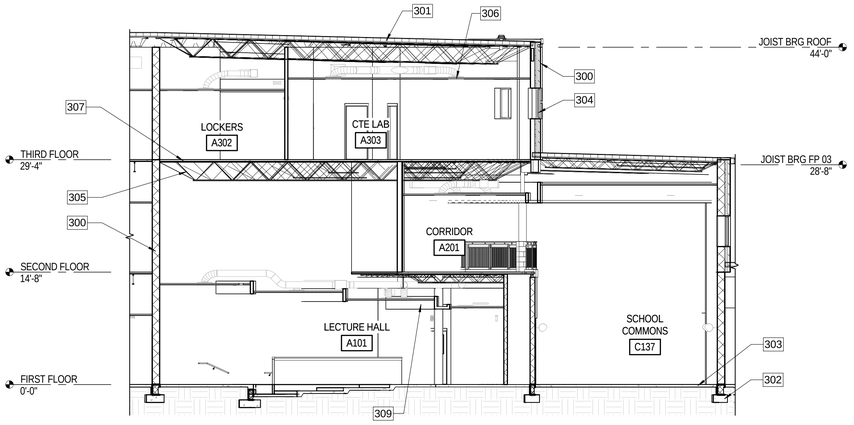

D1 A-003 PARTIAL BUILDING SECTION
1/8" = 1'-0"

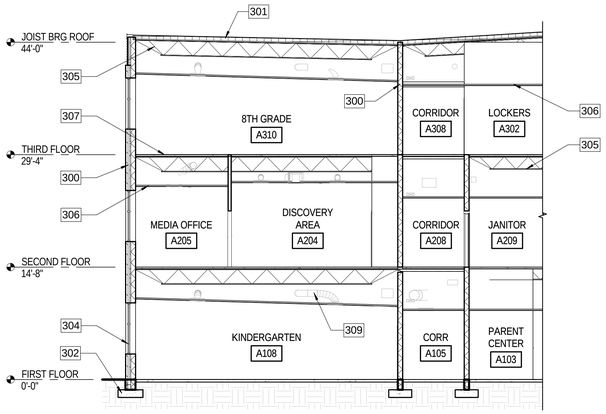

D4 A-003 PARTIAL BUILDING SECTION
1/8" = 1'-0"

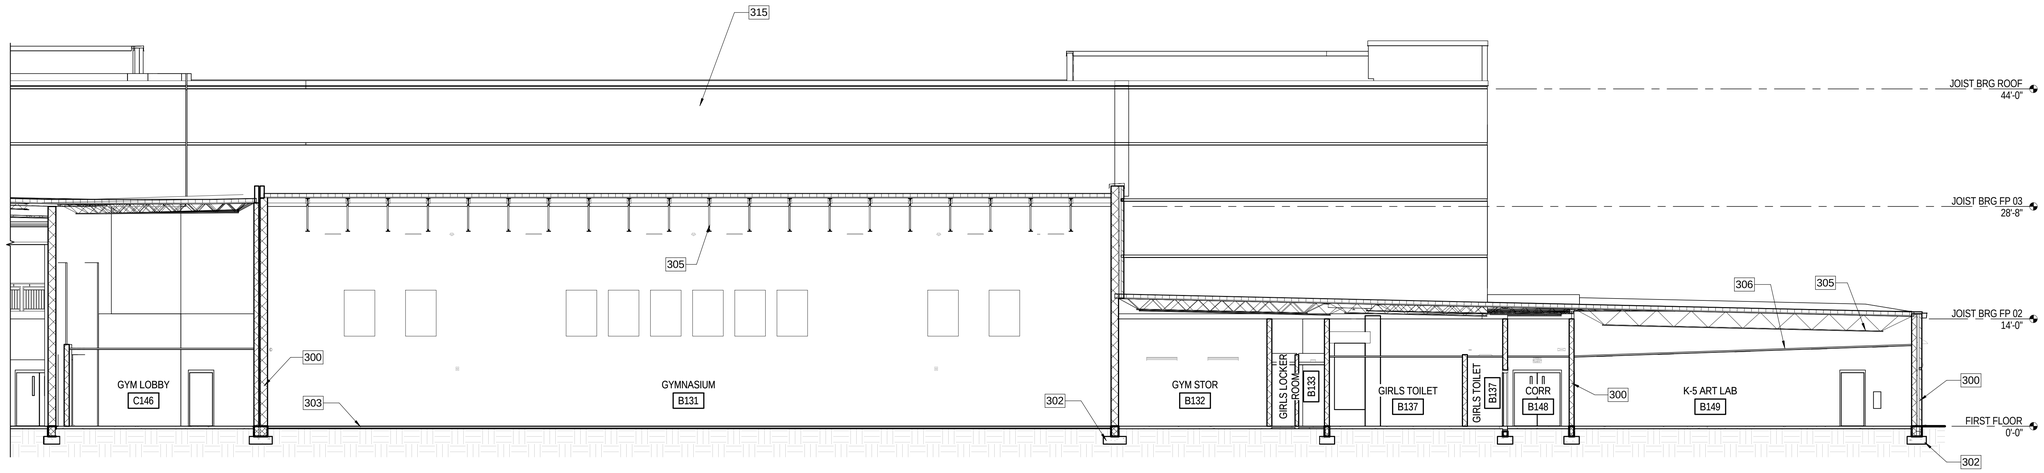

B1 A-003 PARTIAL BUILDING SECTION
1/8" = 1'-0"

Received by SBBCC 3.10.2015

S.B. Ballard
Construction Company

RRMM ARCHITECTS

WALLER TODD & SADLER ARCHITECTS

The Livas Group Architects, P.C.

MARK	DATE	BY	DESCRIPTION
2	03-03-2015	WTS	ADDENDUM #2
3	03-09-2015	WTS	ADDENDUM #3

REVISIONS

DATE	03-03-2015
PROJECT	1344-A
DESIGNED	MSM
DRAWN	WTS
CHECKED	WWS

COMMONWEALTH OF VIRGINIA
DUANE M. HARVER
Lic. No. 6310
03/09/15
ARCHITECT

SBBCC PROJECT NUMBER: NPS-2014-315
VIRGINIA DEPARTMENT OF EDUCATION: 118-77-00-100

PROJECT
NORFOLK PUBLIC SCHOOLS
NEW CAMPOSTELLA K-8 STEM SCHOOL
1106 CAMPOSTELLA ROAD
NORFOLK, VA

DRAWING
PARTIAL BUILDING SECTIONS

SHEET
A-305

C:\2015 Revit Projects\1344-A CAMPOSTELLA K-8 - ARCH_KHS.rvt
3/9/2015 9:30:41 PM

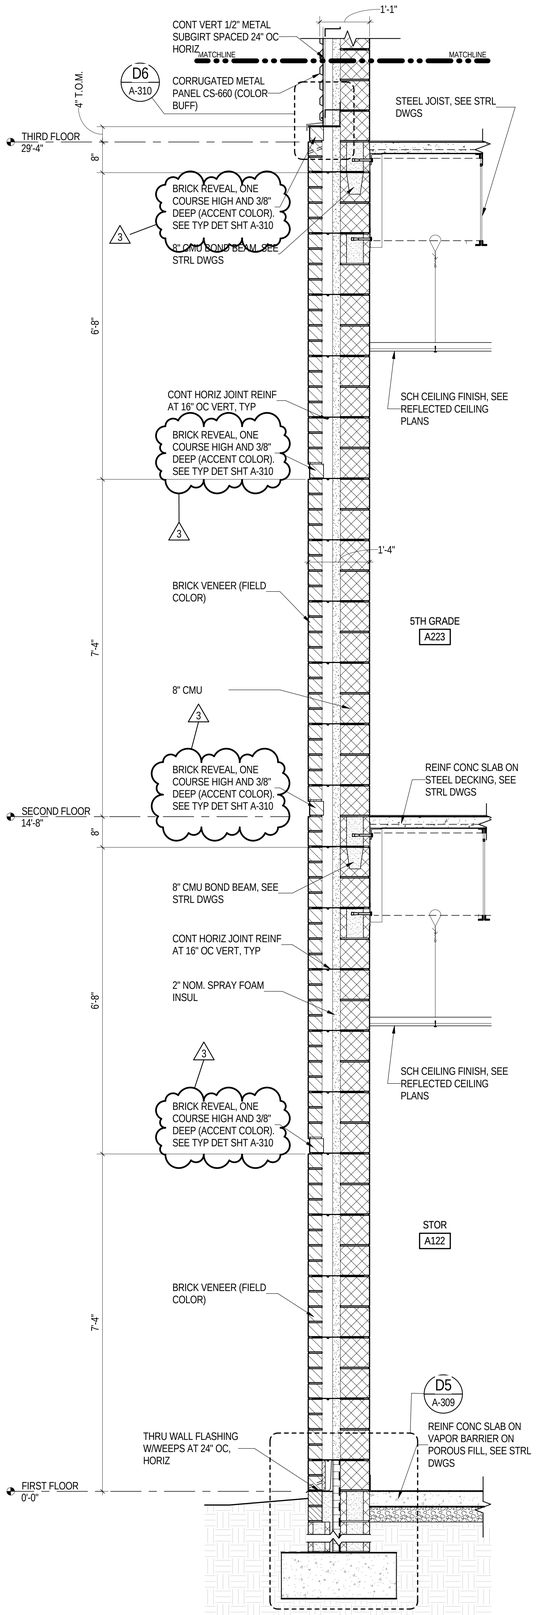

A1 A-101 WALL SECTION
3/4" = 1'-0"

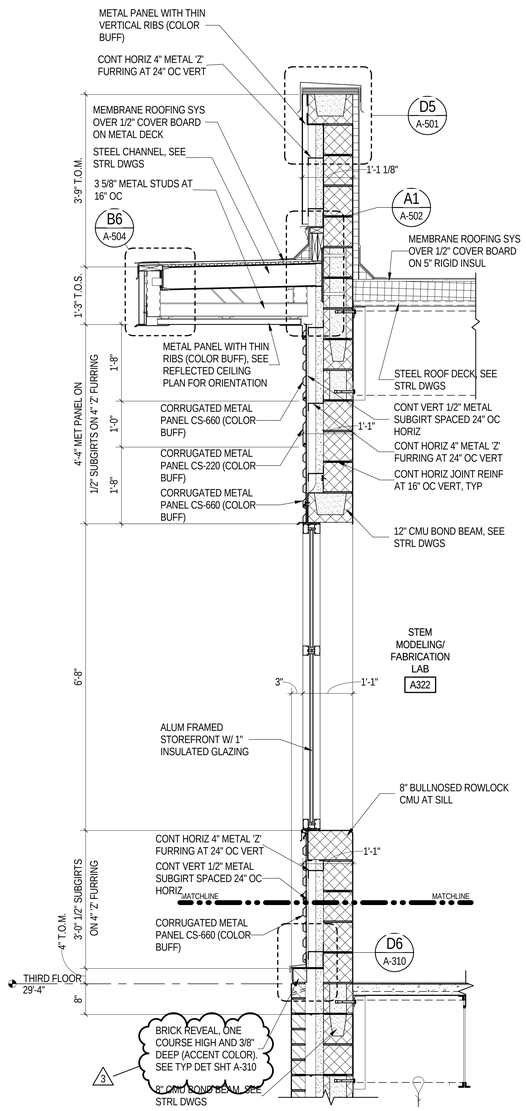

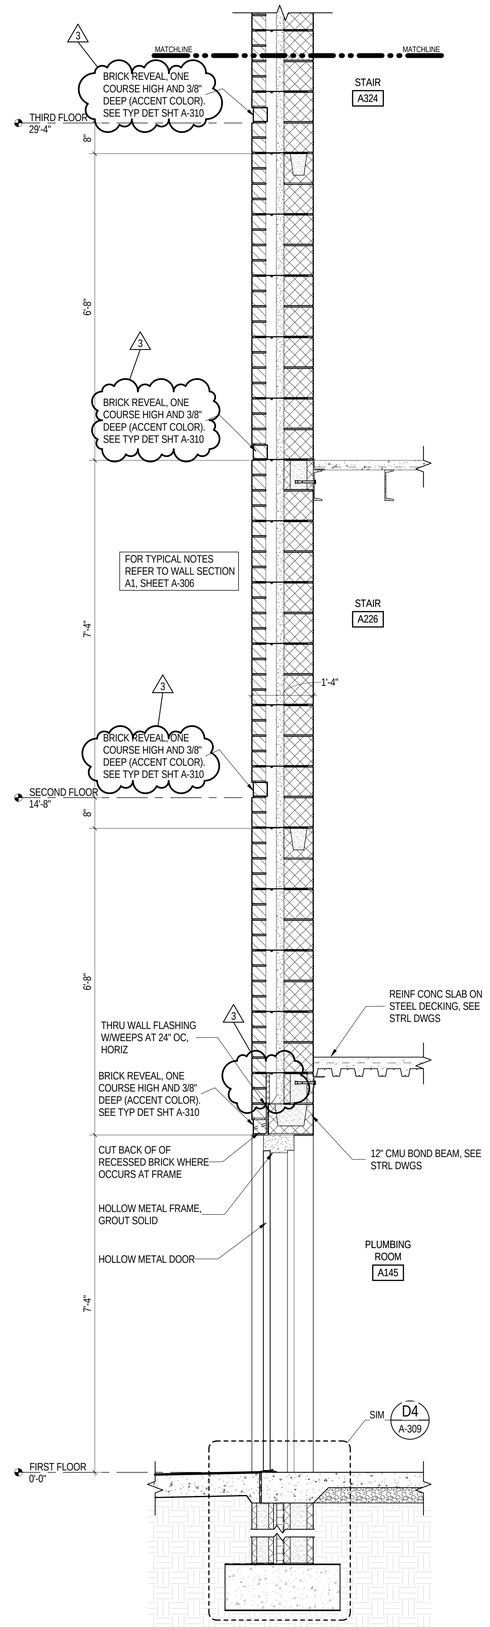

A4 A-101 WALL SECTION
3/4" = 1'-0"

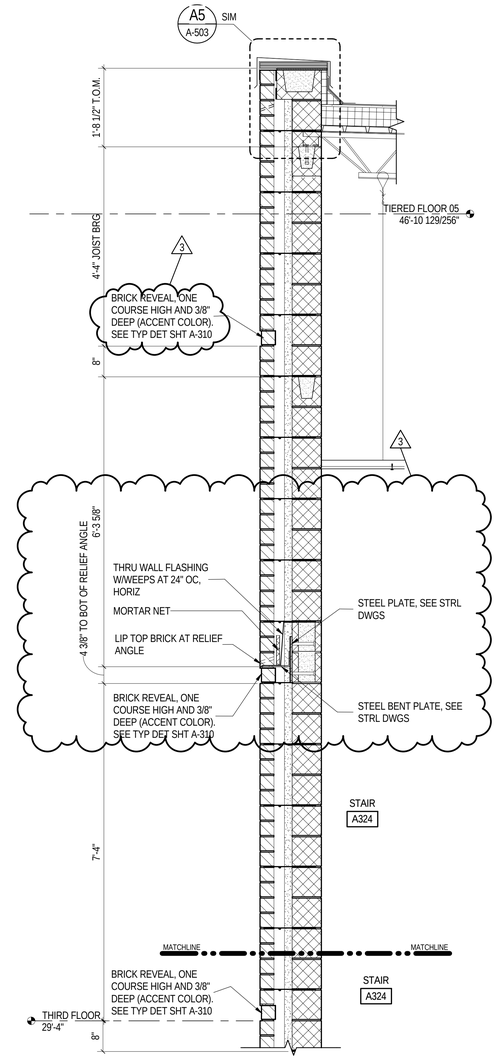

A1 A-101 WALL SECTION
3/4" = 1'-0"

A-121, A-131

A-121, A-131

Received by SBBCC 3.10.2015

S.B. Ballard Construction Company

RRMM ARCHITECTS

WALLER TODD & SADLER ARCHITECTS

The Livas Group Architects, P.C.

MARK	DATE	BY	DESCRIPTION
2	03-03-2015	WTS	ADDENDUM #2
3	03-09-2015	WTS	ADDENDUM #3

REVISIONS

DATE	03-03-2015
PROJECT	1344-A
DESIGNED	MSM
DRAWN	WTS
CHECKED	WWS

COMMONWEALTH OF VIRGINIA
DUANE M. HARVER
Lic. No. 6310
03/09/15
ARCHITECT

SBBCC PROJECT NUMBER: NPS-2014-315
VIRGINIA DEPARTMENT OF EDUCATION: 118-77-00-100

PROJECT
NORFOLK PUBLIC SCHOOLS
NEW CAMPOSTELLA K-8 STEM SCHOOL
1106 CAMPOSTELLA ROAD
NORFOLK, VA

DRAWING
WALL SECTIONS

SHEET
A-306

C:\2015 Revit Projects\1344-A CAMPOSTELLA K-8 - ARCH_KHS.rvt

3/9/2015 9:22:40 PM

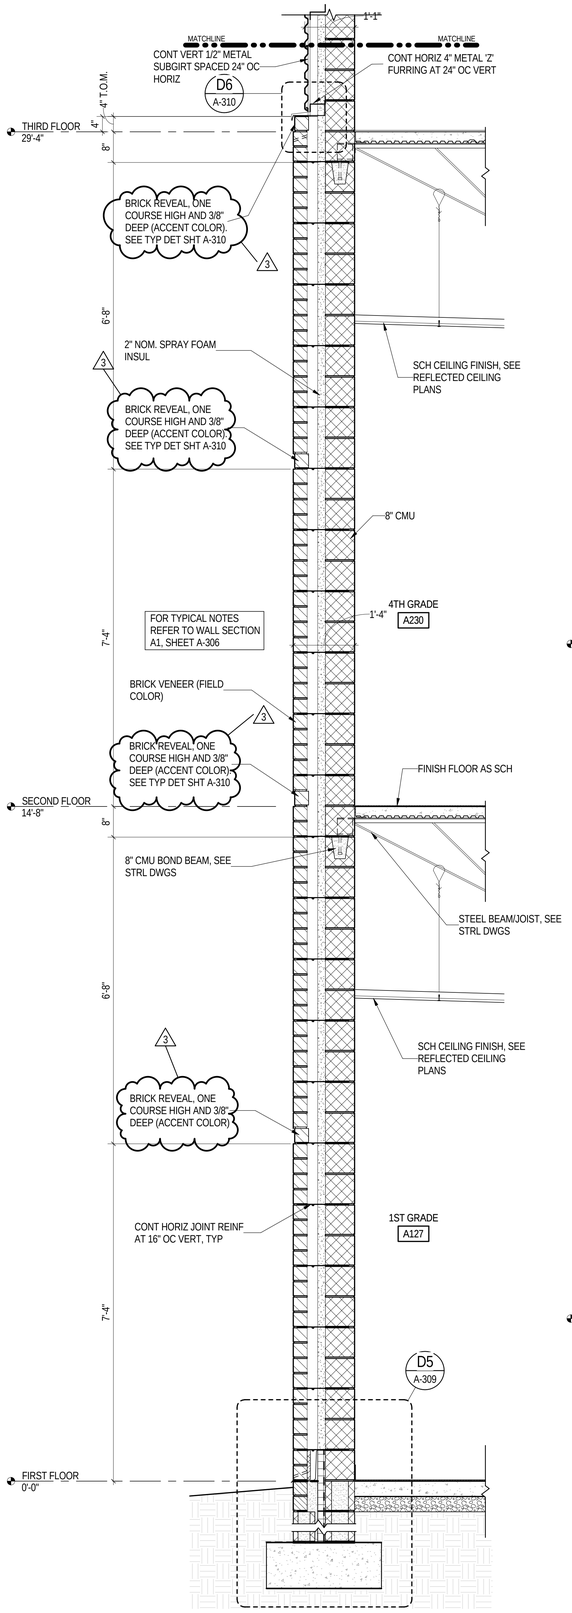

A1 A-101 WALL SECTION
3/4" = 1'-0"

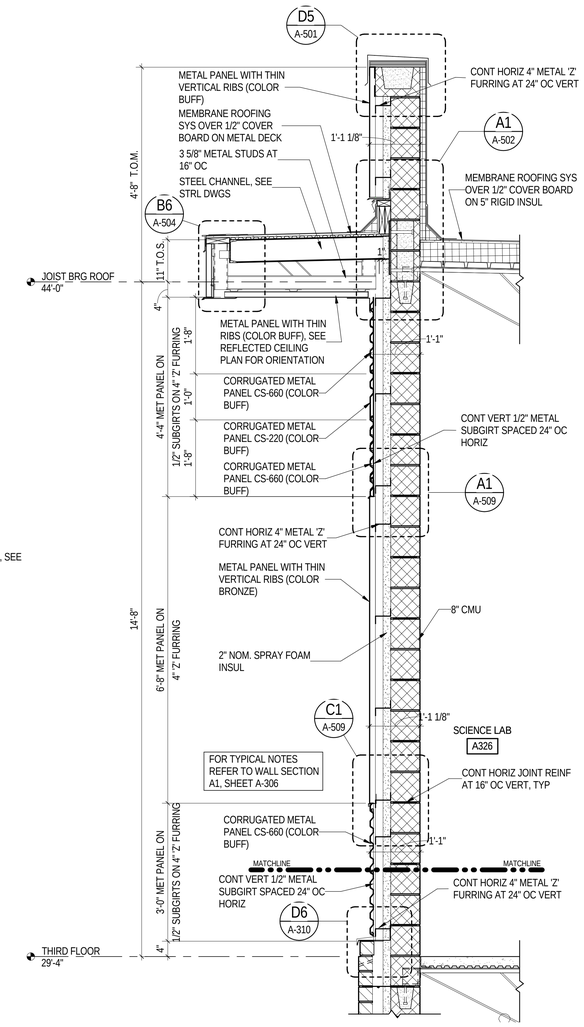

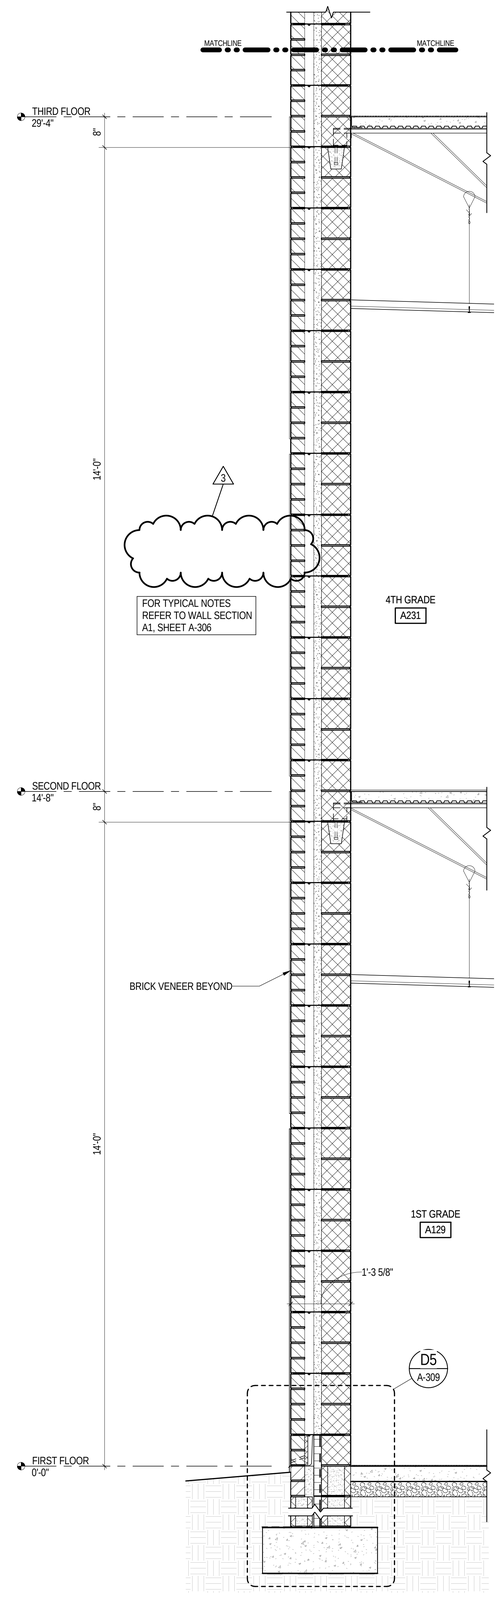

A4 A-101 WALL SECTION
3/4" = 1'-0"

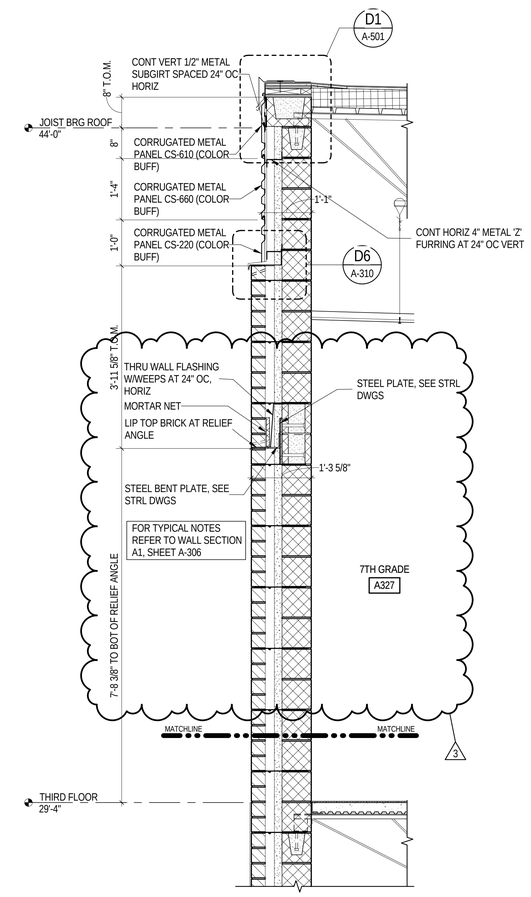

Received by SBBCC 3.10.2015

S.B. Ballard Construction Company

RRMM ARCHITECTS

WALLER TODD & SADLER ARCHITECTS

The Livas Group Architects, P.C.

MARK	DATE	BY	DESCRIPTION
2	03-03-2015	WTS	ADDENDUM #2
3	03-09-2015	WTS	ADDENDUM #3

REVISIONS

DATE	03-03-2015
PROJECT	1344-A
DESIGNED	MSM
DRAWN	WTS
CHECKED	WWS

COMMONWEALTH OF VIRGINIA
DUANE M. HARVER
Lic. No. 6310
03/09/15
ARCHITECT

SBBCC PROJECT NUMBER: NPS-2014-315
VIRGINIA DEPARTMENT OF EDUCATION: 118-77-00-100

PROJECT
NORFOLK PUBLIC SCHOOLS
NEW CAMPOSTELLA K-8 STEM SCHOOL
1106 CAMPOSTELLA ROAD
NORFOLK, VA

DRAWING
WALL SECTIONS

SHEET
A-307

C:\2015 Revit Projects\1344-A CAMPOSTELLA K-8 - ARCH_KHS.rvt
3/9/2015 9:22:49 PM

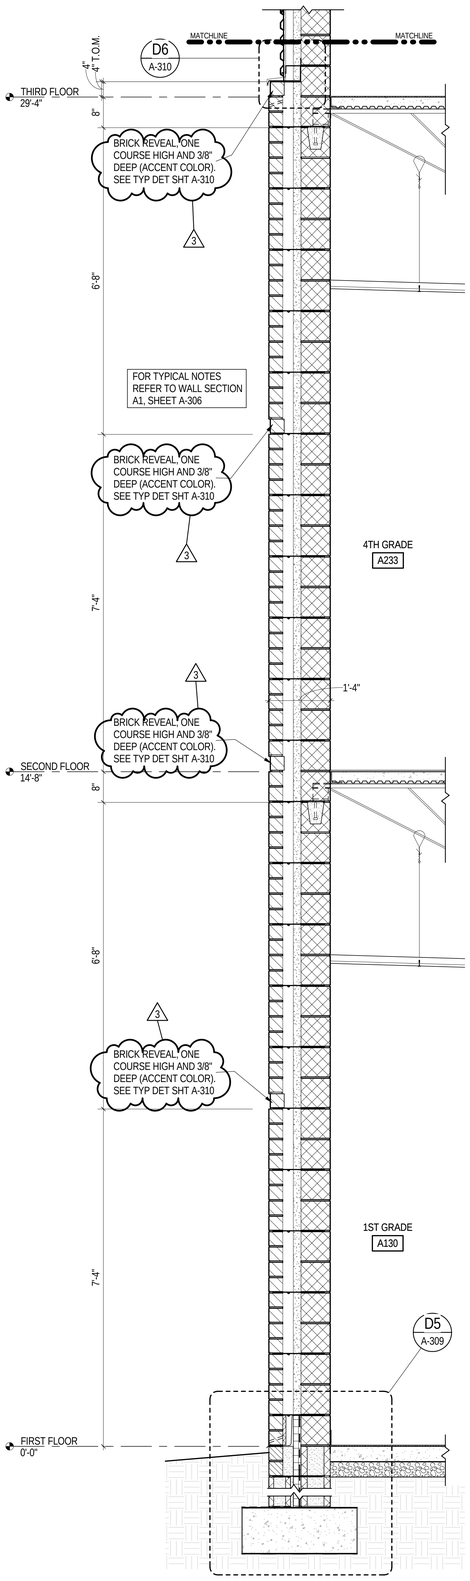

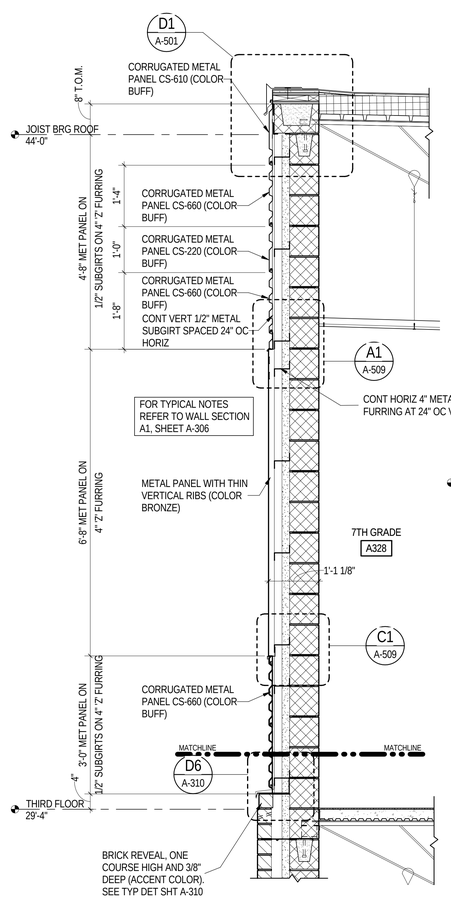

A1 A-101 WALL SECTION

3/4" = 1'-0"

A-121, A-131

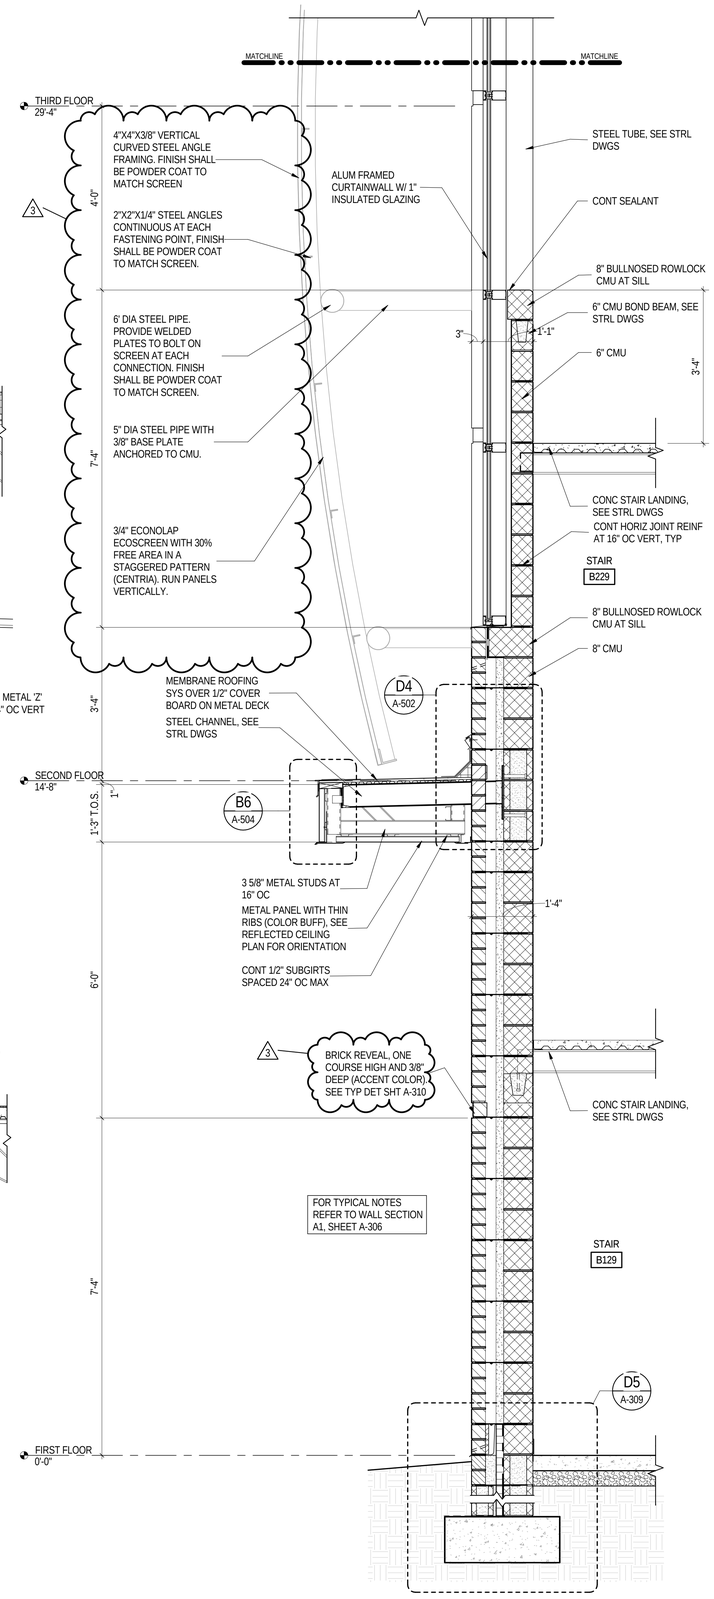

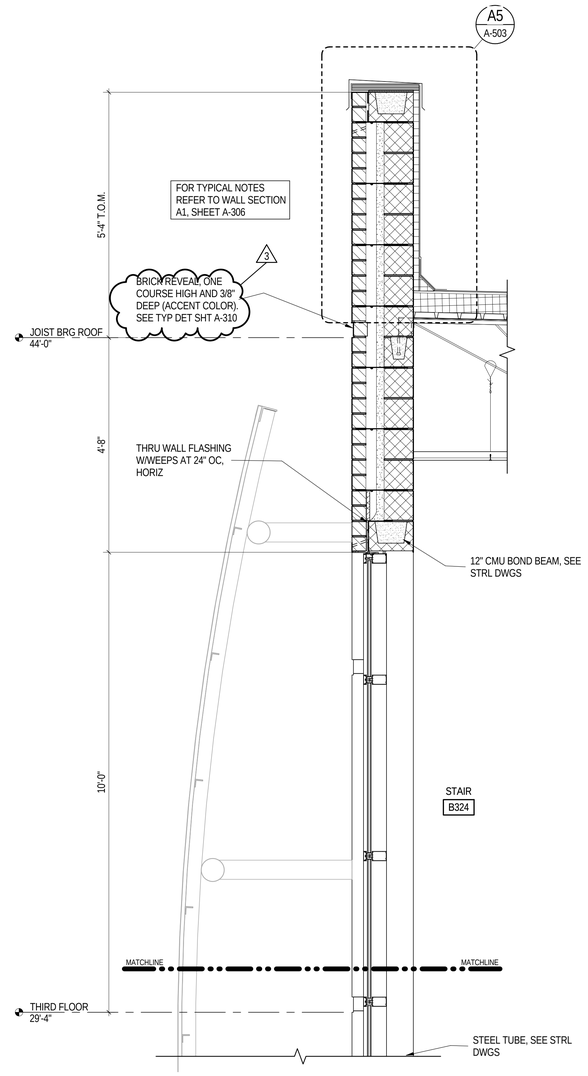

A4 A-102 WALL SECTION

3/4" = 1'-0"

A-122, A-132

Received by SBBCC 3.10.2015

S.B. Ballard Construction Company

RRMM ARCHITECTS

WALLER TODD & SADLER ARCHITECTS

The Livas Group Architects, P.C.

MARK	DATE	BY	DESCRIPTION
2	03-03-2015	WTS	ADDENDUM #2
3	03-09-2015	WTS	ADDENDUM #3

REVISIONS

DATE	03-03-2015
PROJECT	1344-A
DESIGNED	MSM
DRAWN	WTS
CHECKED	WWS

COMMONWEALTH OF VIRGINIA
DUANE M. HARVER
Lic. No. 6310
03/09/15
ARCHITECT

SBBCC PROJECT NUMBER: NPS-2014-315
VIRGINIA DEPARTMENT OF EDUCATION: 128-77-00-100

PROJECT
NORFOLK PUBLIC SCHOOLS
NEW CAMPOSTELLA K-8 STEM SCHOOL
1106 CAMPOSTELLA ROAD
NORFOLK, VA

DRAWING
WALL SECTIONS

SHEET
A-308

C:\2015 Revit Projects\1344-A CAMPOSTELLA K-8 - ARCH_KHS.rvt

3/9/2015 9:22:54 PM

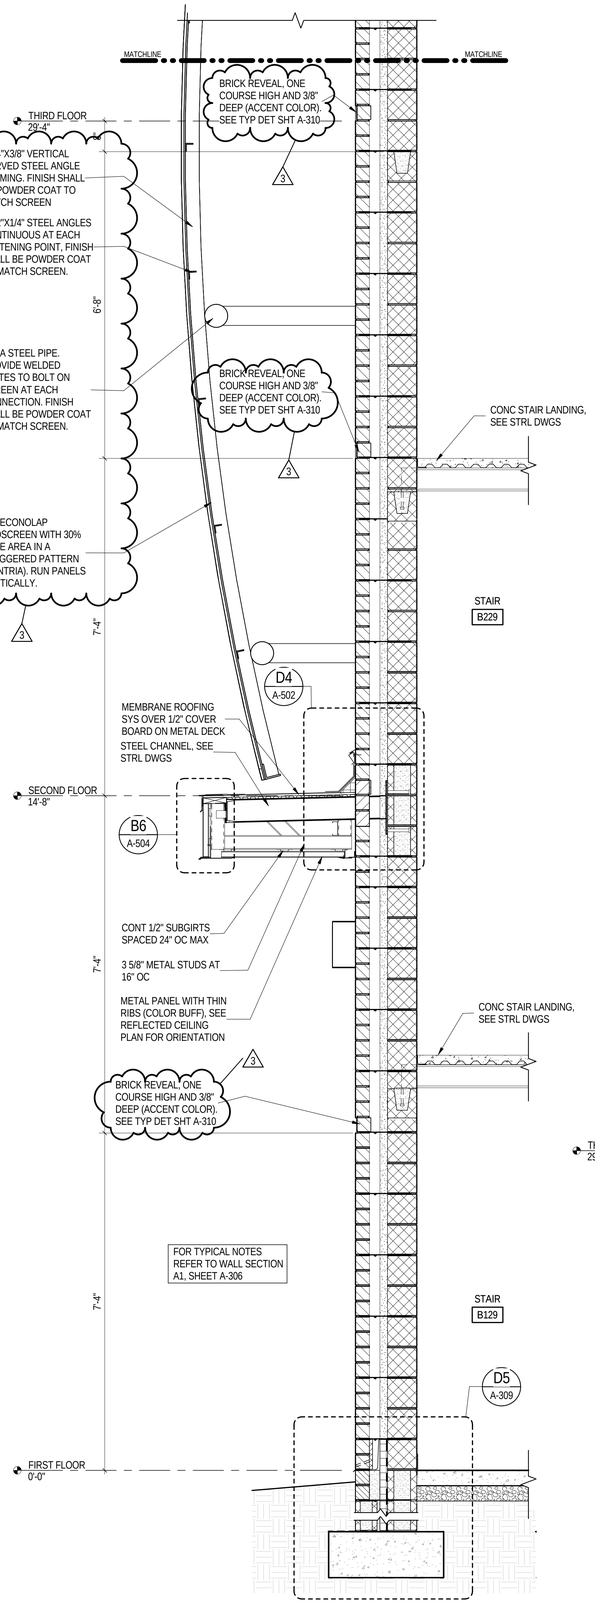

A1 A-102 WALL SECTION
3/4" = 1'-0"
A-122, A-132

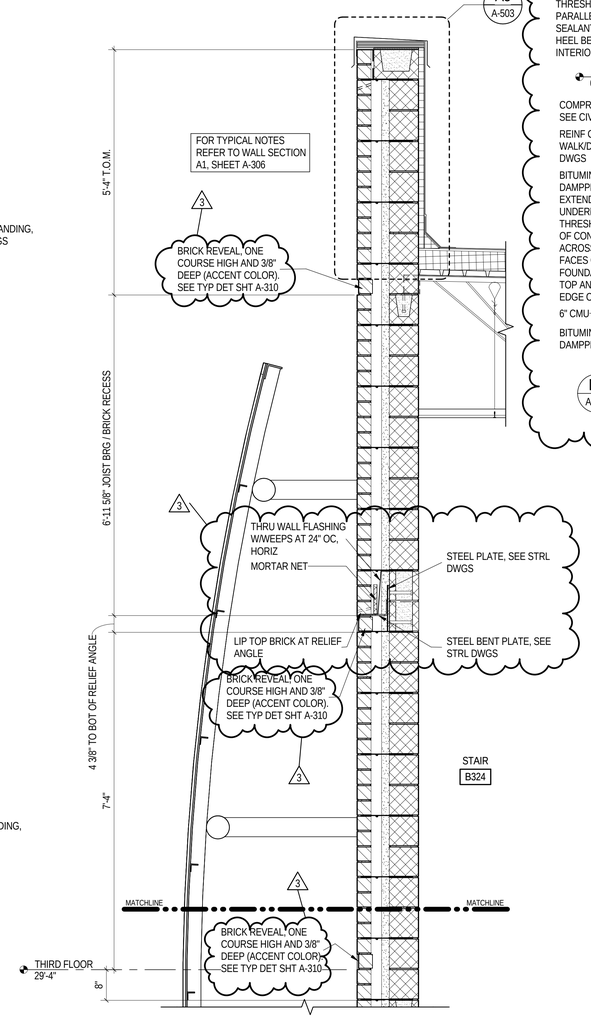

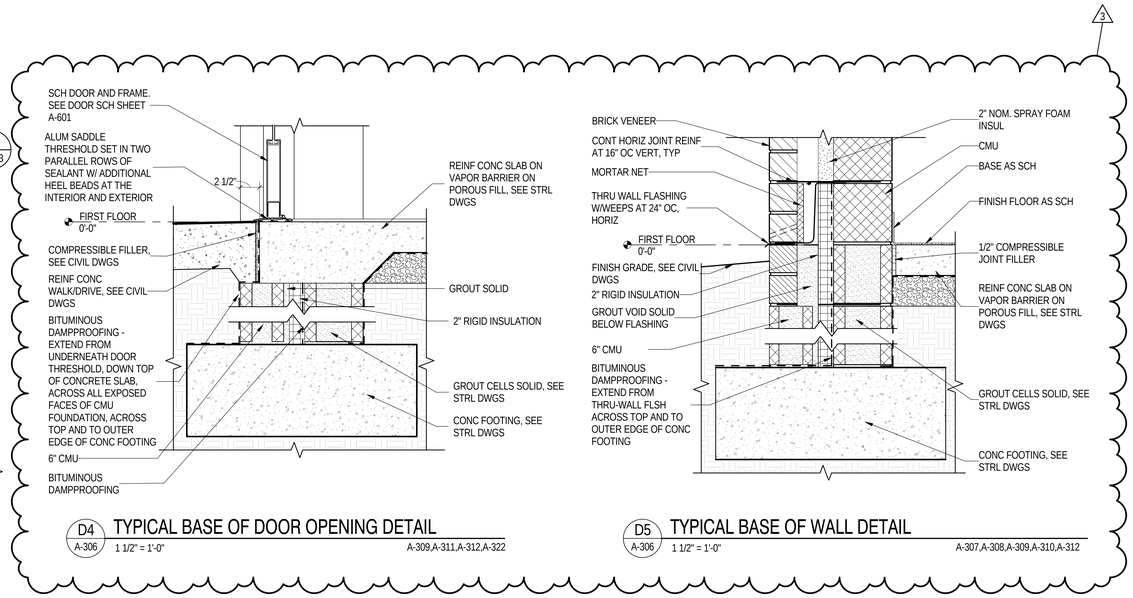

D4 A-306 TYPICAL BASE OF DOOR OPENING DETAIL
1 1/2" = 1'-0"
A-309,A-311,A-312,A-322

D5 A-306 TYPICAL BASE OF WALL DETAIL
1 1/2" = 1'-0"
A-307,A-308,A-309,A-310,A-312

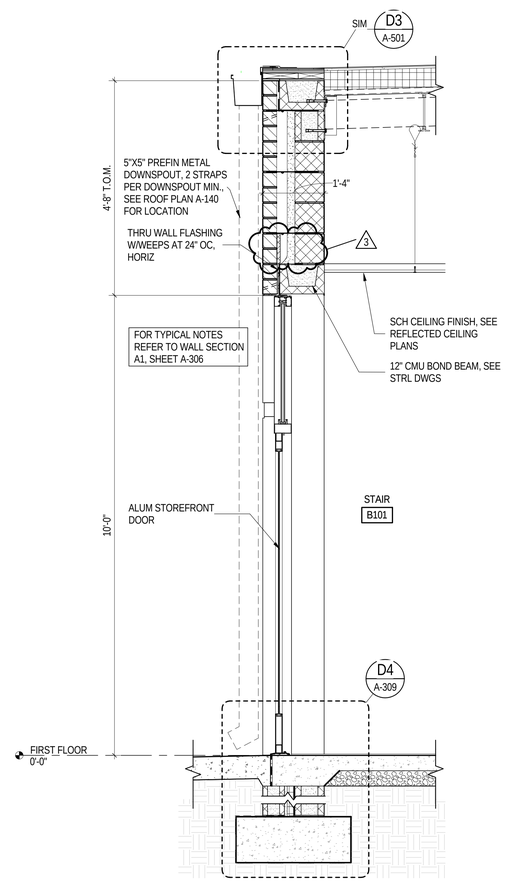

A4 A-102 WALL SECTION
3/4" = 1'-0"

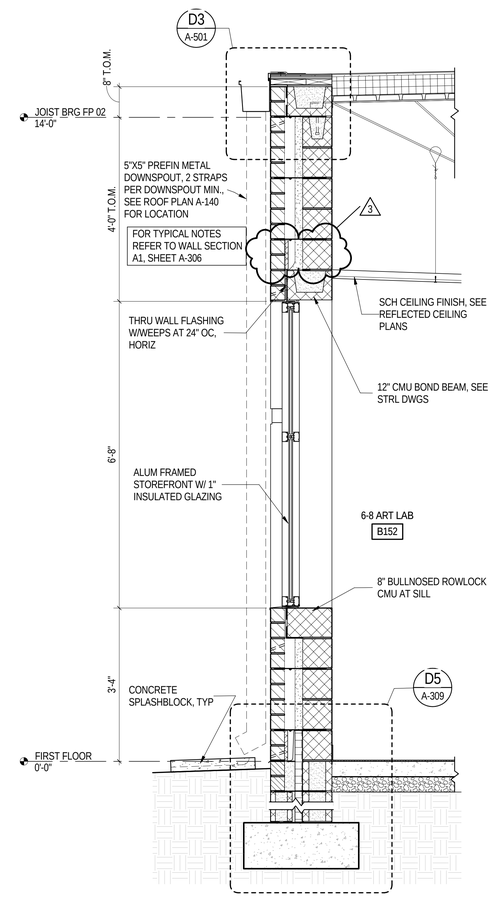

A6 A-102 WALL SECTION
3/4" = 1'-0"

Received by SBBCC 3.10.2015

S.B. Ballard Construction Company
RRMM ARCHITECTS
WALLER TODD & SADLER ARCHITECTS
The Livas Group Architects, P.C.

MARK	DATE	BY	DESCRIPTION
2	03-03-2015	WTS	ADDENDUM #2
3	03-09-2015	WTS	ADDENDUM #3

REVISIONS

DATE	03-03-2015
PROJECT	1344-A
DESIGNED	MSM
DRAWN	WTS
CHECKED	WWS

DUANE M. HARVER
Lic. No. 6310
03/09/15
ARCHITECT

PROJECT
NORFOLK PUBLIC SCHOOLS
NEW CAMPOSTELLA K-8 STEM SCHOOL
1106 CAMPOSTELLA ROAD
NORFOLK, VA

SBBCC PROJECT NUMBER: NPS-2014-315
VIRGINIA DEPARTMENT OF EDUCATION: 118-77-00-009

DRAWING
WALL SECTIONS

SHEET
A-309

C:\2015 Revit Projects\1344-A CAMPOSTELLA K-8 - ARCH_kVHS.rvt
3/9/2015 9:23:03 PM

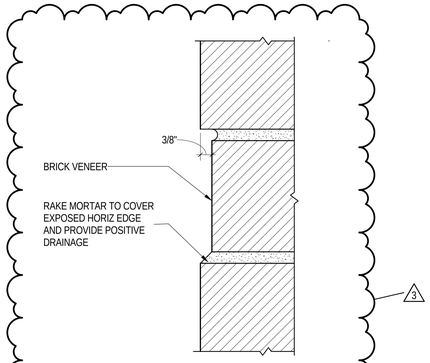

TYP RECESS BRICK DETAIL

6" = 1'-0"

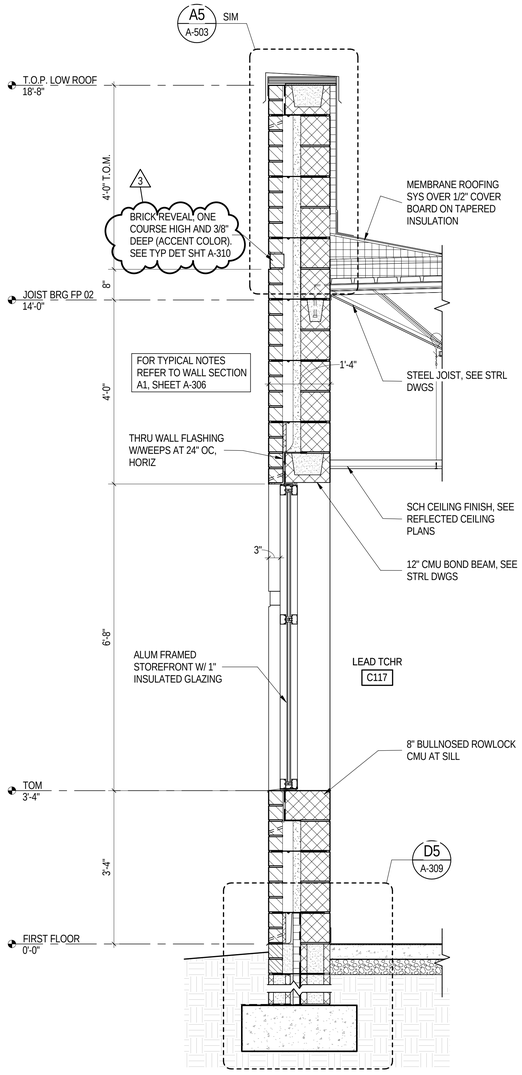

A1 A-103 WALL SECTION 3/4" = 1'-0"

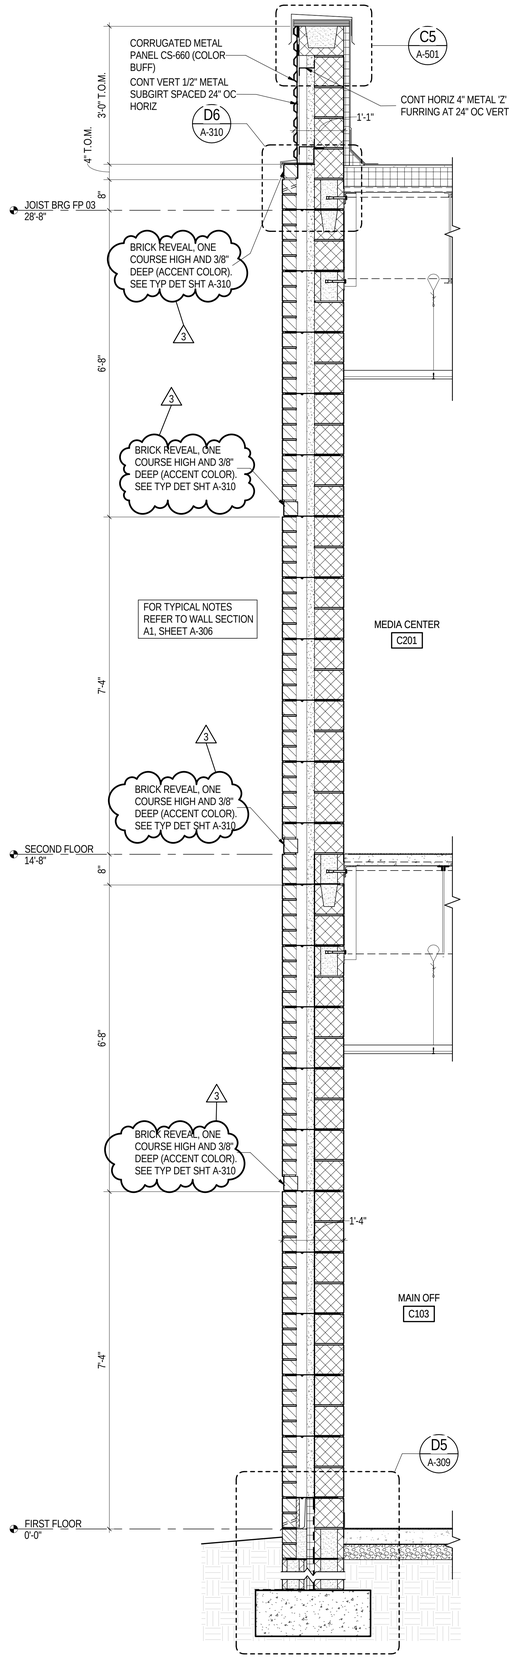

A2 A-103 WALL SECTION 3/4" = 1'-0"

A-123

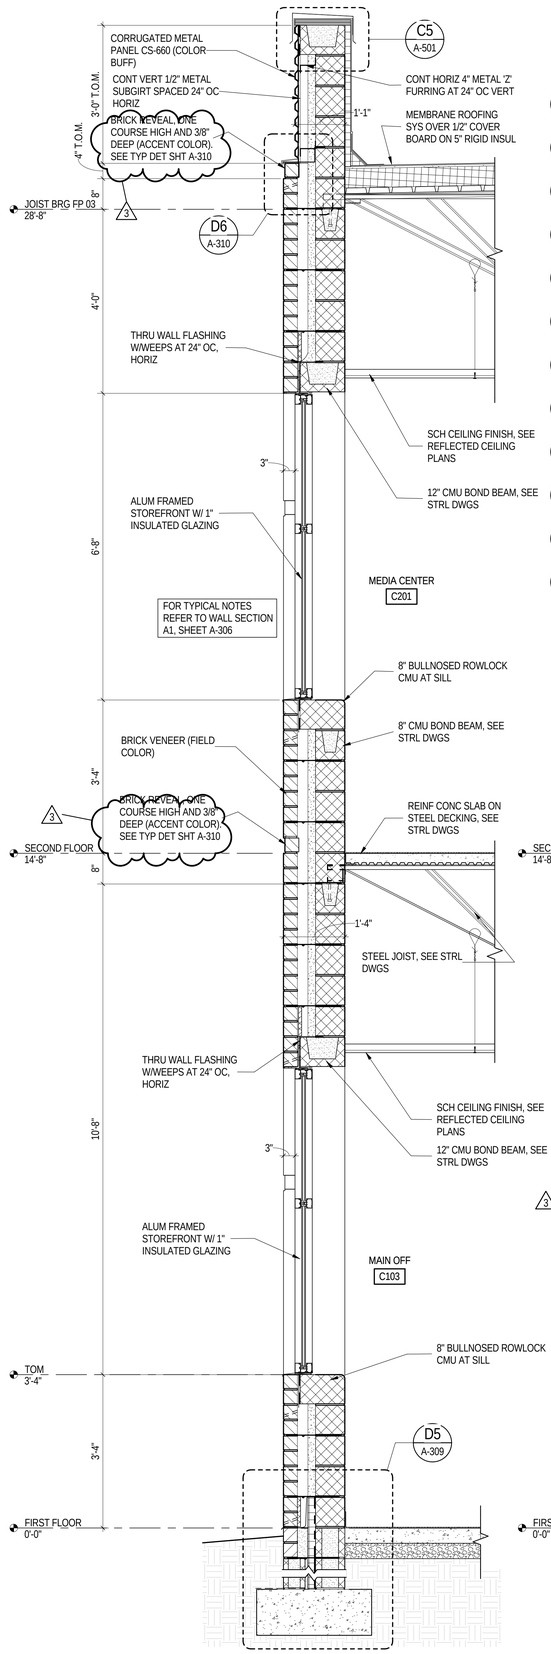

A4 A-103 WALL SECTION 3/4" = 1'-0"

A-123

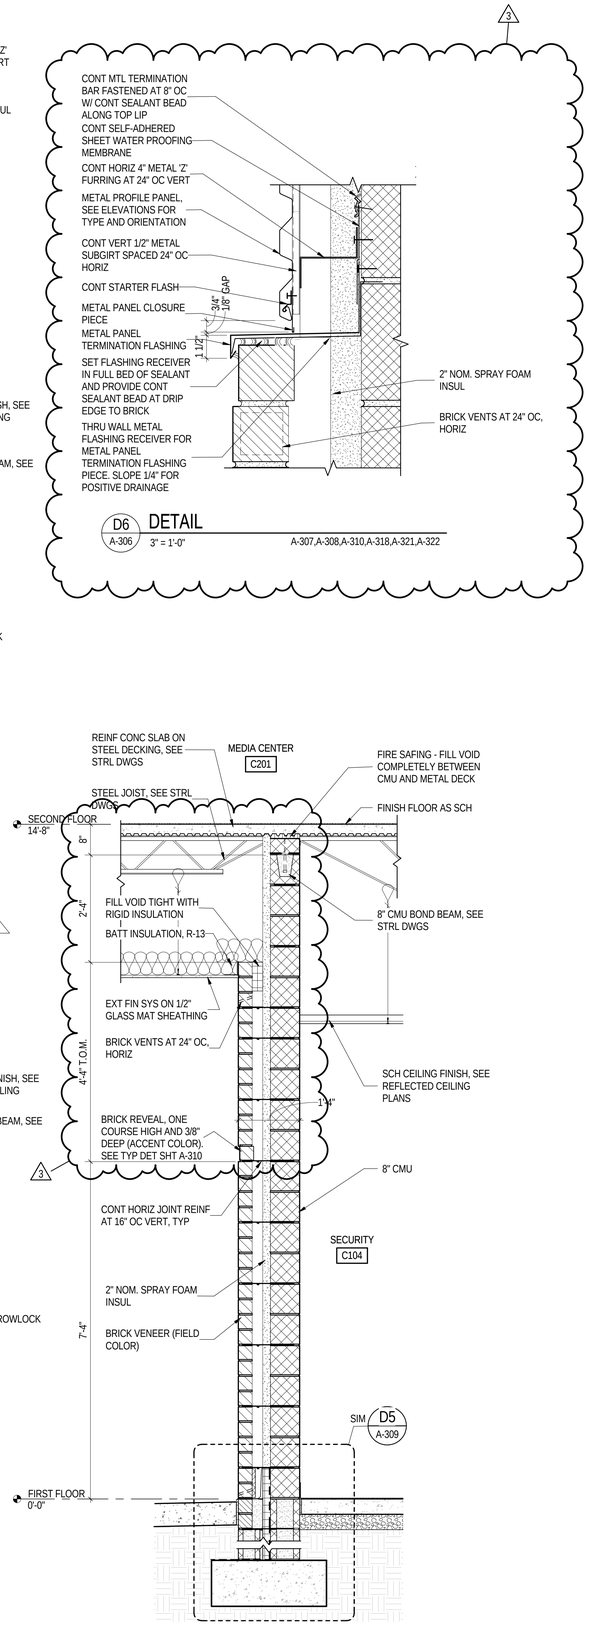

A5 A-103 WALL SECTION 3/4" = 1'-0"

Received by SBBCC 3.10.2015

S.B. Ballard Construction Company

RRMM ARCHITECTS

WALLER TODD & SADLER ARCHITECTS

The Livas Group Architects, P.C.

MARK	DATE	REVISIONS	BY
2	03-03-2015	ADDENDUM #2	WTS
3	03-09-2015	ADDENDUM #3	WTS

DATE	03-03-2015
PROJECT	1344-A
DESIGNED	MSM
DRAWN	WTS
CHECKED	WWS

COMMONWEALTH OF VIRGINIA
DUANE M. HARVER
Lic. No. 6310
03/09/15
ARCHITECT

SBBCC PROJECT NUMBER: NPS-2014-315
VIRGINIA DEPARTMENT OF EDUCATION: 118-17-00-100

PROJECT
NORFOLK PUBLIC SCHOOLS
NEW CAMPOSTELLA K-8 STEM SCHOOL
1106 CAMPOSTELLA ROAD
NORFOLK, VA

DRAWING
WALL SECTIONS

SHEET
A-310

C:\2015 Revit Projects\1344-A CAMPOSTELLA K-8 - ARCH_KHS.rvt

3/9/2015 9:23:11 PM

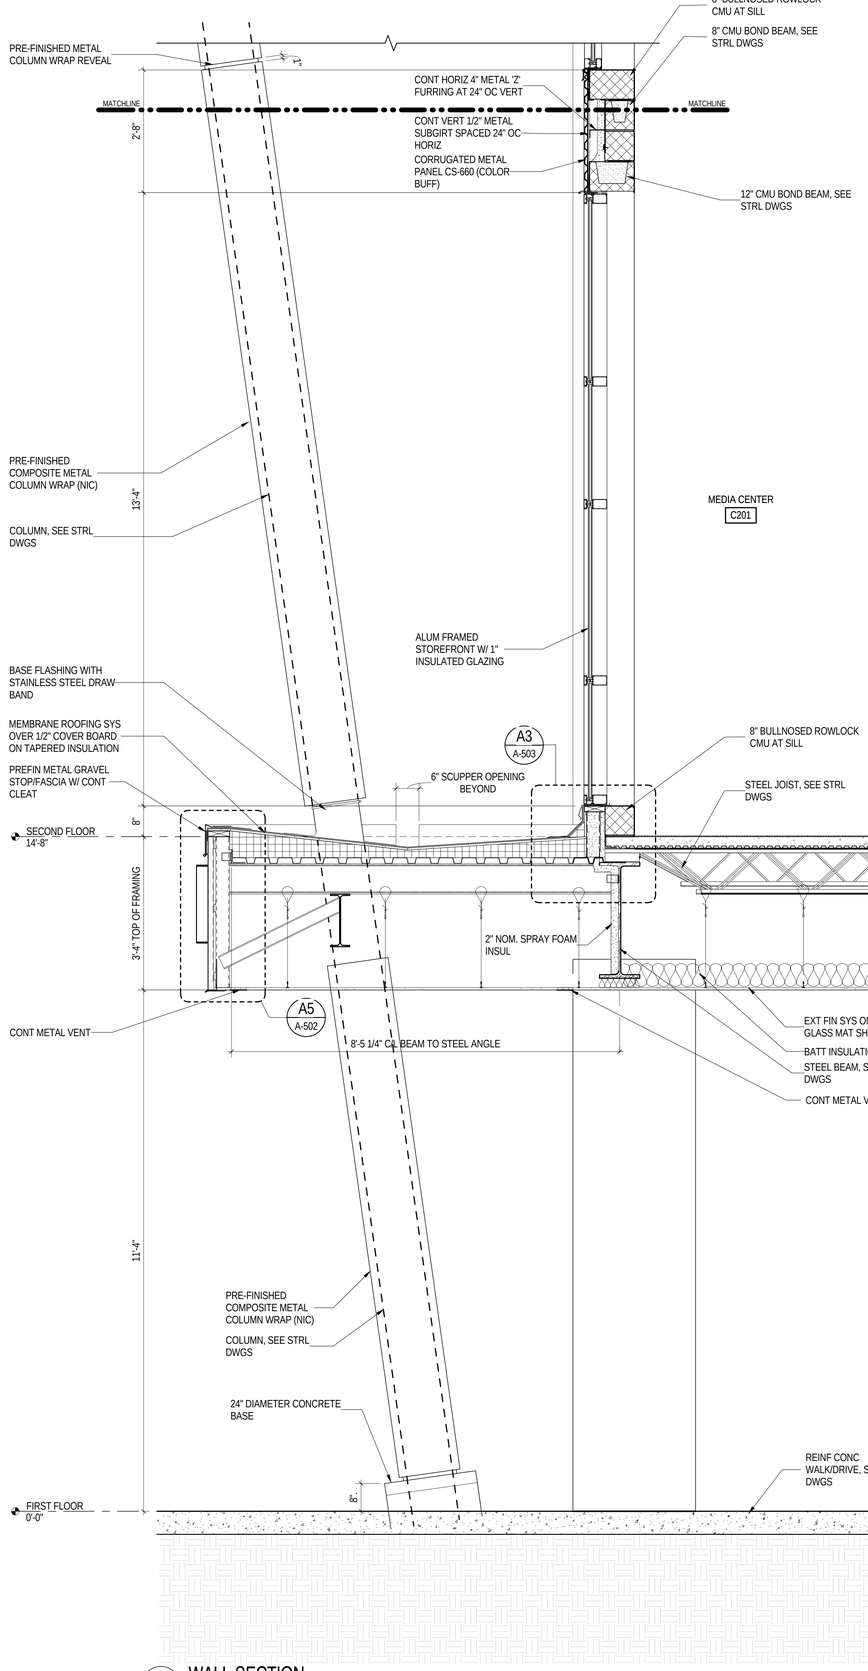

A1 A-103 WALL SECTION
3/4" = 1'-0"

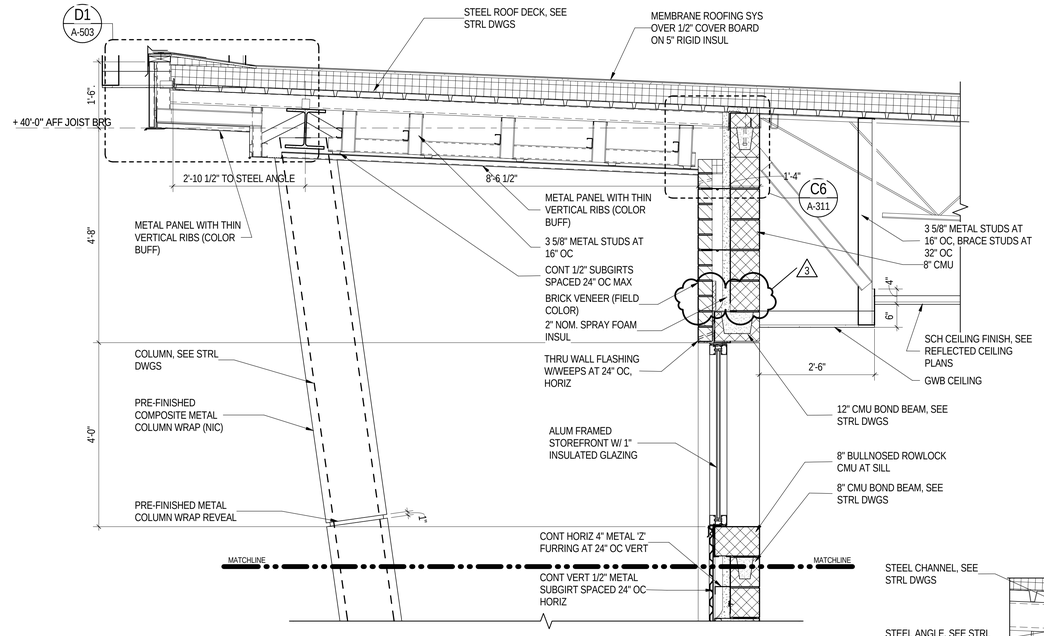

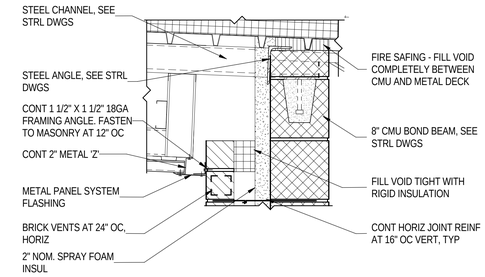

C6 A-311 DETAIL
1 1/2" = 1'-0"

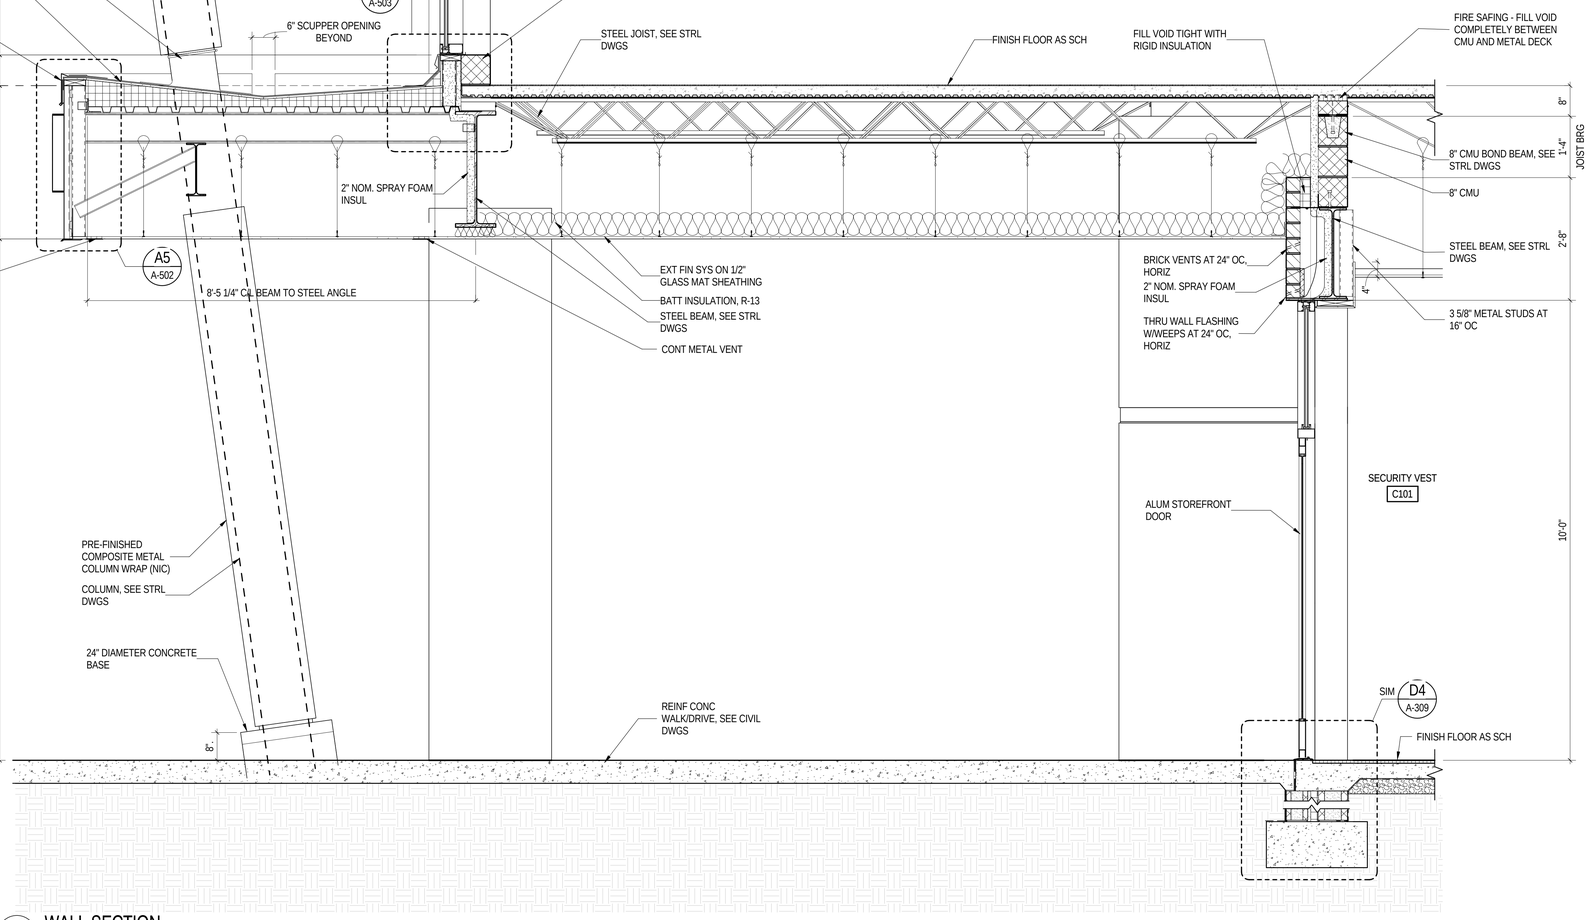

A-123

Received by SBBCC 3.10.2015

S.B. Ballard Construction Company
RRMM ARCHITECTS
WALLER TODD & SADLER ARCHITECTS
The Livas Group Architects, P.C.

MARK	DATE	BY	DESCRIPTION
2	03-03-2015	WTS	ADDENDUM #2
3	03-09-2015	WTS	ADDENDUM #3

REVISIONS

DATE	03-03-2015
PROJECT	1344-A
DESIGNED	MSM
DRAWN	WTS
CHECKED	WWS

COMMONWEALTH OF VIRGINIA
DUANE M. HARVER
Lic. No. 6310
03/09/15
ARCHITECT

SBBCC PROJECT NUMBER: NPS-2014-315
VIRGINIA DEPARTMENT OF EDUCATION: 118-77-00-100

PROJECT
NORFOLK PUBLIC SCHOOLS
NEW CAMPOSTELLA K-8 STEM SCHOOL
1106 CAMPOSTELLA ROAD
NORFOLK, VA

DRAWING
WALL SECTIONS

SHEET
A-311

C:\2015 Revit Projects\1344-A CAMPOSTELLA K-8 - ARCH_KHS.rvt
3/9/2015 9:23:18 PM

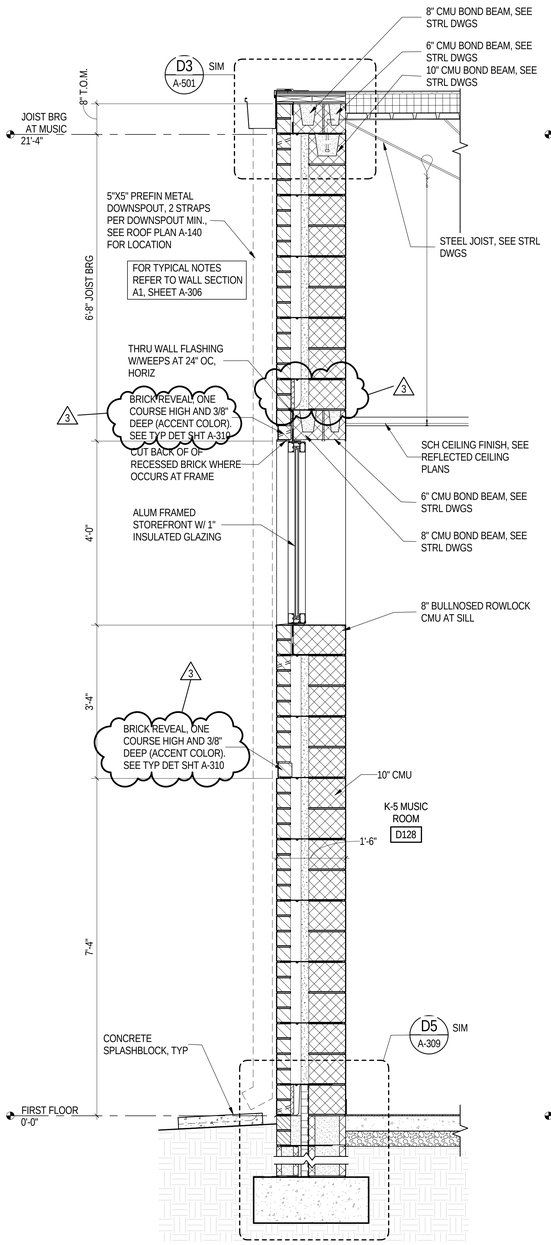

A1 A-104 WALL SECTION
3/4" = 1'-0"

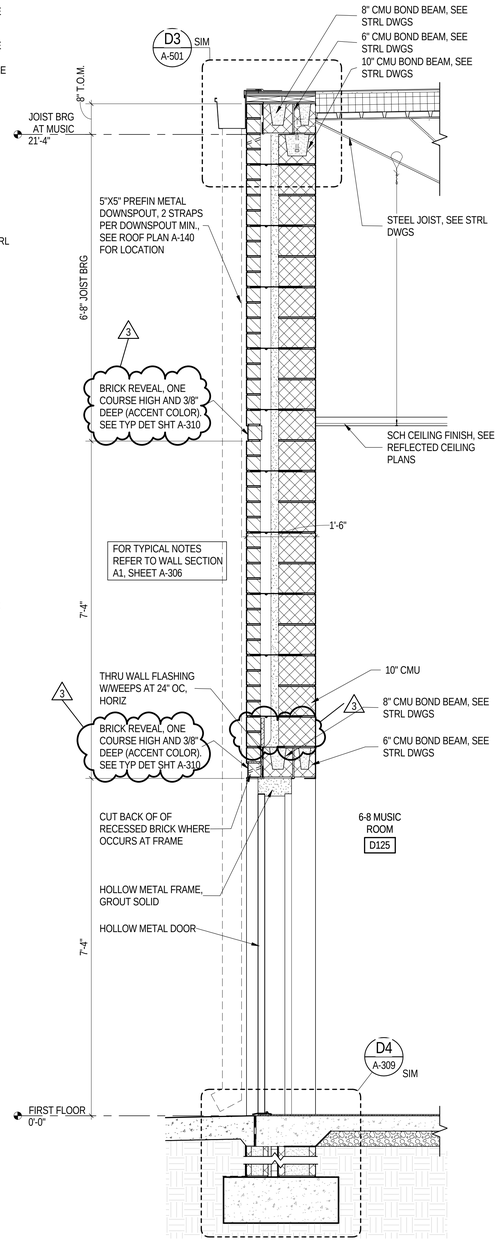

A2 A-104 WALL SECTION
3/4" = 1'-0"

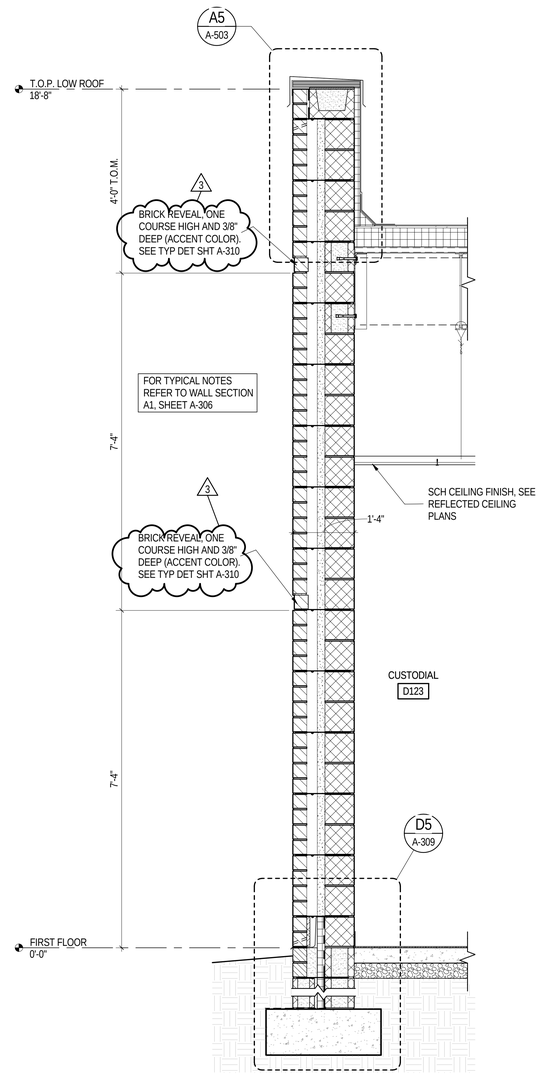

A4 A-104 WALL SECTION
3/4" = 1'-0"

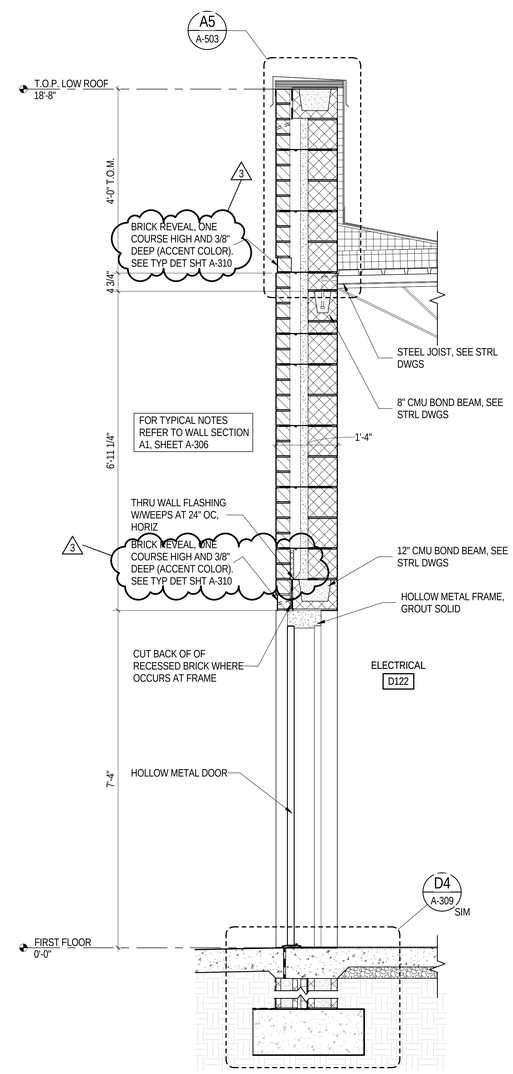

A5 A-104 WALL SECTION
3/4" = 1'-0"

Received by SBBCC 3.10.2015

S.B. Ballard Construction Company

RRMM ARCHITECTS

WALLER TODD & SADLER ARCHITECTS

The Livas Group Architects, P.C.

MARK	DATE	BY	DESCRIPTION
2	03-03-2015	WTS	ADDENDUM #2
3	03-09-2015	WTS	ADDENDUM #3

REVISIONS

DATE	03-03-2015
PROJECT	1344-A
DESIGNED	MSM
DRAWN	WTS
CHECKED	WWS

COMMONWEALTH OF VIRGINIA
DUANE M. HARVER
Lic. No. 6310
03/09/15
ARCHITECT

SBBCC PROJECT NUMBER: NPS:2014-315
VIRGINIA DEPARTMENT OF EDUCATION: 118-77-00-100

PROJECT
NORFOLK PUBLIC SCHOOLS
NEW CAMPOSTELLA K-8 STEM SCHOOL
1106 CAMPOSTELLA ROAD
NORFOLK, VA

DRAWING
WALL SECTIONS

SHEET
A-312

C:\2015 Revit Projects\1344-A CAMPOSTELLA K-8 - ARCH_KHS.rvt
3/9/2015 9:23:23 PM

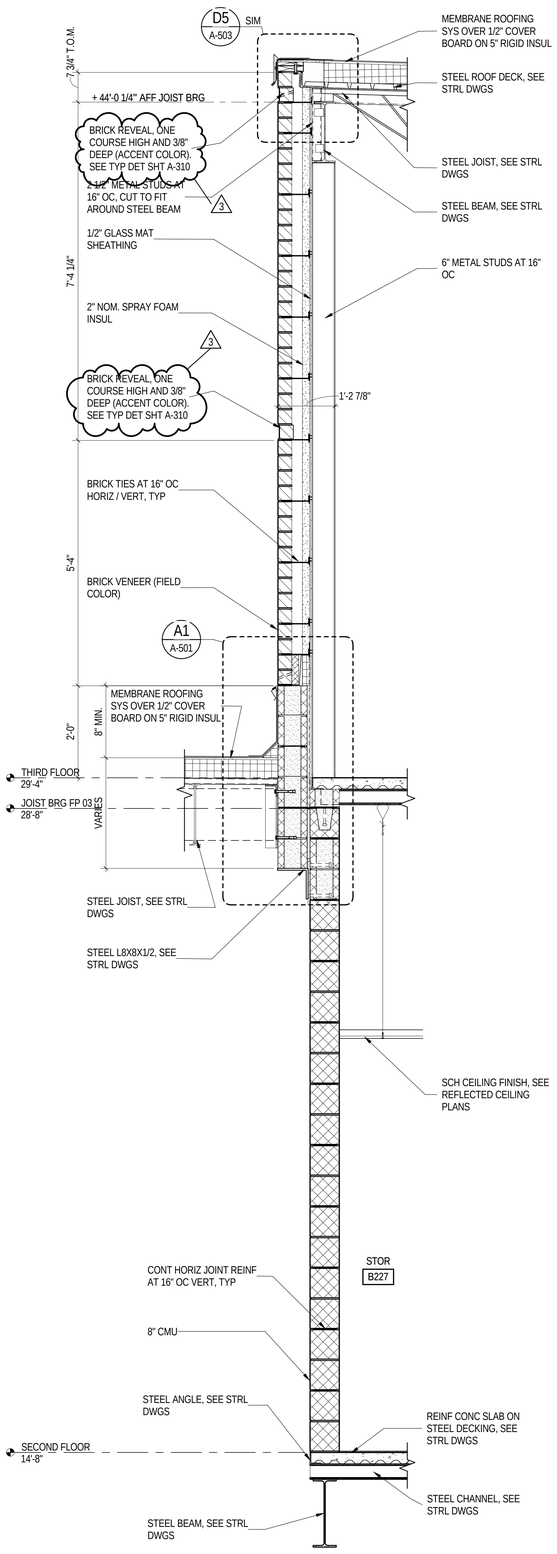

A1 A-122 WALL SECTION
3/4" = 1'-0"
A-132

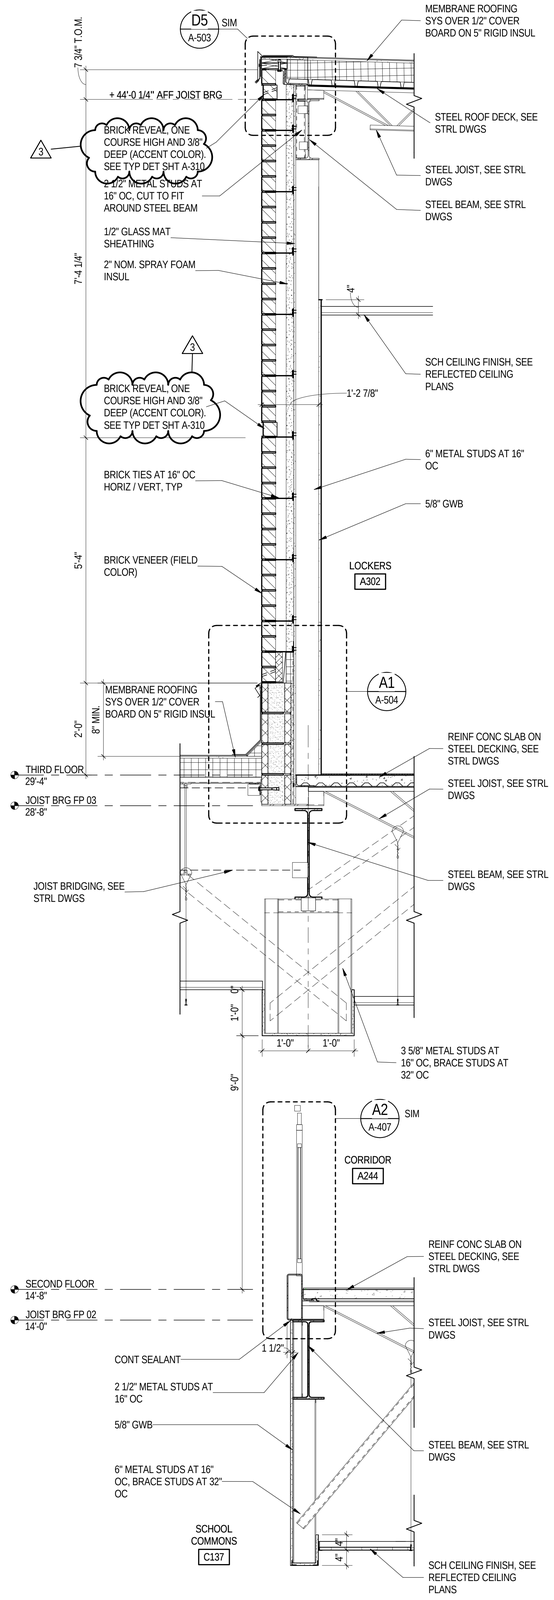

A3 A-123 WALL SECTION
3/4" = 1'-0"
A-132

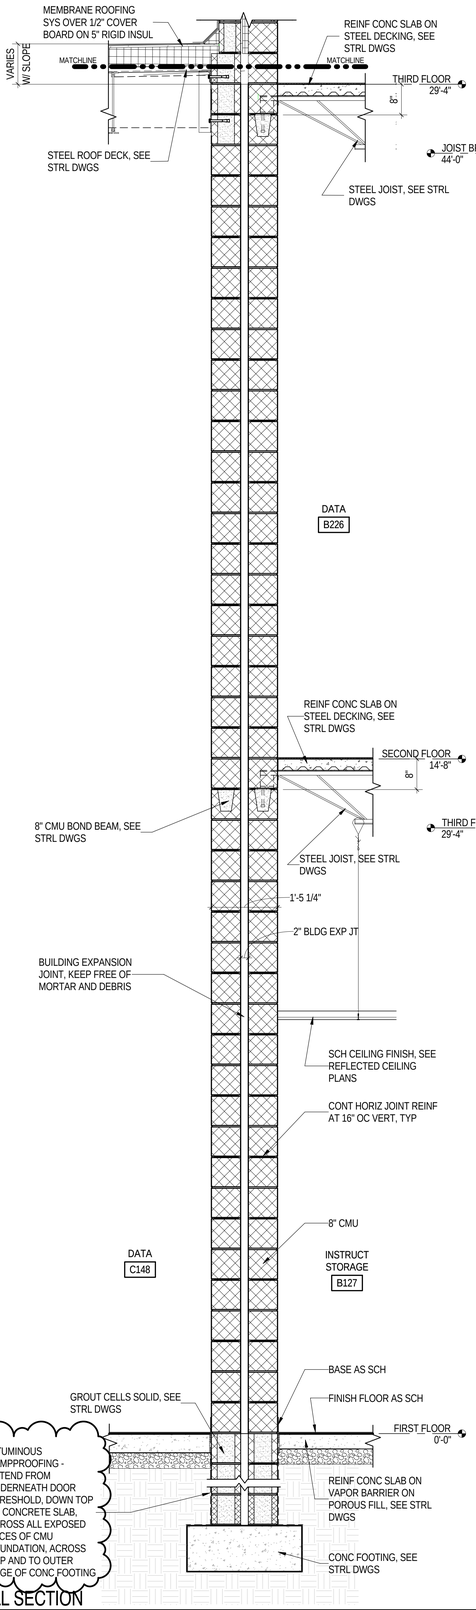

A4 A-102 WALL SECTION
3/4" = 1'-0"
A-122,A-132

Received by SBBCC 3.10.2015

S.B. Ballard Construction Company

RRMM ARCHITECTS

WALLER TODD & SADLER ARCHITECTS

The Livas Group Architects, P.C.

MARK	DATE	BY	DESCRIPTION
2	03-03-2015	WTS	ADDENDUM #2
3	03-09-2015	WTS	ADDENDUM #3

REVISIONS

DATE	03-03-2015
PROJECT	1344-A
DESIGNED	MSM
DRAWN	WTS
CHECKED	WWS

COMMONWEALTH OF VIRGINIA
DUANE M. HARVER
Lic. No. 6310
03/09/15
ARCHITECT

SBBCC PROJECT NUMBER: NPS-2014-315
VIRGINIA DEPARTMENT OF EDUCATION: 128-77-00-100

PROJECT
NORFOLK PUBLIC SCHOOLS
NEW CAMPOSTELLA K-8 STEM SCHOOL
1106 CAMPOSTELLA ROAD
NORFOLK, VA

DRAWING
WALL SECTIONS

SHEET
A-313

C:\2015 Revit Projects\1344-A CAMPOSTELLA K-8 - ARCH_KHS.rvt
3/9/2015 9:23:30 PM

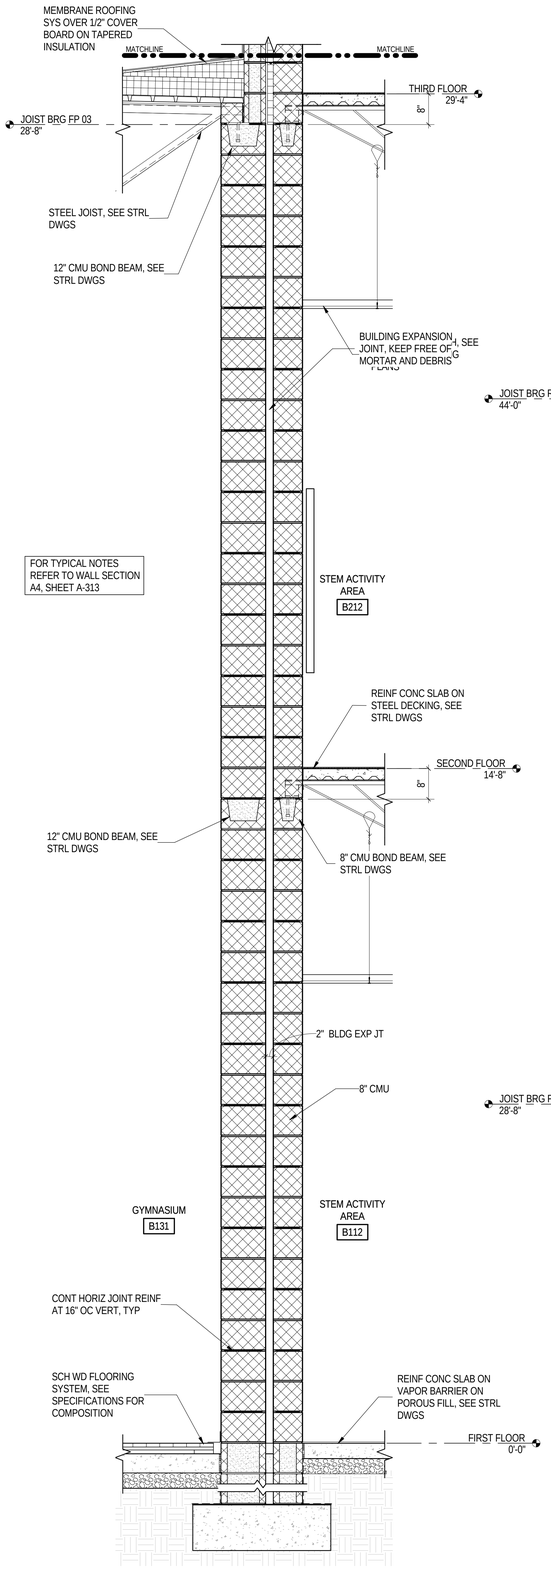

A1 A-102 WALL SECTION
3/4" = 1'-0"
A-122,1-132

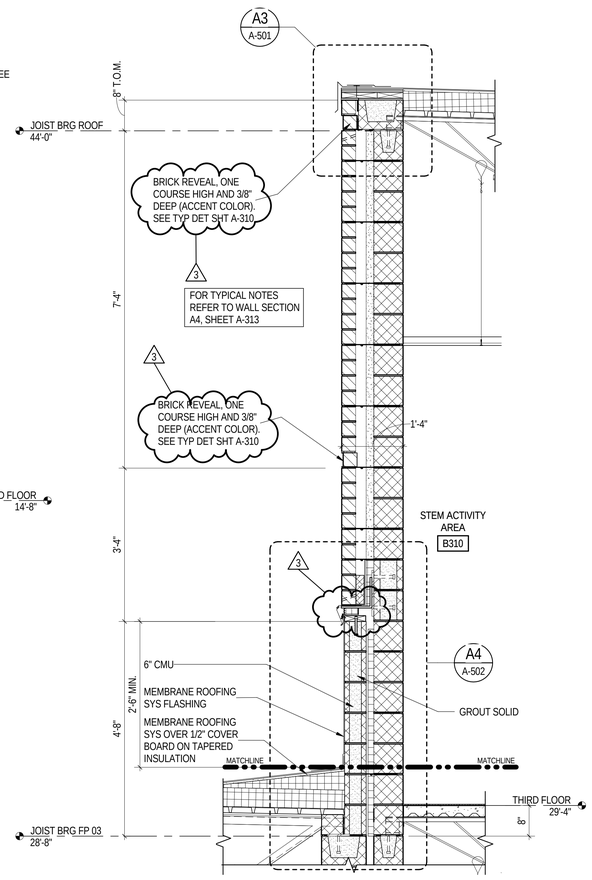

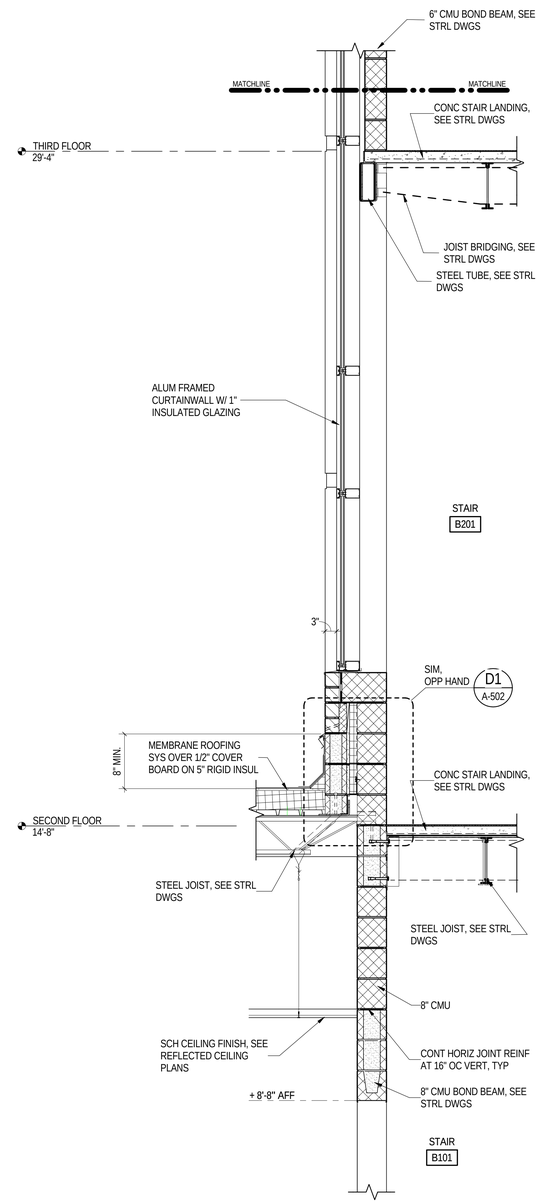

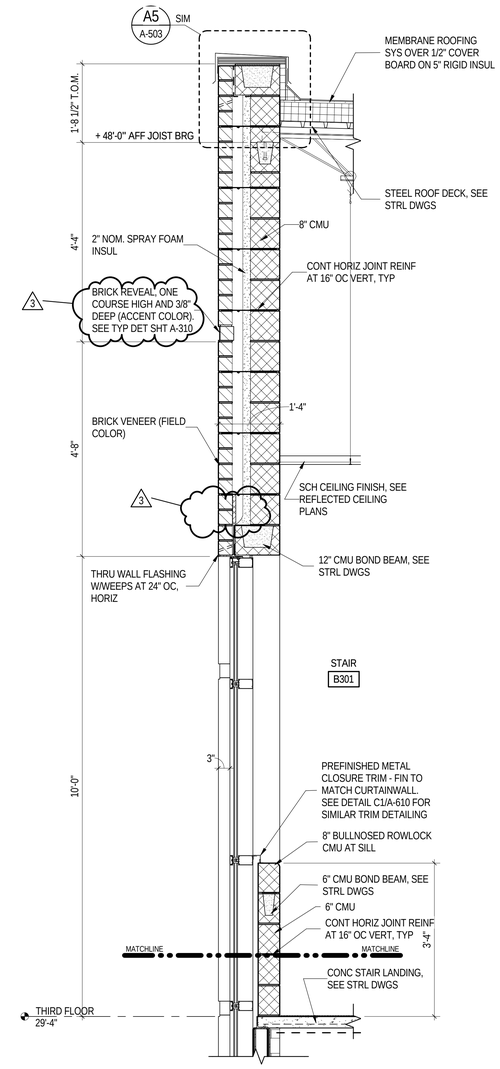

A4 A-122 WALL SECTION
3/4" = 1'-0"
A-122,1-132

Received by SBBCC 3.10.2015

S.B. Ballard Construction Company
RRMM ARCHITECTS
WALLER TODD & SADLER ARCHITECTS
The Livas Group Architects, P.C.

MARK	DATE	BY	DESCRIPTION
2	03-03-2015	WTS	ADDENDUM #2
3	03-09-2015	WTS	ADDENDUM #3

REVISIONS

DATE	03-03-2015
PROJECT	1344-A
DESIGNED	MSM
DRAWN	WTS
CHECKED	WWS

COMMONWEALTH OF VIRGINIA
DUANE M. HARVER
Lic. No. 6310
03/09/15
ARCHITECT

SBBCC PROJECT NUMBER: NPS-2014-315
VIRGINIA DEPARTMENT OF EDUCATION: 118-77-00-100

PROJECT
NORFOLK PUBLIC SCHOOLS
NEW CAMPOSTELLA K-8 STEM SCHOOL
1106 CAMPOSTELLA ROAD
NORFOLK, VA

DRAWING
WALL SECTIONS

SHEET
A-314

C:\2015 Revit Projects\1344-A CAMPOSTELLA K-8 - ARCH_KHS.rvt
3/9/2015 9:23:36 PM

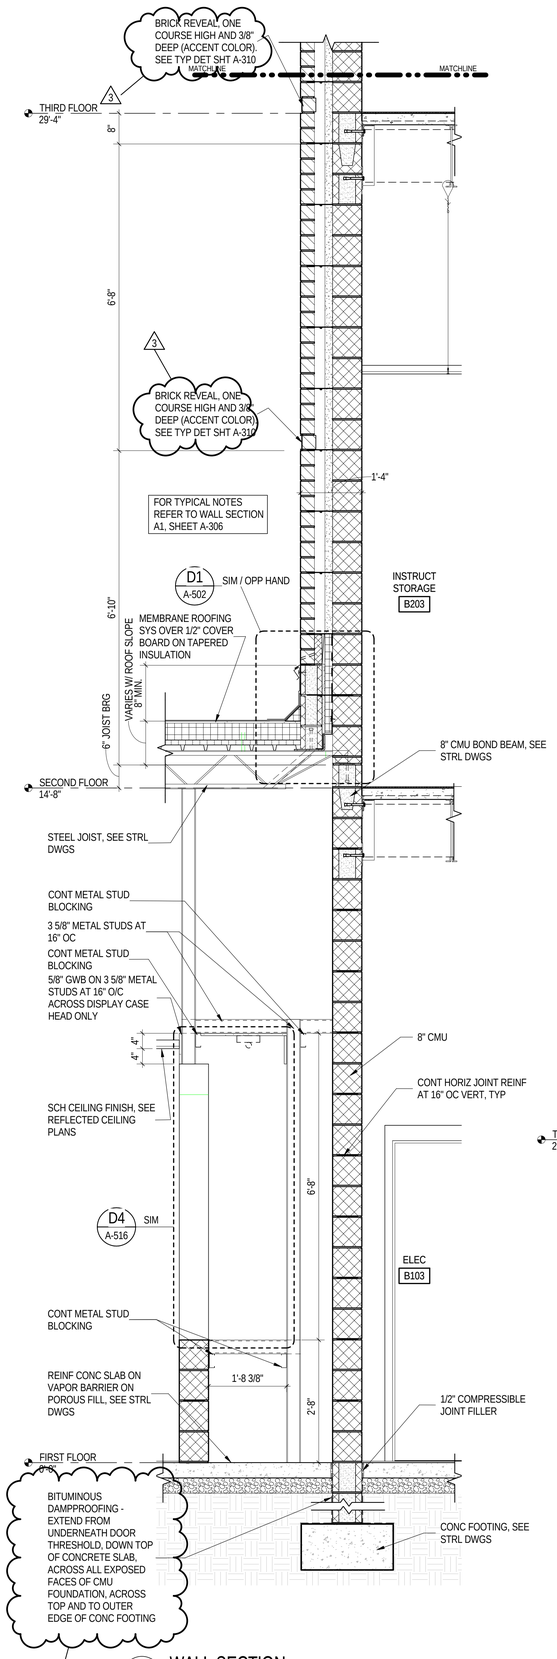

A1 / A-102 WALL SECTION
3/4" = 1'-0"
A-122,1-132

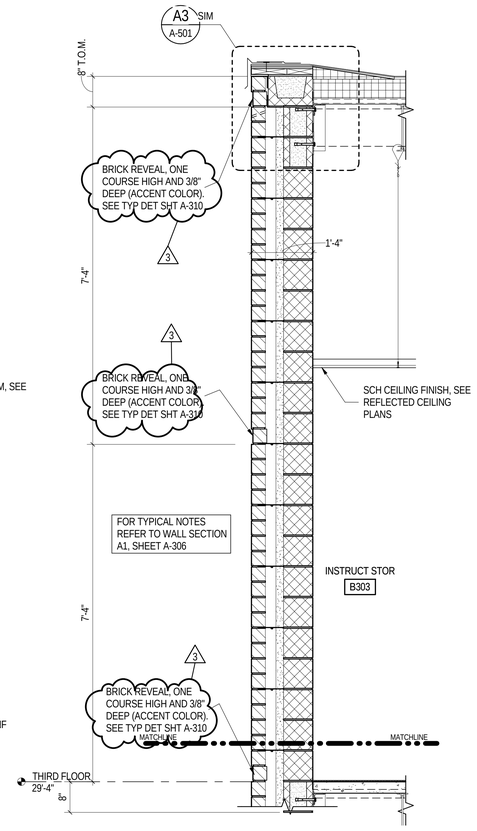

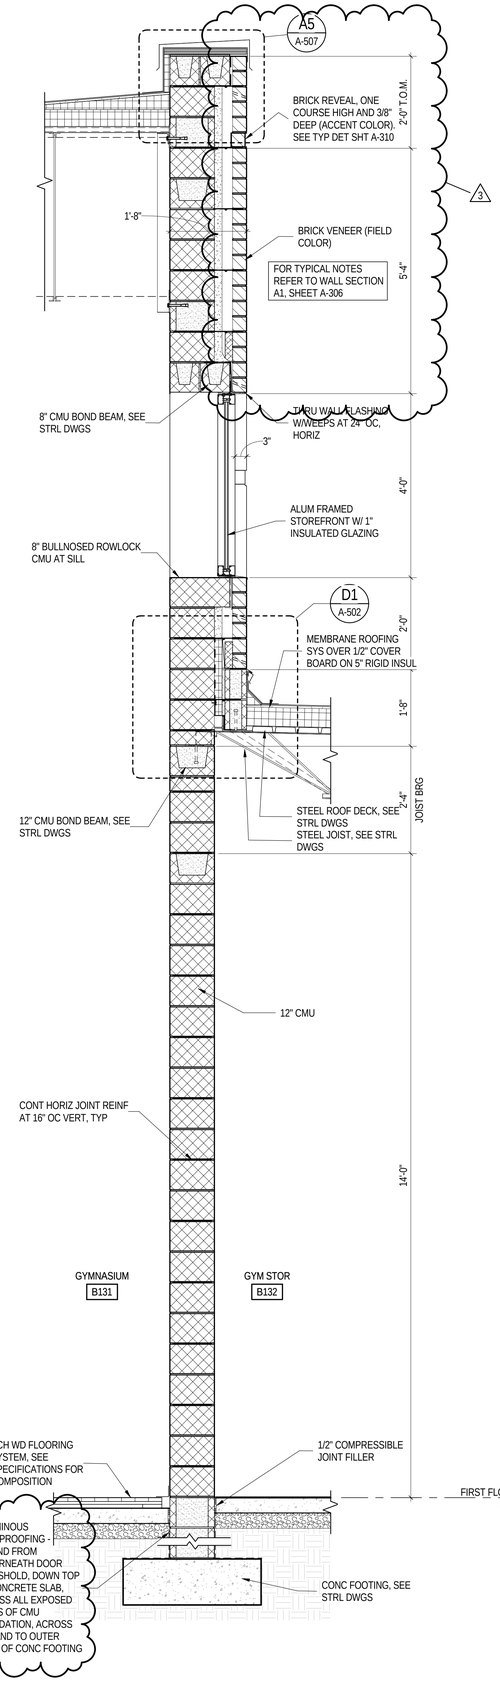

A3 / A-102 WALL SECTION
3/4" = 1'-0"
A-122

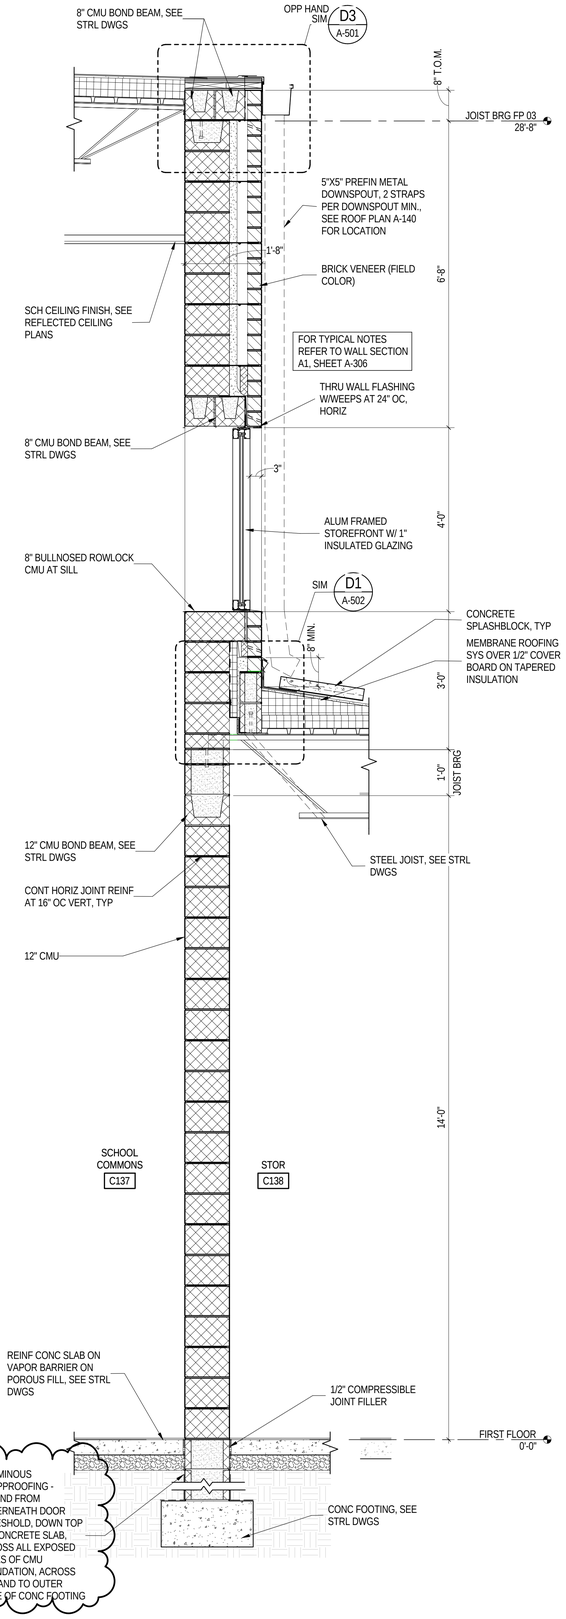

A5 / A-103 WALL SECTION
3/4" = 1'-0"
A-123

Received by SBBCC 3.10.2015

S.B. Ballard Construction Company
RRMM ARCHITECTS
WALLER TODD & SADLER ARCHITECTS
The Livas Group Architects, P.C.

MARK	DATE	REVISIONS	BY	DESCRIPTION
2	03-03-2015		WTS	ADDENDUM #2
3	03-09-2015		WTS	ADDENDUM #3

DATE	03-03-2015
PROJECT	1344-A
DESIGNED	MSM
DRAWN	WTS
CHECKED	WWS

COMMONWEALTH OF VIRGINIA
DUANE M. HARVER
Lic. No. 6310
03/09/15
ARCHITECT

SBBCC PROJECT NUMBER: NPS-2014-315
VIRGINIA DEPARTMENT OF EDUCATION: 128-77-00-100

PROJECT
NORFOLK PUBLIC SCHOOLS
NEW CAMPOSTELLA K-8 STEM SCHOOL
1106 CAMPOSTELLA ROAD
NORFOLK, VA

DRAWING
WALL SECTIONS

SHEET
A-315

C:\2015 Revit Projects\1344-A CAMPOSTELLA K-8 - ARCH_KHS.rvt
3/9/2015 9:23:42 PM

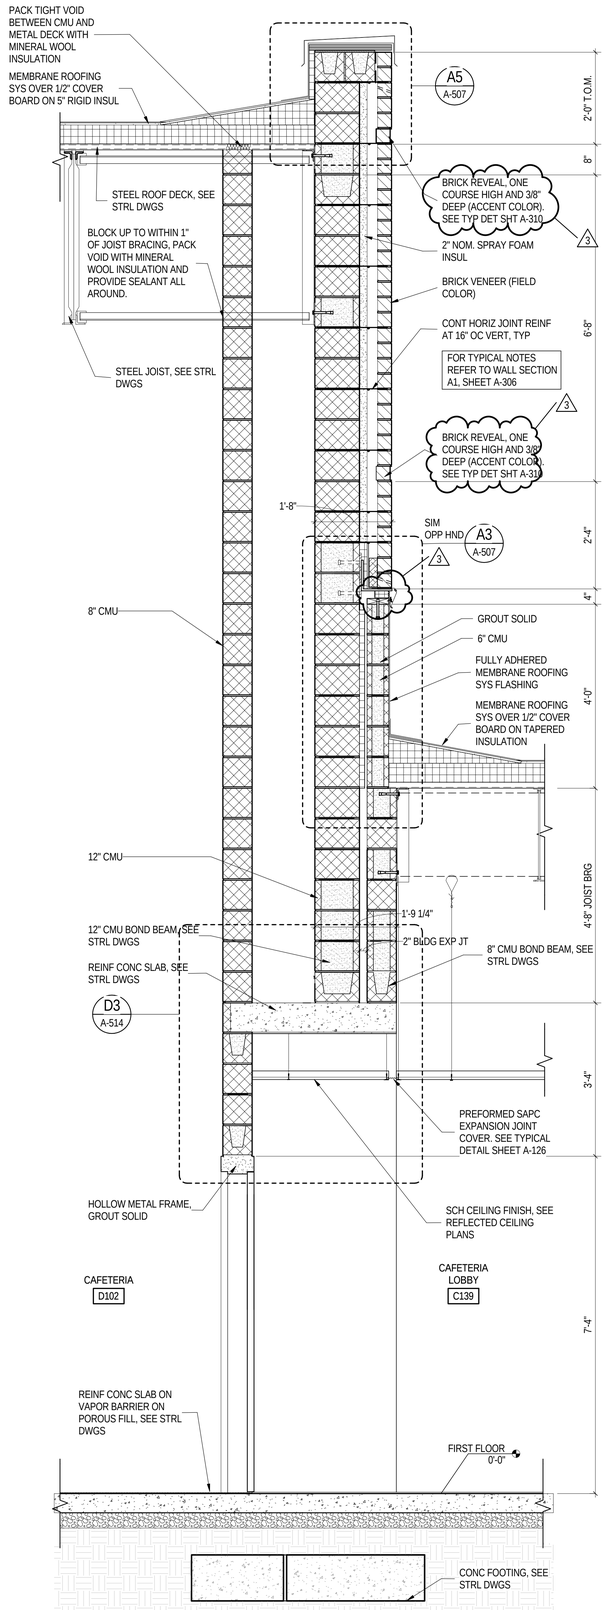

A1 A-104 WALL SECTION
3/4" = 1'-0"

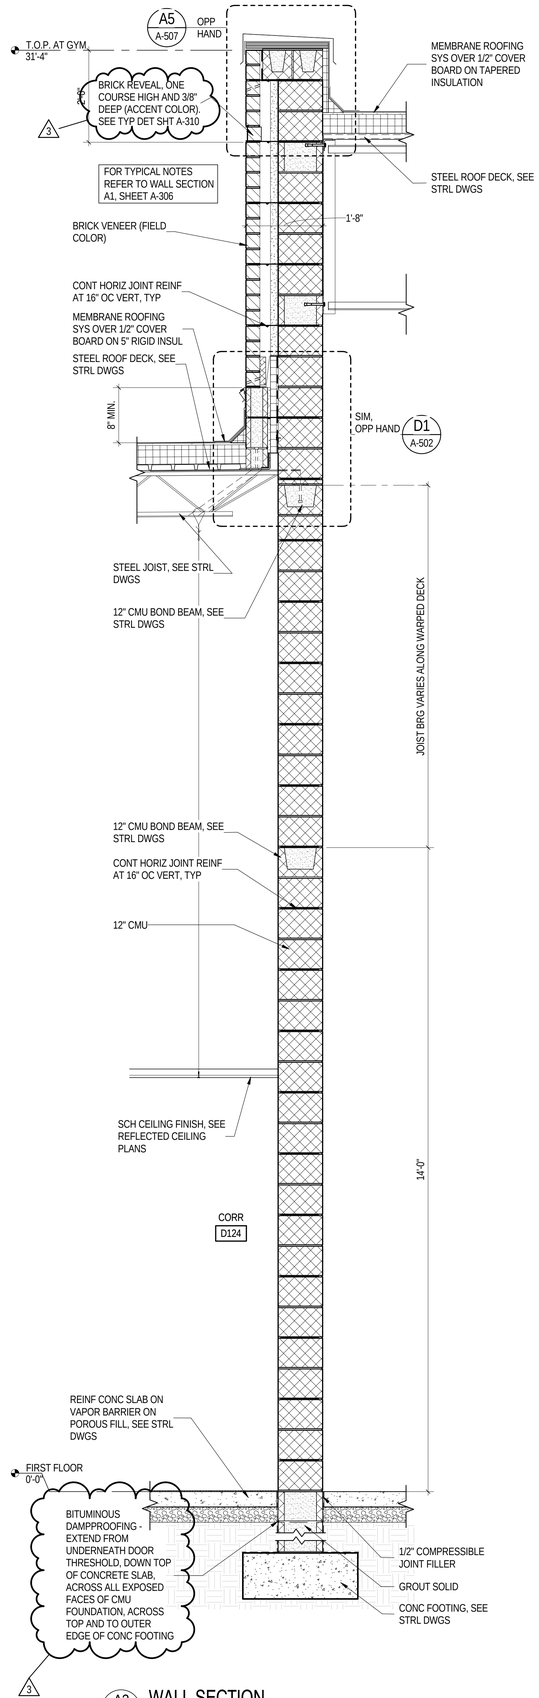

A3 A-104 WALL SECTION
3/4" = 1'-0"

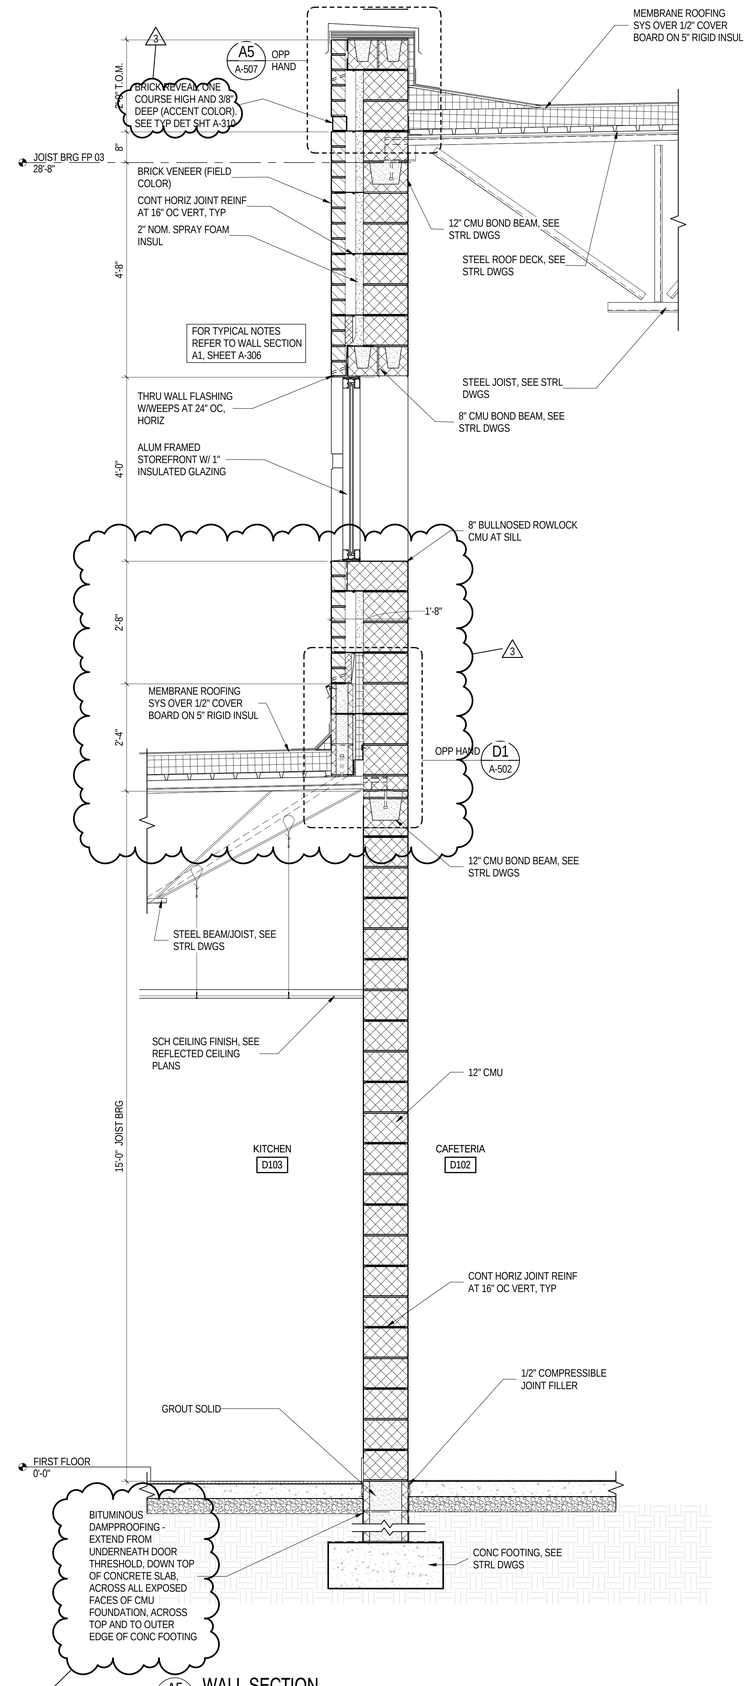

A5 A-104 WALL SECTION
3/4" = 1'-0"

A-123

Received by SBBCC 3.10.2015

S.B. Ballard Construction Company
RRMM ARCHITECTS
WALLER TODD & SADLER ARCHITECTS
The Livas Group Architects, P.C.

MARK	DATE	BY	DESCRIPTION
2	03-03-2015	WTS	ADDENDUM #2
3	03-09-2015	WTS	ADDENDUM #3

REVISIONS

DATE	03-03-2015
PROJECT	1344-A
DESIGNED	MSM
DRAWN	WTS
CHECKED	WWS

COMMONWEALTH OF VIRGINIA
DUANE M. HARVER
Lic. No. 6310
03/09/15
ARCHITECT

SBBCC PROJECT NUMBER: NPS-2014-315
VIRGINIA DEPARTMENT OF EDUCATION: 128-77-00-100

PROJECT
NORFOLK PUBLIC SCHOOLS
NEW CAMPOSTELLA K-8 STEM SCHOOL
1106 CAMPOSTELLA ROAD
NORFOLK, VA

DRAWING
WALL SECTIONS

SHEET
A-316

C:\2015 Revit Projects\1344-A CAMPOSTELLA K-8 - ARCH_KHS.rvt
3/9/2015 9:23:48 PM

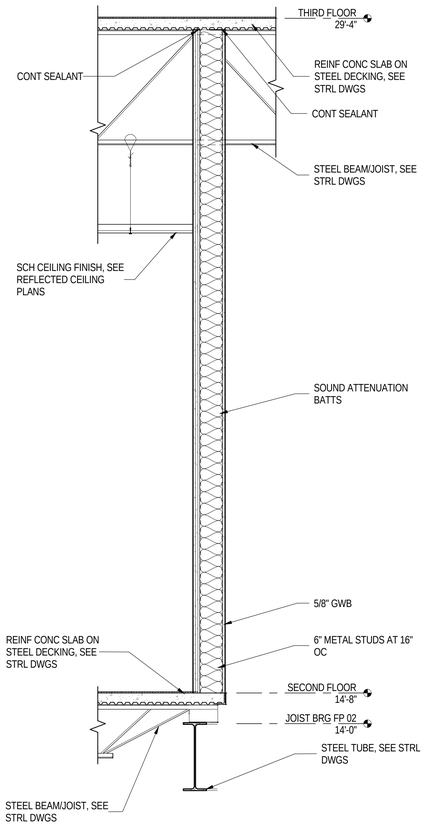

A1 / A-121 WALL SECTION
3/4" = 1'-0"

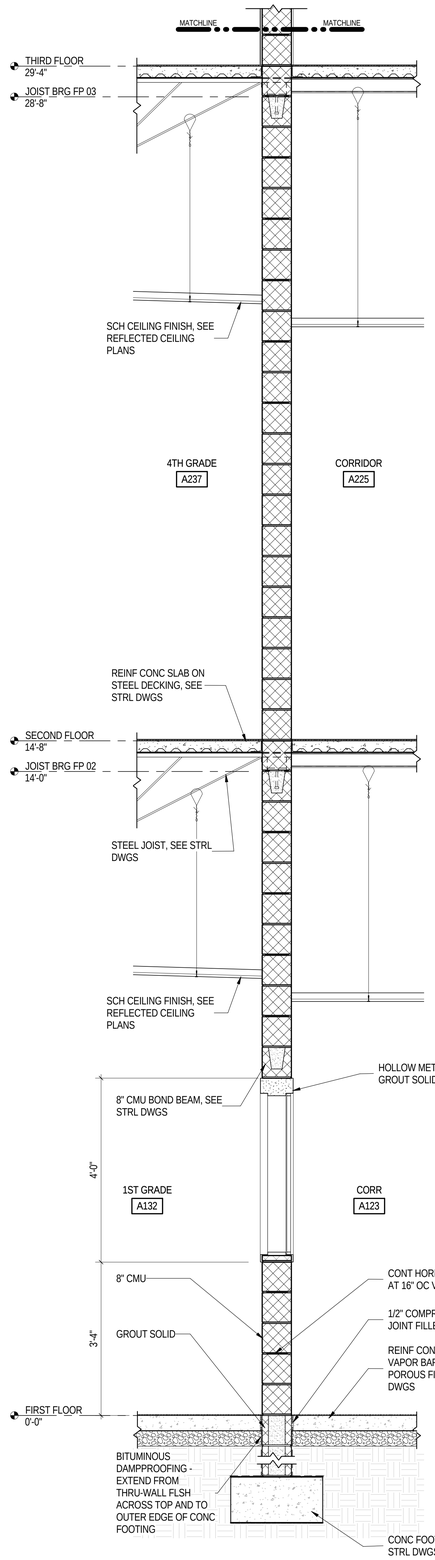

A2 / A-101 WALL SECTION
3/4" = 1'-0"

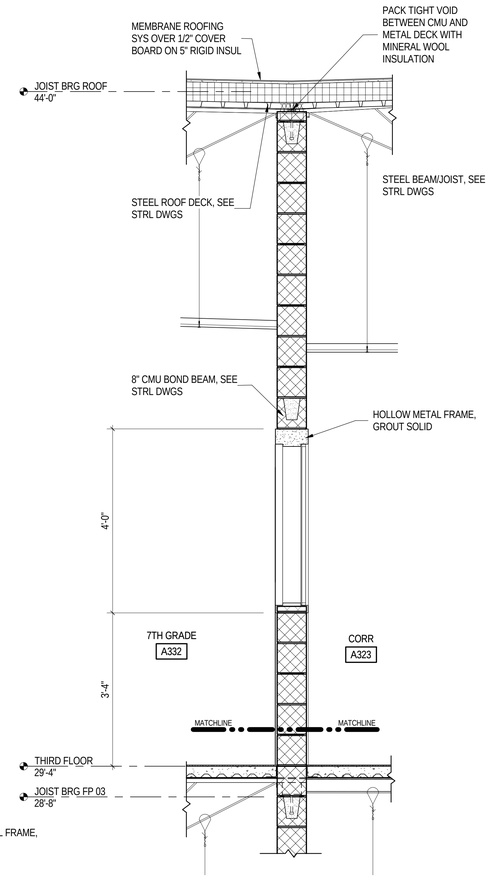

A-121,A-131

Received by SBBCC 3.10.2015

S.B. Ballard
Construction Company

RRMM ARCHITECTS

WALLER TODD & SADLER ARCHITECTS

The Livas Group Architects, P.C.

MARK	DATE	BY	DESCRIPTION
2	03-03-2015	WTS	ADDENDUM #2
1	03-09-2015	WTS	ADDENDUM #3

REVISIONS

DATE	03-03-2015
PROJECT	1344-A
DESIGNED	MSM
DRAWN	WTS
CHECKED	WWS

COMMONWEALTH OF VIRGINIA
DUANE M. HARVER
Lic. No. 6310
03/09/15
ARCHITECT

SBBCC PROJECT NUMBER: NPS-2014-315
VIRGINIA DEPARTMENT OF EDUCATION: 128-77-00-100

PROJECT
NORFOLK PUBLIC SCHOOLS
NEW CAMPOSTELLA K-8 STEM SCHOOL
1106 CAMPOSTELLA ROAD
NORFOLK, VA

DRAWING
WALL SECTIONS

SHEET
A-317

C:\2015 Revit Projects\1344-A CAMPOSTELLA K-8 - ARCH_KHS.rvt
3/9/2015 9:23:54 PM

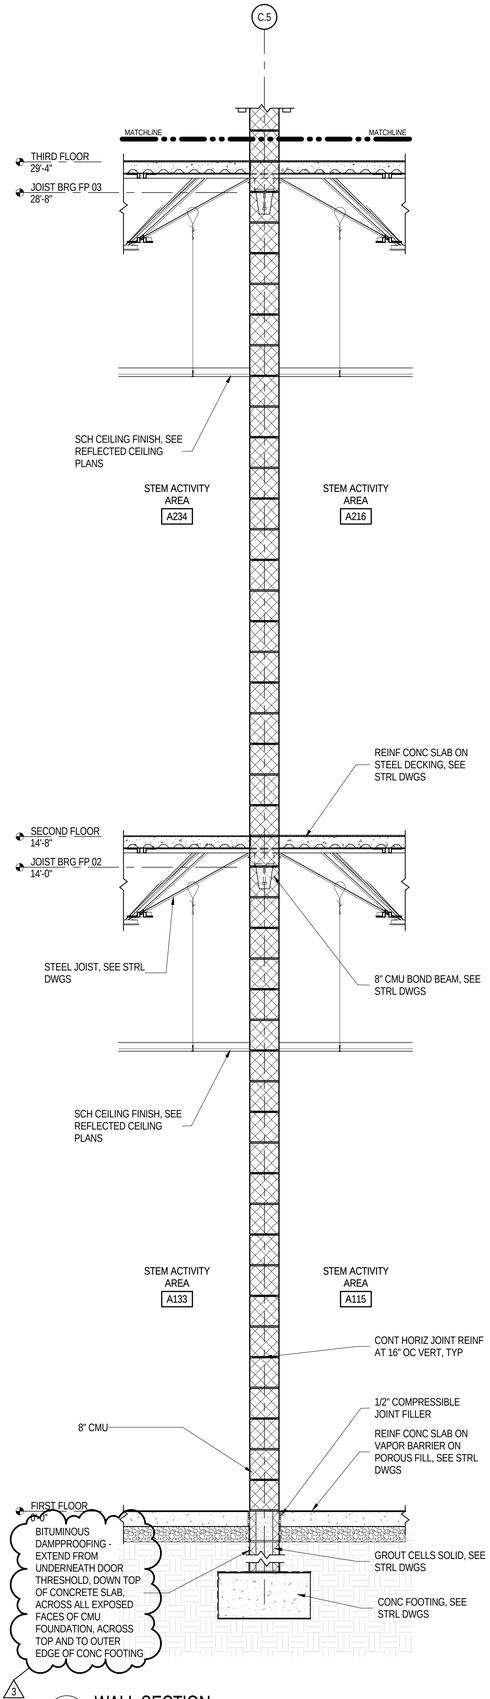

A1 A-101 WALL SECTION
3/4" = 1'-0"

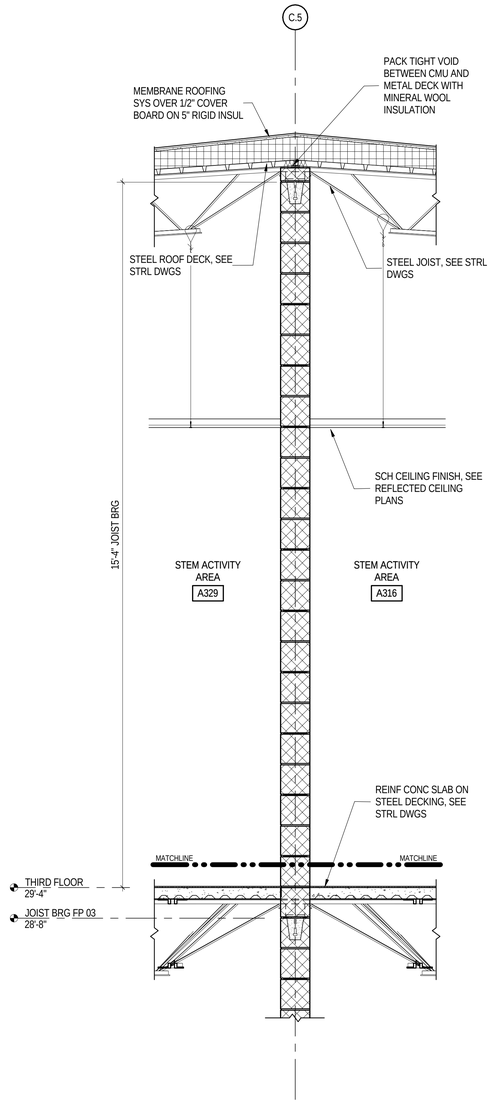

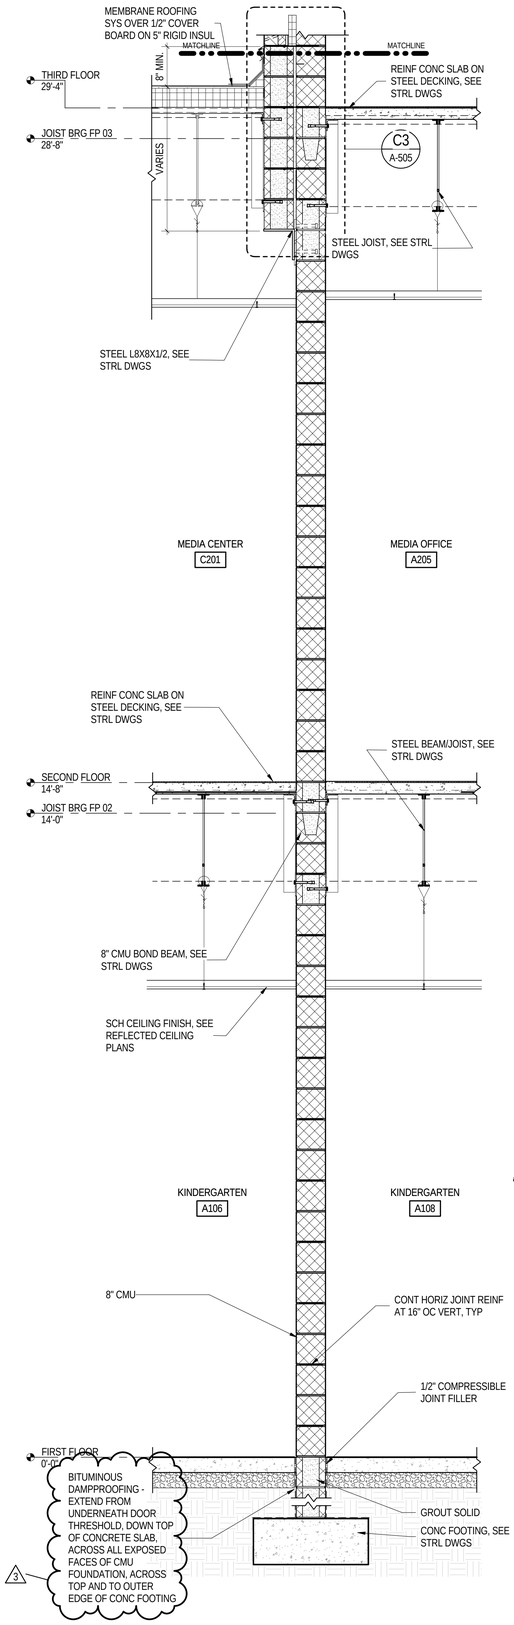

A4 A-101 WALL SECTION
3/4" = 1'-0"

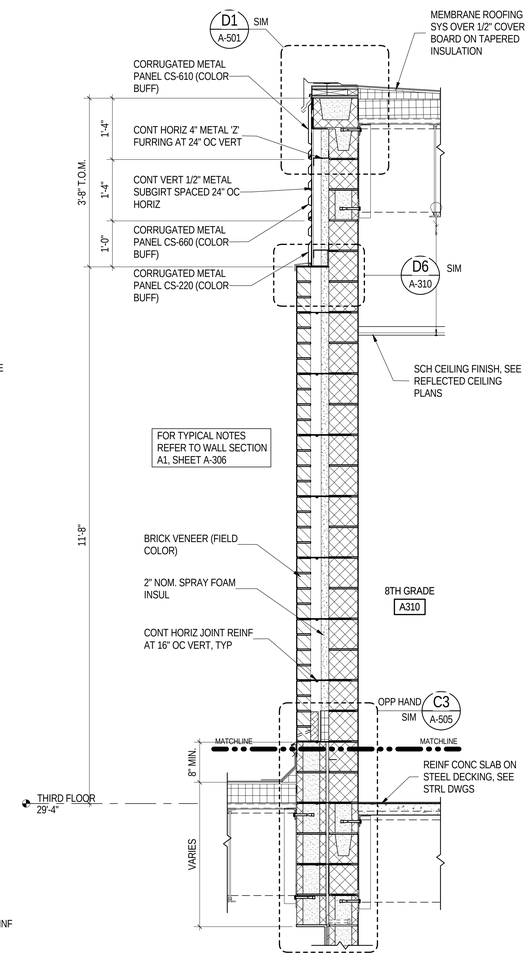

A-121,A-131
Received by SBBCC 3.10.2015

S.B. Ballard
Construction Company

RRMM ARCHITECTS

WALLER TODD & SADLER ARCHITECTS

The Livas Group Architects, P.C.

MARK	DATE	BY	DESCRIPTION
2	03-03-2015	WTS	ADDENDUM #2
3	03-09-2015	WTS	ADDENDUM #3

REVISIONS

DATE	03-03-2015
PROJECT	1344-A
DESIGNED	MSM
DRAWN	WTS
CHECKED	WWS

COMMONWEALTH OF VIRGINIA
DUANE M. HARVER
Lic. No. 6310
03/09/15
ARCHITECT

SBBCC PROJECT NUMBER: NPS:2014-315
VIRGINIA DEPARTMENT OF EDUCATION: 118-97-00-100

PROJECT
NORFOLK PUBLIC SCHOOLS
NEW CAMPOSTELLA K-8 STEM SCHOOL
1106 CAMPOSTELLA ROAD
NORFOLK, VA

DRAWING
WALL SECTIONS

SHEET
A-318

C:\2015 Revit Projects\1344-A CAMPOSTELLA K-8 - ARCH_KHS.rvt

3/9/2015 9:24:09 PM

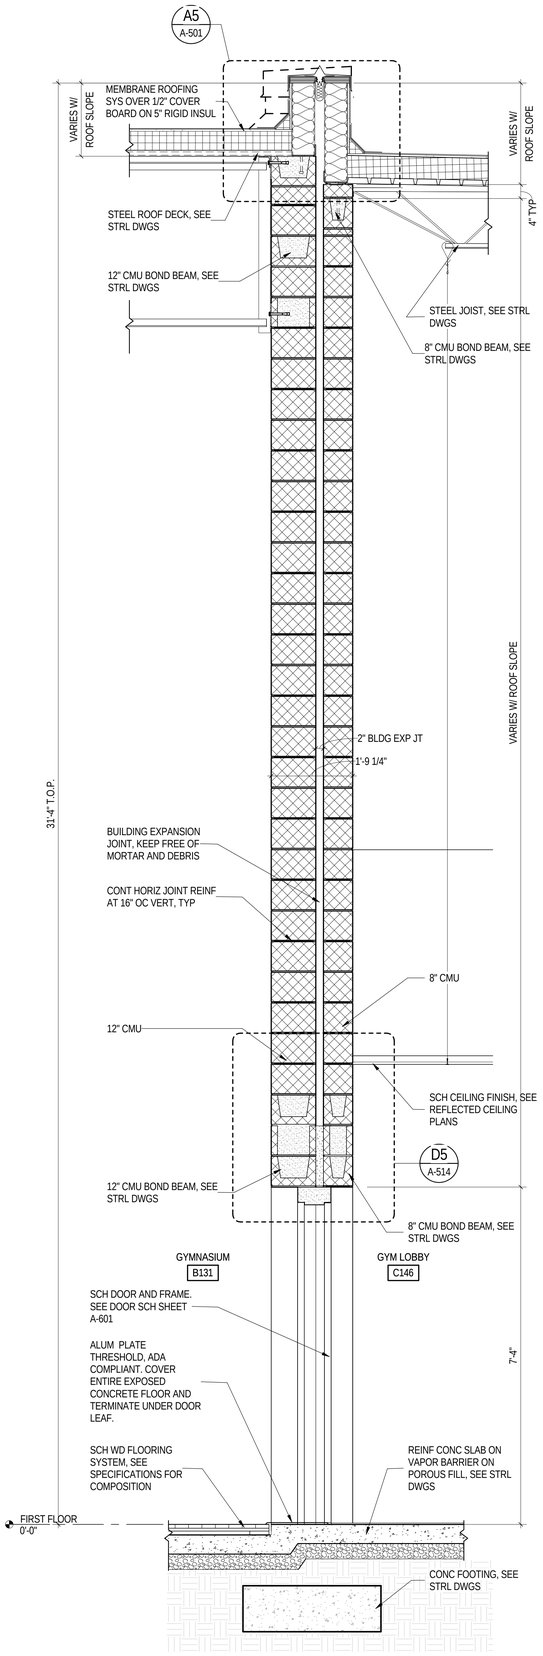

A1 A-102 WALL SECTION
3/4" = 1'-0"
A-122

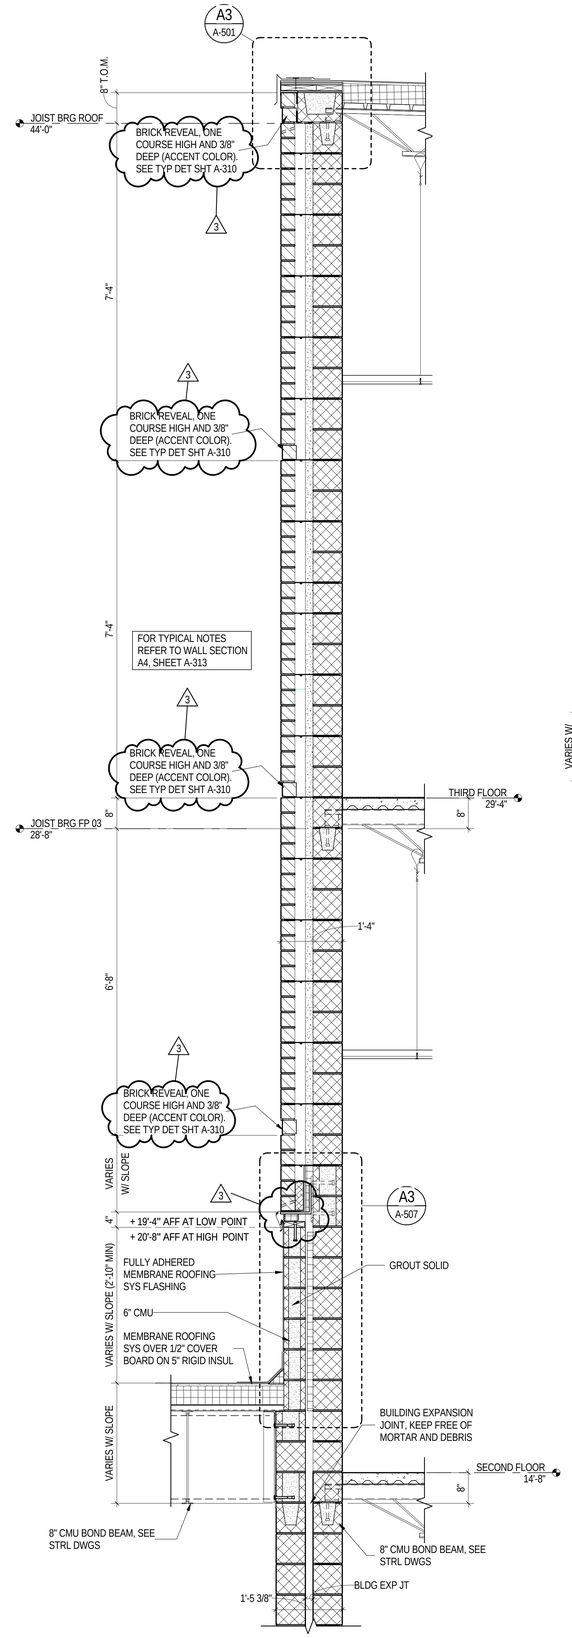

A3 A-122 WALL SECTION
3/4" = 1'-0"
A-132

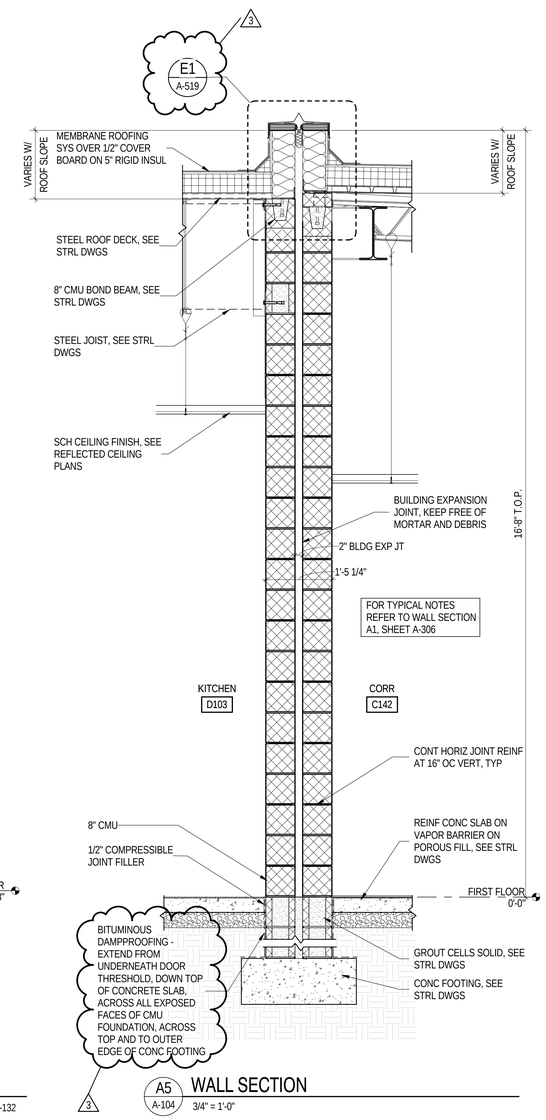

A5 A-104 WALL SECTION
3/4" = 1'-0"

Received by SBBCC 3.10.2015

S.B. Ballard Construction Company

RRMM ARCHITECTS

WALLER TODD & SADLER ARCHITECTS

The Livas Group Architects, P.C.

MARK	DATE	BY	DESCRIPTION
2	03-03-2015	WTS	ADDENDUM #2
3	03-09-2015	WTS	ADDENDUM #3

REVISIONS

DATE	03-03-2015
PROJECT	1344-A
DESIGNED	MSM
DRAWN	WTS
CHECKED	WWS

COMMONWEALTH OF VIRGINIA
DUANE M. HARVER
Lic. No. 6310
03/09/15
ARCHITECT

SBBCC PROJECT NUMBER: NPS-2014-315
VIRGINIA DEPARTMENT OF EDUCATION: 118-77-00-100

PROJECT
NORFOLK PUBLIC SCHOOLS
NEW CAMPOSTELLA K-8 STEM SCHOOL
1106 CAMPOSTELLA ROAD
NORFOLK, VA

DRAWING
WALL SECTIONS

SHEET
A-319

C:\2015 Revit Projects\1344-A CAMPOSTELLA K-8 - ARCH_KHS.rvt

3/9/2015 9:24:06 PM

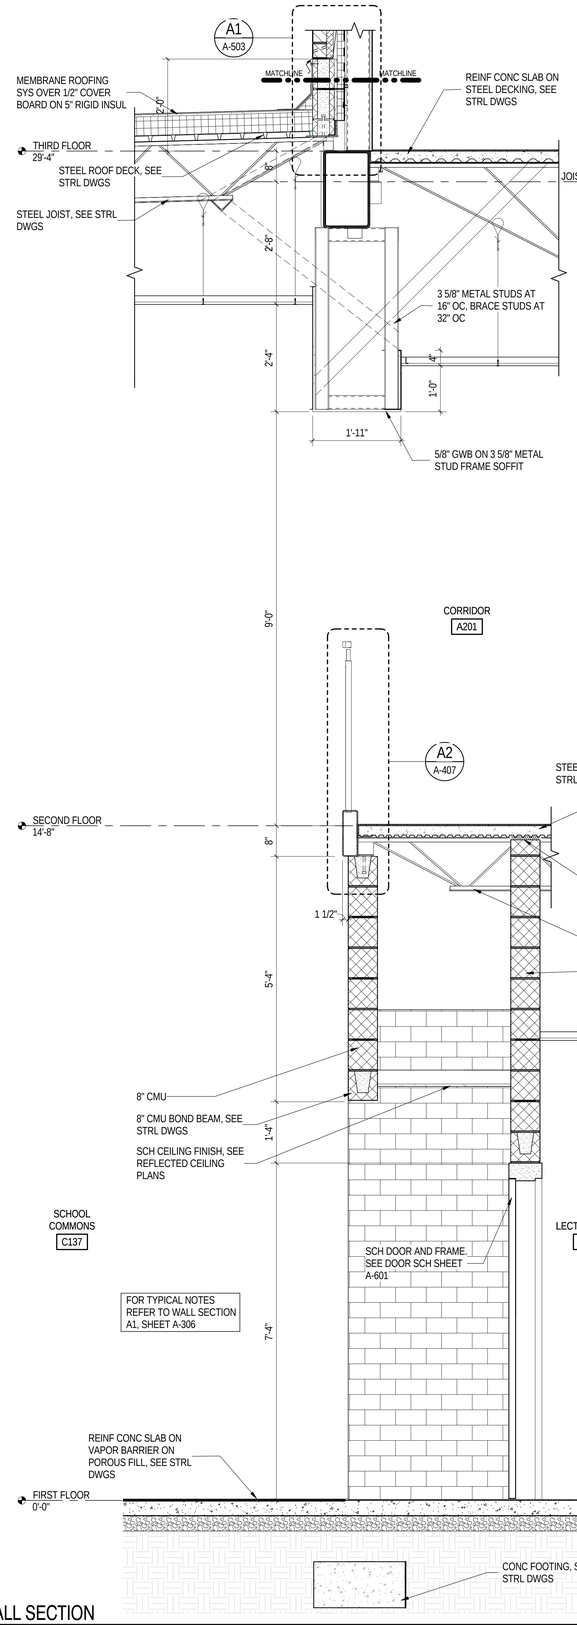

A1 A-103 WALL SECTION
3/4" = 1'-0"

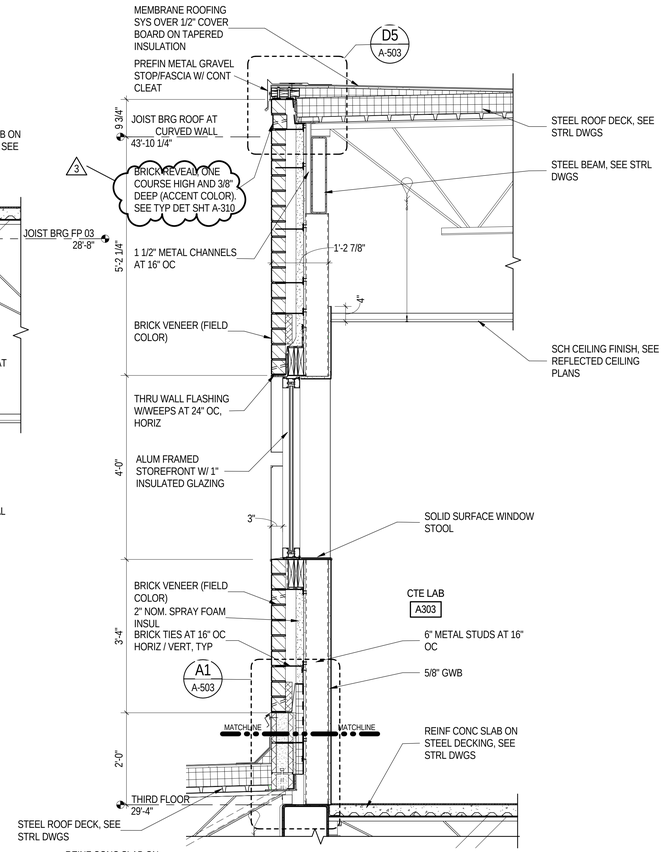

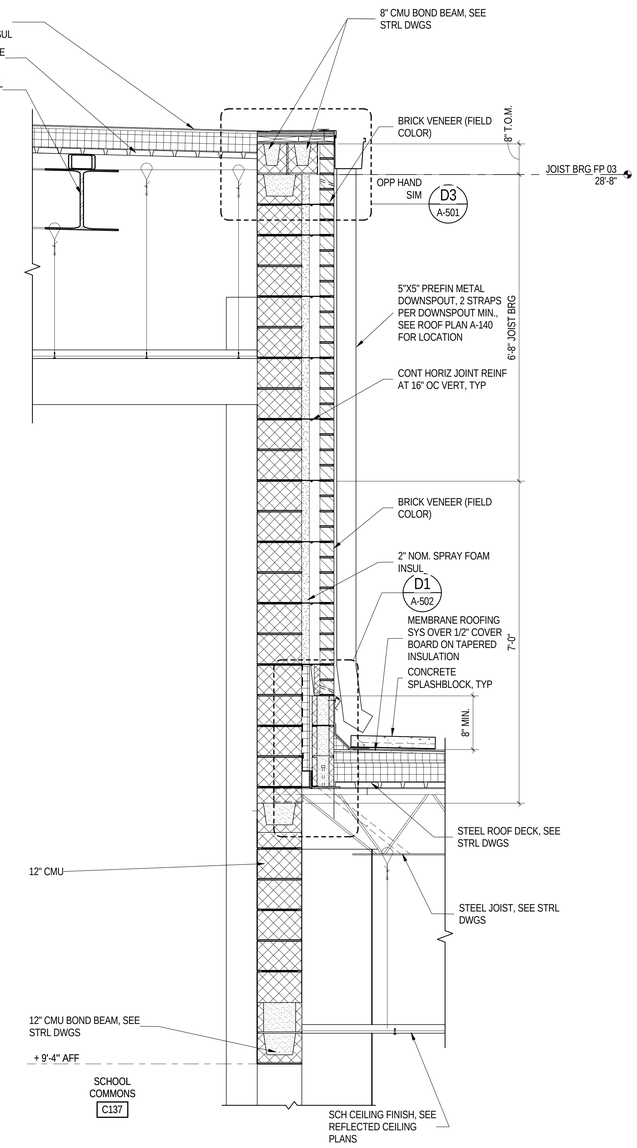

FOR TYPICAL NOTES REFER TO WALL SECTION A1, SHEET A-306

A3 A-123 WALL SECTION
3/4" = 1'-0"

A-121,A-131

Received by SBBCC 3.10.2015

S.B. Ballard Construction Company

RRMM ARCHITECTS

WALLER TODD & SADLER ARCHITECTS

The Livas Group Architects, P.C.

MARK	DATE	BY	DESCRIPTION
2	03-03-2015	WTS	ADDENDUM #2
3	03-09-2015	WTS	ADDENDUM #3

REVISIONS

DATE	03-03-2015
PROJECT	1344-A
DESIGNED	MSM
DRAWN	WTS
CHECKED	WWS

COMMONWEALTH OF VIRGINIA
DUANE M. HARVER
Lic. No. 6310
03/09/15
ARCHITECT

SBBCC PROJECT NUMBER: NPS-2014-315
VIRGINIA DEPARTMENT OF EDUCATION: 118-77-00-100

PROJECT
NORFOLK PUBLIC SCHOOLS
NEW CAMPOSTELLA K-8 STEM SCHOOL
1106 CAMPOSTELLA ROAD
NORFOLK, VA

DRAWING
WALL SECTIONS

SHEET
A-320

C:\2015 Revit Projects\1344-A CAMPOSTELLA K-8 - ARCH_KHS.rvt

3/9/2015 9:24:13 PM

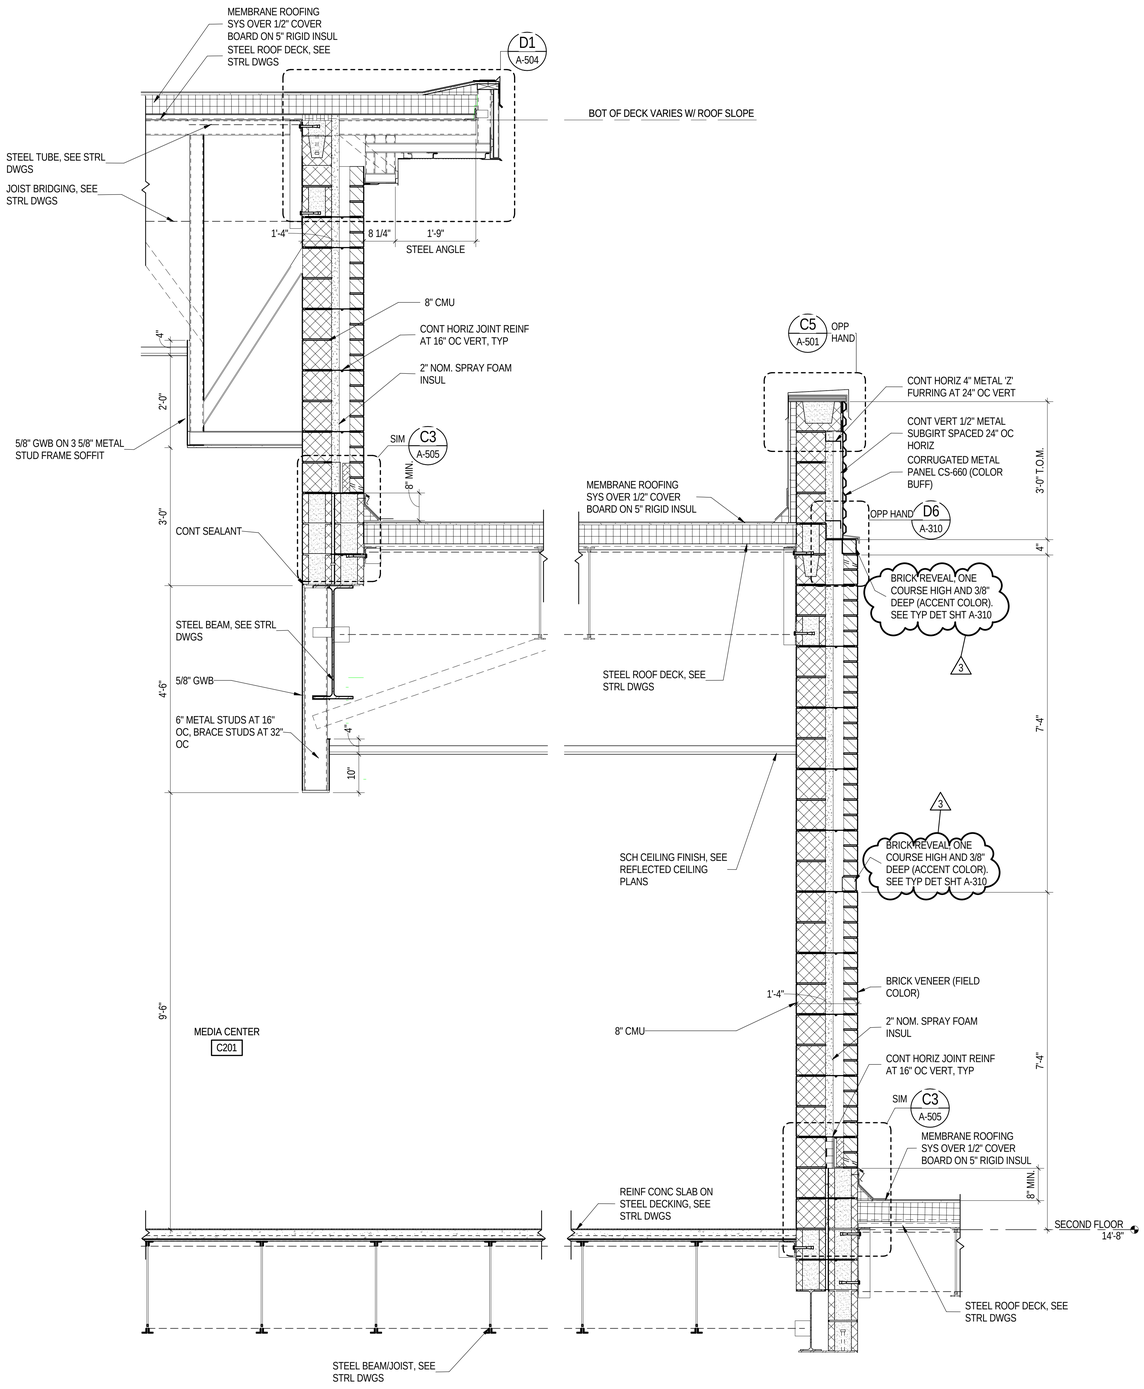

A1 A-123 WALL SECTION
3/4" = 1'-0"
A-131

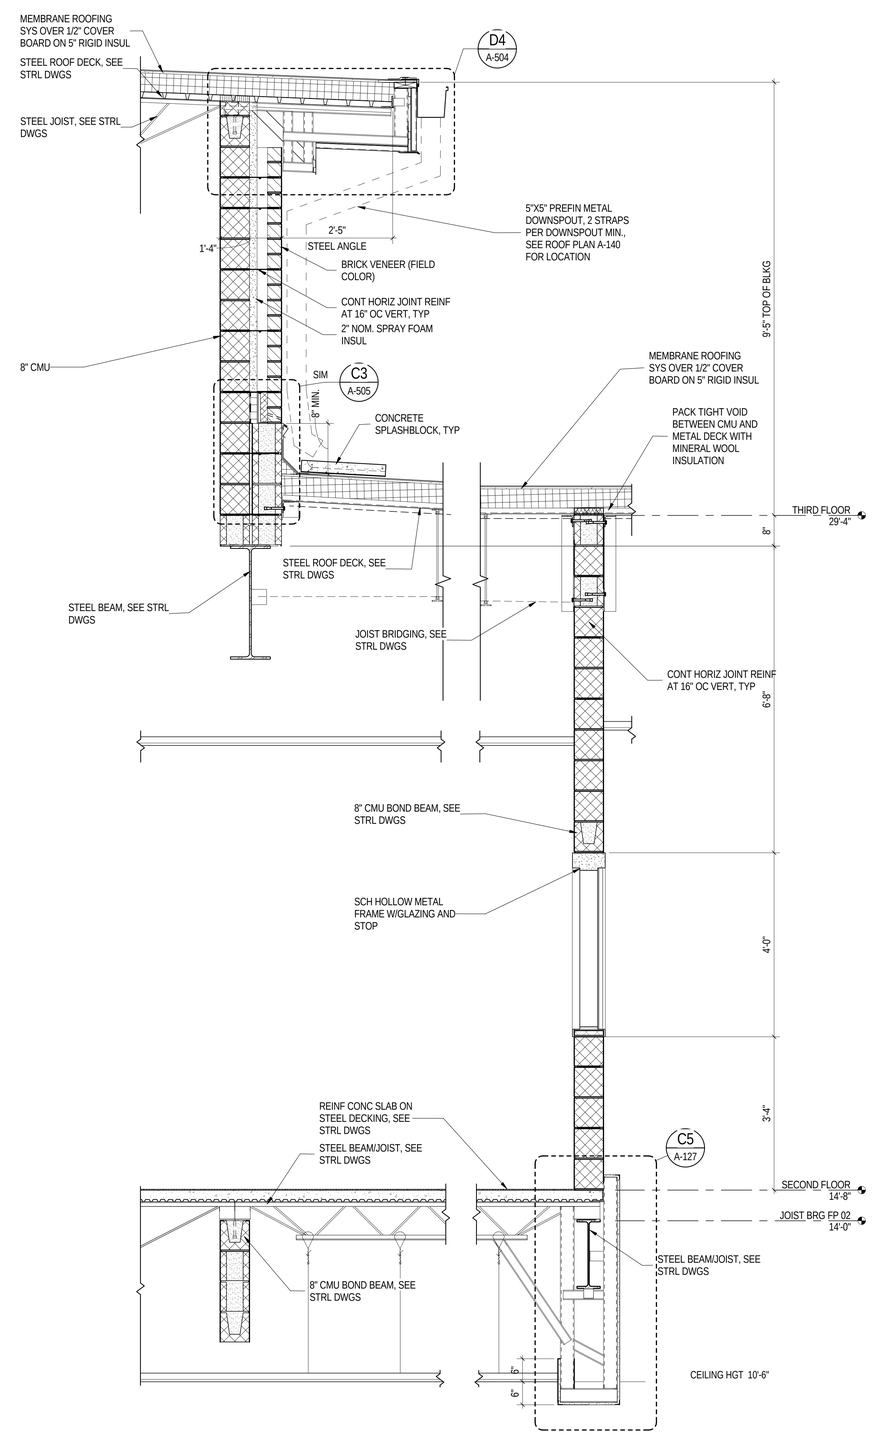

A5 A-123 WALL SECTION
3/4" = 1'-0"
A-131

Received by SBBCC 3.10.2015

S.B. Ballard Construction Company
RRMM ARCHITECTS
WALLER TODD & SADLER ARCHITECTS
The Livas Group Architects, P.C.

MARK	DATE	BY	DESCRIPTION
2	03-03-2015	WTS	ADDENDUM #2
3	03-09-2015	WTS	ADDENDUM #3

REVISIONS

DATE	03-03-2015
PROJECT	1344-A
DESIGNED	MSM
DRAWN	WTS
CHECKED	WWS

COMMONWEALTH OF VIRGINIA
DUANE M. HARVER
Lic. No. 6310
03/09/15
ARCHITECT

SBBCC PROJECT NUMBER NPS-2014-315
VIRGINIA DEPARTMENT OF EDUCATION 118-77-00-100

PROJECT
NORFOLK PUBLIC SCHOOLS
NEW CAMPOSTELLA K-8 STEM SCHOOL
1106 CAMPOSTELLA ROAD
NORFOLK, VA

DRAWING
WALL SECTIONS

SHEET
A-321

C:\2015 Revit Projects\1344-A CAMPOSTELLA K-8 - ARCH_KHS.rvt
3/9/2015 9:24:19 PM

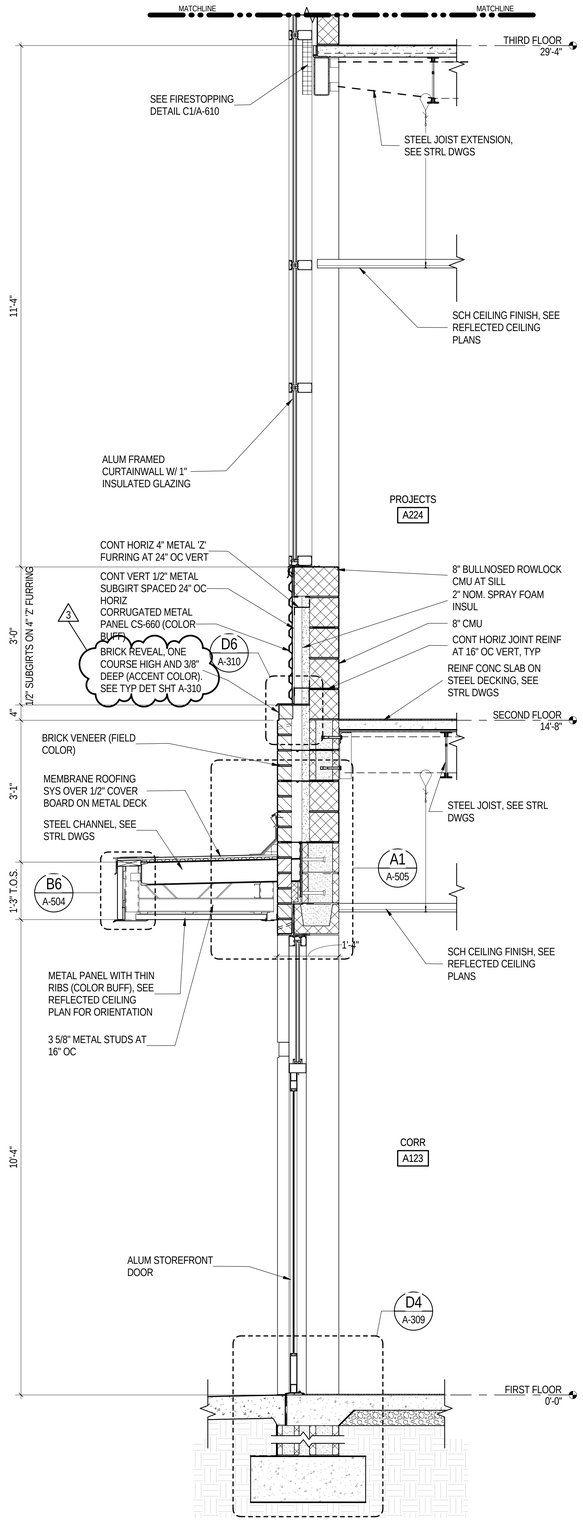

A1 A-101 WALL SECTION
3/4" = 1'-0"

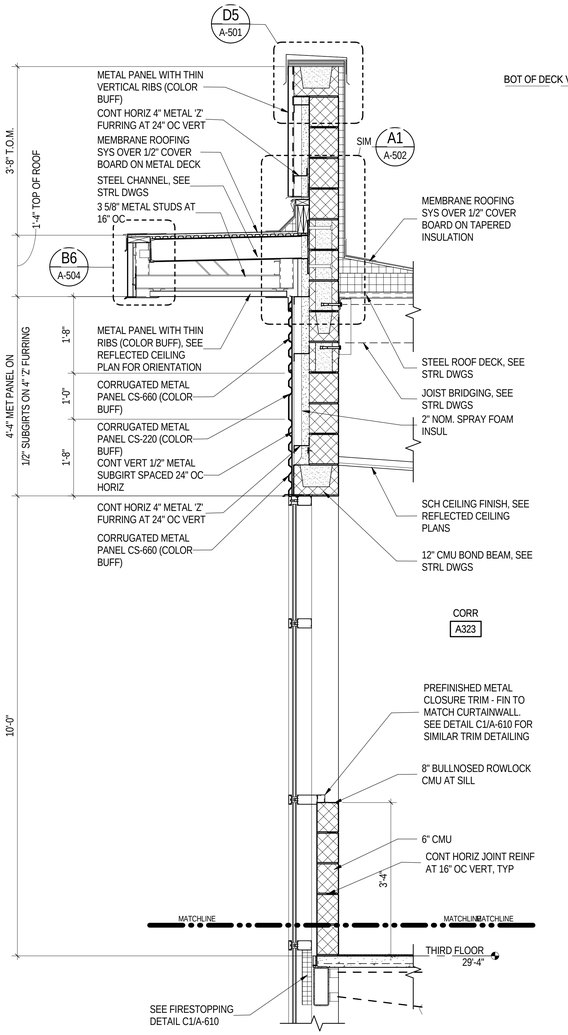

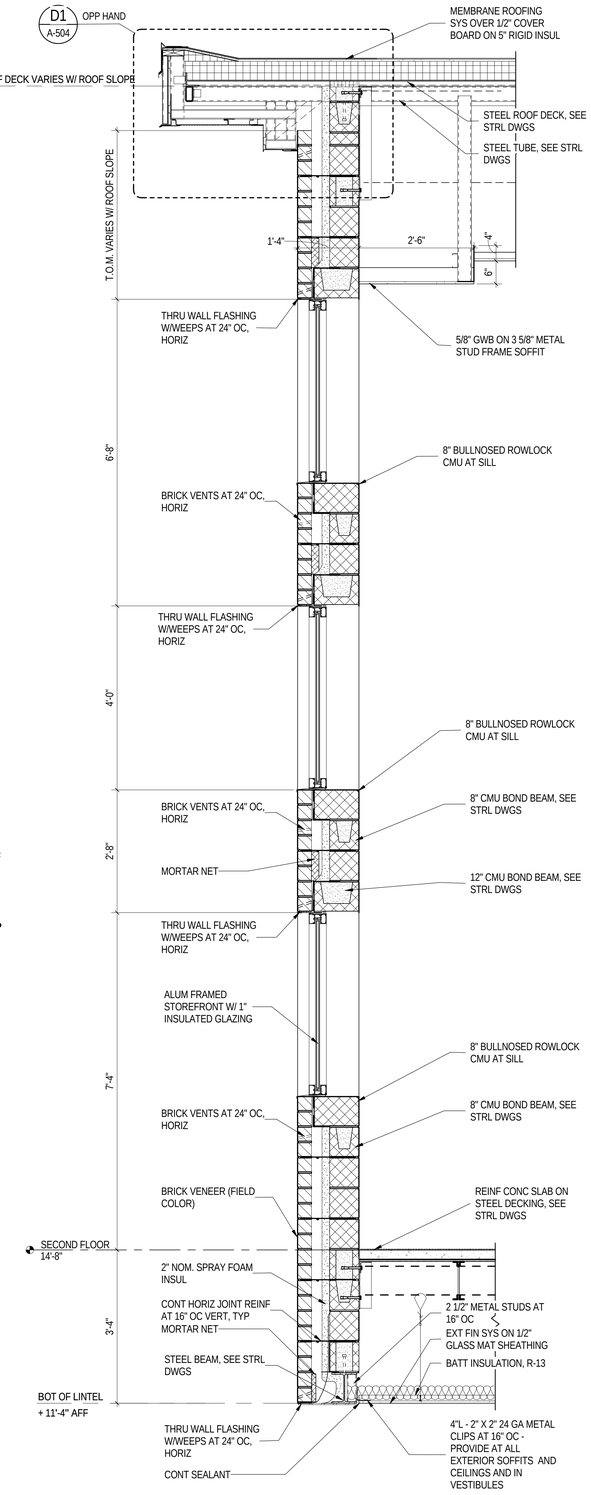

A4 A-123 WALL SECTION
3/4" = 1'-0"

A-131

A-121,A-131

Received by SBBCC 3.10.2015

S.B. Ballard Construction Company

RRMM ARCHITECTS

WALLER TODD & SADLER ARCHITECTS

The Livas Group Architects, P.C.

MARK	DATE	BY	DESCRIPTION
2	03-03-2015	WTS	ADDENDUM #2
3	03-09-2015	WTS	ADDENDUM #3

REVISIONS

DATE	03-03-2015
PROJECT	1344-A
DESIGNED	MSM
DRAWN	WTS
CHECKED	WWS

COMMONWEALTH OF VIRGINIA
DUANE M. HARVER
Lic. No. 6310
03/09/15
ARCHITECT

SBBCC PROJECT NUMBER: NPS-2014-315
VIRGINIA DEPARTMENT OF EDUCATION: 118-77-00-500

PROJECT
NORFOLK PUBLIC SCHOOLS
NEW CAMPOSTELLA K-8 STEM SCHOOL
1106 CAMPOSTELLA ROAD
NORFOLK, VA

DRAWING
WALL SECTIONS

SHEET
A-322

C:\2015 Revit Projects\1344-A CAMPOSTELLA K-8 - ARCH_KHS.rvt

3/9/2015 9:24:24 PM

SHEET KEYNOTES

56 EXISTING SCHOOL PLAQUE

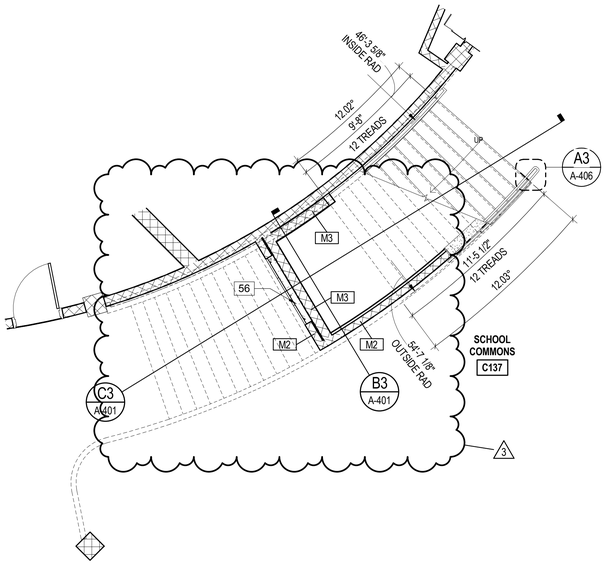

C1 A-103 ENLARGED MONUMENTAL STAIR PLAN
1/4" = 1'-0"

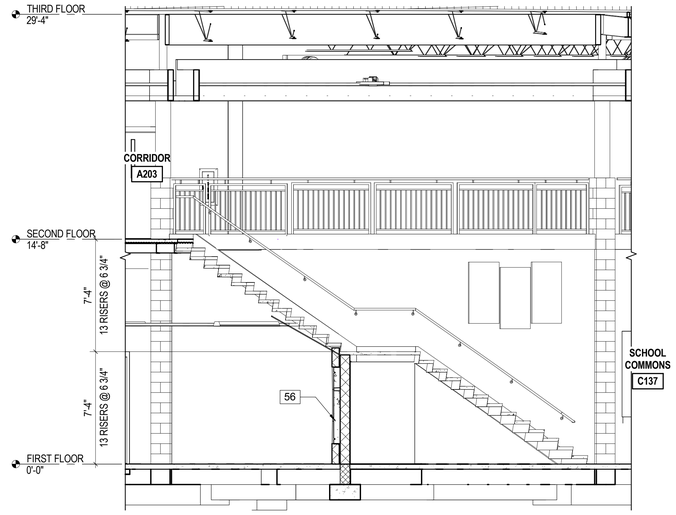

C3 A-401 SECTION
1/4" = 1'-0"

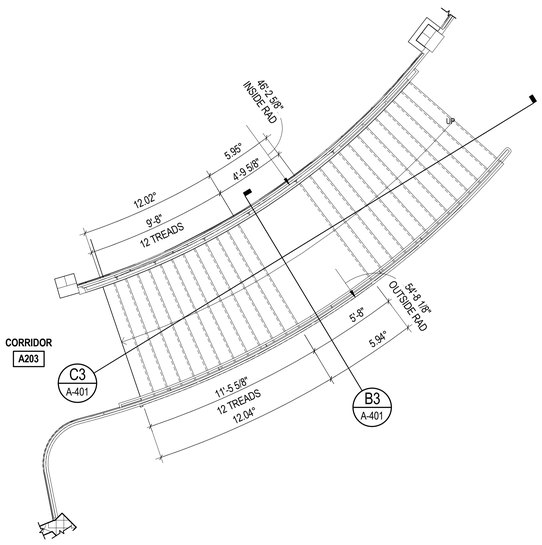

A1 A-123 ENLARGED MONUMENTAL STAIR PLAN
1/4" = 1'-0"

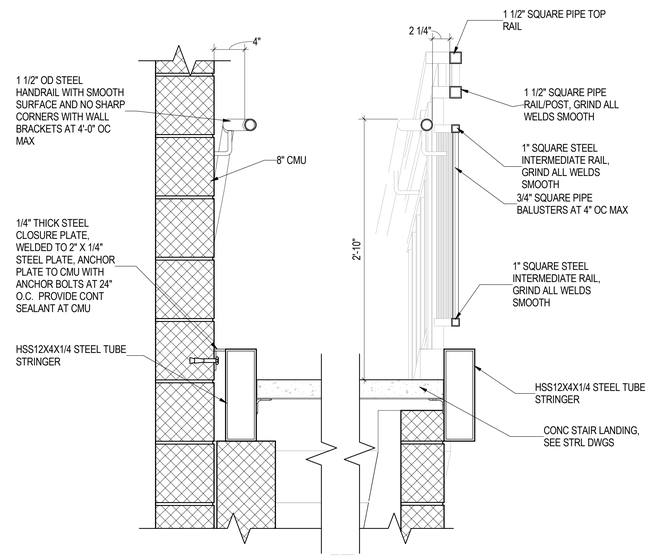

B3 A-401 DETAIL
1 1/2" = 1'-0"

S.B. Ballard Construction Company

RRMM ARCHITECTS

WALLER TODD & SADLER ARCHITECTS

The Livas Group Architects, P.C.

MARK	DATE	BY	DESCRIPTION
2	03-03-2015	WTS	ADDENDUM #2
1	03-09-2015	WTS	ADDENDUM #3

REVISIONS

DATE	03-03-2015
PROJECT	1344-A
DESIGNED	MSM
DRAWN	WTS
CHECKED	WWS

COMMONWEALTH OF VIRGINIA
DUANE M. HARVER
Lic. No. 6310
03/09/15
ARCHITECT

PROJECT
NORFOLK PUBLIC SCHOOLS
NEW CAMPOSTELLA K-8 STEM SCHOOL
1106 CAMPOSTELLA ROAD
NORFOLK, VA

SBBCC PROJECT NUMBER: NPS-2014-315
VIRGINIA DEPARTMENT OF EDUCATION: 118-917-001-100

DRAWING
ENLARGED STAIR PLAN, SECTIONS AND DETAILS

SHEET
A-401

Received by SBBCC 3.10.2015

C:\2015 Revit Projects\1344-A CAMPOSTELLA K-8 - ARCH_jlpierce.rvt

3/9/2015 9:27:24 PM

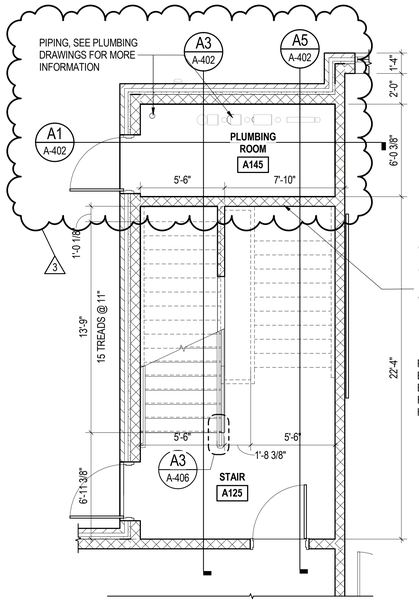

D1 A-101 ENLARGED STAIR PLAN
1/4" = 1'-0"

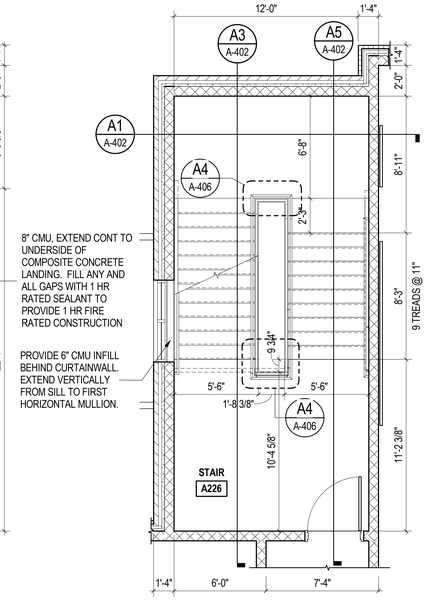

D2 A-121 ENLARGED STAIR PLAN
1/4" = 1'-0"

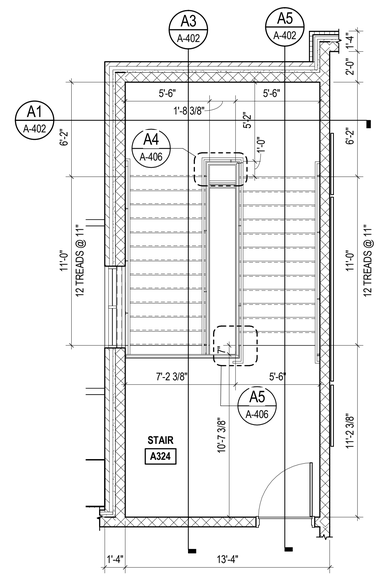

D3 A-131 ENLARGED STAIR PLAN
1/4" = 1'-0"

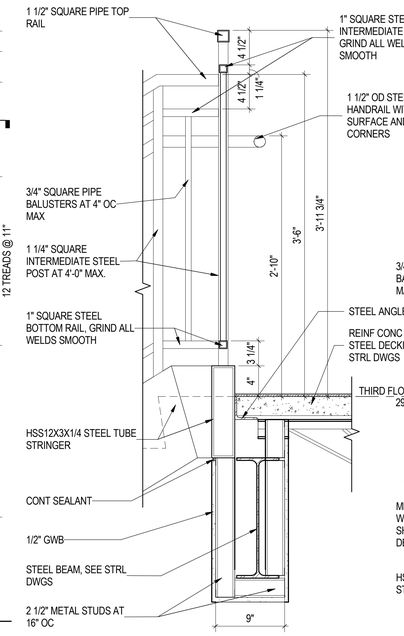

C5 A-402 DETAIL
1 1/2" = 1'-0"

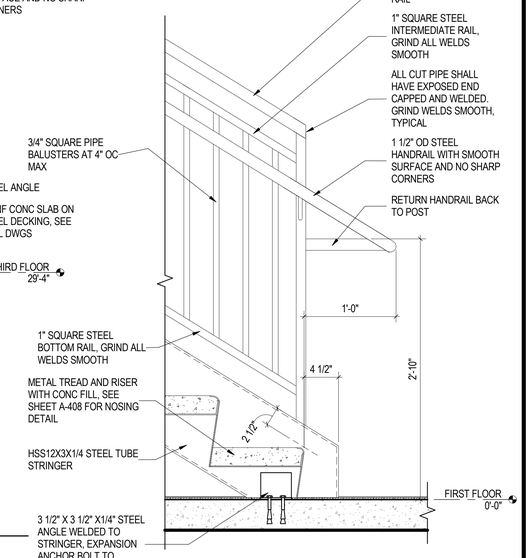

C6 A-402 DETAIL
1 1/2" = 1'-0"

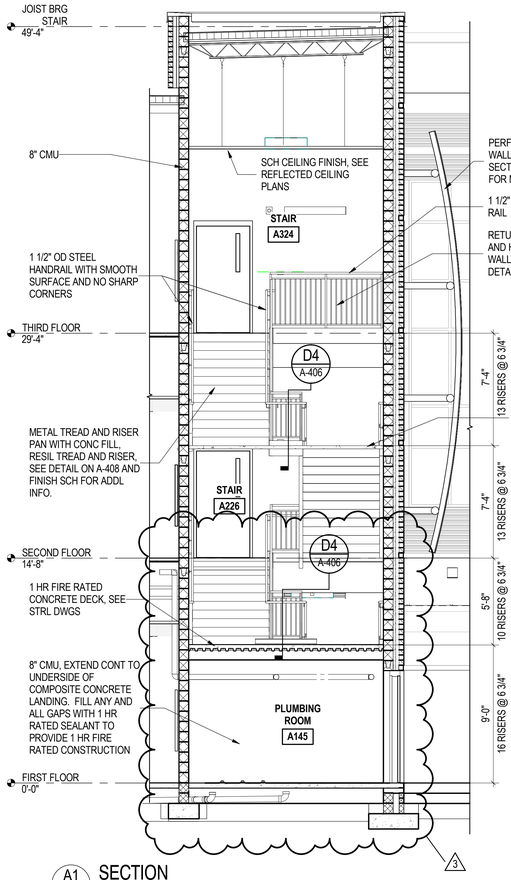

A1 A-402 SECTION
1/4" = 1'-0"

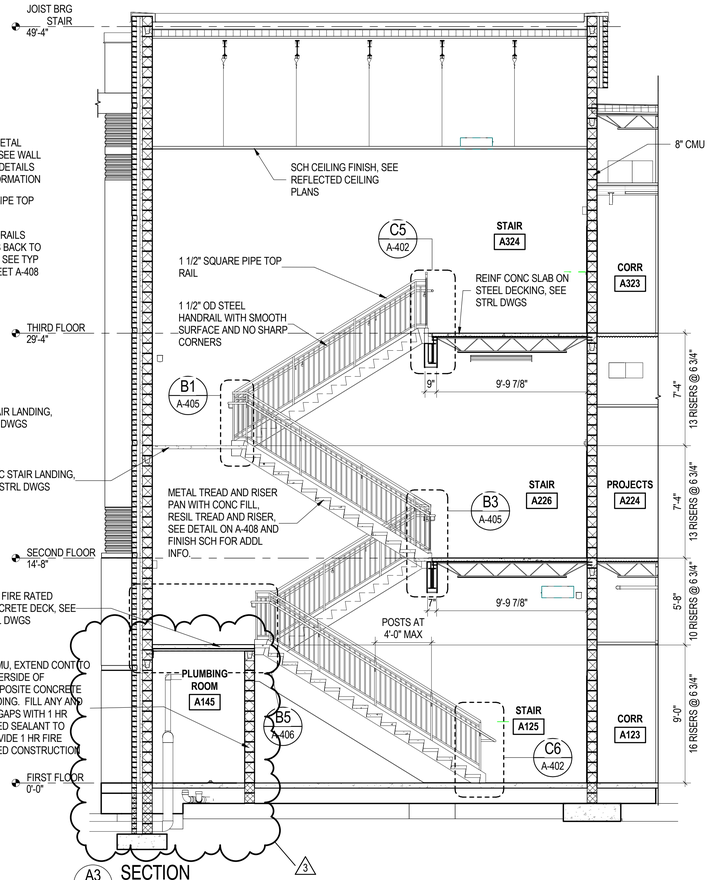

A3 A-402 SECTION
1/4" = 1'-0"

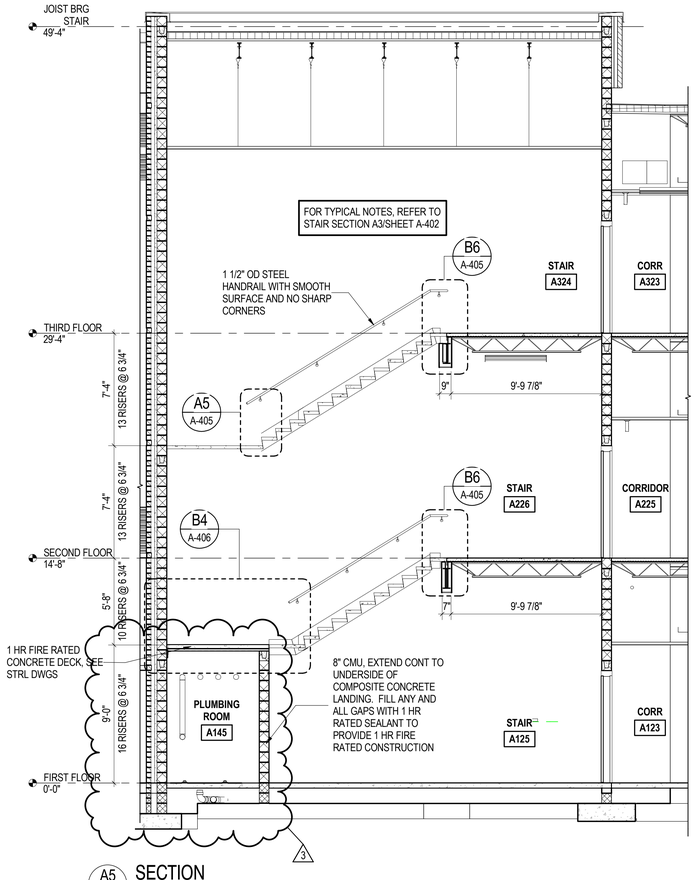

A5 A-402 SECTION
1/4" = 1'-0"

Received by SBBCC 3.10.2015

S.B. Ballard Construction Company

RRMM ARCHITECTS

WALLER TODD & SADLER ARCHITECTS

The Livas Group Architects, P.C.

MARK	DATE	REVISIONS	BY	DESCRIPTION
2	03-03-2015	WTS	WTS	ADDENDUM #2
3	03-09-2015	WTS	WTS	ADDENDUM #3

DATE	03-03-2015
PROJECT	1344-A
DESIGNED	MSM
DRAWN	WTS
CHECKED	WWS

COMMONWEALTH OF VIRGINIA
DUANE M. HARVER
Lic. No. 6310
03/09/15
ARCHITECT

SBBCC PROJECT NUMBER: NPS-2014-315
VIRGINIA DEPARTMENT OF EDUCATION: 118-17-00-100

PROJECT
NORFOLK PUBLIC SCHOOLS
NEW CAMPOSTELLA K-8 STEM SCHOOL
1106 CAMPOSTELLA ROAD
NORFOLK, VA

DRAWING
ENLARGED STAIR PLANS AND SECTIONS

SHEET
A-402

C:\2015 Revit Projects\1344-A CAMPOSTELLA K-8 - ARCH_tjplance.rvt

3/9/2015 9:27:37 PM

SHEET KEYNOTES

85	WALL VENT

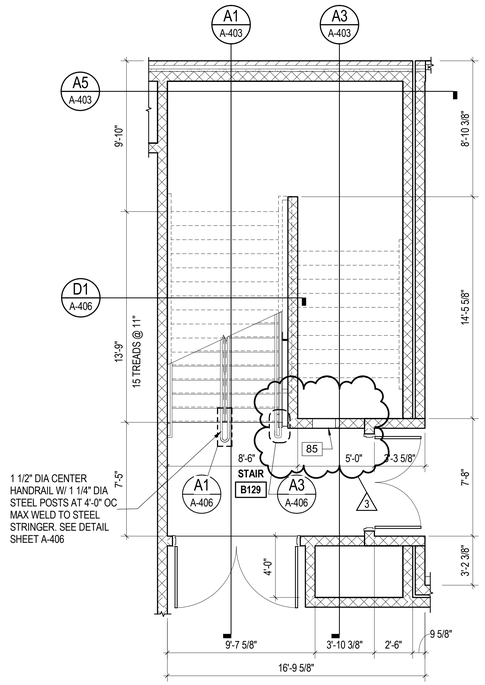

D1 A-102 ENLARGED STAIR PLAN
1/4" = 1'-0"

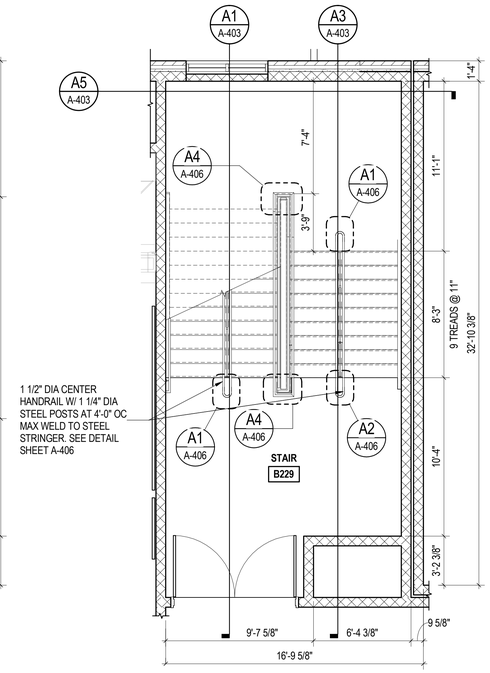

D3 A-122 ENLARGED STAIR PLAN
1/4" = 1'-0"

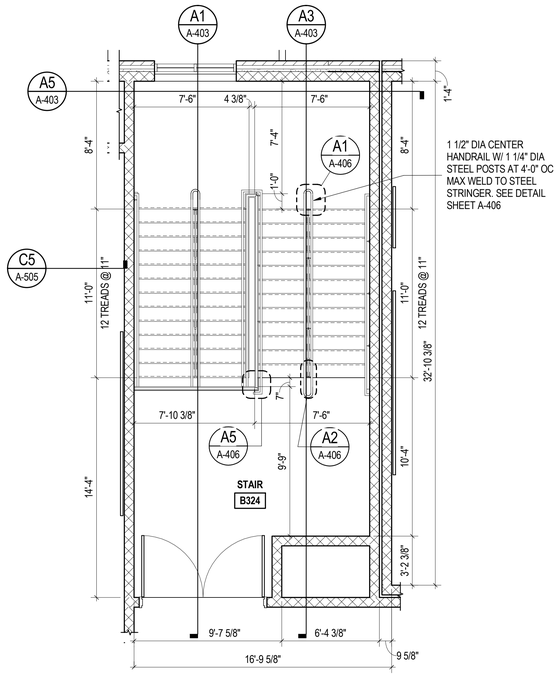

D4 A-132 ENLARGED STAIR PLAN
1/4" = 1'-0"

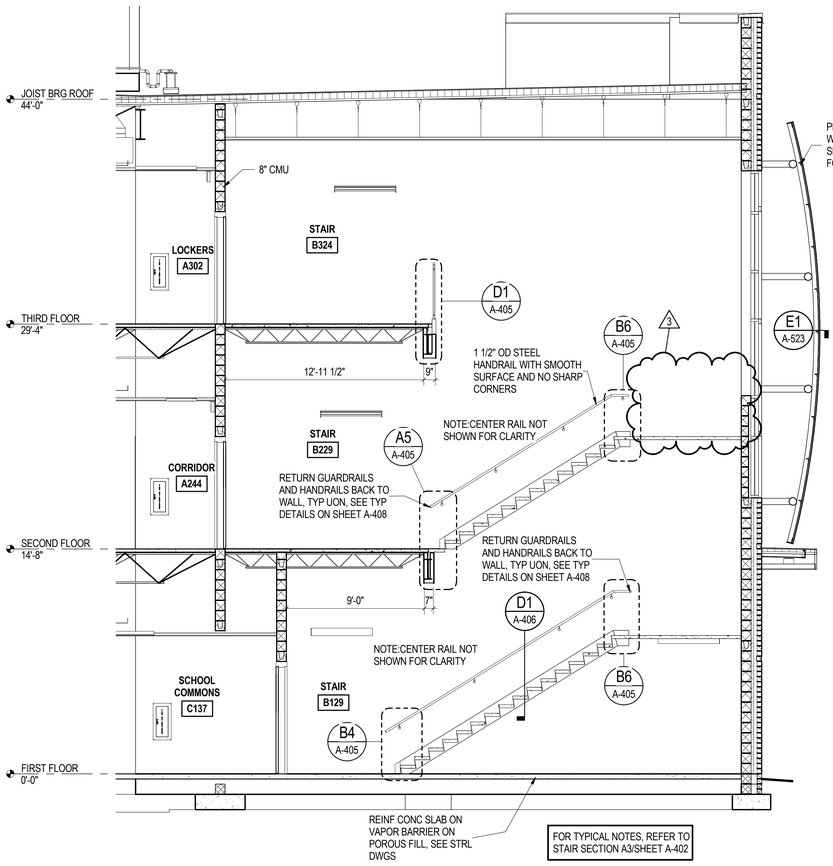

A1 A-403 SECTION
1/4" = 1'-0"

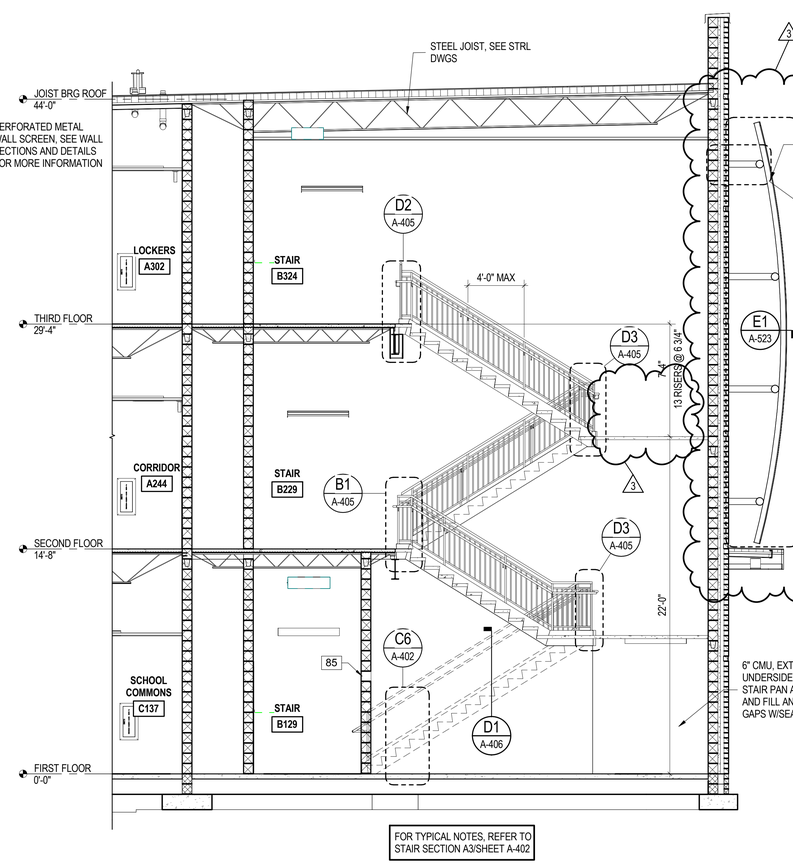

A3 A-403 SECTION
1/4" = 1'-0"

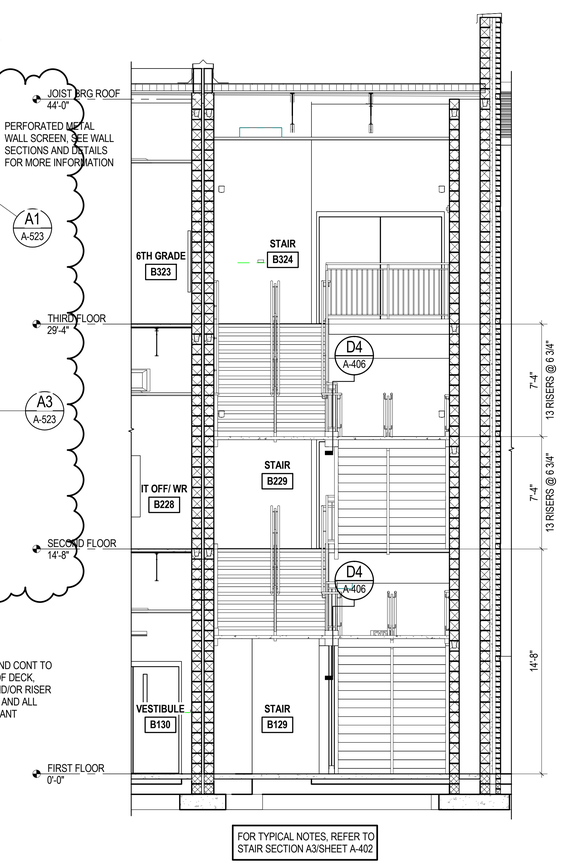

A5 A-403 SECTION
1/4" = 1'-0"

Received by SBBCC 3.10.2015

S.B. Ballard Construction Company

RRMM ARCHITECTS

WALLER TODD & SADLER ARCHITECTS

The Livas Group Architects, P.C.

MARK	DATE	BY	DESCRIPTION
2	03-03-2015	WTS	ADDENDUM #2
3	03-09-2015	WTS	ADDENDUM #3

REVISIONS

DATE	03-03-2015
PROJECT	1344-A
DESIGNED	MSM
DRAWN	WTS
CHECKED	WWS

COMMONWEALTH OF VIRGINIA
DUANE M. HARVER
Lic. No. 6310
03/09/15
ARCHITECT

PROJECT
NORFOLK PUBLIC SCHOOLS
NEW CAMPOSTELLA K-8 STEM SCHOOL
1106 CAMPOSTELLA ROAD
NORFOLK, VA

SBBCC PROJECT NUMBER: NPS-2014-315
VIRGINIA DEPARTMENT OF EDUCATION: 118-77-00-100

DRAWING
ENLARGED STAIR PLANS AND SECTIONS

SHEET
A-403

C:\2015 Revit Projects\1344-A CAMPOSTELLA K-8 - ARCH_jqiaterce.rvt
3/9/2015 9:27:50 PM

SHEET KEYNOTES

42	RECESSED ENTRY MAT, SEE FIN SCH
85	WALL VENT

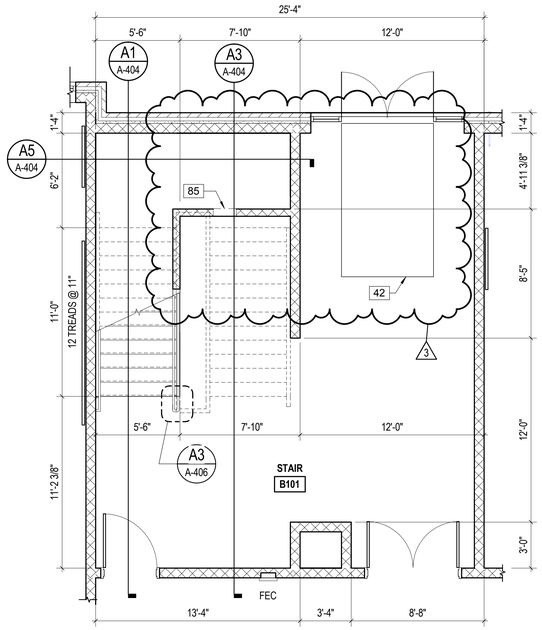

D1 A-102 ENLARGED STAIR PLAN
1/4" = 1'-0"

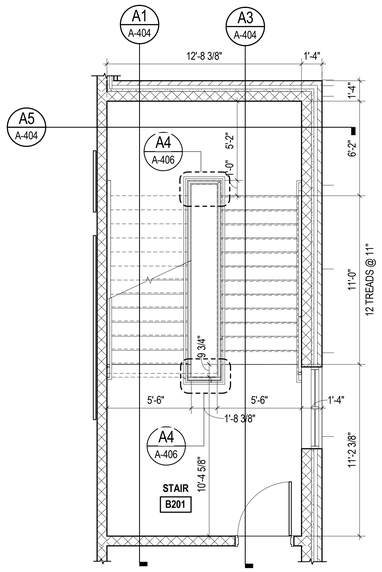

D3 A-122 ENLARGED STAIR PLAN
1/4" = 1'-0"

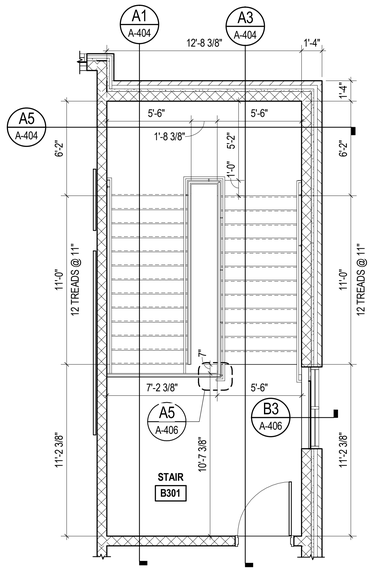

D4 A-132 ENLARGED STAIR PLAN
1/4" = 1'-0"

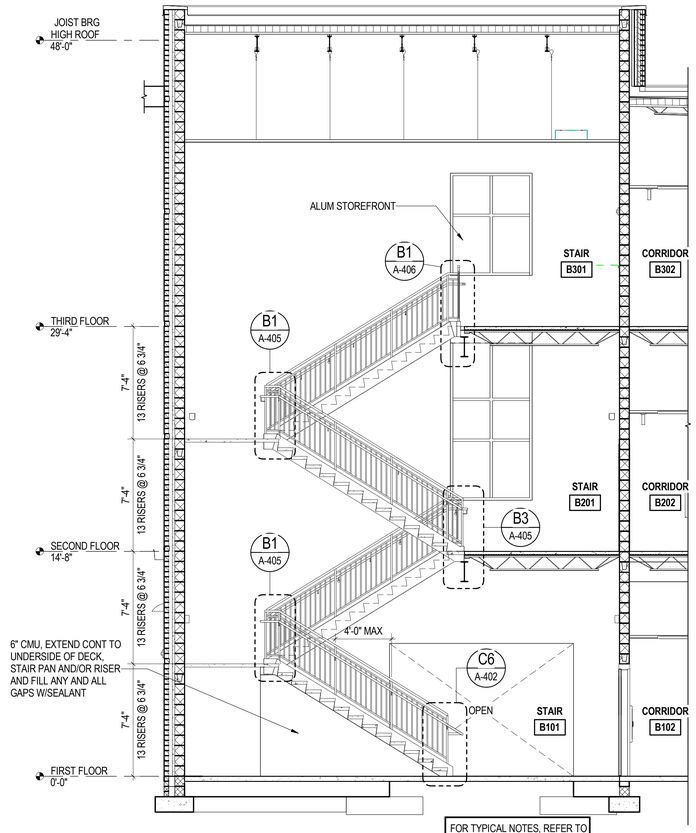

FOR TYPICAL NOTES, REFER TO STAIR SECTION A3/SHEET A-402

A1 A-404 SECTION
1/4" = 1'-0"

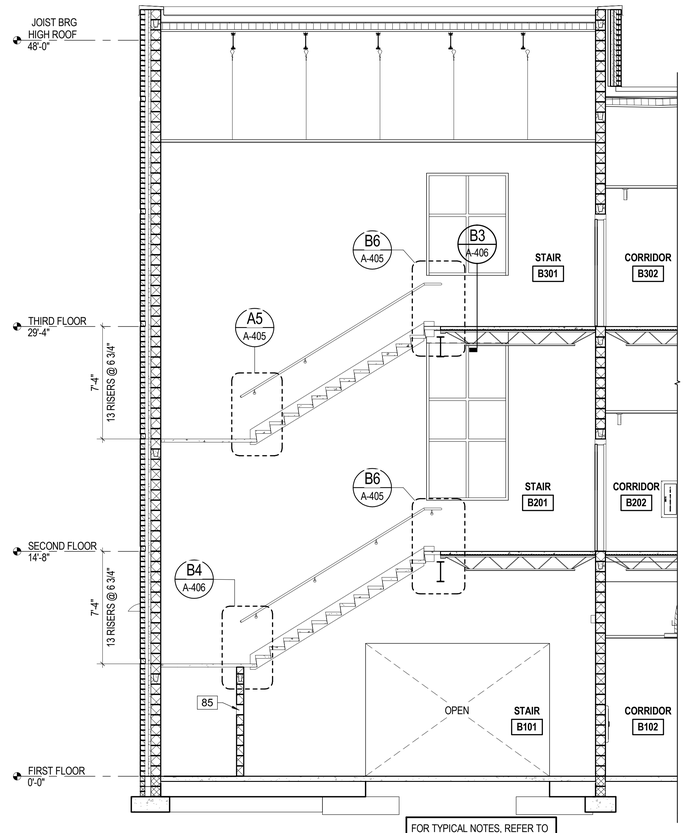

FOR TYPICAL NOTES, REFER TO STAIR SECTION A3/SHEET A-402

A3 A-404 SECTION
1/4" = 1'-0"

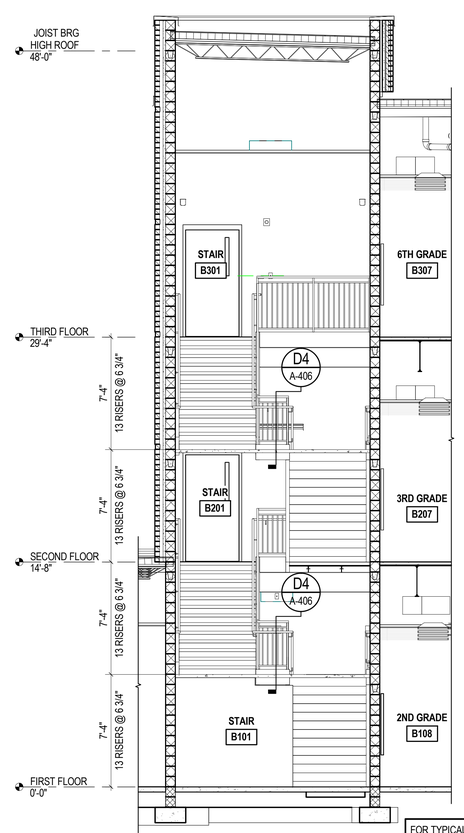

FOR TYPICAL NOTES, REFER TO STAIR SECTION A3/SHEET A-402

A5 A-404 SECTION
1/4" = 1'-0"

Received by SBBCC 3.10.2015

S.B. Ballard Construction Company

RRMM ARCHITECTS

WALLER TODD & SADLER ARCHITECTS

The Livas Group Architects, P.C.

MARK	DATE	BY	DESCRIPTION
2	03-03-2015	WTS	ADDENDUM #2
3	03-09-2015	WTS	ADDENDUM #3

REVISIONS

DATE	03-03-2015
PROJECT	1344-A
DESIGNED	MSM
DRAWN	WTS
CHECKED	WWS

COMMONWEALTH OF VIRGINIA
DUANE M. HARVER
Lic. No. 6310
03/09/15
ARCHITECT

SBBCC PROJECT NUMBER: NFS-2014-315
VIRGINIA DEPARTMENT OF EDUCATION: 118-77-001-100

PROJECT
NORFOLK PUBLIC SCHOOLS
NEW CAMPOSTELLA K-8 STEM SCHOOL
1106 CAMPOSTELLA ROAD
NORFOLK, VA

DRAWING
ENLARGED STAIR PLANS AND SECTIONS

SHEET
A-404

C:\2015 Revit Projects\1344-A CAMPOSTELLA K-8 - ARCH_jkpierce.rvt

3/9/2015 9:28:02 PM

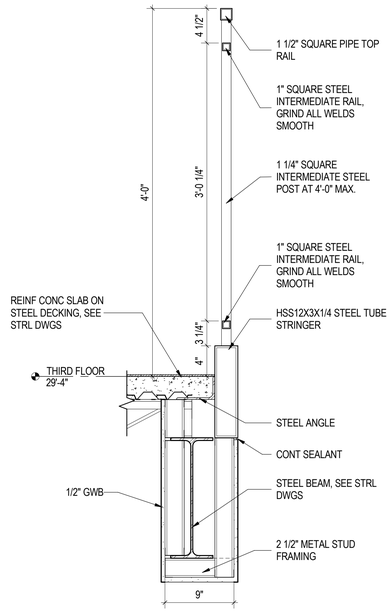

D2 / A-403 DETAIL
1 1/2" = 1'-0"

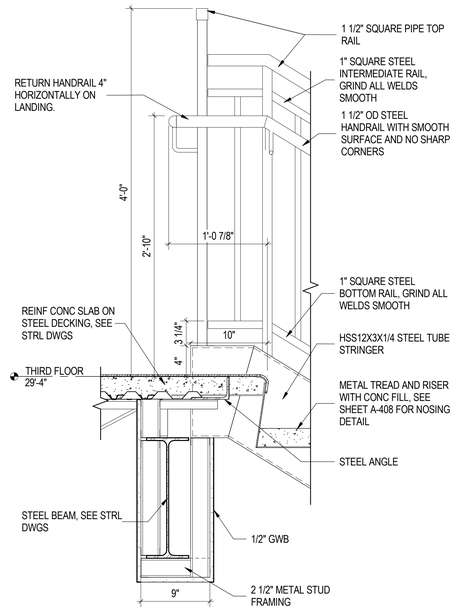

D3 / A-403 DETAIL
1 1/2" = 1'-0"

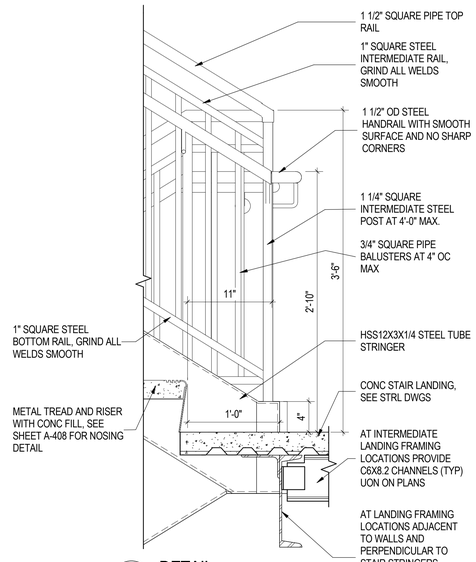

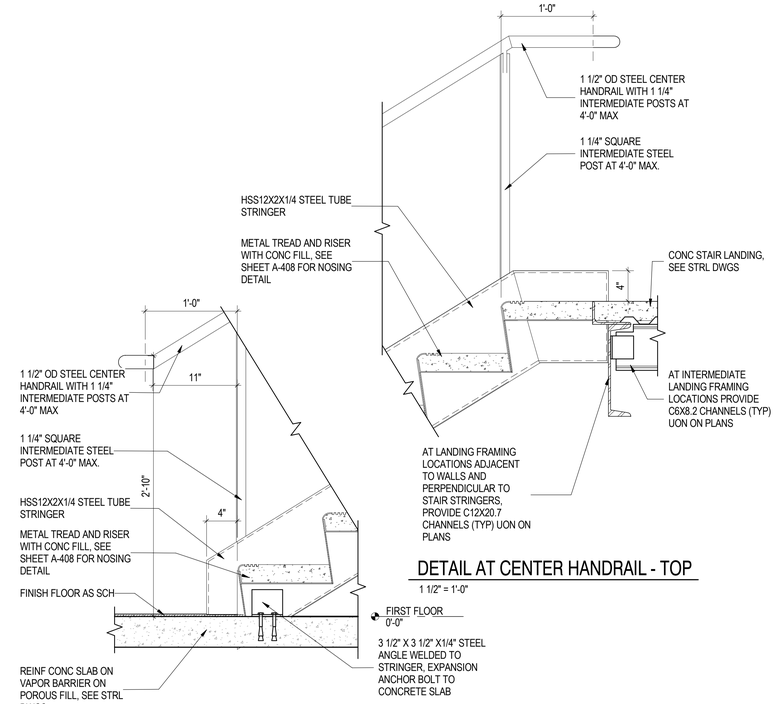

DETAIL AT CENTER HANDRAIL - TOP
1 1/2" = 1'-0"

DETAIL AT CENTER HANDRAIL - BOTTOM
1 1/2" = 1'-0"

D1 / A-403 DETAIL
1 1/2" = 1'-0"

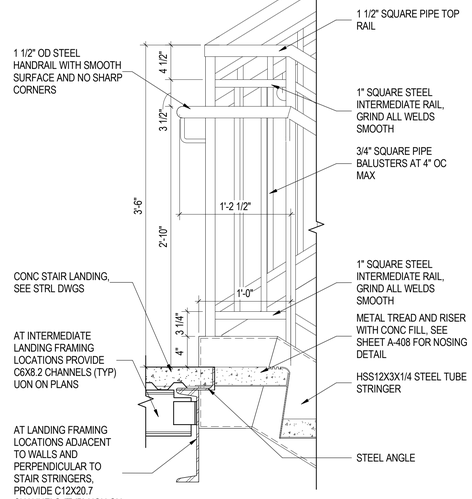

B1 / A-402 DETAIL
1 1/2" = 1'-0"

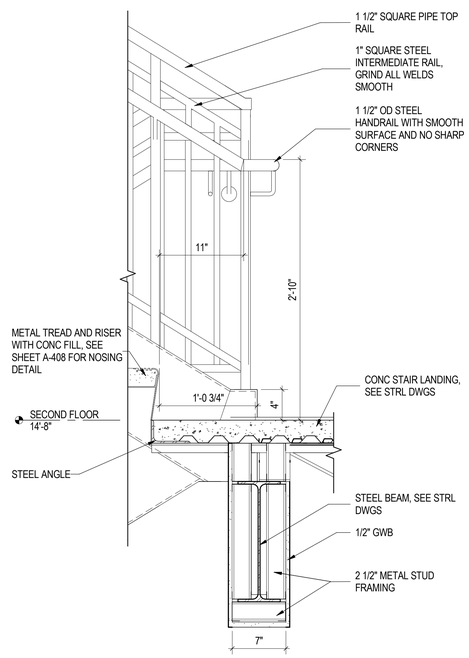

B3 / A-402 DETAIL
1 1/2" = 1'-0"

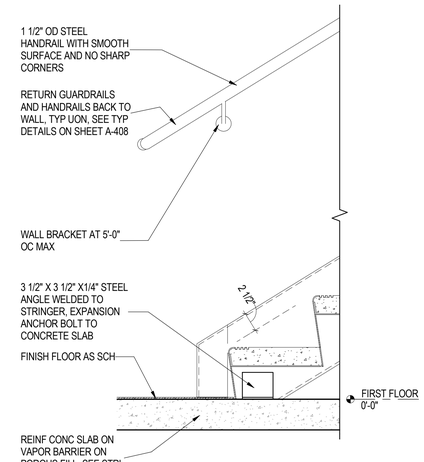

B4 / A-403 DETAIL
1 1/2" = 1'-0"

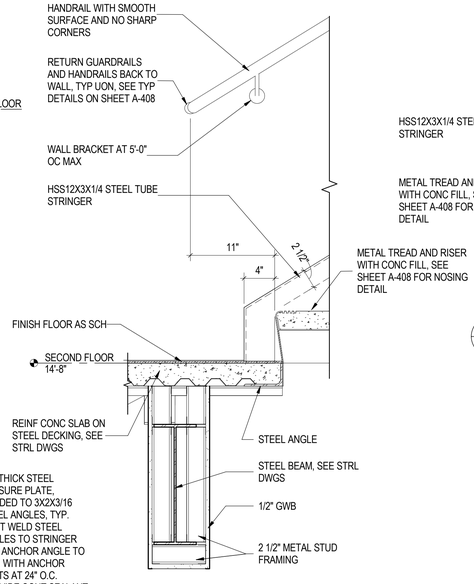

A5 / A-402 DETAIL
1 1/2" = 1'-0"

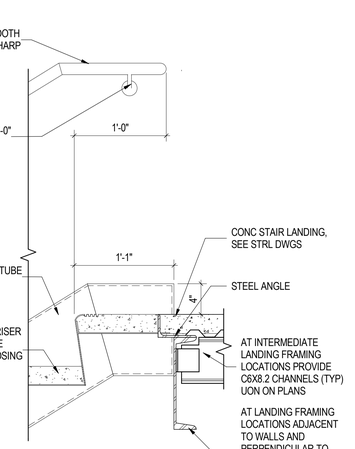

B6 / A-402 DETAIL
1 1/2" = 1'-0"

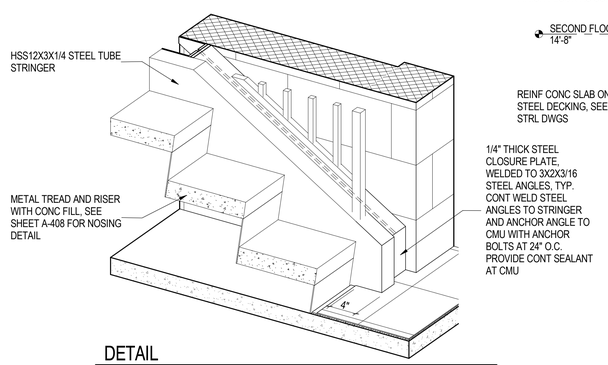

DETAIL
SCALE: N.T.S.

Received by SBBCC 3.10.2015

S.B. Ballard Construction Company
RRMM ARCHITECTS
WALLER TODD & SADLER ARCHITECTS
The Livas Group Architects, P.C.

MARK	DATE	REVISIONS	BY	DESCRIPTION
2	03-03-2015	WTS	WTS	ADDENDUM #2
3	03-09-2015			ADDENDUM #3

DATE	03-03-2015
PROJECT	1344-A
DESIGNED	MSM
DRAWN	WTS
CHECKED	WWS

COMMONWEALTH OF VIRGINIA
DUANE M. HARVER
Lic. No. 6310
03/09/15
ARCHITECT

SBBCC PROJECT NUMBER: MPS-2014-315
VIRGINIA DEPARTMENT OF EDUCATION: 118-77-00-100

PROJECT
NORFOLK PUBLIC SCHOOLS
NEW CAMPOSTELLA K-8 STEM SCHOOL
1106 CAMPOSTELLA ROAD
NORFOLK, VA

DRAWING
STAIR SECTIONS AND DETAILS

SHEET
A-405

C:\2015 Revit Projects\1344-A CAMPOSTELLA K-8 - ARCH_jpalerca.rvt
3/9/2015 9:28:14 PM

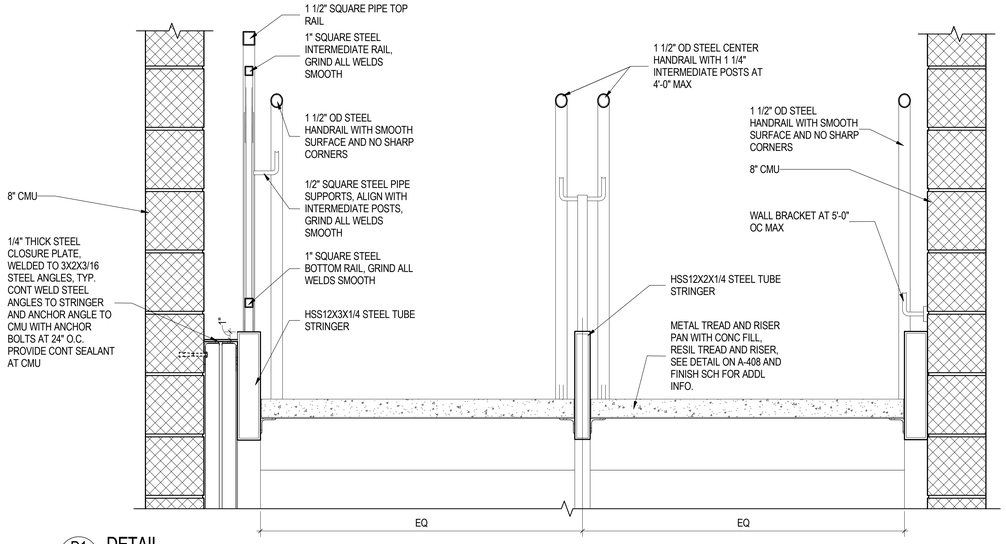

D1 / A-403 DETAIL
1 1/2" = 1'-0"

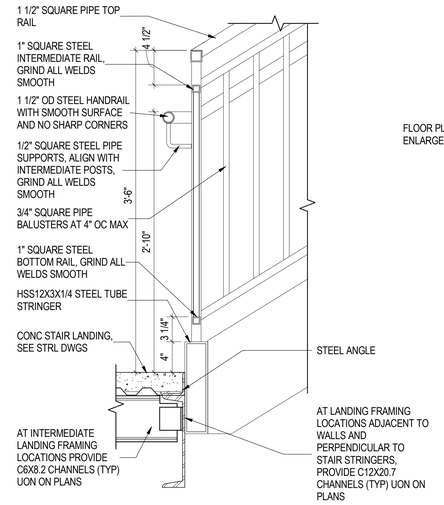

D4 / A-402 DETAIL
1 1/2" = 1'-0"

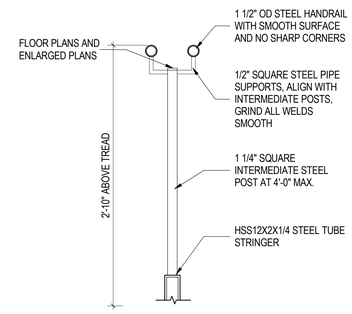

DETAIL, TYP.
1 1/2" = 1'-0"

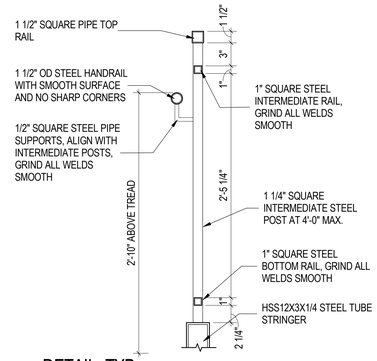

DETAIL, TYP.
1 1/2" = 1'-0"

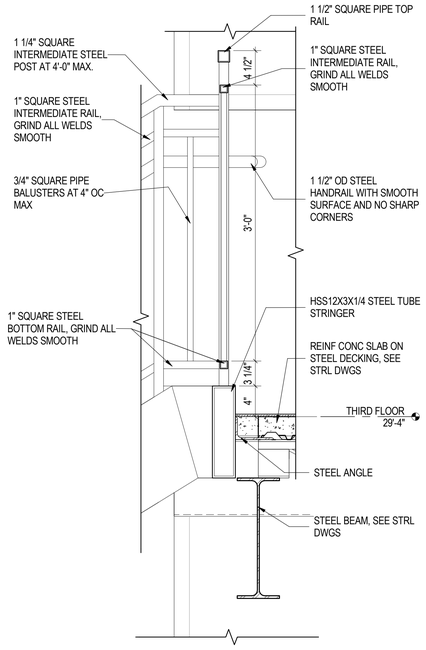

B1 / A-404 DETAIL
1 1/2" = 1'-0"

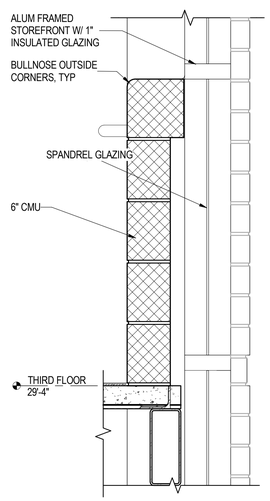

B3 / A-404 DETAIL
1 1/2" = 1'-0"

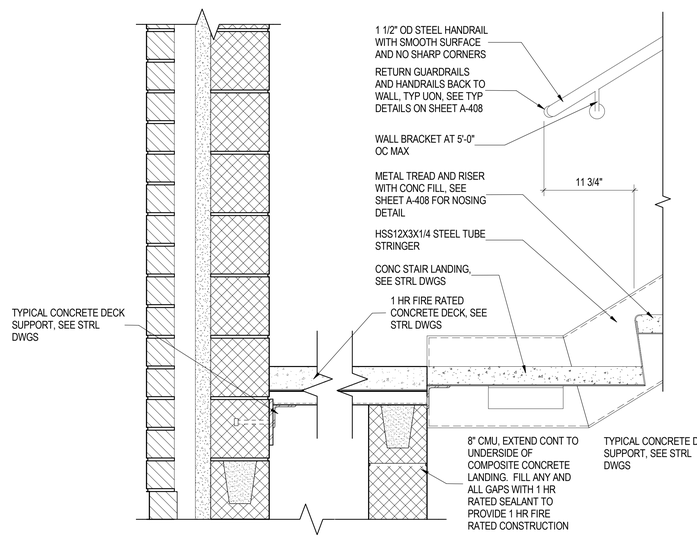

B4 / A-402 DETAIL
1 1/2" = 1'-0"

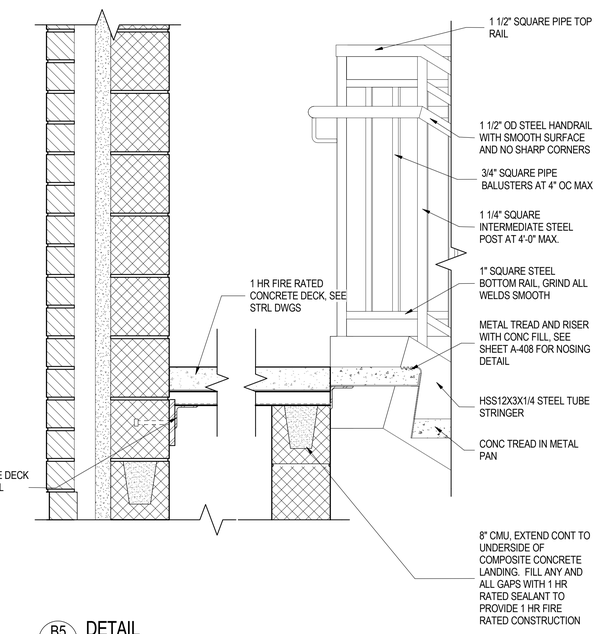

B5 / A-402 DETAIL
1 1/2" = 1'-0"

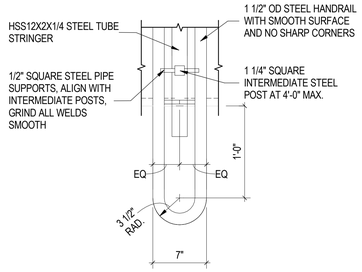

A1 / A-403 DETAIL
1 1/2" = 1'-0"

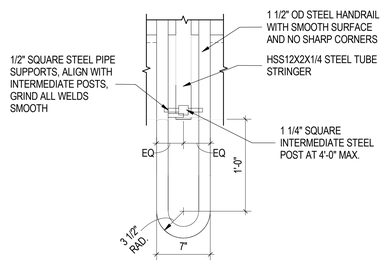

A2 / A-403 DETAIL
1 1/2" = 1'-0"

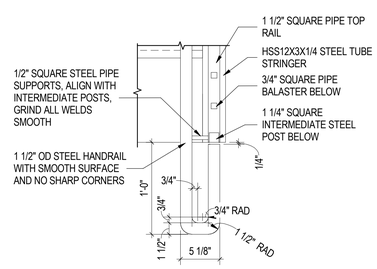

A3 / A-401 TYPICAL DETAIL
1 1/2" = 1'-0"

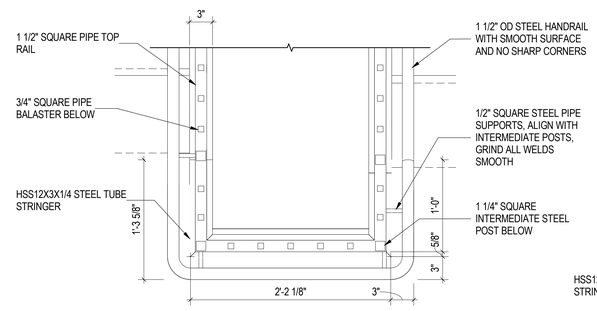

A4 / A-402 TYPICAL DETAIL
1 1/2" = 1'-0"

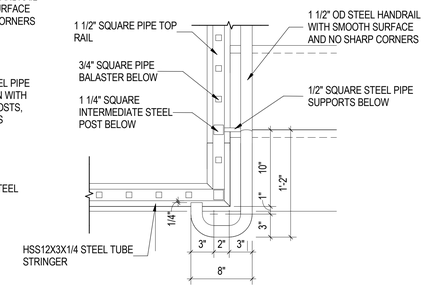

A5 / A-402 DETAIL
1 1/2" = 1'-0"

Received by SBBCC 3.10.2015

S.B. Ballard Construction Company
RRMM ARCHITECTS
WALLER TODD & SADLER ARCHITECTS
The Livas Group Architects, P.C.

MARK	DATE	BY	DESCRIPTION
2	03-03-2015	WTS	ADDENDUM #2
3	03-09-2015	WTS	ADDENDUM #3

REVISIONS

DATE	03-03-2015
PROJECT	1344-A
DESIGNED	MSM
DRAWN	WTS
CHECKED	WWS

COMMONWEALTH OF VIRGINIA
DUANE M. HARVER
Lic. No. 6310
03/09/15
ARCHITECT

SBBCC PROJECT NUMBER: NPS-2014-315
VIRGINIA DEPARTMENT OF EDUCATION: 118-17-00-100

PROJECT
NORFOLK PUBLIC SCHOOLS
NEW CAMPOSTELLA K-8 STEM SCHOOL
1106 CAMPOSTELLA ROAD
NORFOLK, VA

DRAWING
STAIR SECTIONS AND DETAILS

SHEET
A-406

C:\2015 Revit Projects\1344-A CAMPOSTELLA K-8 - ARCH_jpierce.rvt
3/9/2015 9:28:25 PM

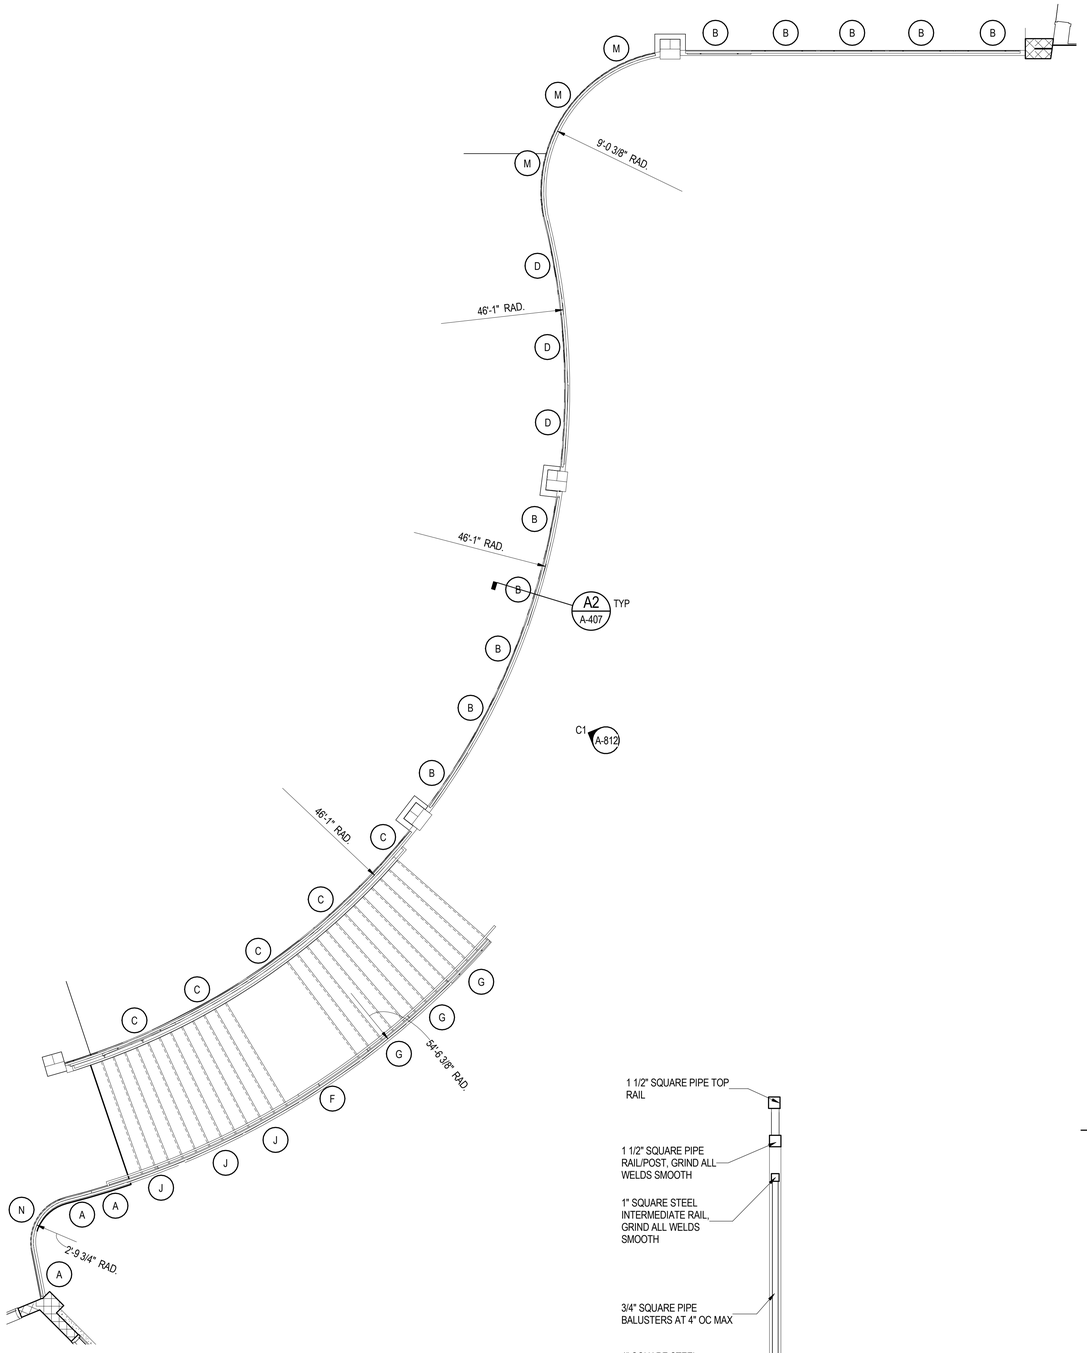

ENLARGED MONUMENTAL RAILING PLAN

1/4" = 1'-0"

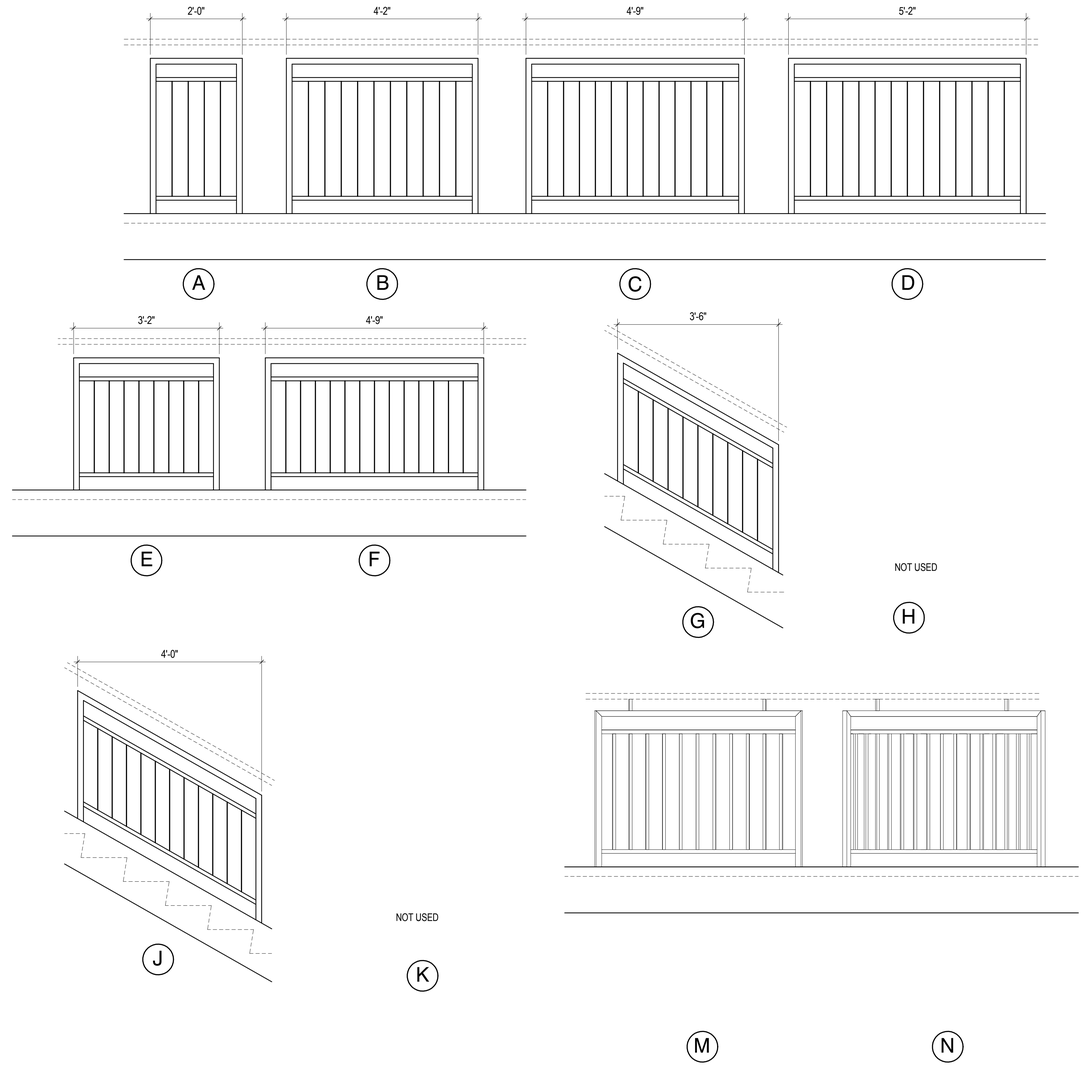

GUARDRAIL PANEL TYPES

3/4" = 1'-0"

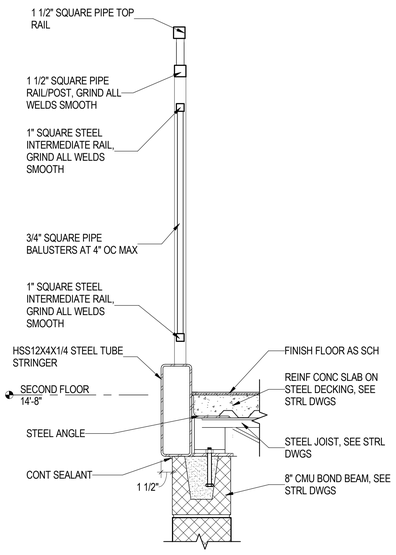

A2 / A-313 **DETAIL**

1 1/2" = 1'-0"

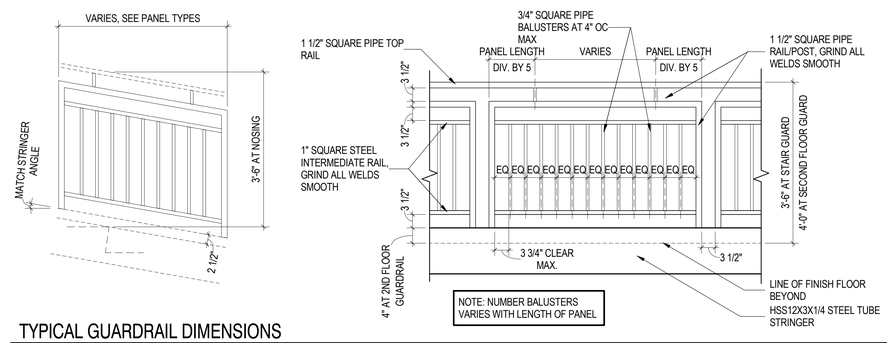

TYPICAL GUARDRAIL DIMENSIONS

3/4" = 1'-0"

Received by SBBCC 3.10.2015

S.B. Ballard Construction Company

RRMM ARCHITECTS

WALLER TODD & SADLER ARCHITECTS

The Livas Group Architects, P.C.

MARK	DATE	BY	DESCRIPTION
2	03-03-2015	WTS	ADDENDUM #2
3	03-09-2015	WTS	ADDENDUM #3

REVISIONS

DATE	03-03-2015
PROJECT	1344-A
DESIGNED	MSM
DRAWN	WTS
CHECKED	WWS

COMMONWEALTH OF VIRGINIA
DUANE M. HARVER
Lic. No. 6310
03/09/15
ARCHITECT

SBBCC PROJECT NUMBER: NPS-2014-315
VIRGINIA DEPARTMENT OF EDUCATION: 118-77-00-100

PROJECT
NORFOLK PUBLIC SCHOOLS
NEW CAMPOSTELLA K-8 STEM SCHOOL
1100 CAMPOSTELLA ROAD
NORFOLK, VA

DRAWING
STAIR AND RAILING DETAILS

SHEET
A-407

C:\2015 Revit Projects\1344-A CAMPOSTELLA K-8 - ARCH_jkoenca.rvt

3/9/2015 9:28:30 PM

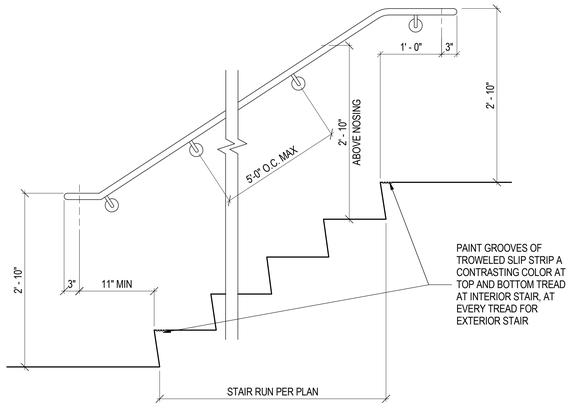

STRUCTURAL STRENGTH: HANDRAILS SHALL BE CAPABLE OF WITHSTANDING A LOAD OF AT LEAST 250 LBS. APPLIED IN ANY DIRECTION AT ANY POINT ON THE RAIL

A TYPICAL HANDRAIL ELEVATION - WALL MOUNTED
N.T.S.

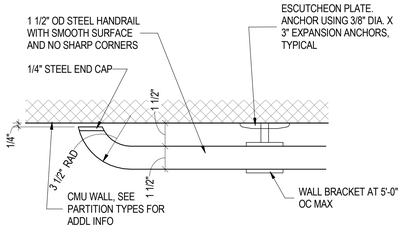

B TYPICAL PLAN - WALL MOUNTED HANDRAIL TERMINATION
N.T.S.

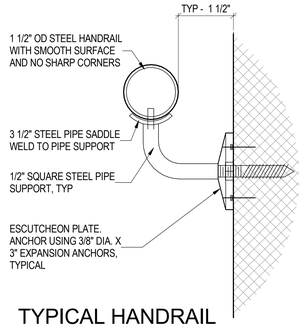

C TYPICAL HANDRAIL SECTION - CMU WALL BRACKET
N.T.S.

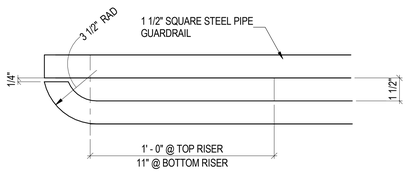

D HANDRAIL TERMINATION
N.T.S.

NOSING DETAIL
6" = 1'-0"

TREAD DETAIL
3" = 1'-0"

TYPICAL RAILING DETAILS
1" = 1'-0"

Received by SBBCC 3.10.2015

S.B. Ballard Construction Company

RRMM ARCHITECTS

WALLER TODD & SADLER ARCHITECTS

The Livas Group Architects, P.C.

MARK	DATE	BY	DESCRIPTION
2	03-03-2015	WTS	ADDENDUM #2
3	03-09-2015	WTS	ADDENDUM #3

REVISIONS

DATE	03-03-2015
PROJECT	1344-A
DESIGNED	MSM
DRAWN	WTS
CHECKED	WWS

COMMONWEALTH OF VIRGINIA
DUANE M. HARVER
Lic. No. 6310
03/09/15
ARCHITECT

PROJECT
NORFOLK PUBLIC SCHOOLS
NEW CAMPOSTELLA K-8 STEM SCHOOL
1106 CAMPOSTELLA ROAD
NORFOLK, VA

SBBCC PROJECT NUMBER: NPS-2014-315
VIRGINIA DEPARTMENT OF EDUCATION: 118-77-001-000

DRAWING
STAIR DETAILS

SHEET
A-408

C:\2015 Revit Projects\1344-A CAMPOSTELLA K-8 - ARCH_jkpierce.rvt
3/9/2015 9:28:33 PM

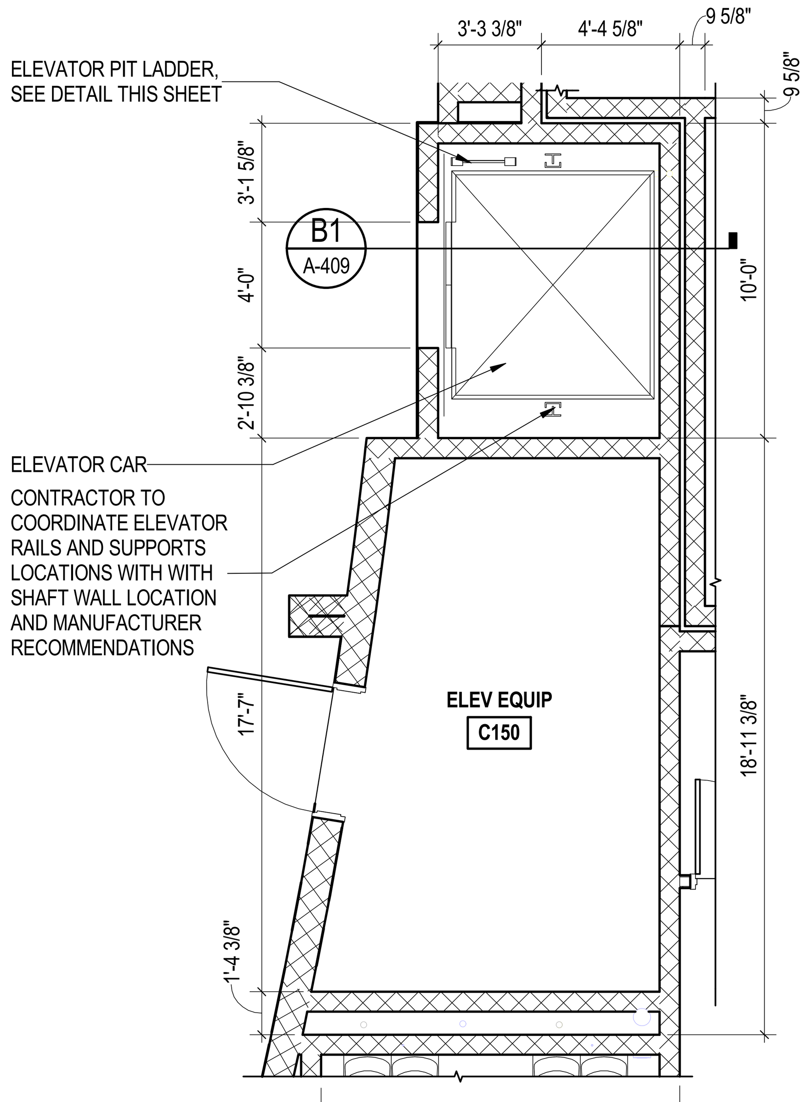

E2 A-101 **ENLARGED ELEVATOR PLAN**
1/4" = 1'-0"

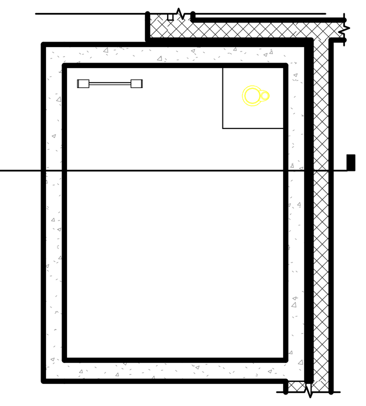

ELEVATOR PIT
1/4" = 1'-0"

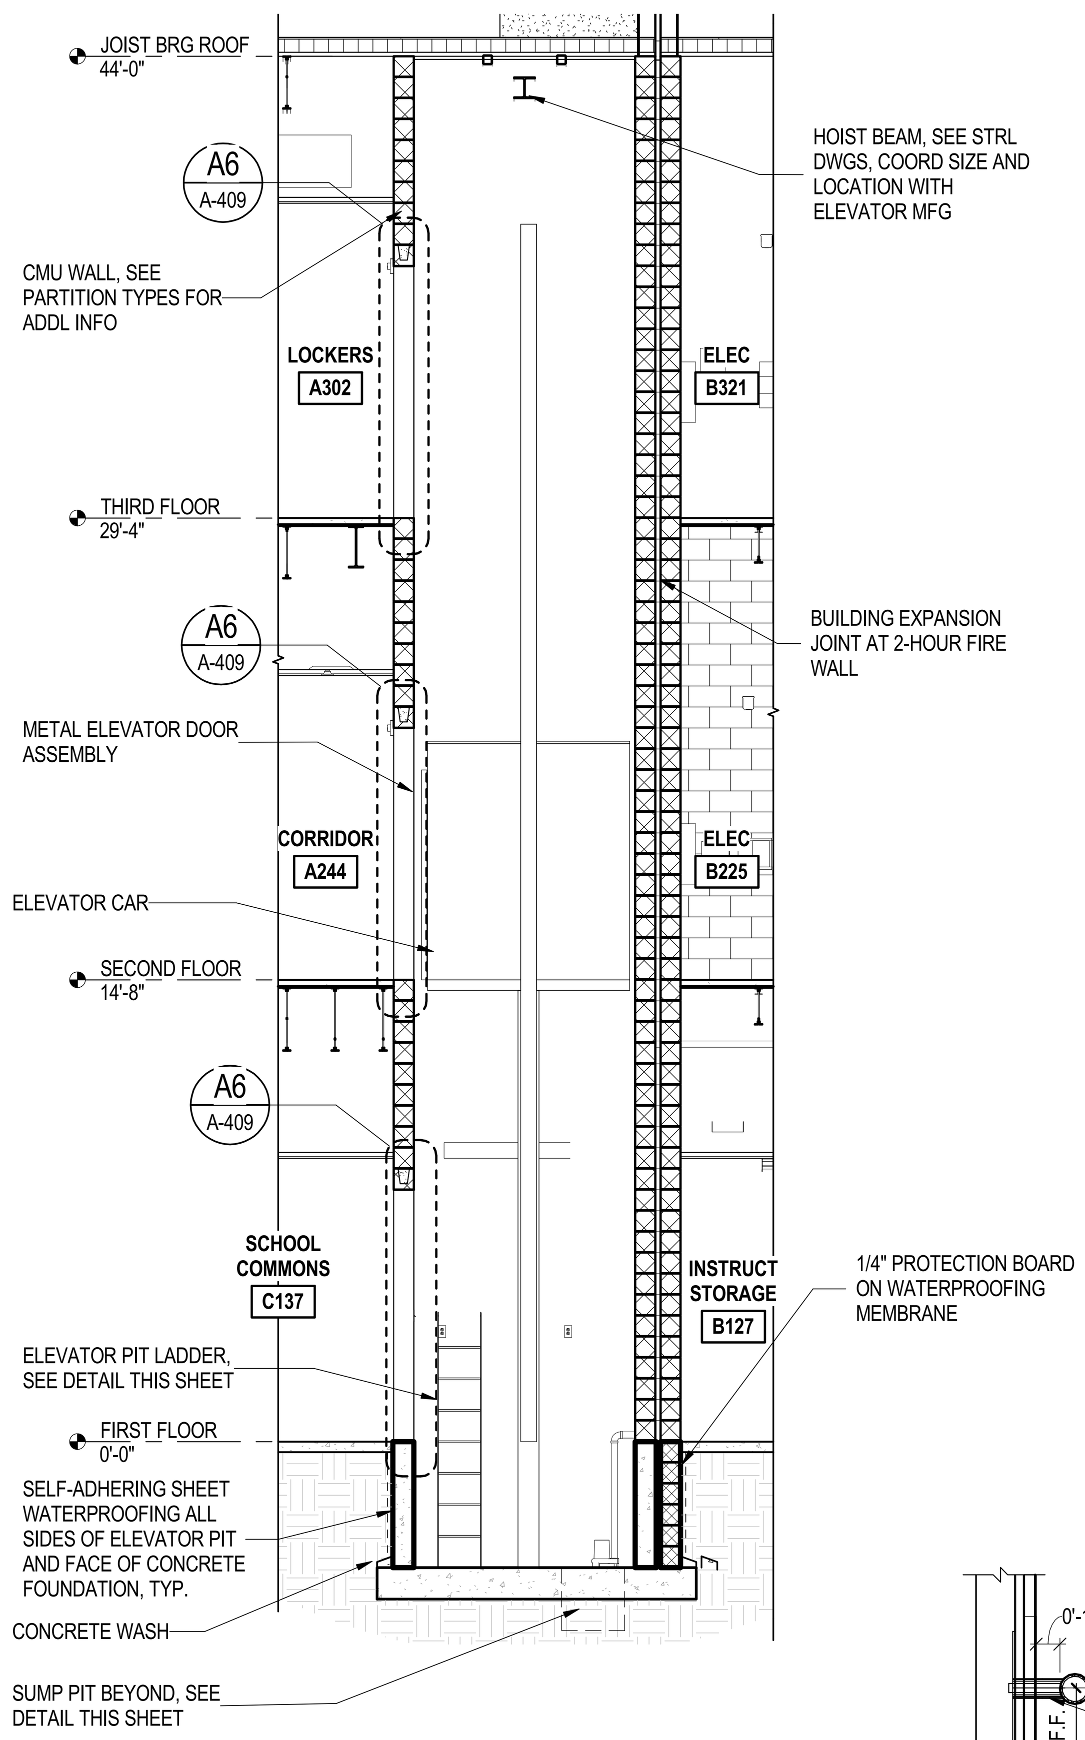

B1 A-409 **SECTION**
1/4" = 1'-0"

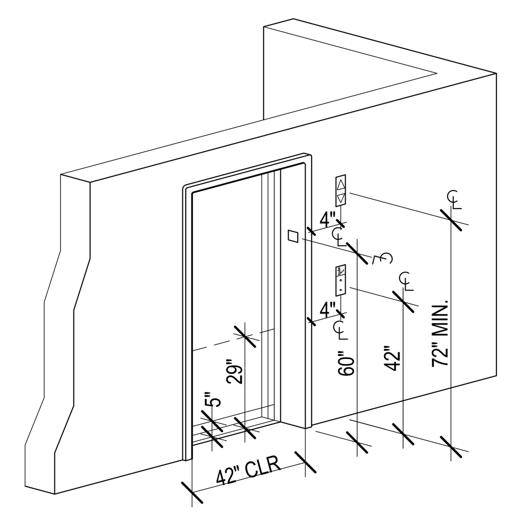

NOTE: AUTOMATIC DOOR REOPENING DEVICE FULL HEIGHT OF CAR OPENING

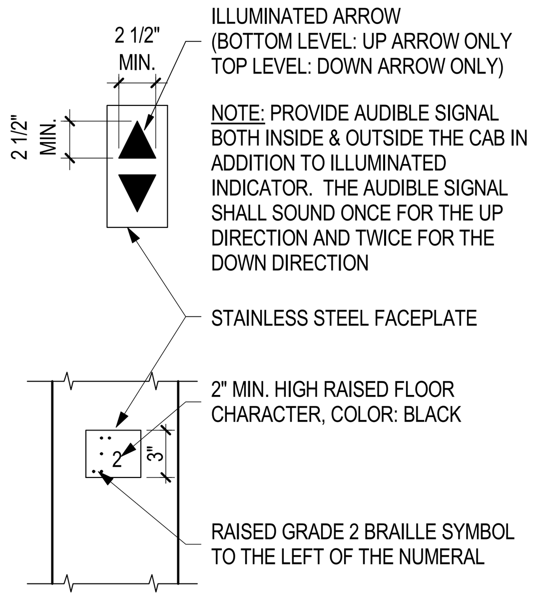

NOTE: ON THE GRADE LEVEL, A RAISED FIVE POINTED STAR SHALL BE PLACED TO THE LEFT OF THE RAISED CHARACTER. THE OUTSIDE DIAMETER OF THE STAR SHALL BE 2". BRAILLE SHALL BE PLACED BELOW THE CORRESPONDING RAISED CHARACTERS

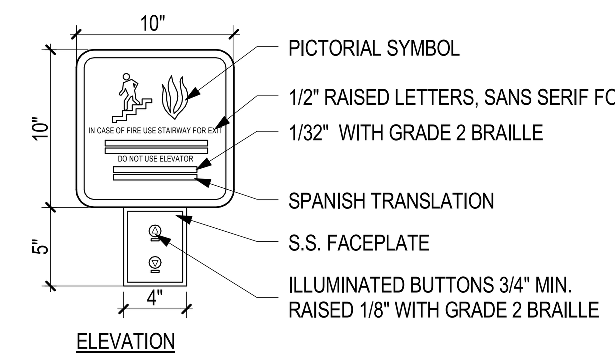

LOCATION: EXCEPT AT THE MAIN ENTRANCE LEVEL, POST ADJACENT TO EACH ELEVATOR CALL STATION TO INDICATE THAT, IN CASE OF FIRE, THE ELEVATOR WILL NOT OPERATE AND THAT EXIT STAIRWAYS SHOULD BE USED

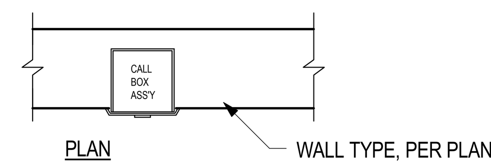

ELEVATOR DOOR ENTRANCE
1/4" = 1'-0"

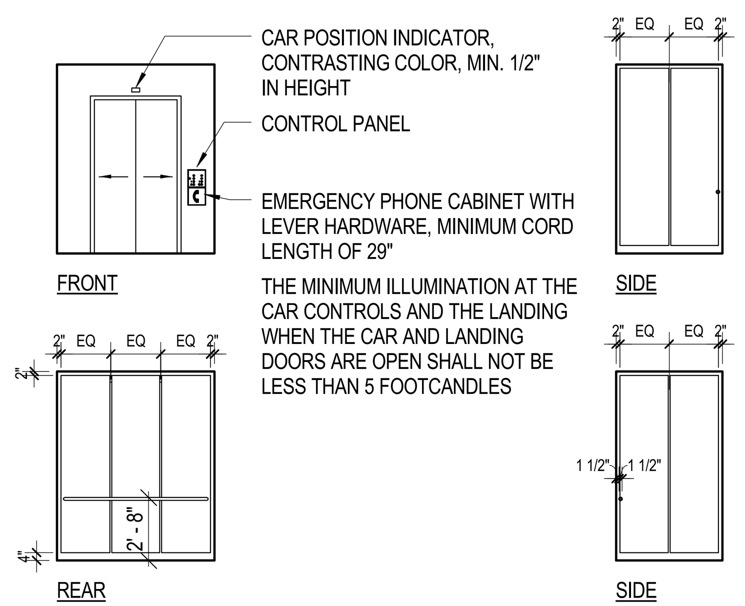

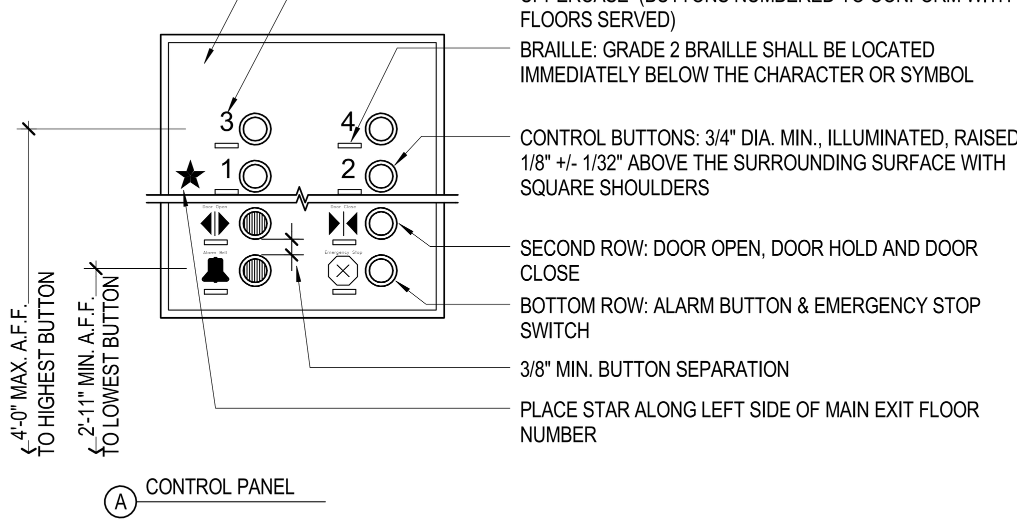

(A) CONTROL PANEL

ELEVATOR CAB ELEVATIONS
3/16" = 1'-0"

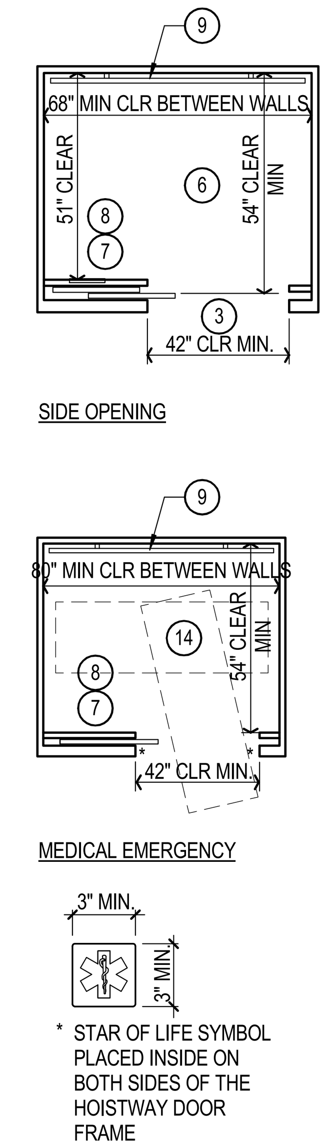

* STAR OF LIFE SYMBOL PLACED INSIDE ON BOTH SIDES OF THE HOISTWAY DOOR FRAME

1. Operation and Leveling: the elevator shall be automatic and provided with a self-leveling feature that will automatically bring the car to the floor landings within a tolerance of plus or minus 1/2" under normal loading and unloading conditions.
2. Door Operation: Power-operated horizontally sliding car and hoistway door opened and closed by automatic means
3. Door Size: 42" min. clear width
4. Re-opening Device: doors closed by automatic means shall be provided with a door reopening device that will function to stop and reopen a car door and adjacent hoistway door in case the door is obstructed while closing. This reopening device shall also be capable of sensing an object or person in the path of a closing door without requiring contact for activation extending full height of car opening. Door reopening devices shall remain effective for a period of not less than 20 seconds.
5. Car Call: The minimum acceptable time for notification time shall be 5 seconds, and for doors to remain fully open shall not be less than 5 seconds
6. Cab Inside Size: the car inside shall allow for the turning of a wheelchair. The minimum clear distance between walls or between wall and door, excluding return panels, shall be not less than 80" by 54" for center-opening doors, and 68" by 54" for side-slide opening doors. Minimum distance from wall to return panel shall be not less than 51".
7. Control Panel: 54" maximum for side approach, 48" maximum for front approach. Emergency controls, including the emergency stop and alarm, shall be grouped in or adjacent to the bottom of the panel and shall be no lower than 2'11" from the floor. Floor buttons 3/4" minimum size, shall be provided with visual indicators to show when each call is registered. The visual indicators shall be extinguished when each call is answered.
8. Emergency Telephone: The emergency telephone handset shall be positioned no higher than 48" above the floor, and the handset cord shall be a minimum of 2'-5" in length, and it shall be identified by a raised telephone symbol and corresponding Braille lettering located adjacent to the device. If the telephone system is located in a closed compartment, the compartment door hardware shall be lever type. Emergency intercommunication shall not require voice communication.
9. Handrails: a handrail shall be provided on one wall of the car, preferably the rear. The rails shall be smooth and the inside surface at least 1-1/2" clear of the walls at a nominal height of 32" above the floor.
10. Minimum Illumination: at the car controls, threshold, and the landing when the car and landing doors are open shall not be less than 5 foot-candles. CBC 1116B.1
11. Hall Call Buttons:
    a. Height: 42" to centerline
    b. Size: 3/4" minimum and shall be raised 1/8" +/- 1/32" above the surrounding surface
    c. Indication: the button designating the up direction shall be on top. Visual indication shall be provided to show each call registered and extinguished when answered. Hall call buttons shall be internally illuminated with a white light over the entire surface of the button.
12. Hall Lantern: a visual and audible signal shall be provided at each hoistway entrance indicating to the prospective passenger the car answering the call and its direction of travel, and be visible from the proximity of the hall call button as follows:
    a. Size: 21/2" high x 21/2" wide minimum
    b. Audible Signal: sound once for the up direction and twice for the down direction
    c. Height: 6'-0" minimum to center line
    d. Shape: the use of arrow shapes is preferred for visible signals.
    e. The use of in-car lanterns, located in or on the car door jambs, visible from the proximity of the hall call buttons and conforming to the above requirements will be acceptable.
13. Doorjamb Marking: Passenger elevator landing jambs on all elevator floors shall have the number of the floor on which the jamb is located designated by raised characters that are 2" in height and raised Braille symbols located 60" to centerline above the floor on the jamb panels on both sides of the door so that they are visible from within the elevator. On the grade level, a 2" high raised five-pointed star shall be placed to the left of the star with corresponding Braille below
14. Stretcher Requirements: In all structures four or more stories in height, at least one medical emergency elevator shall be provided designed to accommodate the loading and transfer of an ambulance gurney or stretcher 84 inches by 24 inches in the horizontal position with a 42 inch side slide door. The elevator(s) shall be identified by the international symbol for emergency medical services (Star of Life). The symbol shall not be less than 3 inches and placed inside on both sides of the hoistway door frame. The symbol shall be not less than 78 inches and not more than than 84 inches above the floor level.

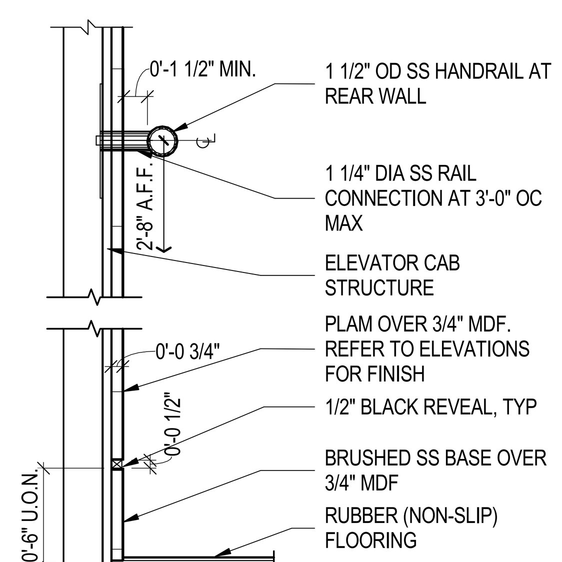

DETAIL
1 1/2" = 1'-0"

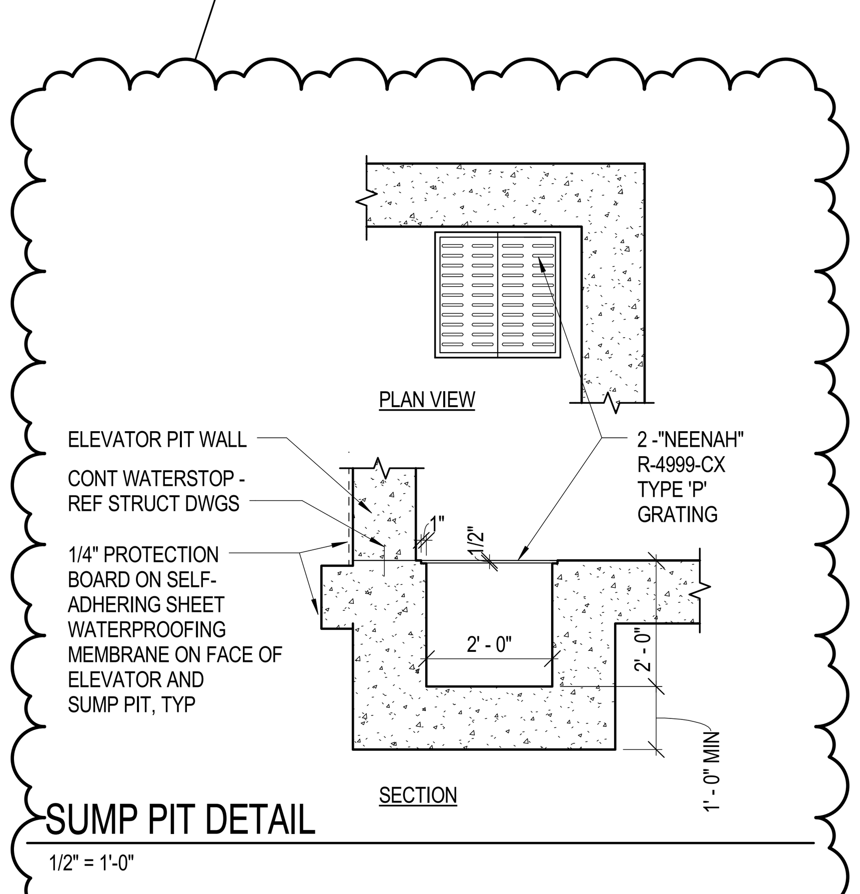

SUMP PIT DETAIL
1/2" = 1'-0"

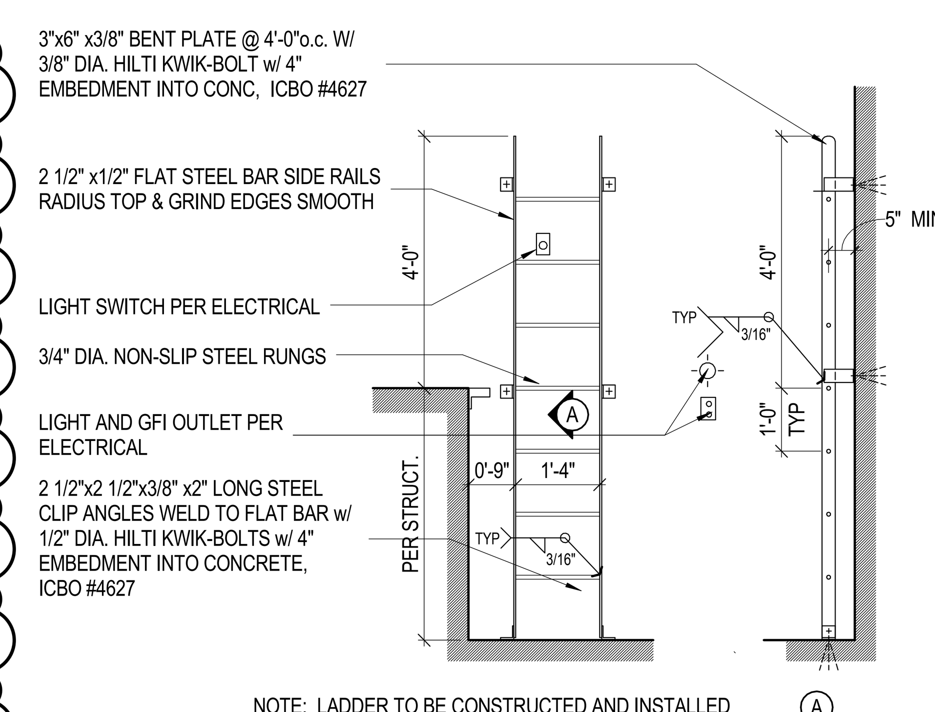

NOTE: LADDER TO BE CONSTRUCTED AND INSTALLED TO MEET OSHA #1312. COORDINATE INSTALLATION WITH APPROVED ELEVATOR SIZE AND CONFIGURATION. ALL STEEL SHALL BE GALVANIZED AND PRIMED

ELEVATOR PIT LADDER
1/2" = 1'-0"

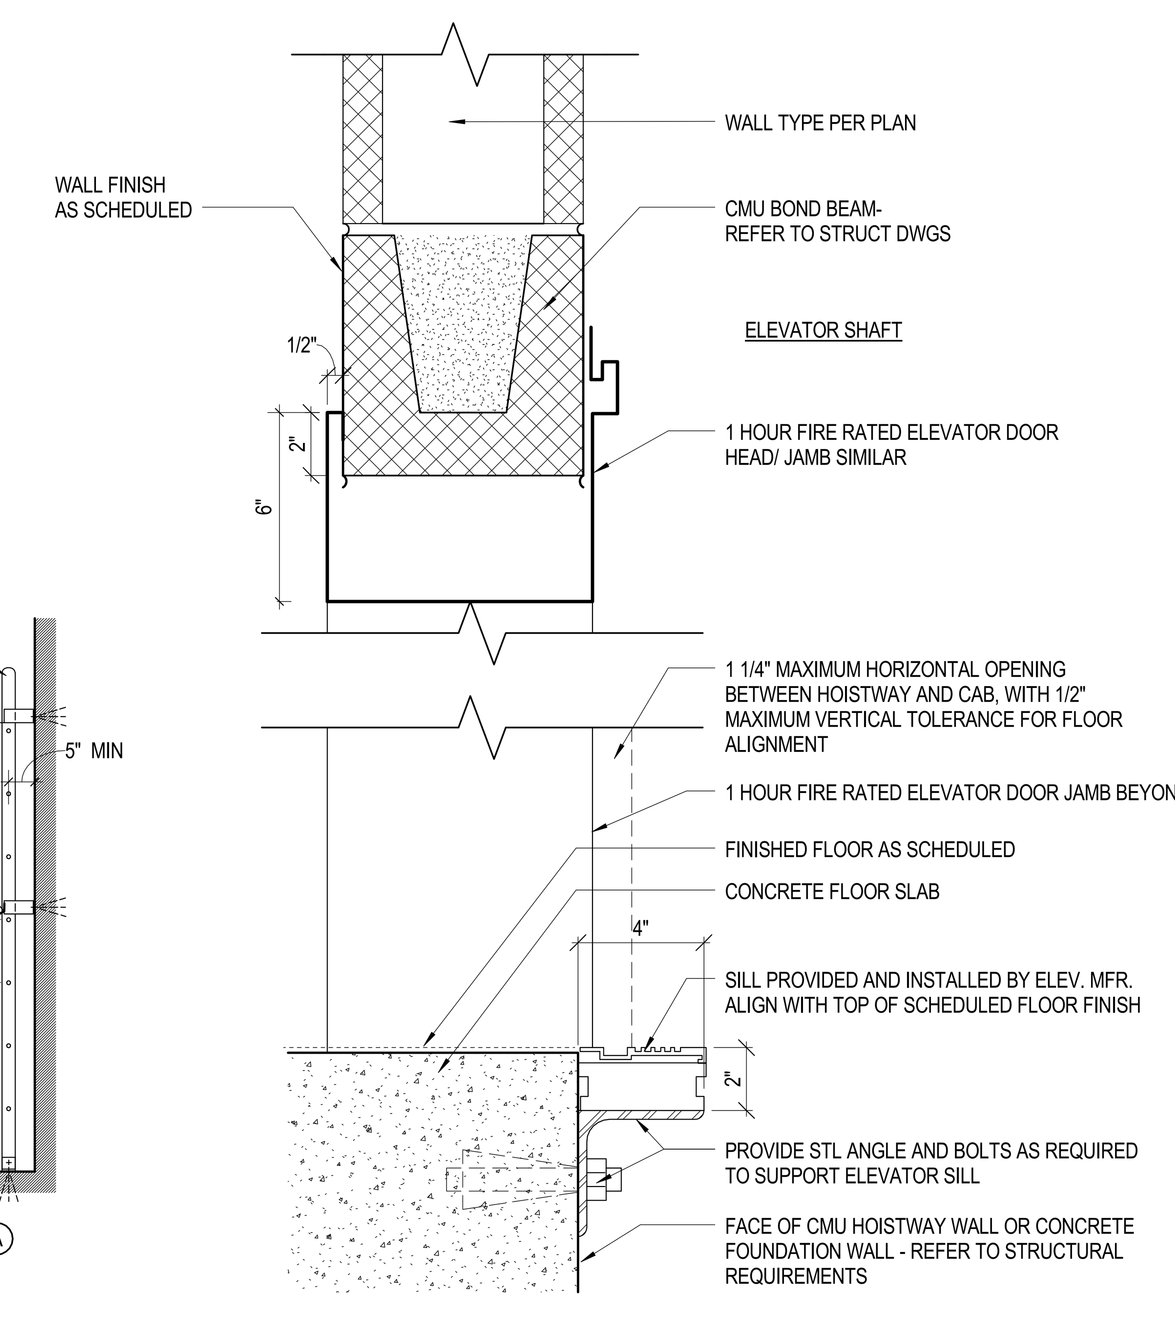

A6 A-409 **TYPICAL ELEVATOR OPENING**
3" = 1'-0"

Received by SBBCC 3.10.2015

S.B. Ballard Construction Company
RRMM ARCHITECTS
WALLER TODD & SADLER ARCHITECTS
The Livas Group Architects, P.C.

MARK	DATE	BY	DESCRIPTION
2	03-03-2015	WTS	ADDENDUM #2
3	03-09-2015	WTS	ADDENDUM #3

REVISIONS

DATE	03-03-2015
PROJECT	1344-A
DESIGNED	MSM
DRAWN	WTS
CHECKED	WWS

COMMONWEALTH OF VIRGINIA — DUANE M. HARVER Lic. No. 6310 — 03/09/15 — ARCHITECT

PROJECT: NORFOLK PUBLIC SCHOOLS
NEW CAMPOSTELLA K-8 STEM SCHOOL
1106 CAMPOSTELLA ROAD
NORFOLK, VA
SBBCC PROJECT NUMBER: NPS-2014-315
VIRGINIA DEPARTMENT OF EDUCATION: 118-77-00-100

DRAWING: ENLARGED ELEVATOR PLANS, SECTION AND DETAILS

SHEET
A-409

3/9/2015 9:28:41 PM C:\2015 Revit Projects\1344-A CAMPOSTELLA K-8 - ARCH_jpalencia.rvt

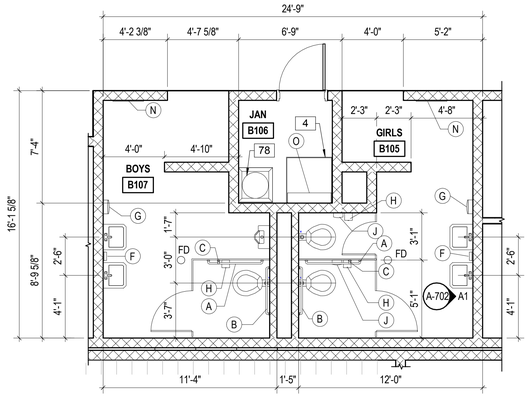

E1 A-102 ENLARGED TOILET PLAN
1/4" = 1'-0"
A-122, A-132

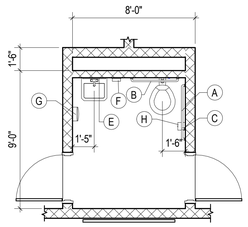

E2 A-101 TYPICAL ENLARGED TOILET PLAN AT CLASSROOMS
1/4" = 1'-0"

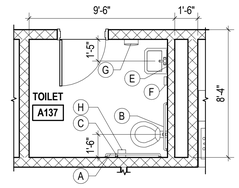

E4 A-101 ENLARGED TOILET PLAN
1/4" = 1'-0"

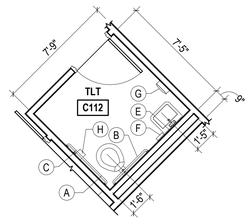

D2 A-102 ENLARGED TOILET PLAN
1/4" = 1'-0"

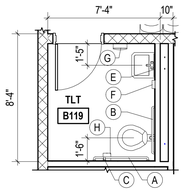

D3 A-102 ENLARGED TOILET PLAN
1/4" = 1'-0"
A-132, A-804

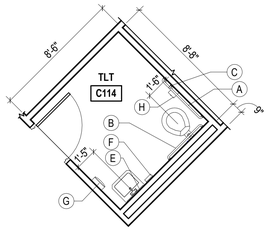

D4 A-103 ENLARGED TOILET PLAN
1/4" = 1'-0"

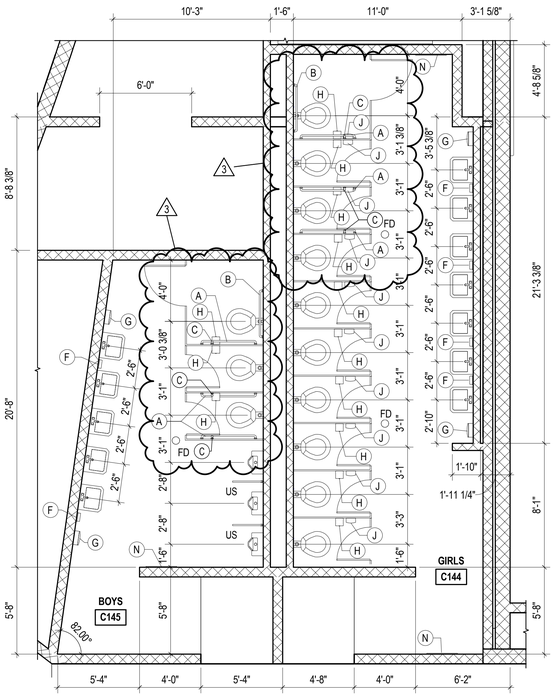

C1 A-103 ENLARGED TOILET PLAN
1/4" = 1'-0"

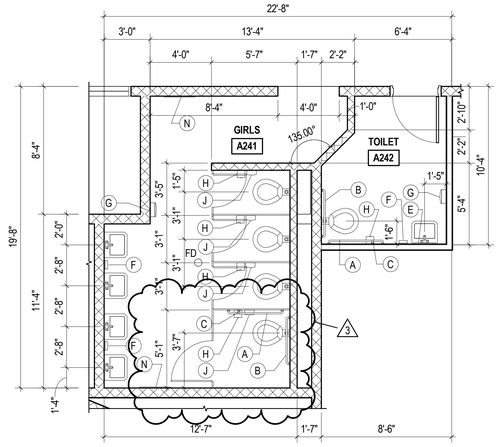

C2 A-121 ENLARGED TOILET PLANS
1/4" = 1'-0"
A-131

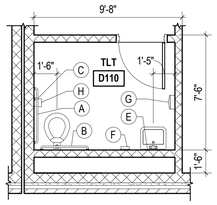

C3 A-102 ENLARGED TOILET PLAN
1/4" = 1'-0"

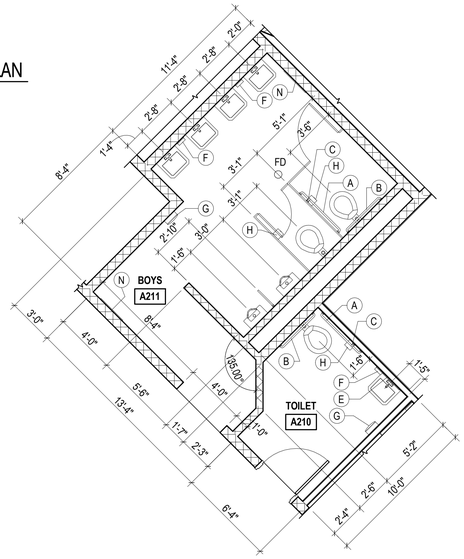

C4 A-121 ENLARGED TOILET PLAN
1/4" = 1'-0"
A-131

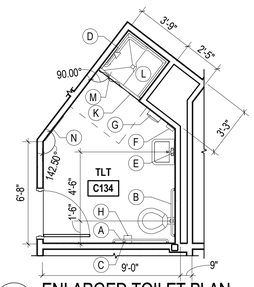

A1 A-103 ENLARGED TOILET PLAN
1/4" = 1'-0"

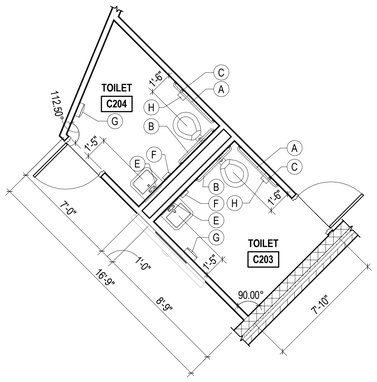

A2 A-123 ENLARGED TOILET PLANS
1/4" = 1'-0"

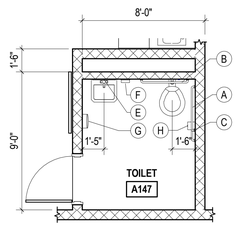

A3 A-101 ENLARGED TOILET PLAN
1/4" = 1'-0"

TOILET ACCESSORY MOUNTING SCHEDULE

MARK	DESCRIPTION	MOUNTING HEIGHT	REMARKS
	TOILET PARTITIONS AND DRESSING COMPARTMENTS	5'-10" TO TOP OF PARTITION OR DRESSING COMPARTMENT	
	URINAL SCREEN	54" TO TOP OF SCREEN	
A	42" GRAB BAR (18"L, 24"L, 36"L AND 42"L)	CL @ 33" AFF FOR PUBLIC, STAFF AND GRADES 6-8 TOILETS; CL @ 22" FOR GRADES K-3; CL @ 26" FOR GRADES 4-5	REFER TO NOTE 1
B	36" GRAB BAR	CL @ 33" AFF FOR PUBLIC, STAFF AND GRADES 6-8 TOILETS; CL @ 22" FOR GRADES K-3; CL @ 26" FOR GRADES 4-5	REFER TO NOTE 2
C	18" VERTICAL GRAB BAR	CL @ 40" AFF FOR PUBLIC, STAFF AND GRADES 6-8 TOILETS; CL 29" AFF FOR GRADES K-3; CL @33" AFF FOR GRADES 4-5	REFER TO NOTE 3
D	GRAB BAR "L" SHAPE	CL @ 34" AFF	REFER TO NOTES
E	MIRROR 18"x30" (36"H x COUNTER TOP LENGTH)	BOT @ 40" AFF FOR PUBLIC AND STAFF TOILETS; BOT @ 37" AFF FOR STUDENT TOILETS	
F	SOAP DISPENSER	TOP @ 48" AFF FOR PUBLIC, STAFF AND GRADES 6-8 TOILETS; TOP @ 40" AFF FOR GRADES K-3; TOP @ 44" AFF FOR GRADES 4-5	REFER TO NOTE 7
G	PAPER TOWEL DISPENSER	BOT @ 44" AFF FOR PUBLIC, STAFF AND GRADES 6-8 TOILETS; BOT @ 37" AFF FOR GRADES K-3; BOT @ 41" AFF FOR GRADES 4-5	REFER TO NOTE 7
H	TOILET TISSUE HOLDER	CL @ 1'-7" AFF FOR PUBLIC, STAFF AND GRADES 6-8 TOILETS; BOT @ 16" AFF FOR GRADES K-3; BOT @ 18" AFF FOR GRADES 4-5	REFER TO NOTE 7
J	SANITARY NAPKIN DISPOSAL	OPENING @ 1'-7" AFF	REFER TO NOTE 4
K	SHOWER ROD	CL @ 7'-0" AFF	
L	SHOWER SEAT	TOP @ 18" AFF	REFER TO NOTE 5
M	SHOWER CURTAIN		
N	MIRROR 24"x48"	BOT @ 18" AFF	
O	44" SS MOP/HOOK SHELF	TOP @ 5'4" AFF	REFER TO NOTE 6

TOILET ACCESSORY SCHEDULE NOTES

1. MOUNT GRAB BAR ON WALL OR TOILET PARTITION AS INDICATED, 12" CLEAR OF WALL WHICH RUNS BEHIND WATER CLOSET.
2. MOUNT GRAB BAR CLEAR OF TANK/FLUSH VALVE. HEIGHT MAY NEED TO BE DIFFERENT THAN INDICATED IN SCHEDULE. COORDINATE WITH PLUMBING FIXTURE PROVIDED. MOUNT 6" FROM FACE OF CONTINUOUS WALL.
3. FIELD VERIFY FINISH WALL DIMENSION BEFORE INSTALLING GRAB BAR AND RELATED WALL SUPPORTS.
4. MOUNT BOTTOM OF VERTICAL GRAB BAR 3" ABOVE HORIZONTAL GRAB BAR.
5. ONLY PROVIDE SANITARY NAPKIN DISPOSALS IN STAFF, PUBLIC, OT/PT, CLINIC AND SPECIAL ED TOILETS.
6. PROVIDE ONE IN EACH CUSTODIAN CLOSET. REFER TO 1/8" PLANS FOR ADDITIONAL CUSTODIAN CLOSETS NOT ON THIS SHEET.
7. ACCESSORY TO BE OWNER FURNISHED, CONTRACTOR INSTALLED.

SHEET KEYNOTES

4	SERVICE SINK, SEE DETAIL ON SHEET A-515 AND REFER TO PLUMBING DRAWINGS
78	ELECTRIC WATER HEATER, SEE PLUMB DWGS

GENERAL TOILET PLAN NOTES

A. TOILET ACCESSORY ITEMS ARE IDENTIFIED BY SYMBOL (XX) ON PLANS, LETTERS CORRESPOND TO TOILET ACCESSORY MOUNTING SCHEDULE ABOVE.
B. REFER TO SHEETS A-410, A-411 AND SHEETS A-801 - A-812 FOR ADDITIONAL TOILET ACCESSORIES REQUIRED AS PART OF THE WORK.
C. GRAB BARS AND ACCESSORIES SHALL BE MOUNTED IN ACCORDANCE WITH THE 2010 ADA STANDARDS FOR ACCESSIBLE DESIGN.
D. REFER TO SPEC SECTION 102800 FOR ALL ACCESSORY DESCRIPTIONS
E. ACTUAL DIMENSIONS MAY VARY PER APPROVED MANUFACTURER. COORDINATE ALL REVISIONS AS REQUIRED.
F. TOILET PLAN DIMENSIONS TYPICALLY ARE FROM FINISH TO FINISH OR FINISH TO FIXTURE.
G. FIELD VERIFY FINISH WALL DIMENSION BEFORE INSTALLING GRAB BAR AND RELATED WALL SUPPORTS.
H. SELF CLOSING DOORS TO HC STALLS W/DOOR PULLS BOTH SIDES, TYP.
I. SEE SHEET A-515 MISC DETAILS FOR TYPICAL TILE AND SHOWER TRANSITION DETAILS

Received by SBBCC 3.10.2015

S.B. Ballard Construction Company
RRMM ARCHITECTS
WALLER TODD & SADLER ARCHITECTS
The Livas Group Architects, P.C.

MARK	DATE	REVISIONS	BY	DESCRIPTION
2	03-03-2015	WTS	WTS	ADDENDUM #2
3	03-09-2015	WTS		ADDENDUM #3

DATE	03-03-2015
PROJECT	1344-A
DESIGNED	MSM
DRAWN	WTS
CHECKED	WWS

COMMONWEALTH OF VIRGINIA
DUANE M. HARVER
Lic. No. 6310
03/09/15
ARCHITECT

SBBCC PROJECT NUMBER: NFS-2014-315
VIRGINIA DEPARTMENT OF EDUCATION: 118-77-00-100

PROJECT
NORFOLK PUBLIC SCHOOLS
NEW CAMPOSTELLA K-8 STEM SCHOOL
1106 CAMPOSTELLA ROAD
NORFOLK, VA

DRAWING
ENLARGED TOILET PLANS

SHEET
A-410

C:\2015 Revit Projects\1344-A CAMPOSTELLA K-8 - ARCH_jpierce.rvt
3/9/2015 9:28:59 PM

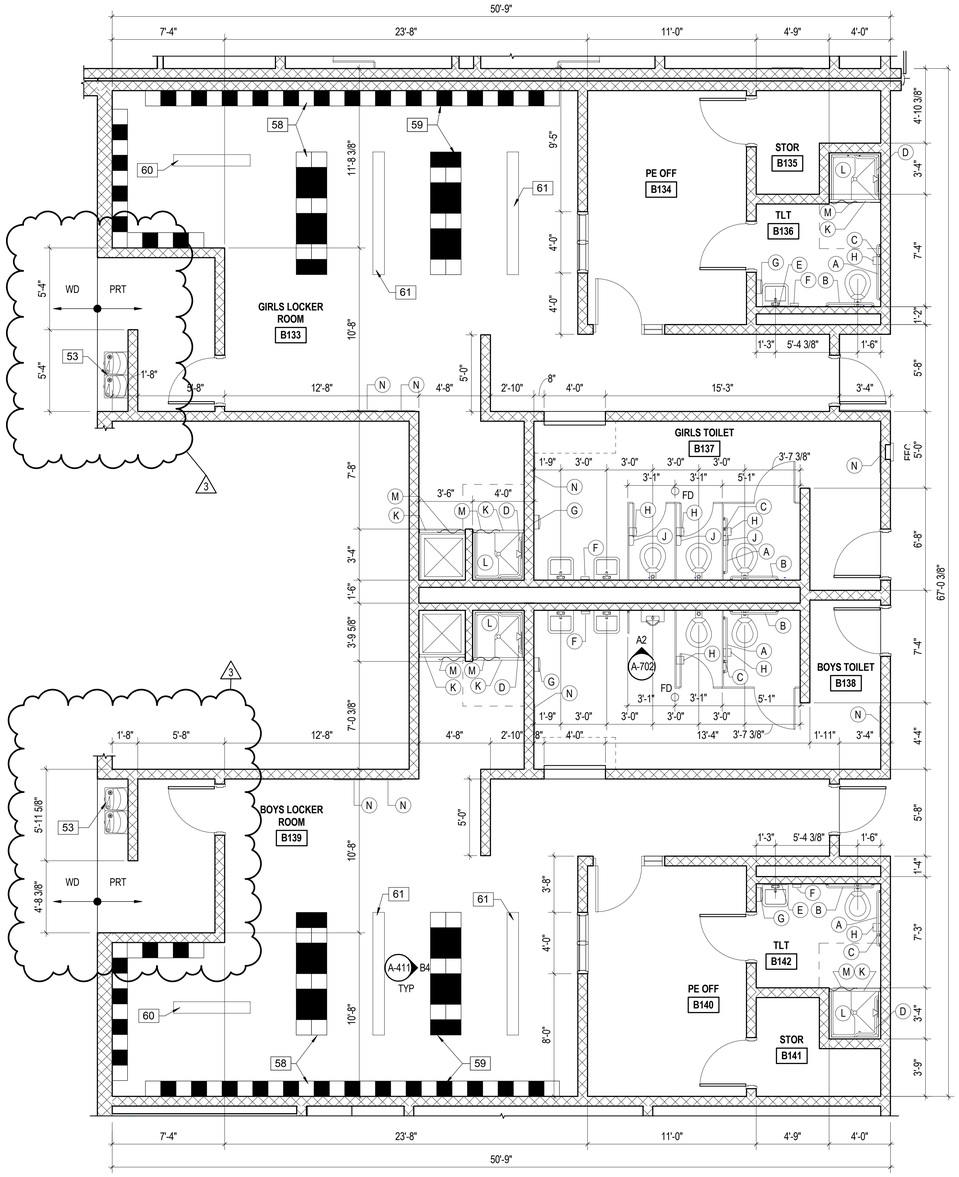

B1 A-102 ENLARGED TOILET / LOCKER ROOM PLANS

1/4" = 1'-0"

TOILET ACCESSORY MOUNTING SCHEDULE

MARK	DESCRIPTION	MOUNTING HEIGHT	REMARKS
	TOILET PARTITIONS AND DRESSING COMPARTMENTS	5'-10" TO TOP OF PARTITION OR DRESSING COMPARTMENT	
	URINAL SCREEN	54" TO TOP OF SCREEN	
A	42" GRAB BAR (18"L, 24"L, 36"L AND 42"L)	CL @ 33" AFF FOR PUBLIC, STAFF AND GRADES 6-8 TOILETS; CL @ 22" FOR GRADES K-3; CL @ 26" FOR GRADES 4-5	REFER TO NOTE 1
B	36" GRAB BAR	CL @ 33" AFF FOR PUBLIC, STAFF AND GRADES 6-8 TOILETS; CL @ 22" FOR GRADES K-3; CL @ 26" FOR GRADES 4-5	REFER TO NOTE 2
C	18" VERTICAL GRAB BAR	CL @ 40" AFF FOR PUBLIC, STAFF AND GRADES 6-8 TOILETS; CL 29" AFF FOR GRADES K-3; CL @33" AFF FOR GRADES 4-5	REFER TO NOTE 3
D	GRAB BAR "L" SHAPE	CL @ 34" AFF	REFER TO NOTES
E	MIRROR 18"x30" (36"H x COUNTER TOP LENGTH)	BOT @ 40" AFF FOR PUBLIC AND STAFF TOILETS; BOT @ 37" AFF FOR STUDENT TOILETS	
F	SOAP DISPENSER	TOP @ 48" AFF FOR PUBLIC, STAFF AND GRADES 6-8 TOILETS; TOP @ 40" AFF FOR GRADES K-3; TOP @ 44" AFF FOR GRADES 4-5	REFER TO NOTE 7
G	PAPER TOWEL DISPENSER	BOT @ 44" AFF FOR PUBLIC, STAFF AND GRADES 6-8 TOILETS; BOT @ 37" AFF FOR GRADES K-3; BOT @ 41" AFF FOR GRADES 4-5	REFER TO NOTE 7
H	TOILET TISSUE HOLDER	CL @ 1'-7" AFF FOR PUBLIC, STAFF AND GRADES 6-8 TOILETS; BOT @ 16" AFF FOR GRADES K-3; BOT @ 18" AFF FOR GRADES 4-5	REFER TO NOTE 7
J	SANITARY NAPKIN DISPOSAL	OPENING @ 1'-7" AFF	REFER TO NOTE 4
K	SHOWER ROD	CL @ 7'-0" AFF	
L	SHOWER SEAT	TOP @ 18" AFF	REFER TO NOTE 5
M	SHOWER CURTAIN		
N	MIRROR 24"x48"	BOT @ 18" AFF	
O	44" SS MOP/HOOK SHELF	TOP @ 5'4" AFF	REFER TO NOTE 6

TOILET ACCESSORY SCHEDULE NOTES

1. MOUNT GRAB BAR ON WALL OR TOILET PARTITION AS INDICATED, 12" CLEAR OF WALL WHICH RUNS BEHIND WATER CLOSET.
2. MOUNT GRAB BAR CLEAR OF TANK/FLUSH VALVE. HEIGHT MAY NEED TO BE DIFFERENT THAN INDICATED IN SCHEDULE. COORDINATE WITH PLUMBING FIXTURE PROVIDED. MOUNT 6" FROM FACE OF CONTINUOUS WALL.
3. FIELD VERIFY FINISH WALL DIMENSION BEFORE INSTALLING GRAB BAR AND RELATED WALL SUPPORTS.
4. MOUNT BOTTOM OF VERTICAL GRAB BAR 3" ABOVE HORIZONTAL GRAB BAR.
5. ONLY PROVIDE SANITARY NAPKIN DISPOSALS IN STAFF, PUBLIC, OT/PT, CLINIC AND SPECIAL ED TOILETS.
6. PROVIDE ONE IN EACH CUSTODIAN CLOSET. REFER TO 1/8" PLANS FOR ADDITIONAL CUSTODIAN CLOSETS NOT ON THIS SHEET.
7. ACCESSORY TO BE OWNER FURNISHED, CONTRACTOR INSTALLED.

SHEET KEYNOTES

53	ELECTRIC WATER COOLERS, SEE PLUMBING DRAWINGS
58	33 - 12" X 12" X 72" DOUBLE TIER METAL ATHLETIC LOCKER WITH CONCRETE BASE, THIS ROOM - SEE DETAIL ON SHEET A-411
59	39 - 12" X 12" X 72" 5 TIER METAL ATHLETIC (BOX) LOCKER WITH CONCRETE BASE, THIS ROOM - SEE DETAIL ON SHEET A-411
60	5' LONG WOOD BENCH, SEE DETAIL THIS SHEET
61	8' LONG WOOD BENCH, SEE DETAIL THIS SHEET

GENERAL TOILET PLAN NOTES

A. TOILET ACCESSORY ITEMS ARE IDENTIFIED BY SYMBOL (XX) ON PLANS, LETTERS CORRESPOND TO TOILET ACCESSORY MOUNTING SCHEDULE ABOVE.
B. REFER TO SHEETS A-410, A-411 AND SHEETS A-801 - A-812 FOR ADDITIONAL TOILET ACCESSORIES REQUIRED AS PART OF THE WORK.
C. GRAB BARS AND ACCESSORIES SHALL BE MOUNTED IN ACCORDANCE WITH THE 2010 ADA STANDARDS FOR ACCESSIBLE DESIGN.
D. REFER TO SPEC SECTION 102800 FOR ALL ACCESSORY DESCRIPTIONS
E. ACTUAL DIMENSIONS MAY VARY PER APPROVED MANUFACTURER. COORDINATE ALL REVISIONS AS REQUIRED.
F. TOILET PLAN DIMENSIONS TYPICALLY ARE FROM FINISH TO FINISH OR FINISH TO FIXTURE.
G. FIELD VERIFY FINISH WALL DIMENSION BEFORE INSTALLING GRAB BAR AND RELATED WALL SUPPORTS.
H. SELF CLOSING DOORS TO HC STALLS W/DOOR PULLS BOTH SIDES, TYP.
I. SEE SHEET A-515 MISC DETAILS FOR TYPICAL TILE AND SHOWER TRANSITION DETAILS

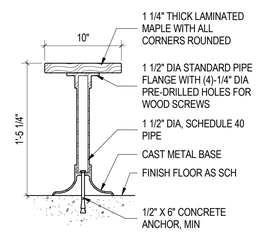

BENCH DETAIL

1 1/2" = 1'-0"

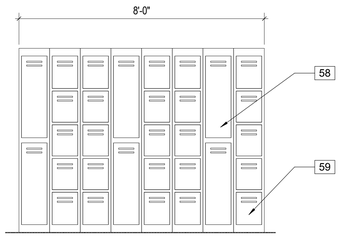

B4 A-411 LOCKER ELEVATION

1/2" = 1'-0"

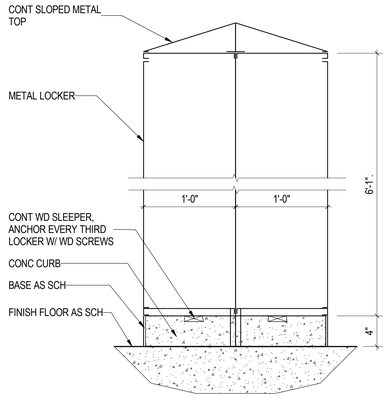

BACK TO BACK LOCKER DETAIL AT LOCKER ROOMS

1 1/2" = 1'-0"

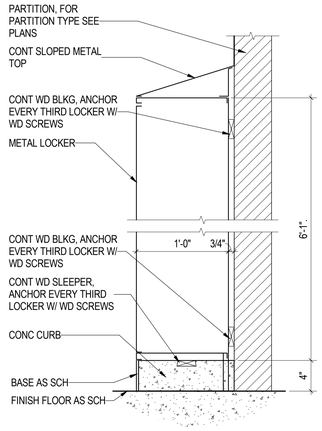

METAL LOCKER SECTION - CONCRETE BASE

1 1/2" = 1'-0"

S.B. Ballard Construction Company

RRMM ARCHITECTS

WALLER TODD & SADLER ARCHITECTS

The Livas Group Architects, P.C.

MARK	DATE	BY	DESCRIPTION
2	03-03-2015	WTS	ADDENDUM #2
1	03-09-2015	WTS	ADDENDUM #3

REVISIONS

DATE	03-03-2015
PROJECT	1344-A
DESIGNED	MSM
DRAWN	WTS
CHECKED	WWS

COMMONWEALTH OF VIRGINIA
C. DUANE M. HARVER
Lic. No. 6310
03/09/15
ARCHITECT

SBBCC PROJECT NUMBER: NPS-2014-315
VIRGINIA DEPARTMENT OF EDUCATION: 118-77-00-100

PROJECT
NORFOLK PUBLIC SCHOOLS
NEW CAMPOSTELLA K-8 STEM SCHOOL
1106 CAMPOSTELLA ROAD
NORFOLK, VA

DRAWING
LOCKER AND TOILET PLANS

SHEET
A-411

Received by SBBCC 3.10.2015

C:\2015 Revit Projects\1344-A CAMPOSTELLA K-8 - ARCH_jkeenan.rvt

3/9/2015 9:29:09 PM

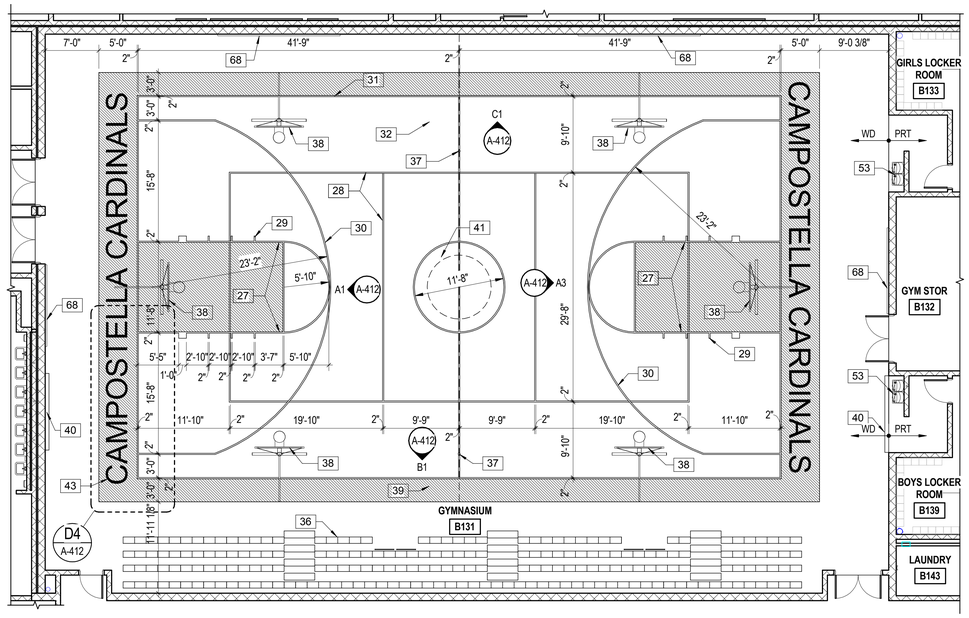

GYMNASIUM MARKING PLAN

1/8" = 1'-0"

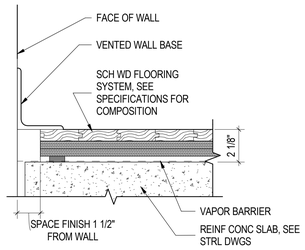

TYP BASE DETAIL AT GYM FLOOR

3" = 1'-0"

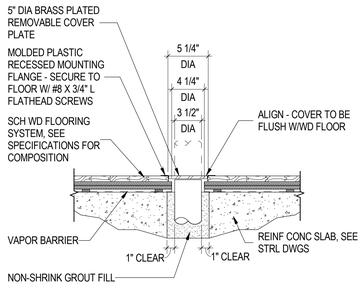

TYP COVER MOUNTING IN WOOD FLOOR DETAIL

1 1/2" = 1'-0"

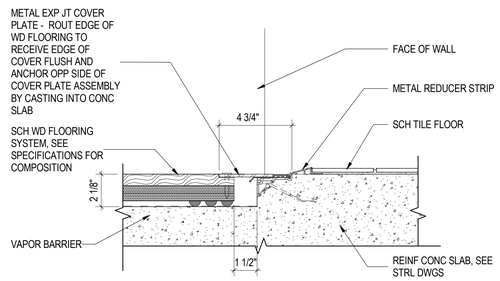

TYP WD AND TILE FLOOR TRANSITION DETAIL

3" = 1'-0"

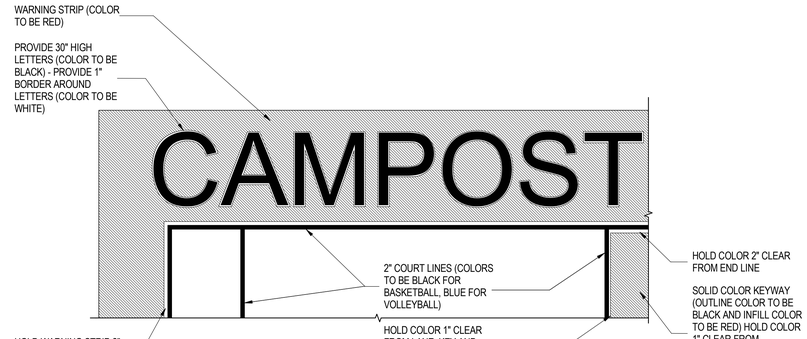

GYM MARKING DETAIL

D4 / A-412 — 3/8" = 1'-0"

SHEET KEYNOTES

27	SOLID COLOR KEYWAY - HOLD COLOR 1" CLEAR FROM VOLLEYBALL COURT MARKING LINES - BOTH SIDES
28	60'-0" X 30'-0" MAIN VOLLEYBALL COURT LINES
29	2" COURT LINES
30	2" WIDE THREE POINT LINE
31	84'-0" X 50'-0" MAIN BASKETBALL COURT LINES
32	CENTERLINE OF PRIMARY BASKETBALL AND VOLLEYBALL COURTS
36	BLEACHER SEATING - CAPACITY = 200
37	VOLLEYBALL SLEEVE
38	FOWARD FOLDING BASKETBALL BACKSTOP AND GOAL, TYPICAL
39	DIVIDER CURTAIN, SEE DETAIL ON SHEET A-515
40	ELECTRONIC SCOREBOARD
41	CUSTOM SCHOOL LOGO GRAPHIC IN WOOD FLOOR
43	PROVIDE 30" HIGH LETTERS
53	ELECTRIC WATER COOLERS, SEE PLUMBING DRAWINGS
68	CRASH PADS AT 24" OC ON WALL AND DOORS. SEE ELEVATIONS ON SHEET A-412 FOR NUMBER AND LOCATION. SEE DETAIL ON SHEET A-515

3

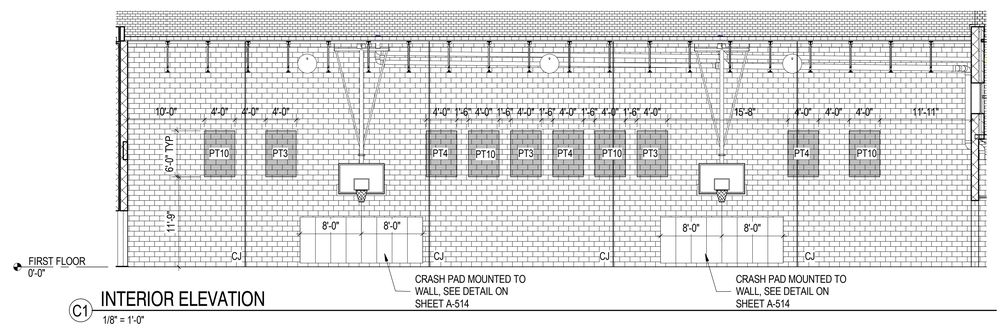

INTERIOR ELEVATION

C1 — 1/8" = 1'-0"

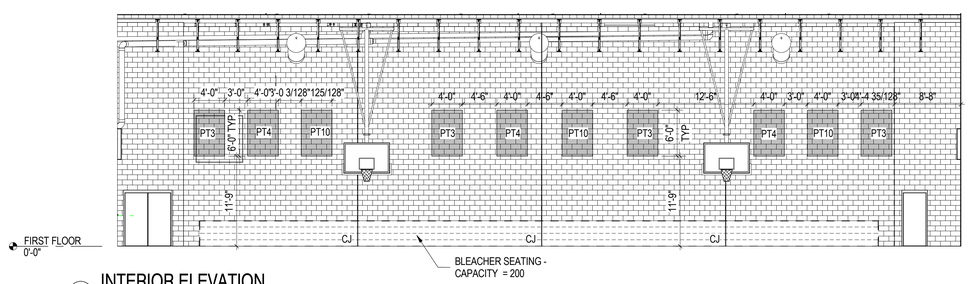

INTERIOR ELEVATION

B1 — 1/8" = 1'-0"

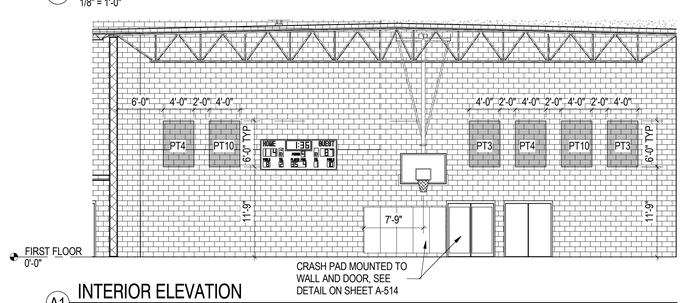

INTERIOR ELEVATION

A1 — 1/8" = 1'-0"

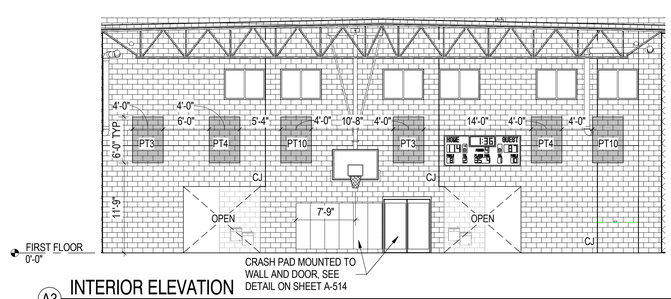

INTERIOR ELEVATION

A3 — 1/8" = 1'-0"

Received by SBBCC 3.10.2015

S.B. Ballard Construction Company

RRMM ARCHITECTS

WALLER TODD & SADLER ARCHITECTS

The Livas Group Architects, P.C.

MARK	DATE	BY	DESCRIPTION
2	03-03-2015	WTS	ADDENDUM #2
3	03-09-2015	WTS	ADDENDUM #3

REVISIONS

DATE	03-03-2015
PROJECT	1344-A
DESIGNED	MSM
DRAWN	WTS
CHECKED	WWS

COMMONWEALTH OF VIRGINIA — C. DUANE M. HARVER — Lic. No. 6310 — 03/09/15 — ARCHITECT

PROJECT: NORFOLK PUBLIC SCHOOLS — NEW CAMPOSTELLA K-8 STEM SCHOOL — 1100 CAMPOSTELLA ROAD — NORFOLK, VA

SBBCC PROJECT NUMBER: NPS-2014-315
VIRGINIA DEPARTMENT OF EDUCATION: 118-77-00-100

DRAWING: GYMNASIUM MARKING PLAN AND DETAILS

SHEET A-412

C:\2015 Revit Projects\1344-A CAMPOSTELLA K-8 - ARCH_jpierce.rvt

3/9/2015 9:29:31 PM

SHEET KEYNOTES

27 SOLID COLOR KEYWAY - HOLD COLOR 1" CLEAR FROM VOLLEYBALL COURT MARKING LINES - BOTH SIDES

28 60'-0" x 30'-0" MAIN VOLLEYBALL COURT LINES

29 2" COURT LINES

30 2" WIDE THREE POINT LINE

33 62'-0" x 42'-0" MAIN BASKETBALL COURT LINES

37 VOLLEYBALL SLEEVES REFER DETAIL A5/A-414

38 FORWARD FOLDING BASKETBALL BACKSTOP AND GOAL, TYPICAL

65 BI-PARTING STAGE CURTAINS (MAIN DRAPE): 2 - 19'-0" W X 15'-0" H

66 BI-PARTING STAGE CURTAINS (REAR CURTAINS) : 2 - 19'-0" W X 20'-0" H

67 STAGE CURTAINS (VALANCE CURTAIN): 1 - 36'-0"-W X 5'-0" H – (ABOVE)

68 CRASH PADS MOUNTED TO WALL AND DOOR(S). REFER DETAIL D3/A-415

81 PAINTED 1 1/2" DIA STEEL HANDRAIL SYSTEM

82 FOLDING PARTITION

83 FOLDING PARTITION POCKET DOOR, BY FOLDING PARTITION MANUFACTURER

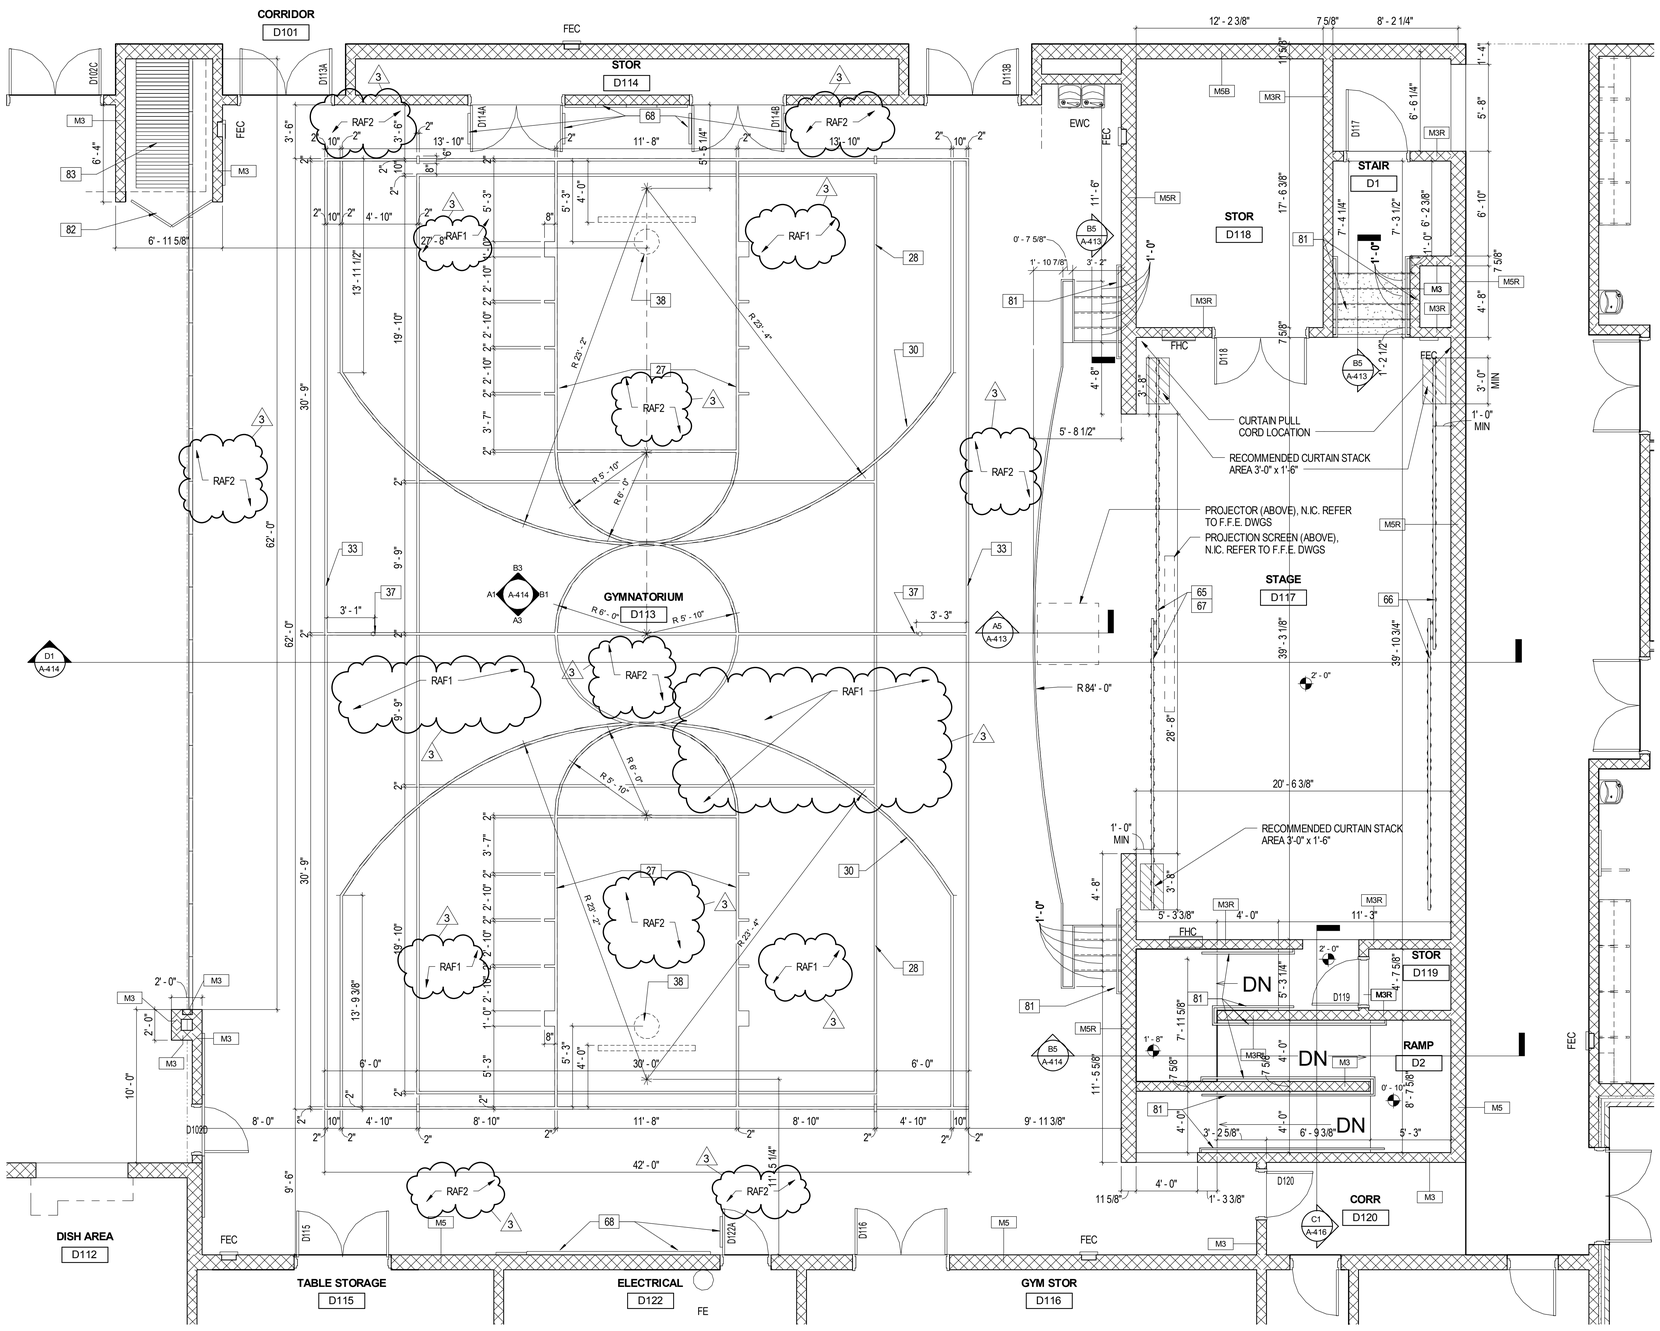

A1 / A-413 ENLARGED GYMNATORIUM PLAN
1/4" = 1'-0"

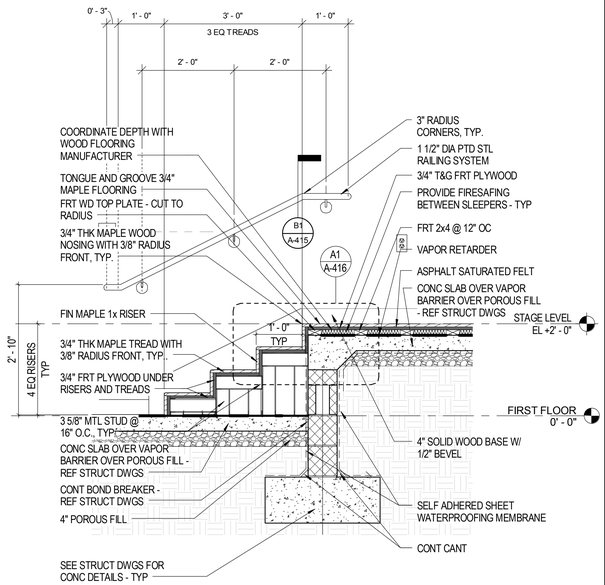

B5 / A-413 STAIR SECTION
3/4" = 1'-0"

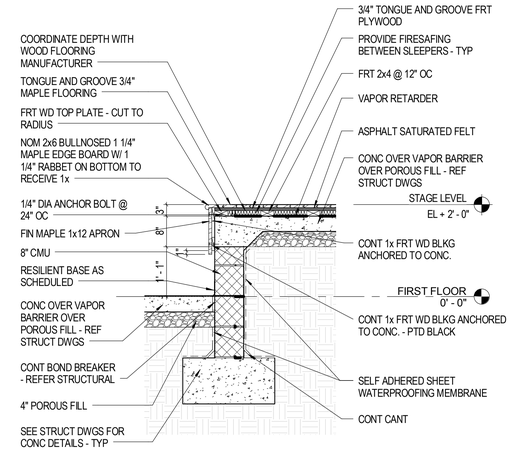

A5 / A-413 SECTION AT STAGE EDGE
3/4" = 1'-0"

Received by SBBCC 3.10.2015

S.B. Ballard Construction Company
RRMM Architects
Waller Todd & Sadler Architects
The Livas Group Architects, P.C.

MARK	DATE	BY	DESCRIPTION
2	03-03-2015	RRMM	ADDENDUM #2
3	03-09-2015	RRMM	ADDENDUM #3

REVISIONS

DATE	03-03-2015
PROJECT	1344-A
DESIGNED	LRS
DRAWN	RRMM
CHECKED	DRJ

COMMONWEALTH OF VIRGINIA
DUANE M. HARVER
Lic. No. 6315
03/03/15
ARCHITECT

PROJECT
NORFOLK PUBLIC SCHOOLS
NEW CAMPOSTELLA K-8 STEM SCHOOL
1106 CAMPOSTELLA ROAD
NORFOLK, VA

SBBCC PROJECT NUMBER: NPS-2014-315
VIRGINIA DEPARTMENT OF EDUCATION: 116-17-00-100

DRAWING
GYMNATORIUM ENLARGED PLANS AND DETAILS

SHEET
A-413

C:\Users\kderinger\Documents\1344-A CAMPOSTELLA K-8 - RRMM ARCH_kderinger.rvt

3/9/2015 3:57:28 PM

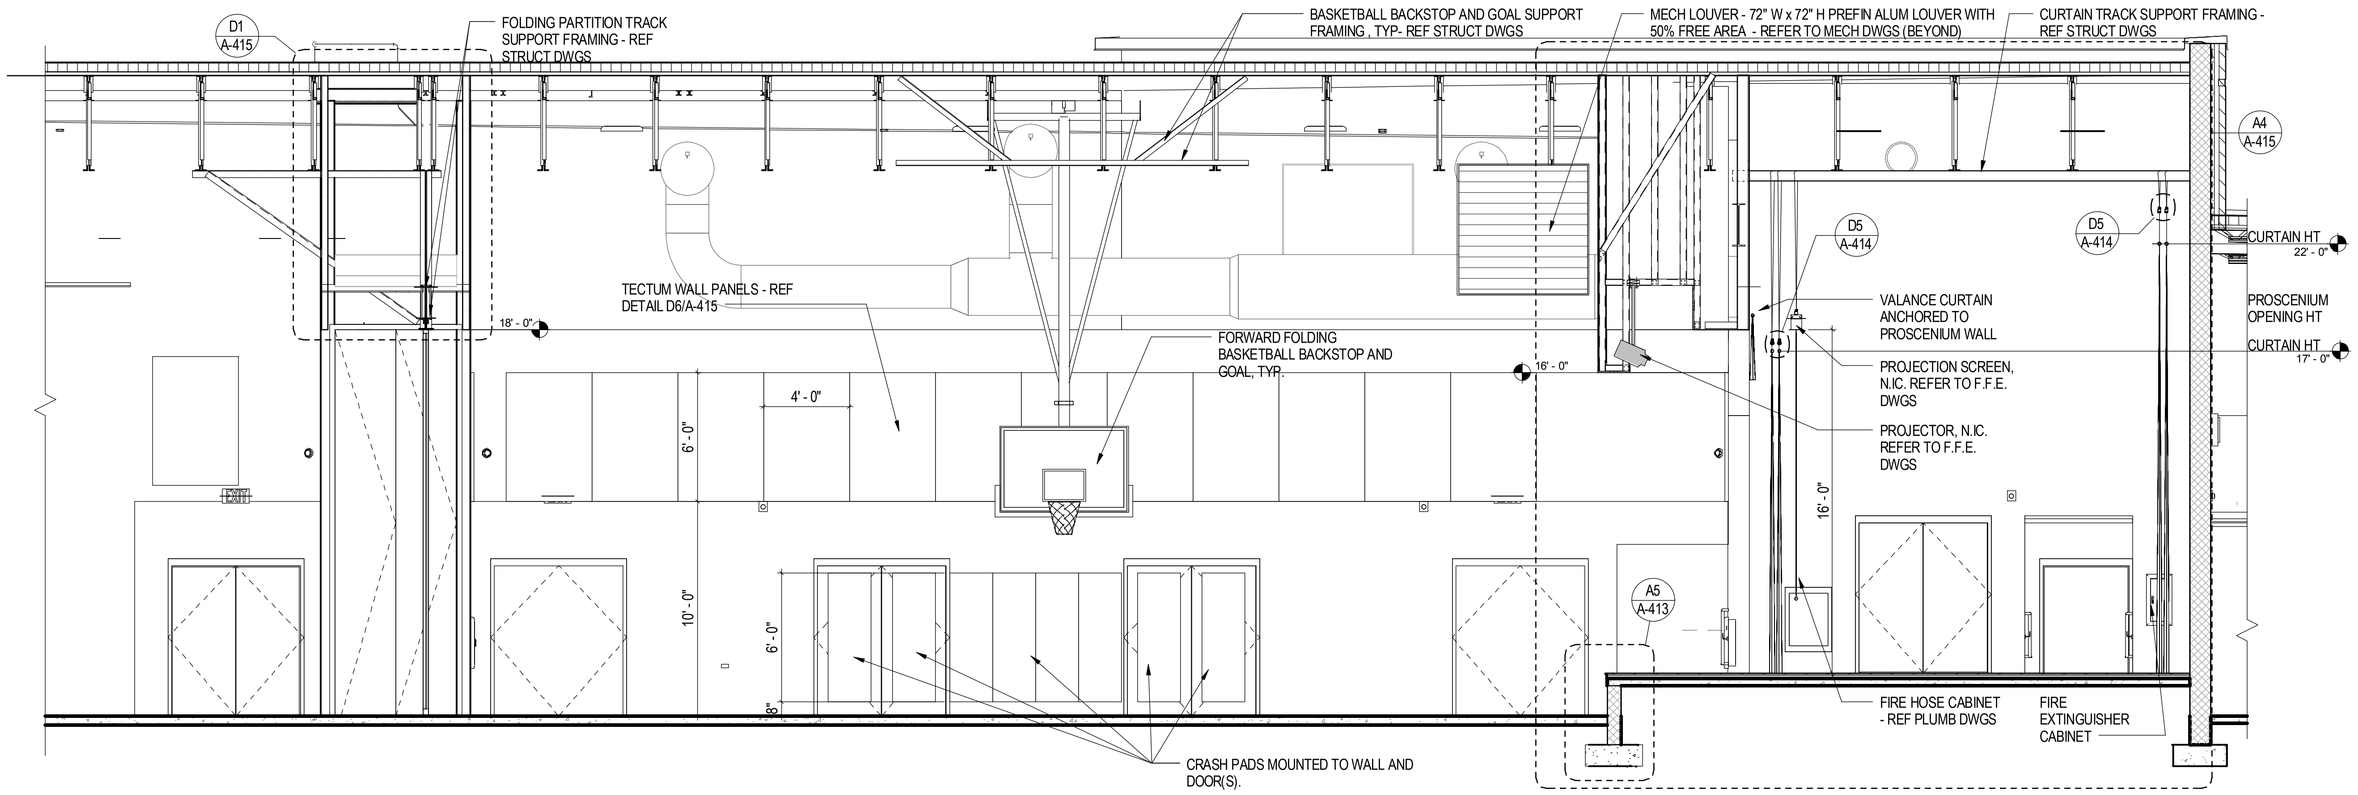

D1 A-414 GYMNATORIUM SECTION
1/4" = 1'-0"

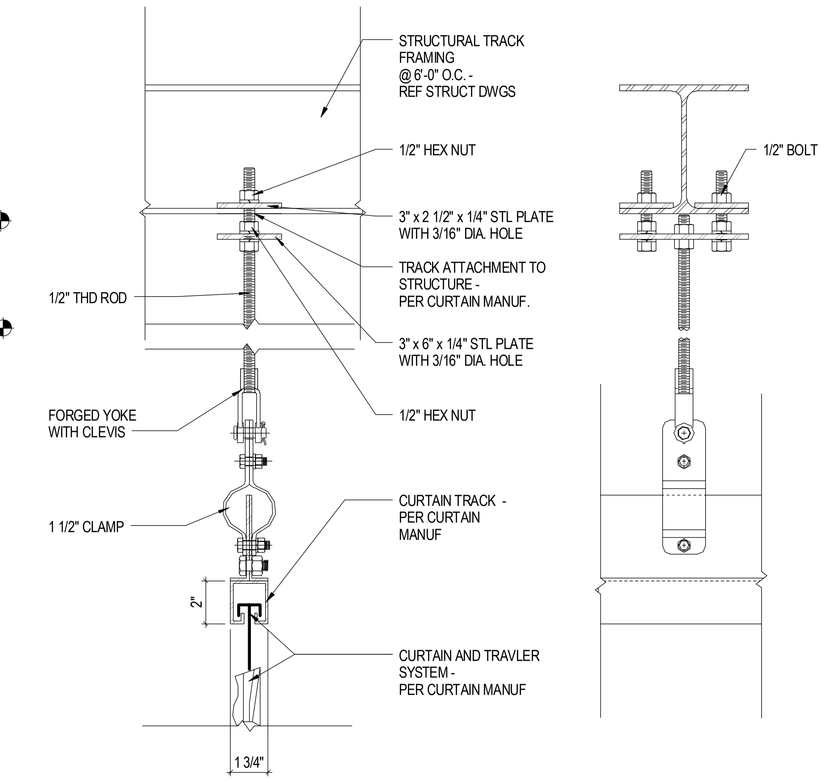

D5 A-414 CURTAIN TRACK
3" = 1'-0"

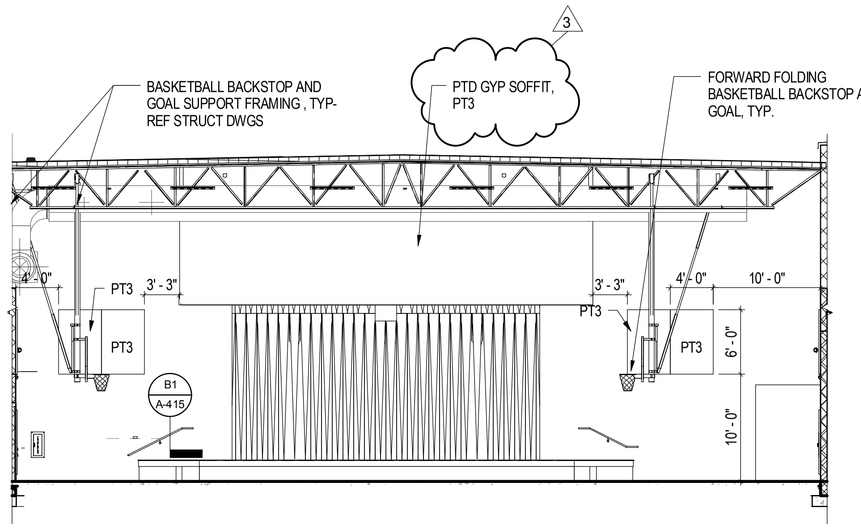

B1 A-414 INTERIOR ELEVATION EAST
1/8" = 1'-0"

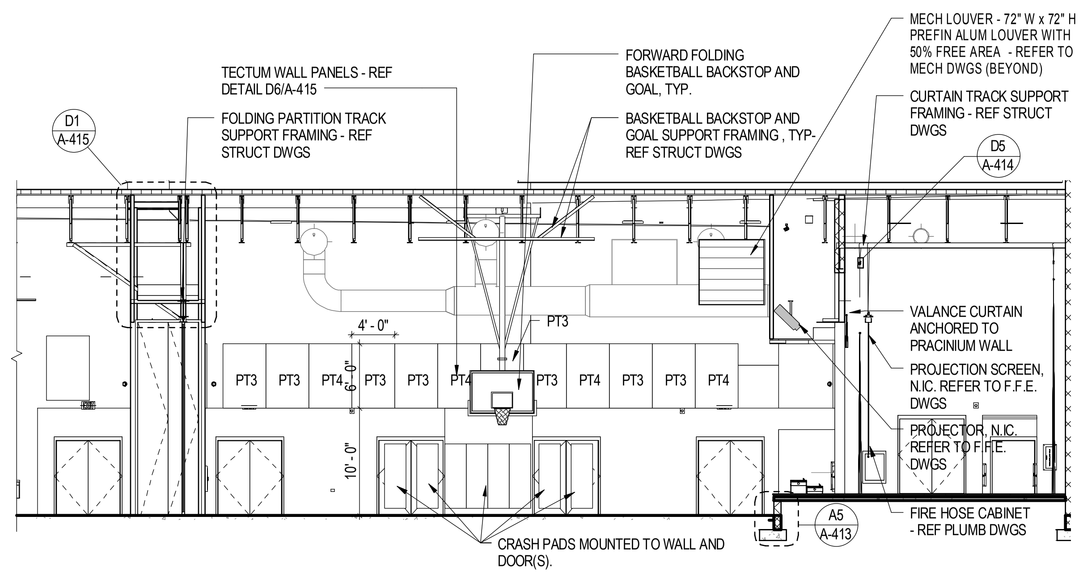

B3 A-414 INTERIOR ELEVATION NORTH
1/8" = 1'-0"

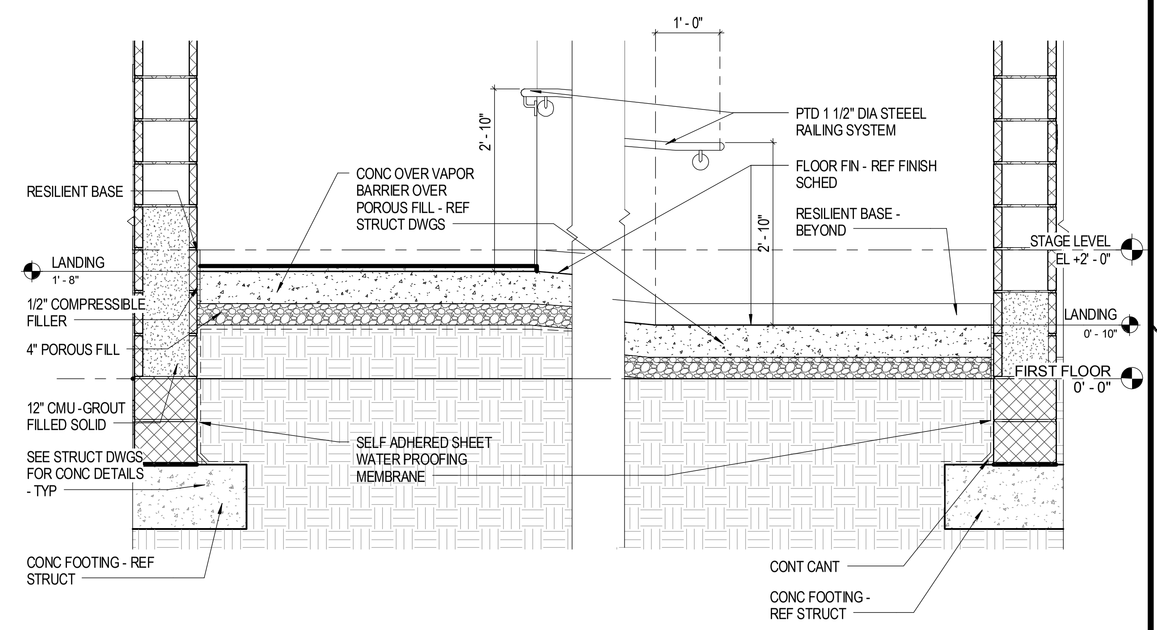

B5 A-414 RAMP SECTION
3/4" = 1'-0"

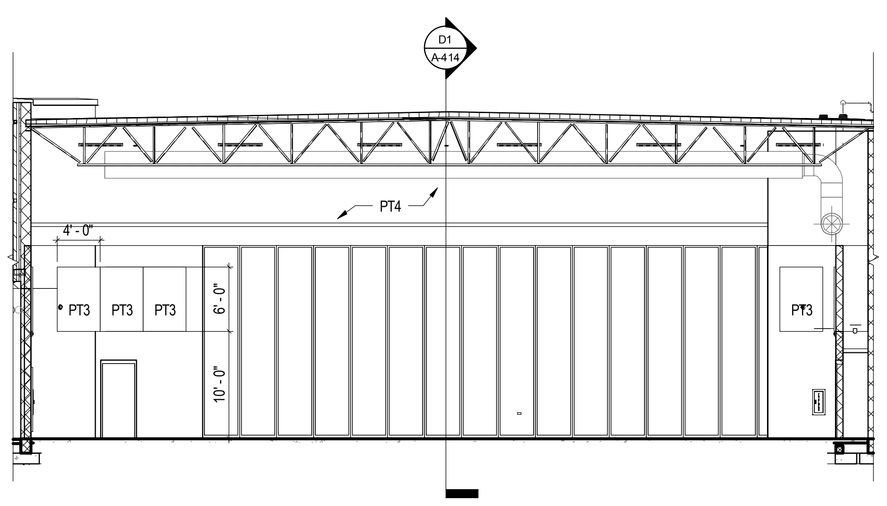

A1 A-414 INTERIOR ELEVATION WEST
1/8" = 1'-0"

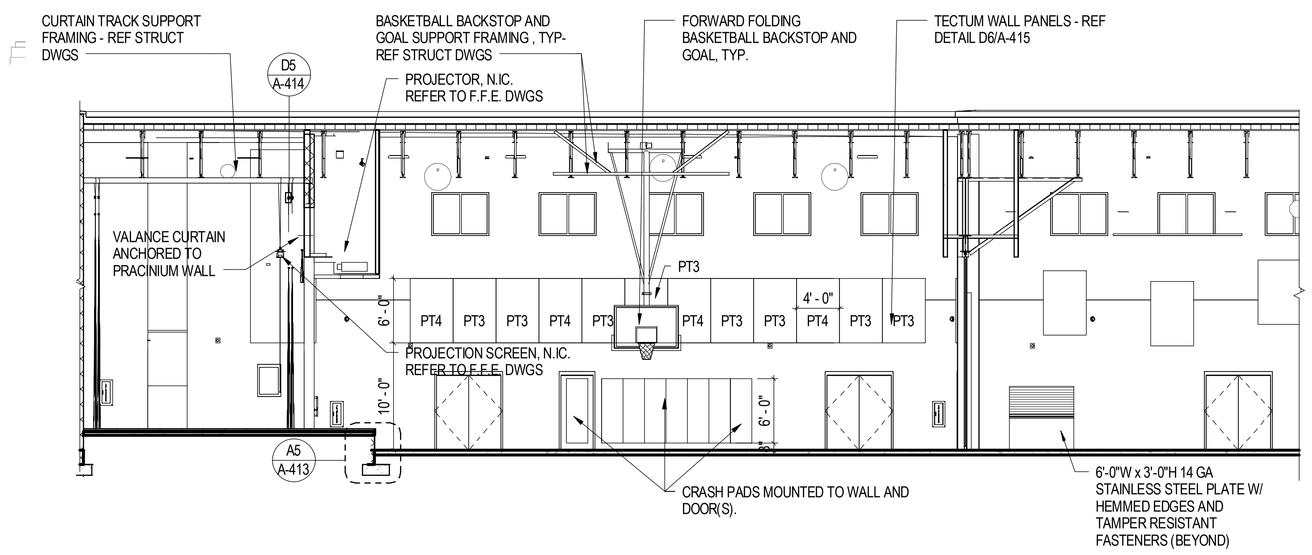

A3 A-414 INTERIOR ELEVATION SOUTH
1/8" = 1'-0"

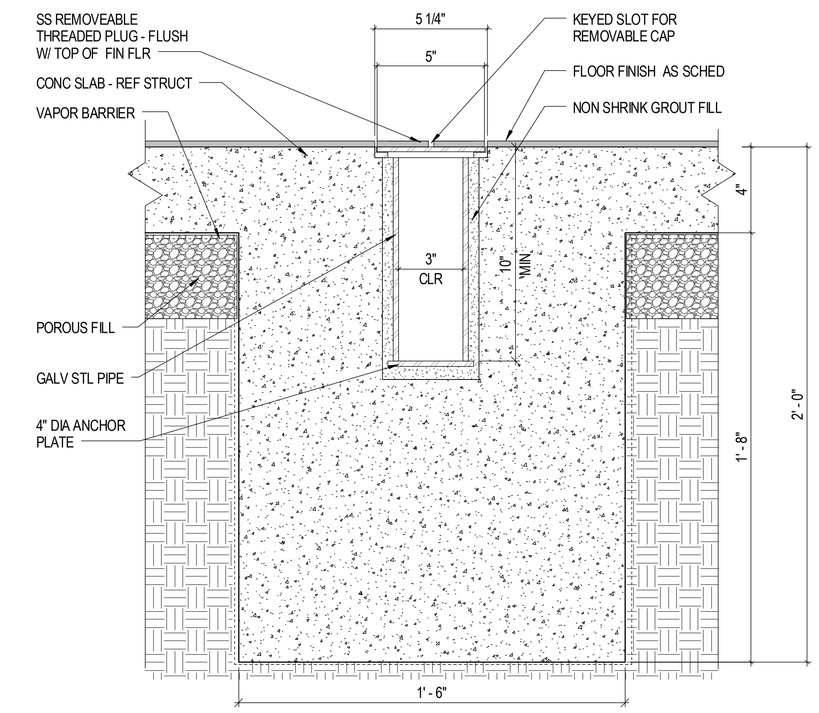

A5 A-414 VOLLEYBALL POST SLEEVE DETAIL
3" = 1'-0"

Received by SBBCC 3.10.2015

S.B. Ballard Construction Company
RRMM ARCHITECTS
WALLER TODD & SADLER ARCHITECTS
The Livas Group Architects, P.C.

MARK	DATE	BY	DESCRIPTION
2	03-03-2015	RRMM	ADDENDUM #2
3	03-09-2015	RRMM	ADDENDUM #3

REVISIONS

DATE	03-03-2015
PROJECT	1344-A
DESIGNED	LRS
DRAWN	RRMM
CHECKED	DRJ

COMMONWEALTH OF VIRGINIA
DUANE M. HARVER
Lic. No. 6310
03/03/15
ARCHITECT

SBBCC PROJECT NUMBER: NPS-2014-315
VIRGINIA DEPARTMENT OF EDUCATION: 118-17-00-100

PROJECT
NORFOLK PUBLIC SCHOOLS
NEW CAMPOSTELLA K-8 STEM SCHOOL
1106 CAMPOSTELLA ROAD
NORFOLK, VA

DRAWING
GYMNATORIUM BUILDING SECTION AND ELEVATIONS

SHEET
A-414

C:\Users\lcleringer\Documents\1344-A CAMPOSTELLA K-8 - RRMM ARCH_lcleringer.rvt
3/9/2015 3:58:11 PM

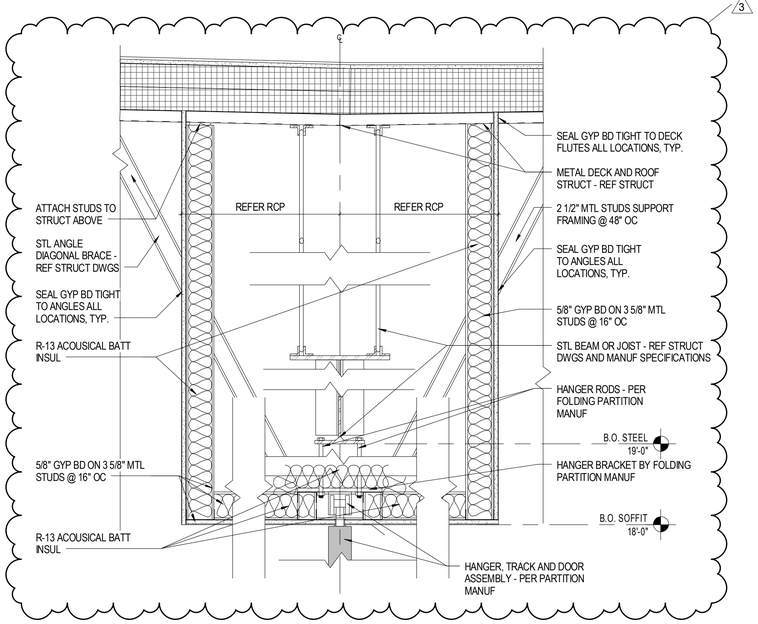

D1 / A-415 FOLDING PARTITION TRACK

1 1/2" = 1'-0"

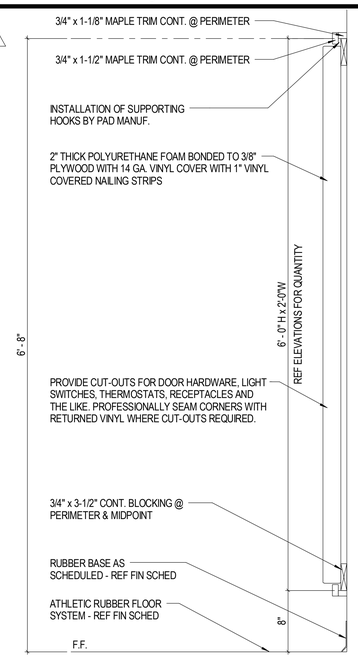

D3 / A-415 GYM CRASH PAD DETAIL

1 1/2" = 1'-0"

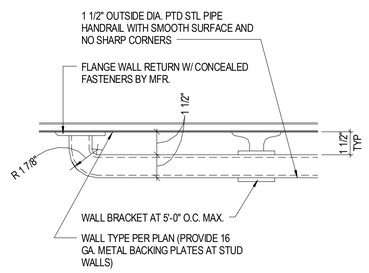

A / N.T.S. TYPICAL PLAN - WALL MOUNTED HANDRAIL TERMINATION

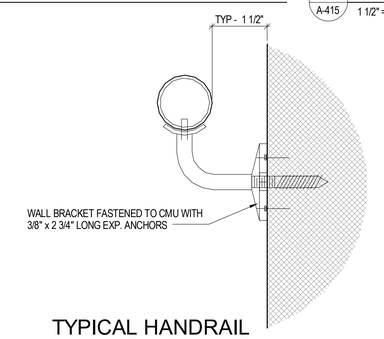

B / N.T.S. TYPICAL HANDRAIL SECTION - CMU WALL BRACKET

B1 / A-415 PIPE HANDRAIL DETAILS

3" = 1'-0"

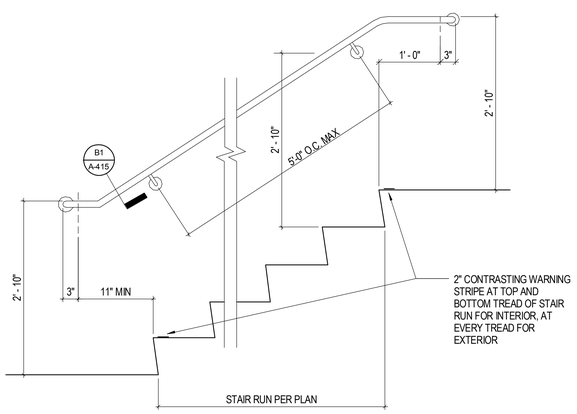

STRUCTURAL STRENGTH: HANDRAILS SHALL BE CAPABLE OF WITHSTANDING A LOAD OF AT LEAST 250 LBS. APPLIED IN ANY DIRECTION AT ANY POINT ON THE RAIL

A1 / A-415 TYPICAL HANDRAIL ELEVATION - WALL MOUNTED

1" = 1'-0"

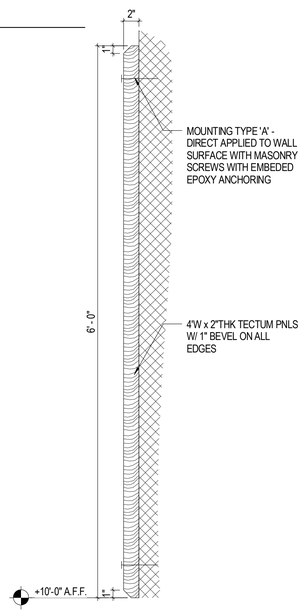

A3 / A-415 TECTUM PANEL DETAIL

1 1/2" = 1'-0"

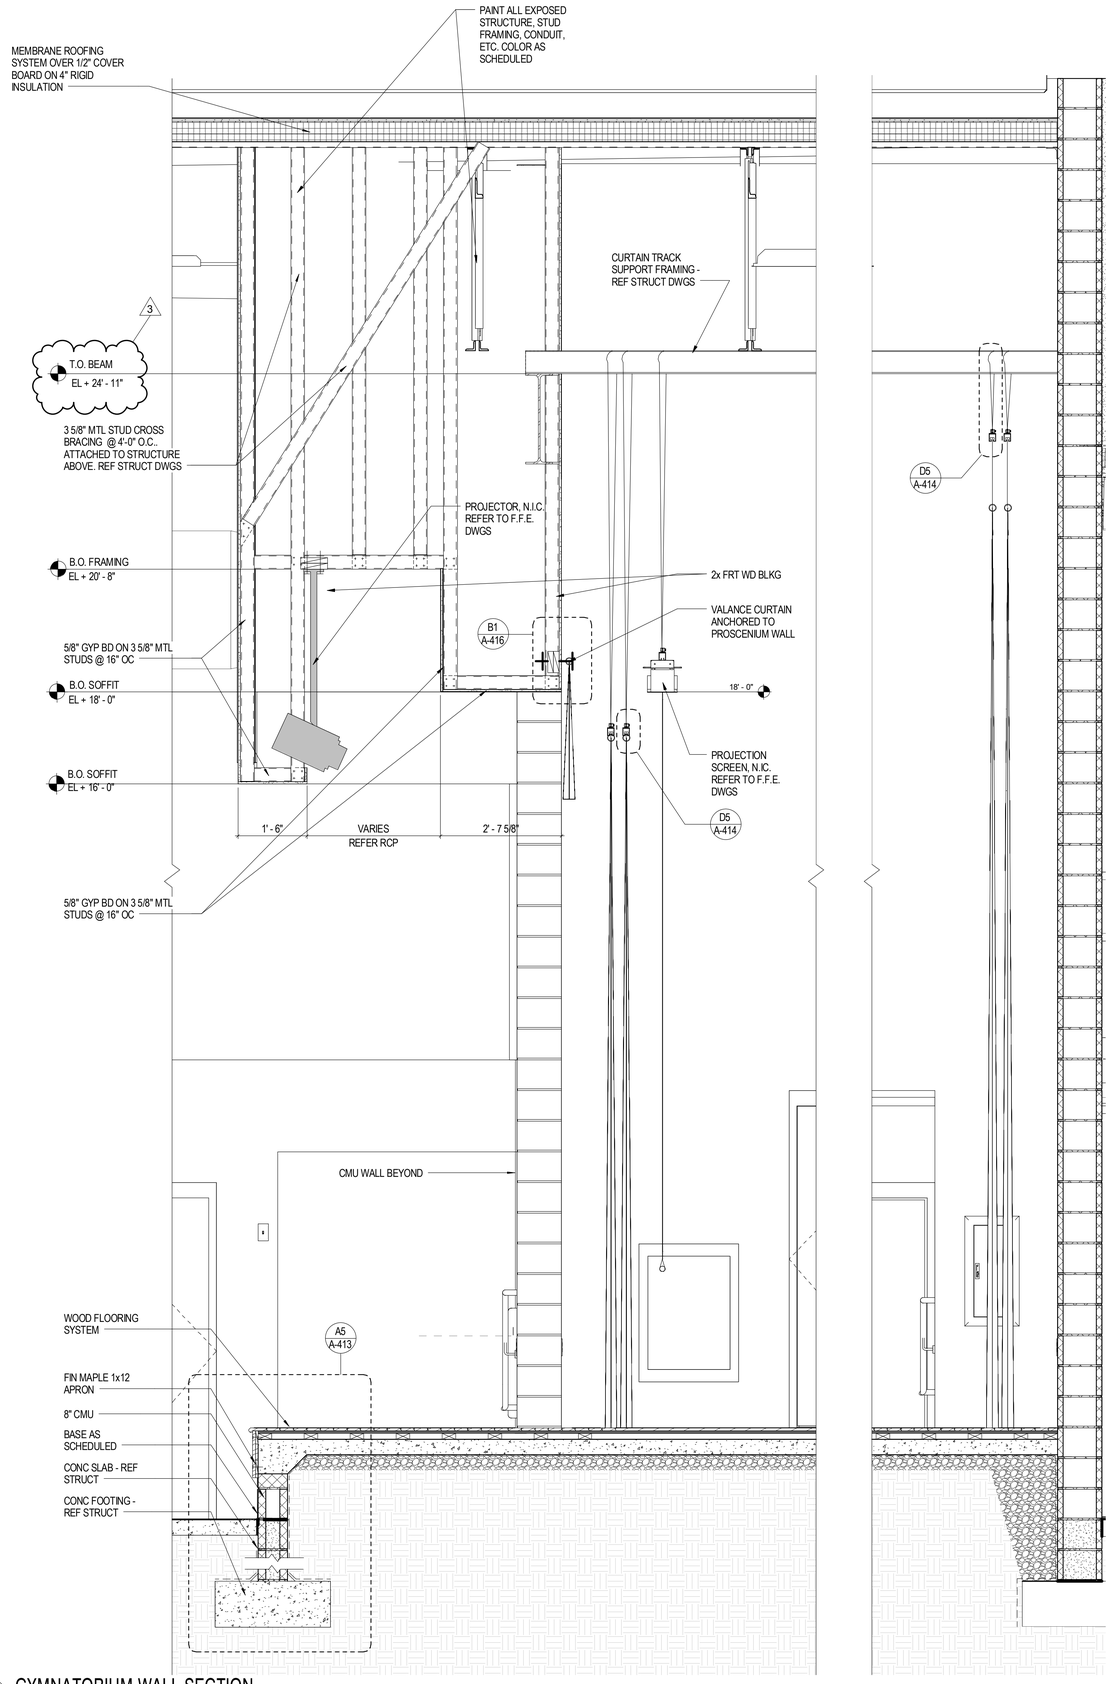

A4 / A-415 GYMNATORIUM WALL SECTION

3/4" = 1'-0"

Received by SBBCC 3.10.2015

S.B. Ballard Construction Company

RRMM ARCHITECTS

WALLER TODD & SADLER ARCHITECTS

The Livas Group Architects, P.C.

MARK	DATE	BY	DESCRIPTION
2	03-03-2015	RRMM	ADDENDUM #2
3	03-09-2015	RRMM	ADDENDUM #3

REVISIONS

DATE	03-03-2015
PROJECT	1344-A
DESIGNED	LRS
DRAWN	RRMM
CHECKED	DRJ

COMMONWEALTH OF VIRGINIA
DUANE M. HARVER
Lic. No. 6310
03/03/15
ARCHITECT

SBBCC PROJECT NUMBER : NPS-2014-315
VIRGINIA DEPARTMENT OF EDUCATION : 118-77-00-100

PROJECT
NORFOLK PUBLIC SCHOOLS
NEW CAMPOSTELLA K-8 STEM SCHOOL
1106 CAMPOSTELLA ROAD
NORFOLK, VA

DRAWING
DETAILS

SHEET
A-415

C:\Users\ldevinger\Documents\1344-A CAMPOSTELLA K-8 - RRMM ARCH_ldevinger.rvt

3/9/2015 3:58:23 PM

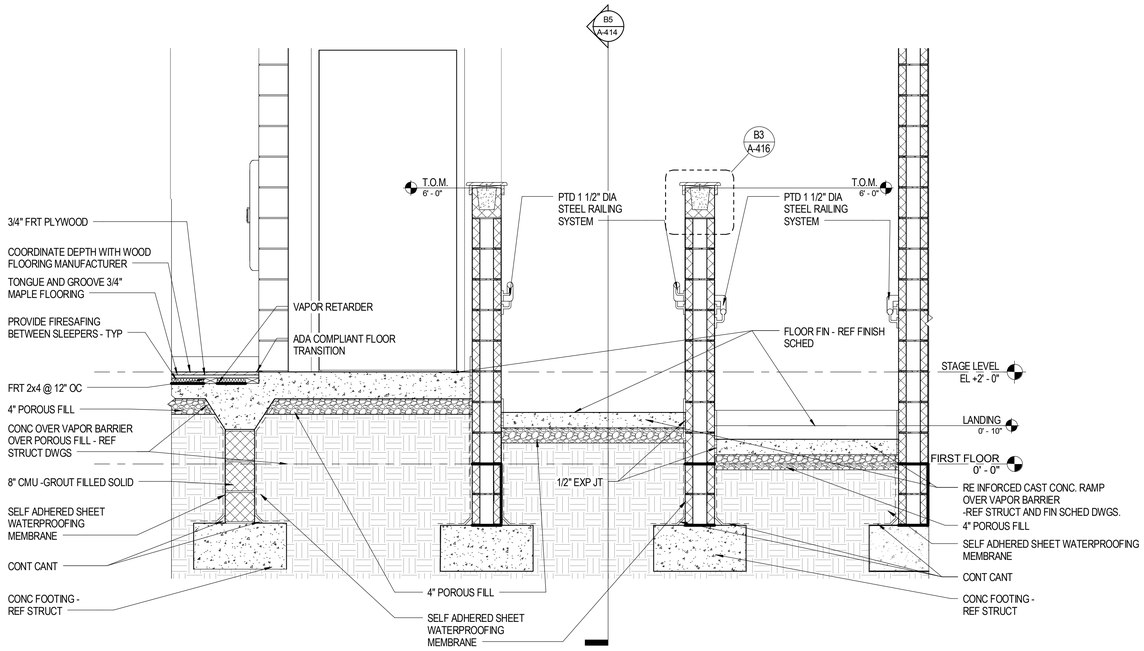

C1 / A-416 RAMP CROSS SECTION

3/4" = 1'-0"

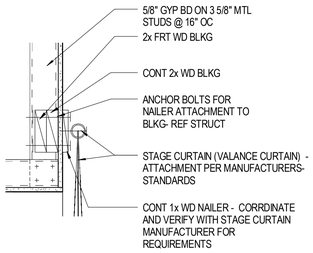

B1 / A-416 SOFFIT AT PROSENIUM OPENING

1 1/2" = 1'-0"

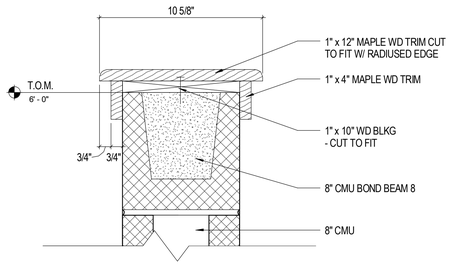

B3 / A-416 WOOD CAP DETAIL

3" = 1'-0"

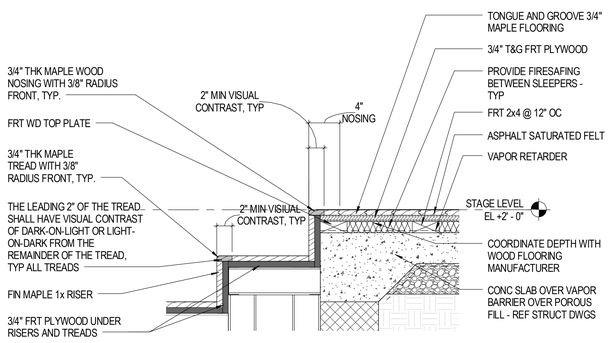

A1 / A-416 ENLARGED STAIR TREAD @ STAGE

1 1/2" = 1'-0"

Received by SBBCC 3.10.2015

S.B. Ballard Construction Company

RRMM ARCHITECTS

WALLER TODD & SADLER ARCHITECTS

The Livas Group Architects, P.C.

MARK	DATE	BY	DESCRIPTION
2	03-03-2015	RRMM	ADDENDUM #2

REVISIONS

DATE	03-03-2015
PROJECT	1344-A
DESIGNED	LRS
DRAWN	RRMM
CHECKED	DRJ

COMMONWEALTH OF VIRGINIA
DUANE M. HARVER
Lic. No. 6310
03/03/15
ARCHITECT

SBBCC PROJECT NUMBER: NPS-2014-315
VIRGINIA DEPARTMENT OF EDUCATION: 118-77-001-100

PROJECT
NORFOLK PUBLIC SCHOOLS
NEW CAMPOSTELLA K-8 STEM SCHOOL
1106 CAMPOSTELLA ROAD
NORFOLK, VA

DRAWING
DETAILS

SHEET
A-416

C:\Users\kdevinger\Documents\1344-A CAMPOSTELLA K-8 - RRMM ARCH_kdevinger.rvt

3/9/2015 3:58:27 PM

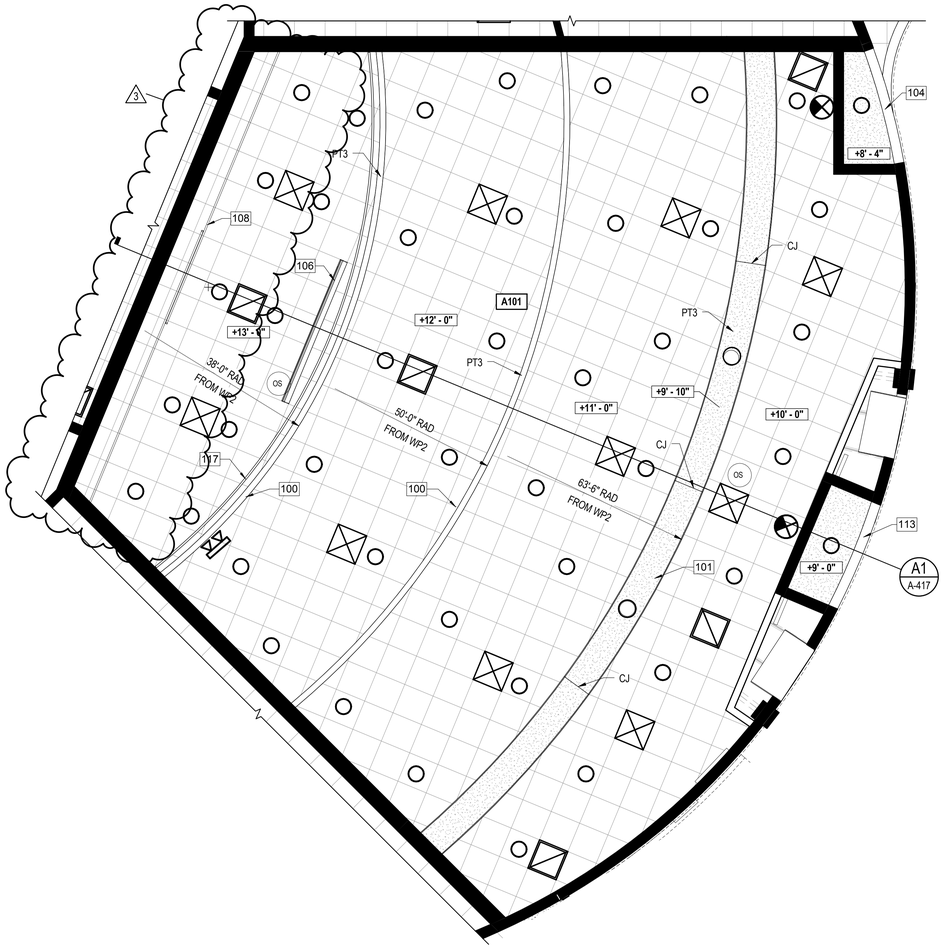

ENLARGED SCHOLA REFLECTED CEILING PLAN

1/4" = 1'-0"

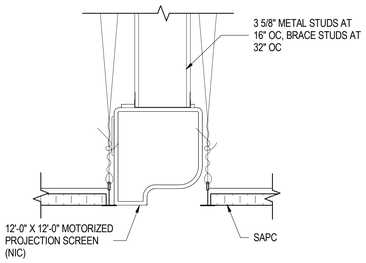

E4 A-417 DETAIL

3" = 1'-0"

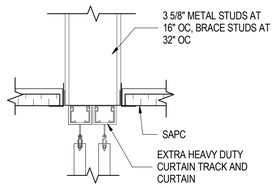

E5 A-417 DETAIL

3" = 1'-0"

SHEET KEYNOTES

48	STAGE PLATFORM
50	5" HIGH FLOOR TIERS
100	GYPSUM WALLBOARD BULKHEAD, REFER TO TYPICAL DETAIL ON SHEET A-126
101	GYPSUM WALLBOARD SOFFIT, SEE TYPICAL DETAIL ON SHEET A-126
104	CMU BULKHEAD, SEE TYPICAL DETAIL ON SHEET A-126
106	12'-0" X 12'-0" MOTORIZED PROJECTION SCREEN (NIC)
108	BY-PASSING STAGE CURTAINS (REAR CURTAINS) : 2 - 19'-0" W X 12'-8" H
113	CMU BULKHEAD AT 8'-8" AFF, SEE SIMILAR TYPICAL DETAIL ON SHEET A-126
117	STAGE CURTAIN (VALANCE CURTAIN): 1 - 38'-0" W X 1'-6" H

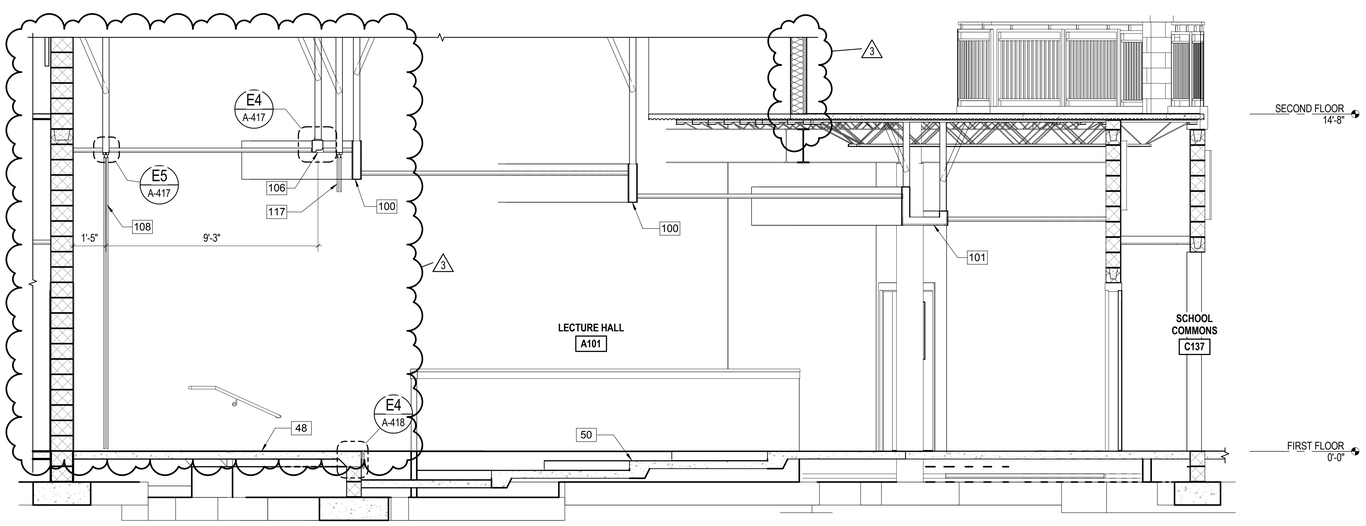

A1 A-417 SECTION

3/8" = 1'-0"

Received by SBBCC 3.10.2015

S.B. Ballard Construction Company

RRMM ARCHITECTS

WALLER TODD & SADLER ARCHITECTS

The Livas Group Architects, P.C.

MARK	DATE	BY	DESCRIPTION
2	03-03-2015	WTS	ADDENDUM #2
1	03-09-2015	WTS	ADDENDUM #3

REVISIONS

DATE	03-03-2015
PROJECT	1344-A
DESIGNED	MSM
DRAWN	WTS
CHECKED	WWS

COMMONWEALTH OF VIRGINIA
DUANE M. HARVER
Lic. No. 6310
03/09/15
ARCHITECT

PROJECT
NORFOLK PUBLIC SCHOOLS
NEW CAMPOSTELLA K-8 STEM SCHOOL
1106 CAMPOSTELLA ROAD
NORFOLK, VA

SBBCC PROJECT NUMBER: NPS-2014-315
VIRGINIA DEPARTMENT OF EDUCATION: 118-77-00-100

DRAWING
LECTURE HALL REFLECTED CEILING PLAN AND DETAILS

SHEET
A-417

C:\2015 Revit Projects\1344-A CAMPOSTELLA K-8 - ARCH_jpalerce.rvt

3/9/2015 9:29:40 PM

SHEET KEYNOTES

48	STAGE PLATFORM
50	5" HIGH FLOOR TIERS
69	LOW WALL WITH MAPLE WOOD CAP WITH RADIUSED EDGE
101	GYPSUM WALLBOARD SOFFIT, SEE TYPICAL DETAIL ON SHEET A-126
109	SAPC
215	COLUMN

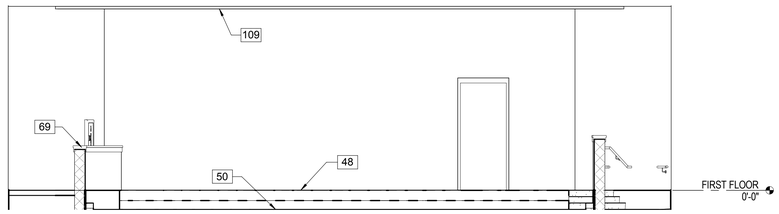

E1 A-101 ELEVATION
1/4" = 1'-0"

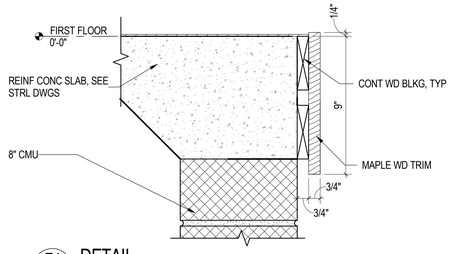

E4 A-417 DETAIL
3" = 1'-0"

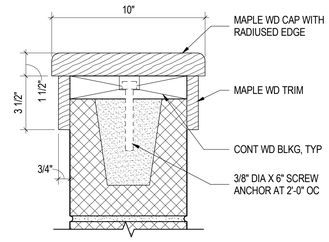

E5 A-418 DETAIL
3" = 1'-0"

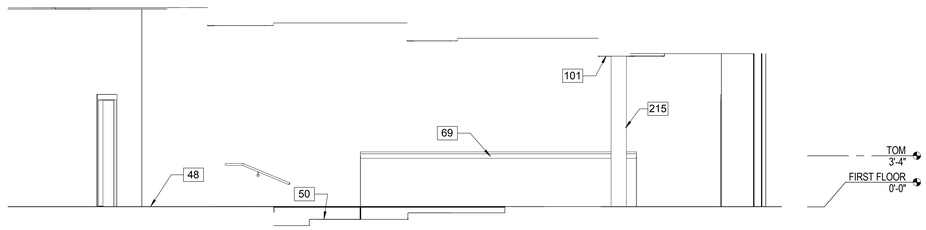

D1 A-101 ELEVATION
1/4" = 1'-0"

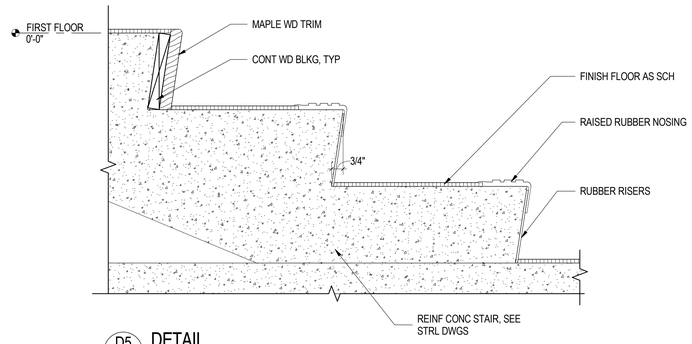

D5 A-418 DETAIL
3" = 1'-0"

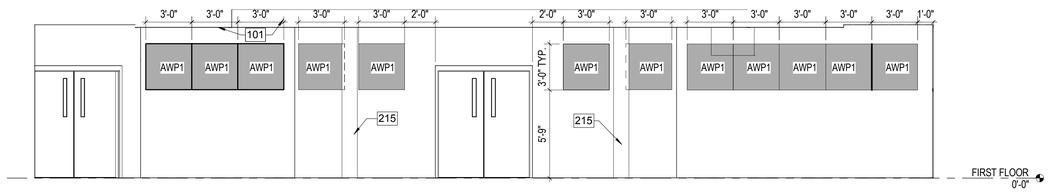

C1 A-101 ELEVATION
1/4" = 1'-0"

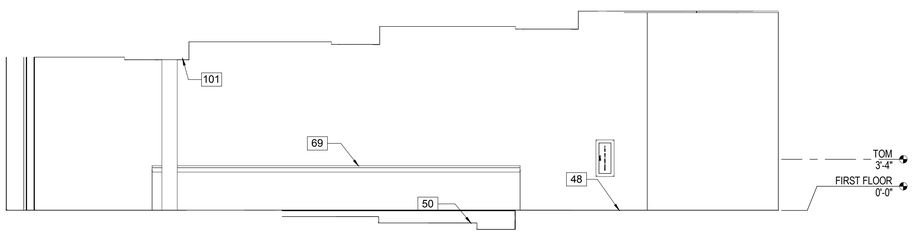

B1 A-101 ELEVATION
1/4" = 1'-0"

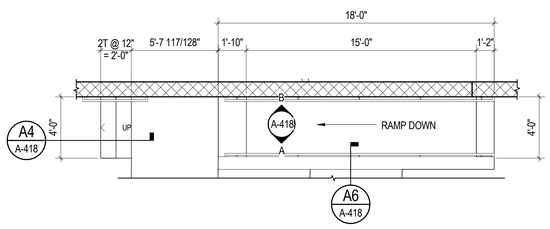

A1 A-101 LECTURE HALL RAMP
1/4" = 1'-0"

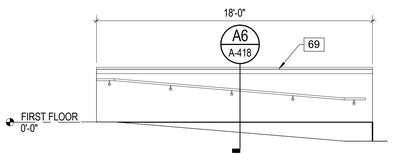

A ELEVATION
1/4" = 1'-0"

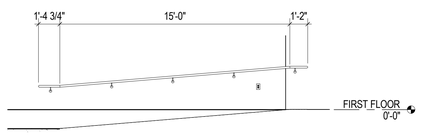

B ELEVATION
1/4" = 1'-0"

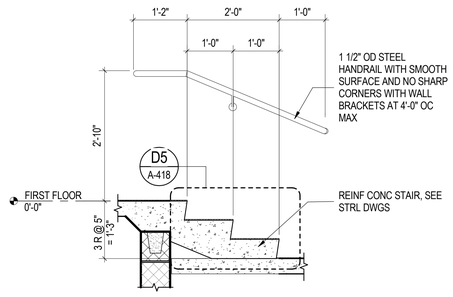

A4 A-418 SECTION
3/4" = 1'-0"

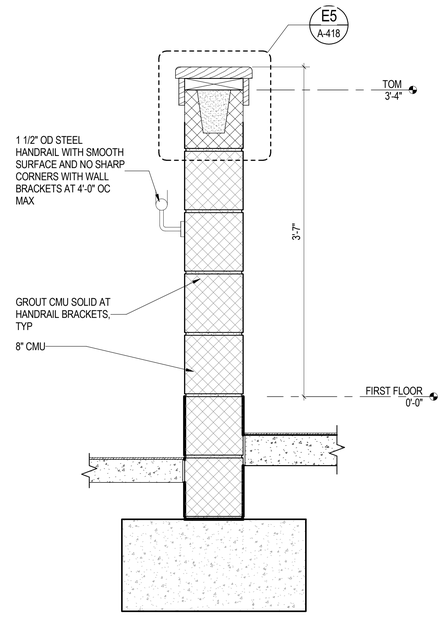

A6 A-101 SECTION
1 1/2" = 1'-0"

Received by SBBCC 3.10.2015

S.B. Ballard Construction Company

RRMM ARCHITECTS

WALLER TODD & SADLER ARCHITECTS

The Livas Group Architects, P.C.

MARK	DATE	BY	DESCRIPTION
2	03-03-2015	WTS	ADDENDUM #2
3	03-09-2015	WTS	ADDENDUM #3

REVISIONS

DATE	03-03-2015
PROJECT	1344-A
DESIGNED	MSM
DRAWN	WTS
CHECKED	WWS

COMMONWEALTH OF VIRGINIA
DUANE M. HARVER
Lic. No. 6310
03/09/15
ARCHITECT

SBBCC PROJECT NUMBER: NFS-2014-315
VIRGINIA DEPARTMENT OF EDUCATION: 118-77-001-100

PROJECT
NORFOLK PUBLIC SCHOOLS
NEW CAMPOSTELLA K-8 STEM SCHOOL
1106 CAMPOSTELLA ROAD
NORFOLK, VA

DRAWING
LECTURE HALL AND STAGE INTERIOR ELEVATIONS AND DETAILS

SHEET
A-418

C:\2015 Revit Projects\1344-A CAMPOSTELLA K-8 - ARCH_jlpierce.rvt
3/9/2015 9:29:54 PM

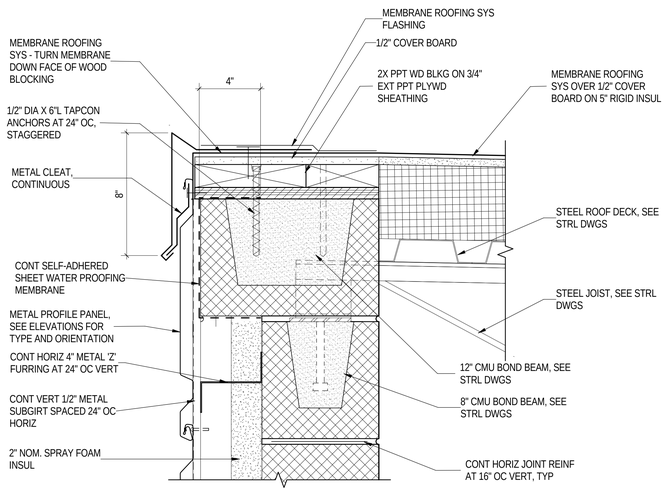

D1 A-140 ROOF DETAIL
3" = 1'-0"
A-307,A-308,A-318

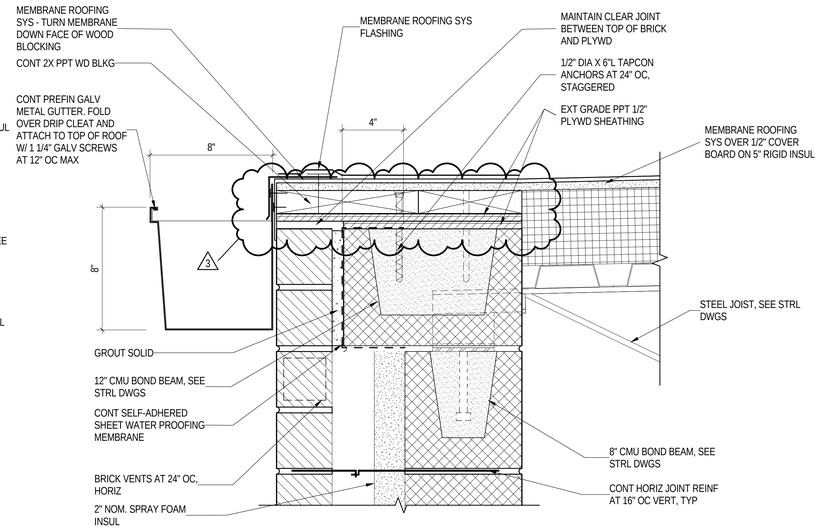

D3 A-140 ROOF DETAIL
3" = 1'-0"
A-309,A-312,A-315,A-320

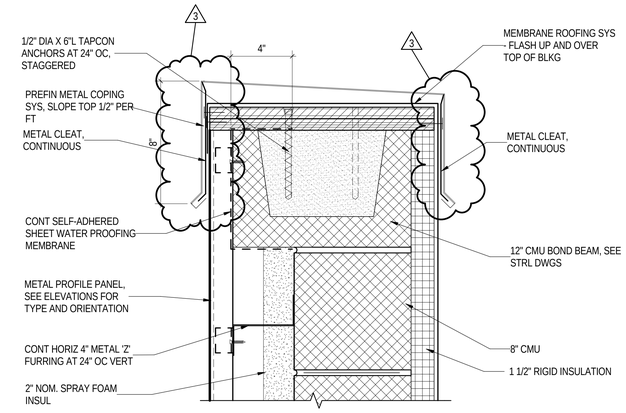

D5 A-140 ROOF DETAIL
3" = 1'-0"
A-306,A-307,A-310,A-321,A-322

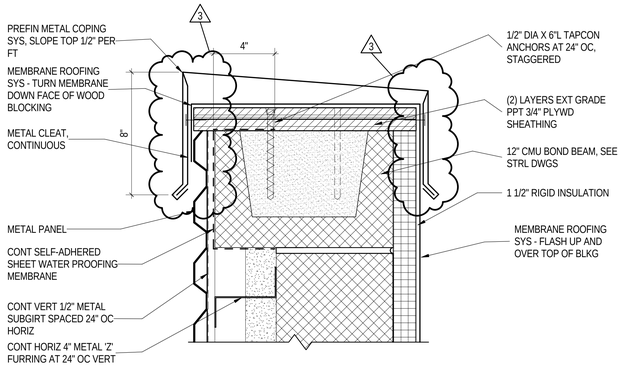

C5 A-140 ROOF DETAIL
3" = 1'-0"
A-310,A-321

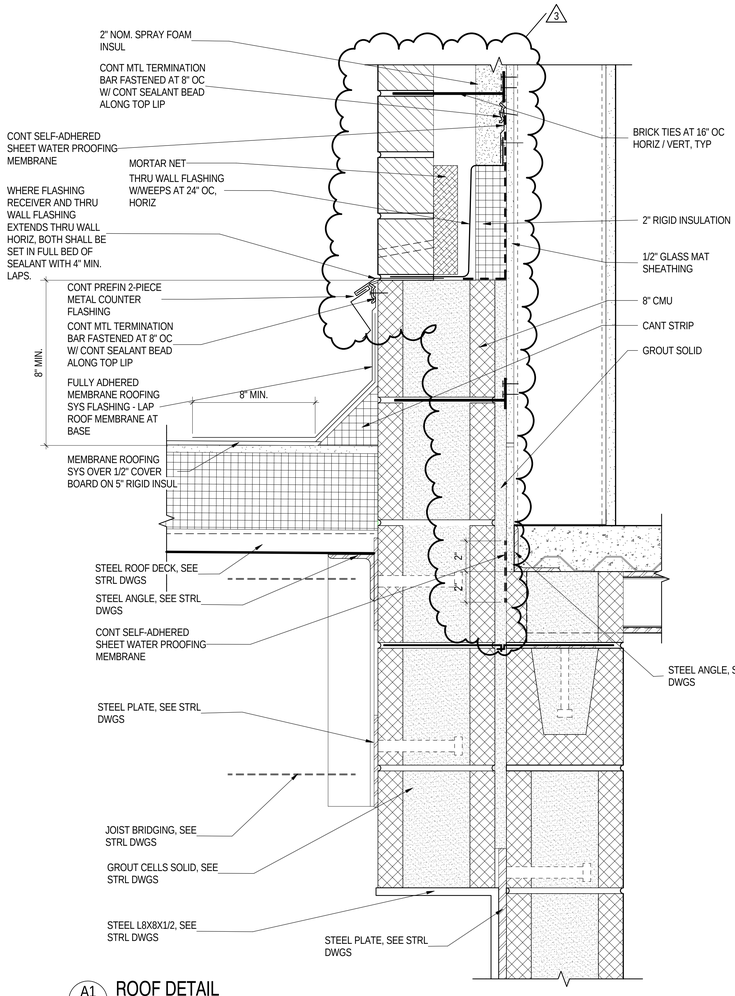

A1 A-140 ROOF DETAIL
3" = 1'-0"
A-313

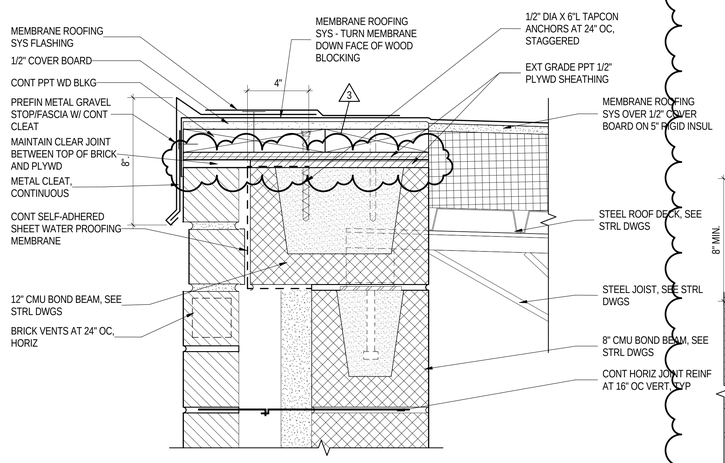

A3 A-140 ROOF DETAIL
3" = 1'-0"
A-313,A-314,A-315,A-319

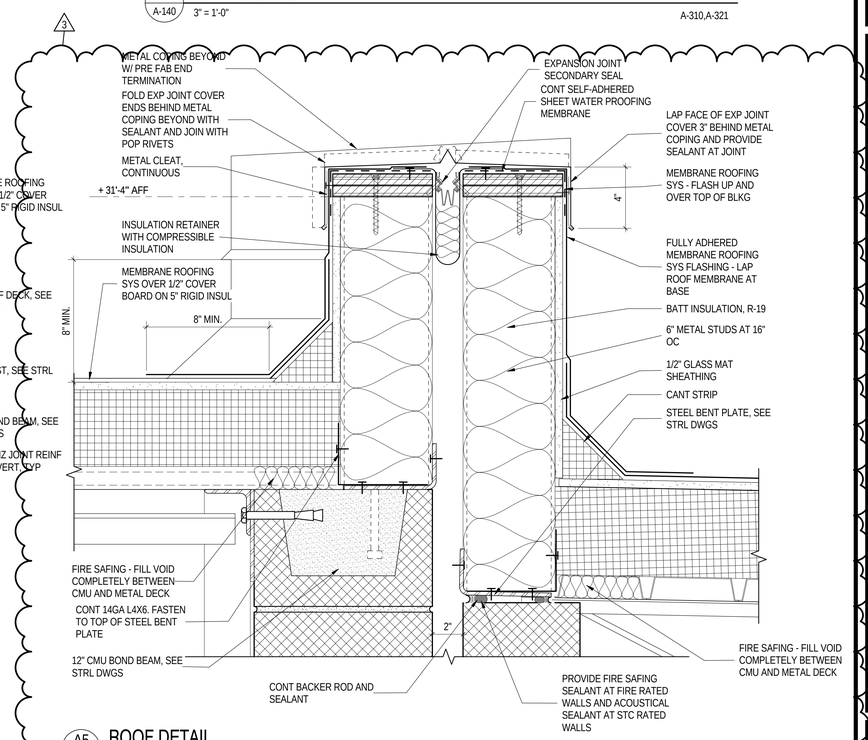

A5 A-140 ROOF DETAIL
3" = 1'-0"
A-319

Received by SBBCC 3.10.2015

S.B. Ballard Construction Company
RRMM ARCHITECTS
WALLER TODD & SADLER ARCHITECTS
The Livas Group Architects, P.C.

MARK	DATE	DESCRIPTION	BY
2	03-03-2015	ADDENDUM #2	WTS
3	03-09-2015	ADDENDUM #3	WTS

REVISIONS

DATE	03-03-2015
PROJECT	1344-A
DESIGNED	MSM
DRAWN	WTS
CHECKED	WWS

COMMONWEALTH OF VIRGINIA
DUANE M. HARVER
Lic. No. 6310
03/09/15
ARCHITECT

SBBCC PROJECT NUMBER: NFS-2014-315
VIRGINIA DEPARTMENT OF EDUCATION: 118-77-00-100

PROJECT
NORFOLK PUBLIC SCHOOLS
NEW CAMPOSTELLA K-8 STEM SCHOOL
1106 CAMPOSTELLA ROAD
NORFOLK, VA

DRAWING
ROOF DETAILS

SHEET
A-501

C:\2015 Revit Projects\1344-A CAMPOSTELLA K-8 - ARCH_KHS.rvt
3/9/2015 9:17:23 PM

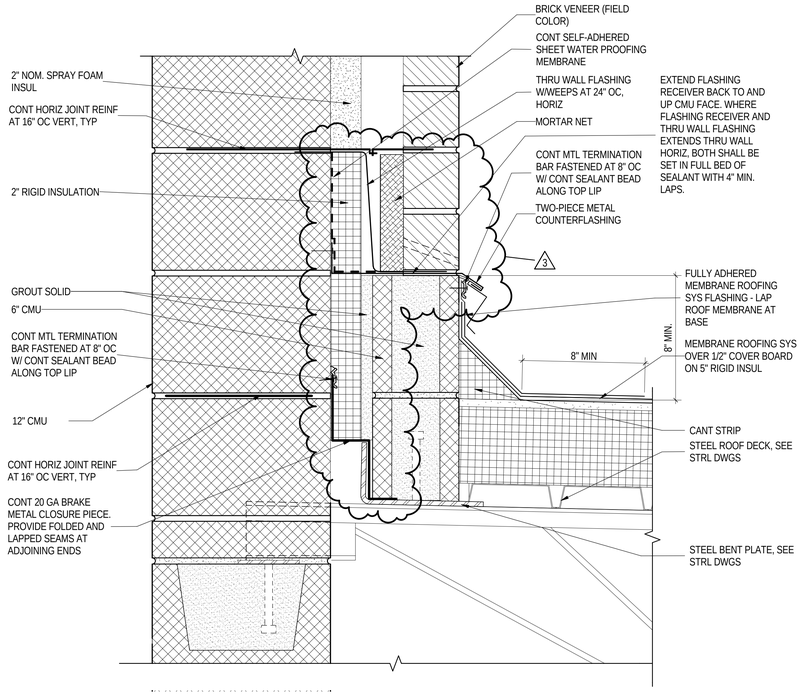

D1 / A-140 ROOF DETAIL
3" = 1'-0"
A-314,A-315,A-316,A-320

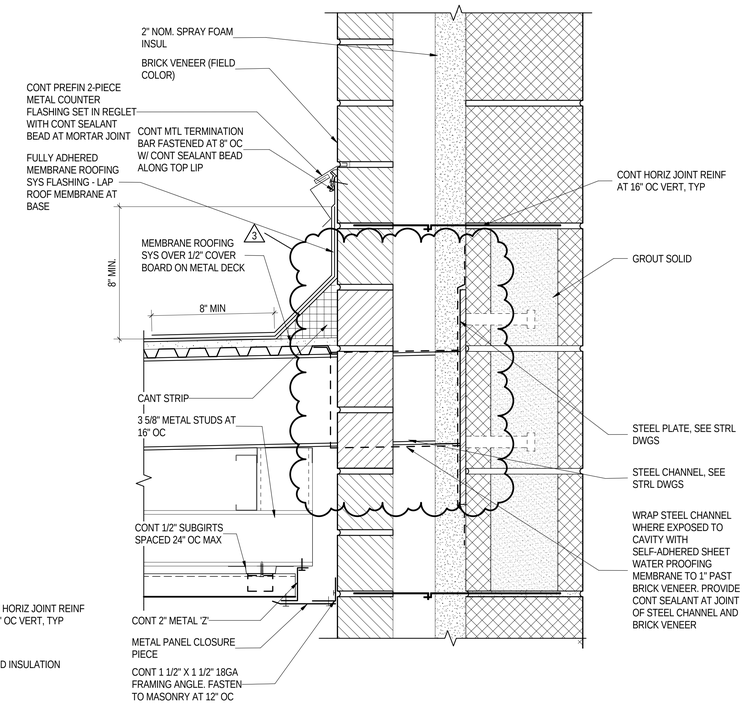

D4 / A-140 ROOF DETAIL
3" = 1'-0"
A-309

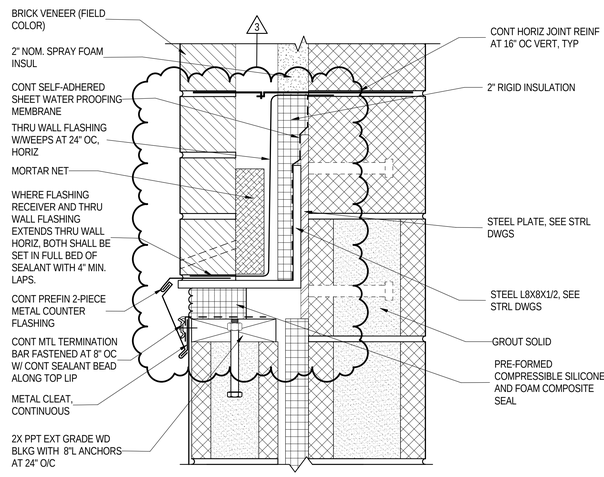

A4 / A-140 ROOF DETAIL
3" = 1'-0"
A-314

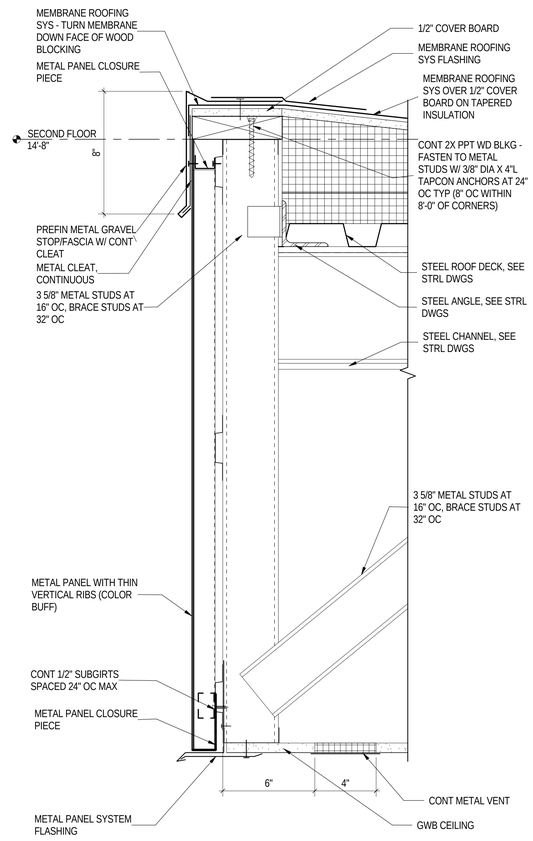

A5 / A-140 ROOF DETAIL
3" = 1'-0"
A-311

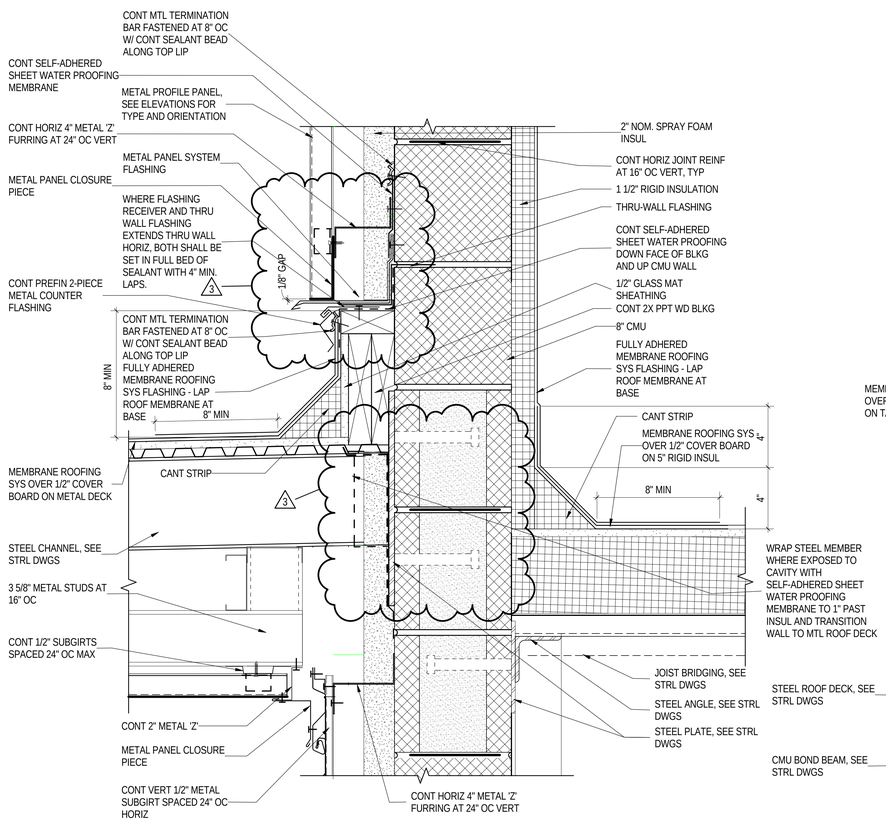

A1 / A-140 ROOF DETAIL
3" = 1'-0"
A-306,A-307,A-322

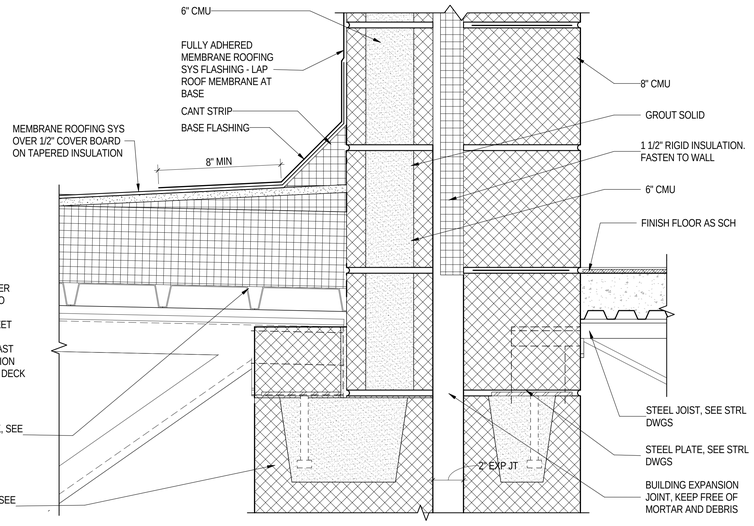

A4 / A-140 ROOF DETAIL
3" = 1'-0"
A-314

S.B. Ballard Construction Company
RRMM ARCHITECTS
WALLER TODD & SADLER ARCHITECTS
The Livas Group Architects, P.C.

MARK	DATE	BY	DESCRIPTION
2	03-03-2015	WTS	ADDENDUM #2
3	03-09-2015	WTS	ADDENDUM #3

REVISIONS

DATE	03-03-2015
PROJECT	1344-A
DESIGNED	MSM
DRAWN	WTS
CHECKED	WWS

COMMONWEALTH OF VIRGINIA
DUANE M. HARVER
Lic. No. 6310
03/09/15
ARCHITECT

SBBCC PROJECT NUMBER: NPS-2014-315
VIRGINIA DEPARTMENT OF EDUCATION: 118-17-00-100

PROJECT
NORFOLK PUBLIC SCHOOLS
NEW CAMPOSTELLA K-8 STEM SCHOOL
1106 CAMPOSTELLA ROAD
NORFOLK, VA

DRAWING
ROOF DETAILS

SHEET
A-502

Received by SBBCC 3.10.2015

C:\2015 Revit Projects\1344-A CAMPOSTELLA K-8 - ARCH_KHS.rvt
3/9/2015 9:17:33 PM

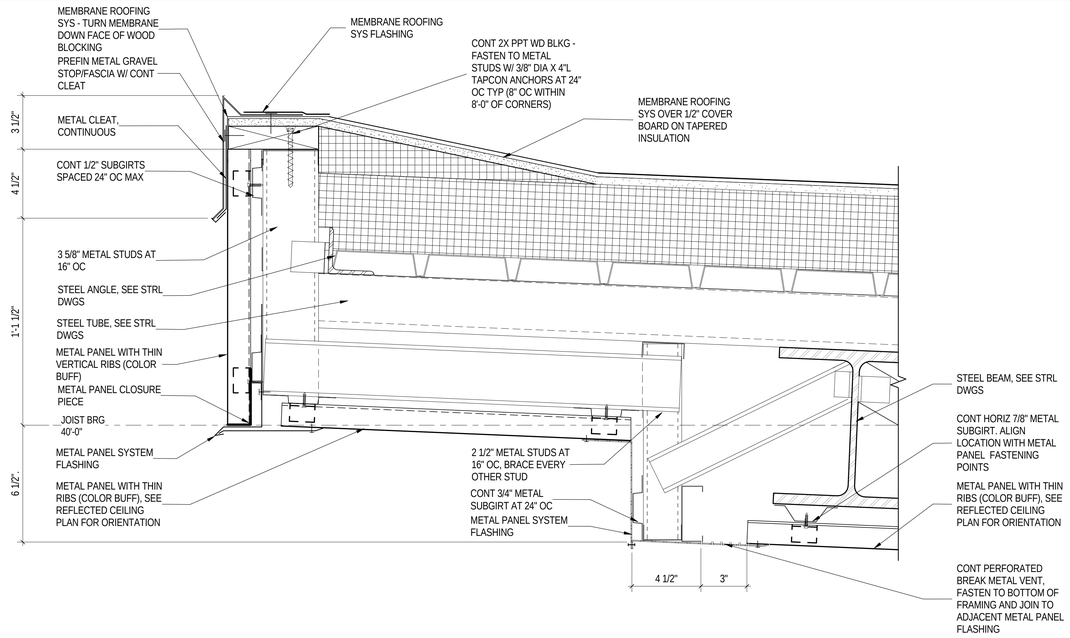

D1 / A-140 ROOF DETAIL
3" = 1'-0"
A-311

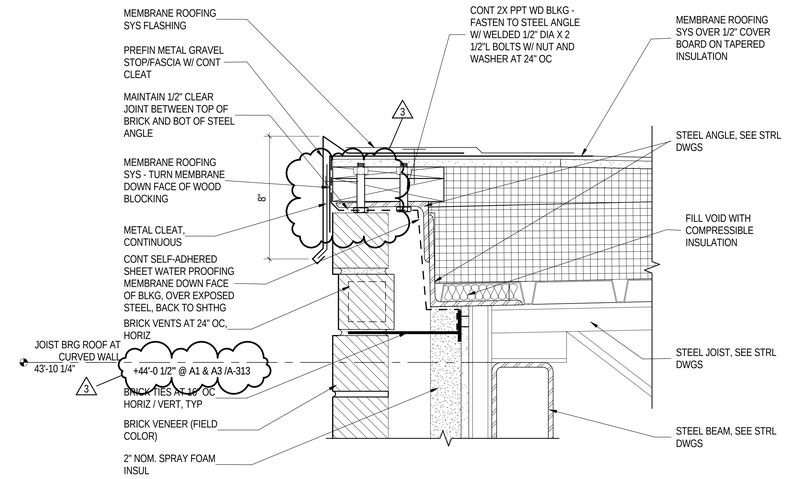

D5 / A-140 ROOF DETAIL
3" = 1'-0"
A-313,A-320

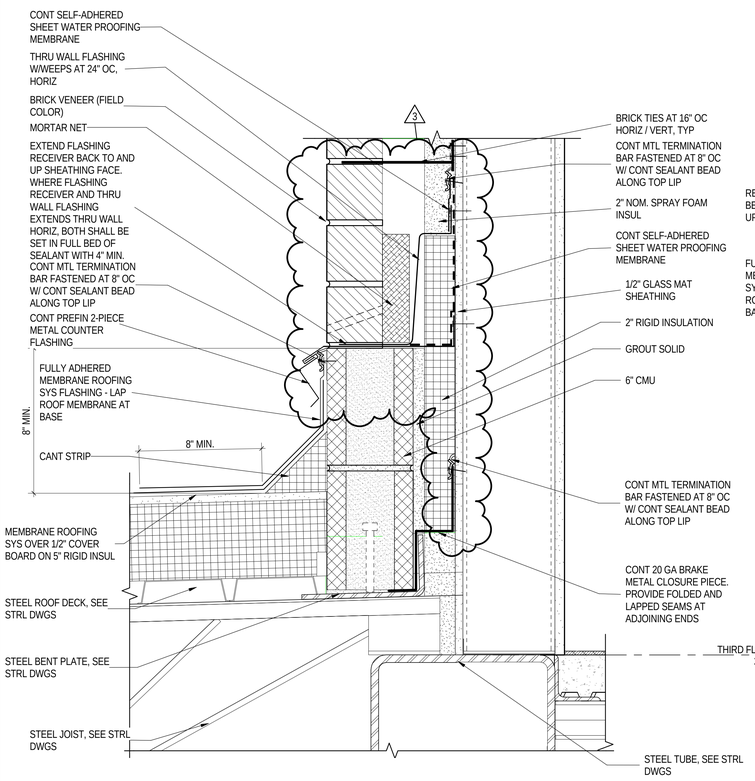

A1 / A-140 ROOF DETAIL
3" = 1'-0"
A-320

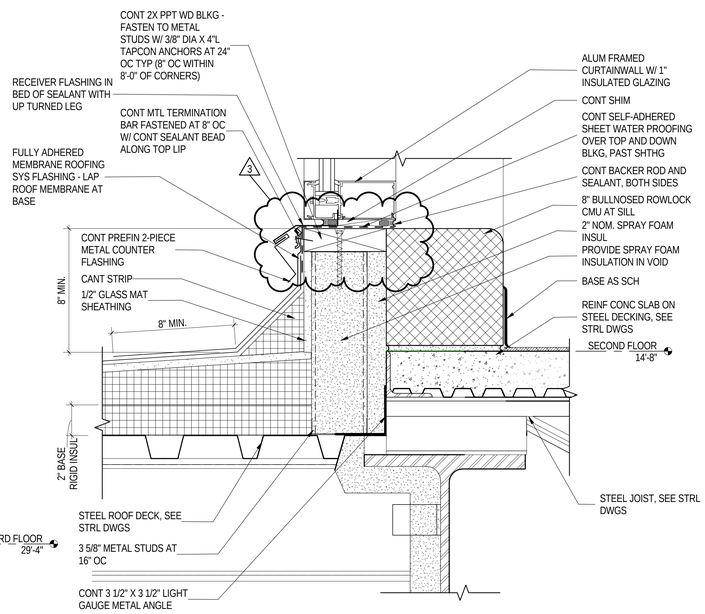

A3 / A-140 ROOF DETAIL
3" = 1'-0"
A-311

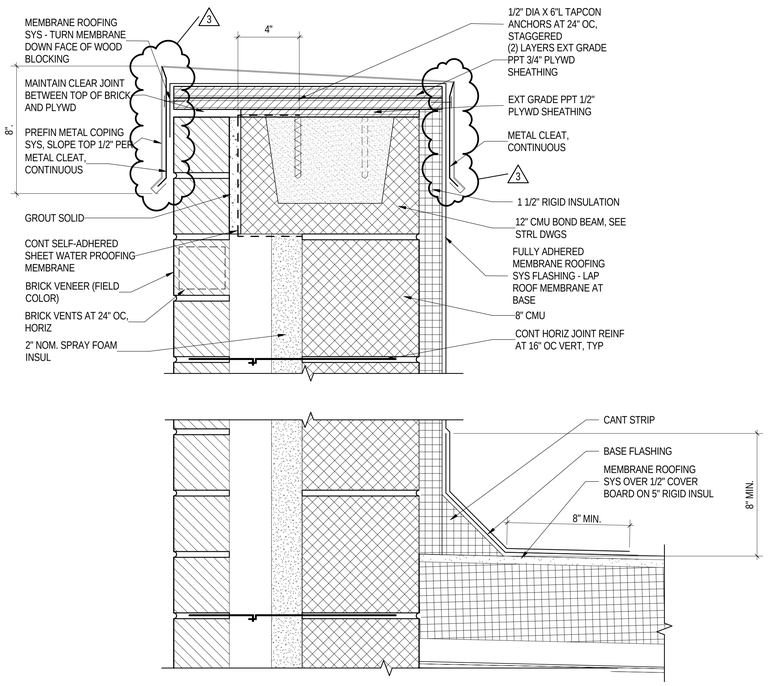

A5 / A-140 ROOF DETAIL
3" = 1'-0"
A-306,A-308,A-309,A-310,A-312,A-314

Received by SBBCC 3.10.2015

S.B. Ballard Construction Company

RRMM ARCHITECTS

WALLER TODD & SADLER ARCHITECTS

The Livas Group Architects, P.C.

MARK	DATE	REVISIONS	BY	DESCRIPTION
2	03-03-2015		WTS	ADDENDUM #2
3	03-09-2015		WTS	ADDENDUM #3

DATE	03-03-2015
PROJECT	1344-A
DESIGNED	MSM
DRAWN	WTS
CHECKED	WWS

COMMONWEALTH OF VIRGINIA
DUANE M. HARVER
Lic. No. 6310
03/09/15
ARCHITECT

SBBCC PROJECT NUMBER: NPS-2014-315
VIRGINIA DEPARTMENT OF EDUCATION: 118-77-00-100

PROJECT
NORFOLK PUBLIC SCHOOLS
NEW CAMPOSTELLA K-8 STEM SCHOOL
1106 CAMPOSTELLA ROAD
NORFOLK, VA

DRAWING
ROOF DETAILS

SHEET
A-503

C:\2015 Revit Projects\1344-A CAMPOSTELLA K-8 - ARCH_KHS.rvt
3/9/2015 9:17:42 PM

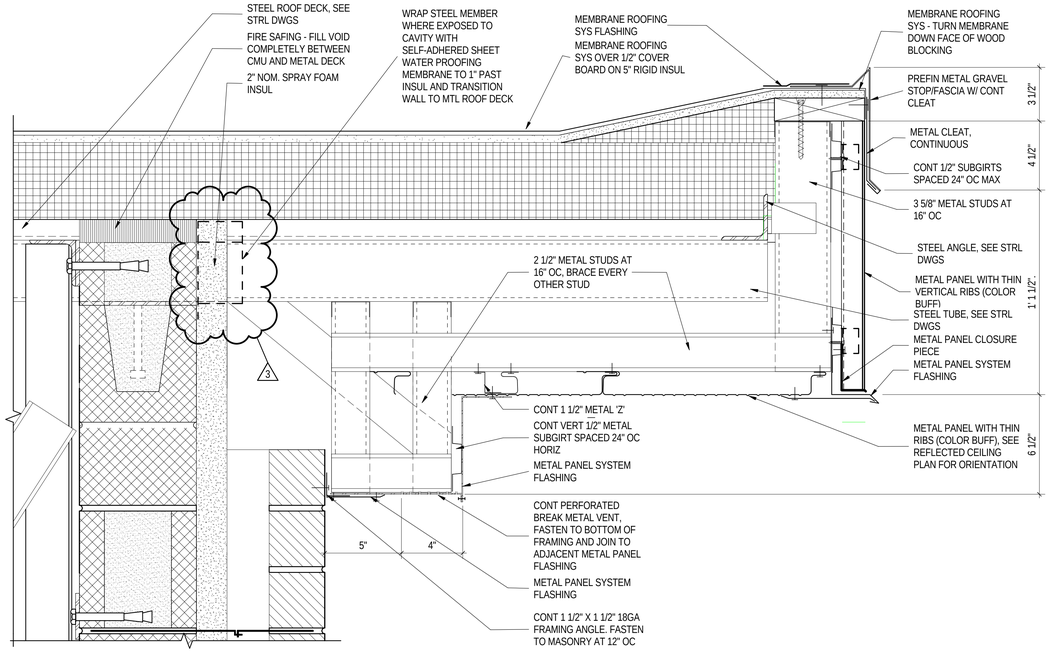

D1 A-140 **ROOF DETAIL**
3" = 1'-0"
A-321,A-322

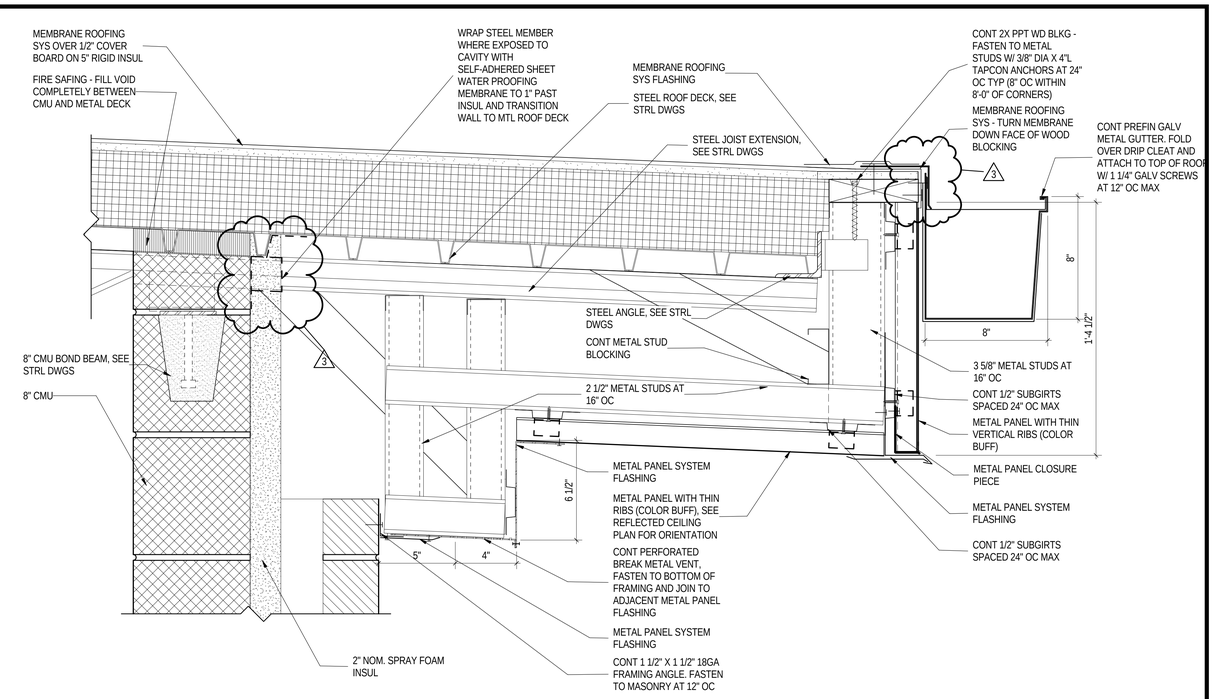

D4 A-140 **ROOF DETAIL**
3" = 1'-0"
A-321

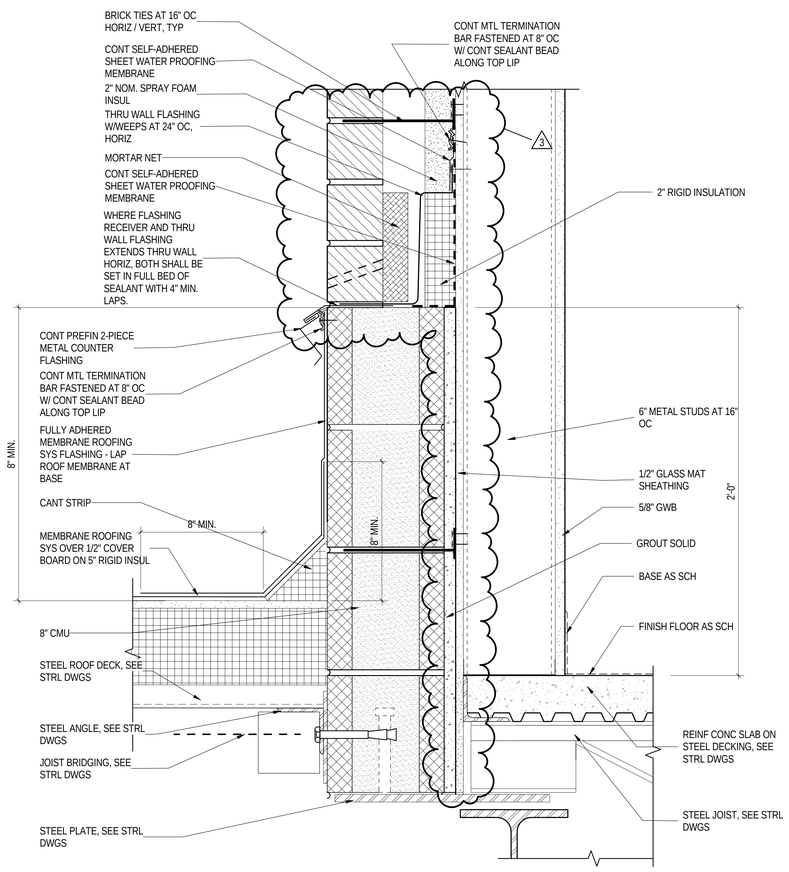

A1 A-140 **ROOF DETAIL**
3" = 1'-0"
A-313

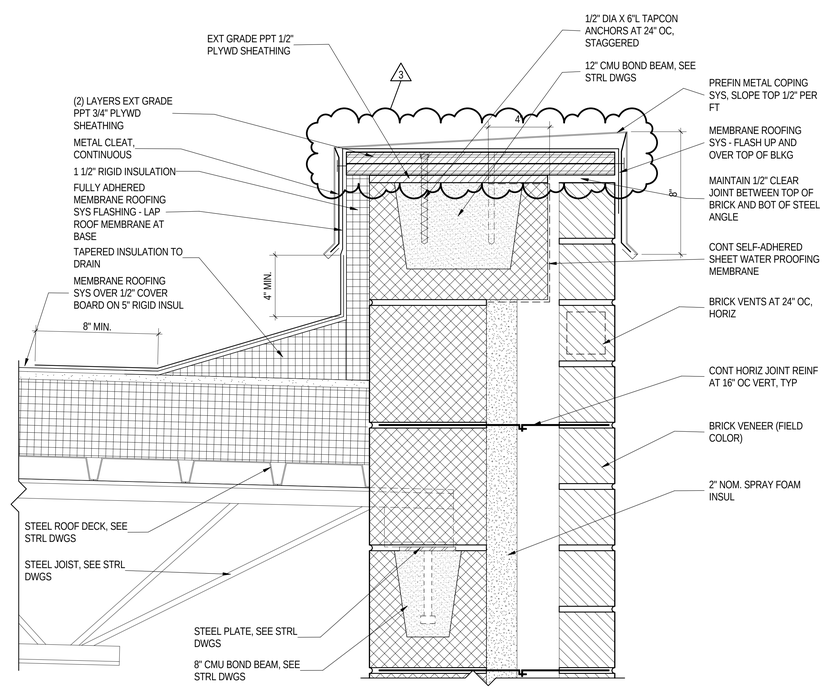

A4 A-140 **ROOF DETAIL**
3" = 1'-0"

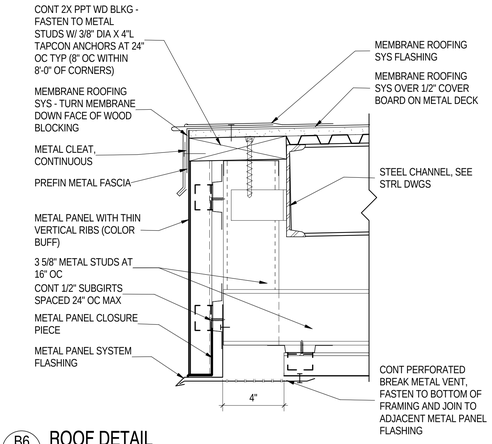

B6 A-306 **ROOF DETAIL**
3" = 1'-0"
A-306,A-307,A-308,A-309,A-322

Received by SBBCC 3.10.2015

S.B. Ballard Construction Company
RRMM ARCHITECTS
WALLER TODD & SADLER ARCHITECTS
The Livas Group Architects, P.C.

MARK	DATE	BY	DESCRIPTION
2	03-03-2015	WTS	ADDENDUM #2
3	03-09-2015	WTS	ADDENDUM #3

REVISIONS

DATE	03-03-2015
PROJECT	1344-A
DESIGNED	MSM
DRAWN	WTS
CHECKED	WWS

COMMONWEALTH OF VIRGINIA
DUANE M. HARVER
Lic. No. 6310
03/09/15
ARCHITECT

SBBCC PROJECT NUMBER: NPS-2014-315
VIRGINIA DEPARTMENT OF EDUCATION: 118-710-100

PROJECT
NORFOLK PUBLIC SCHOOLS
NEW CAMPOSTELLA K-8 STEM SCHOOL
1106 CAMPOSTELLA ROAD
NORFOLK, VA

DRAWING
ROOF DETAILS

SHEET
A-504

C:\2015 Revit Projects\1344-A CAMPOSTELLA K-8 - ARCH_KHS.rvt
3/9/2015 9:17:49 PM

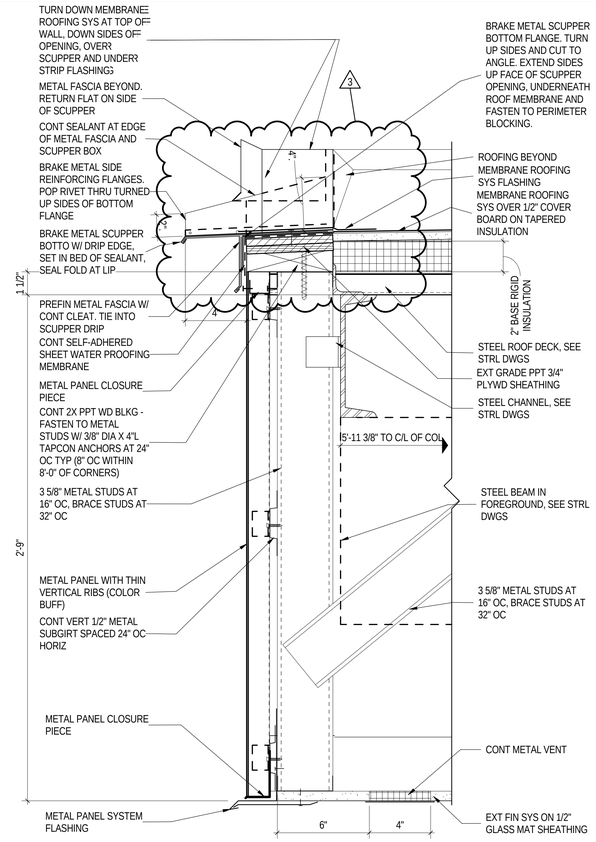

C1 A-140 ROOF DETAIL
3" = 1'-0"

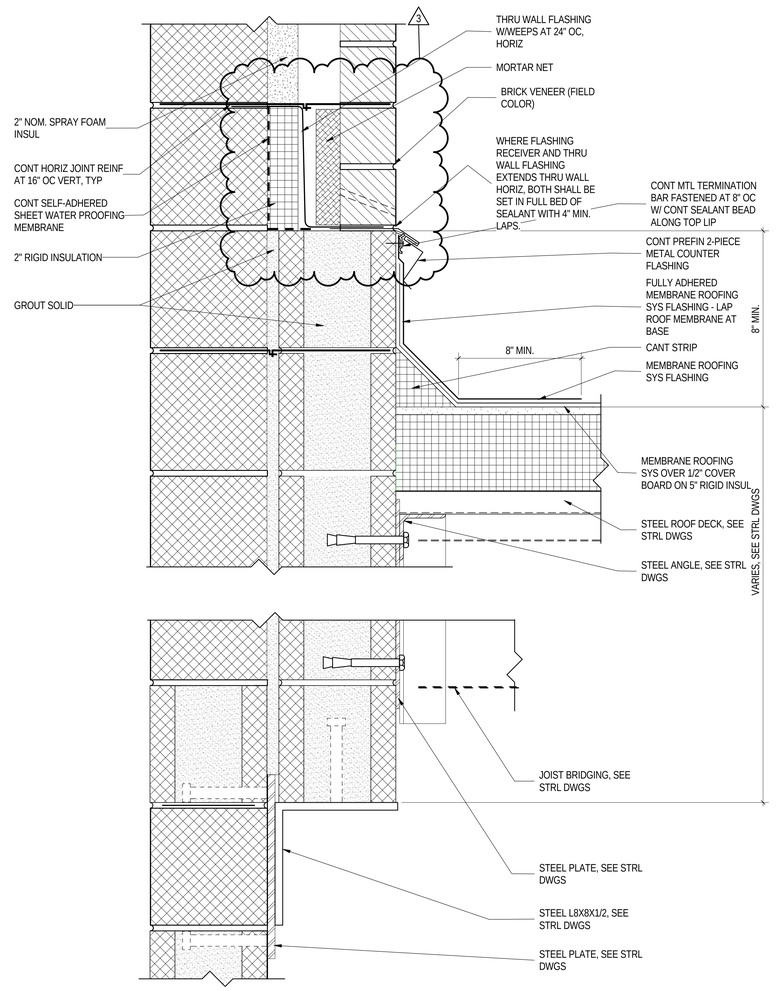

C3 A-140 ROOF DETAIL
3" = 1'-0"

A-318,A-321

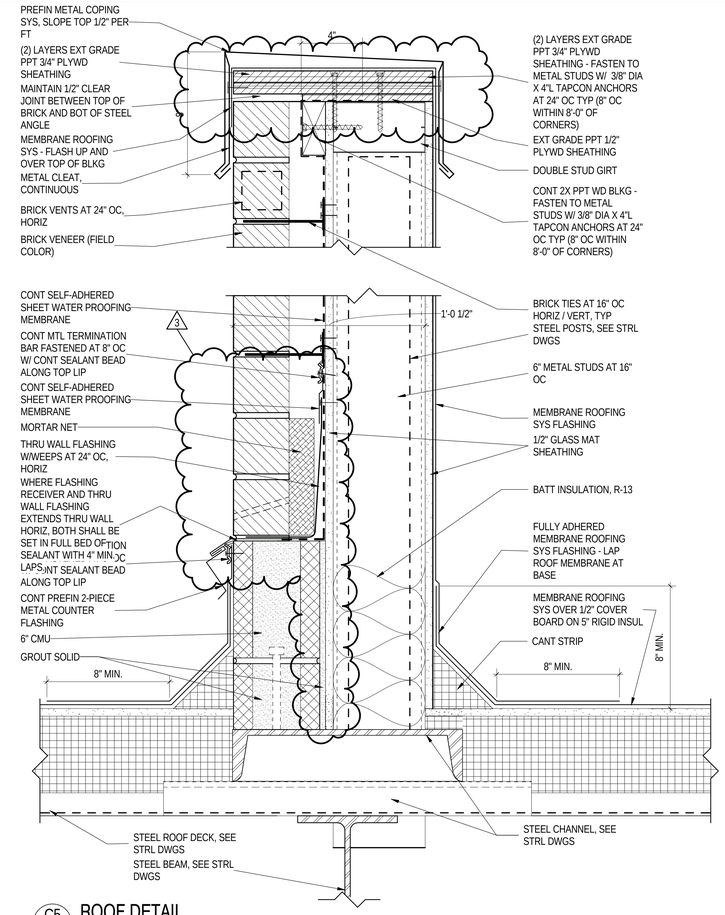

C5 A-140 ROOF DETAIL
3" = 1'-0"

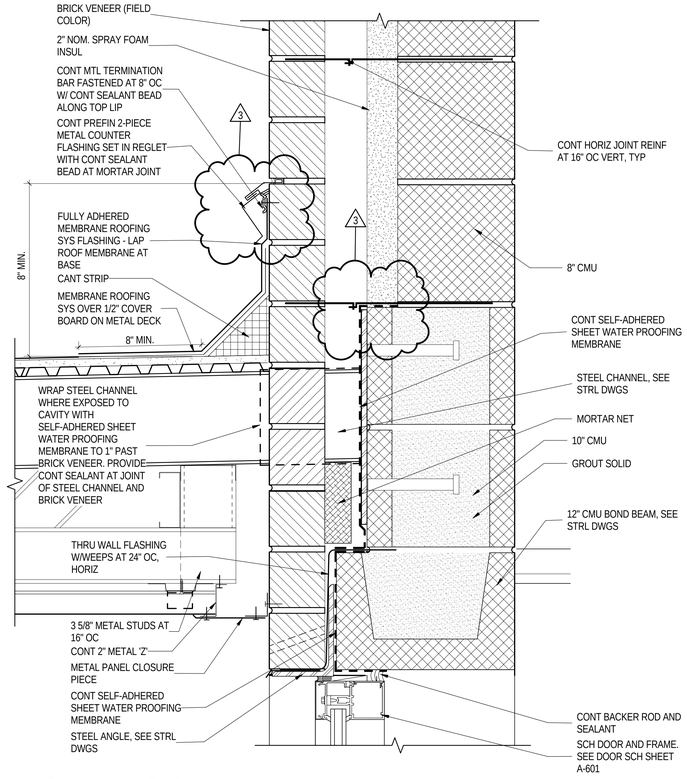

A1 A-322 WALL SECTION
3" = 1'-0"

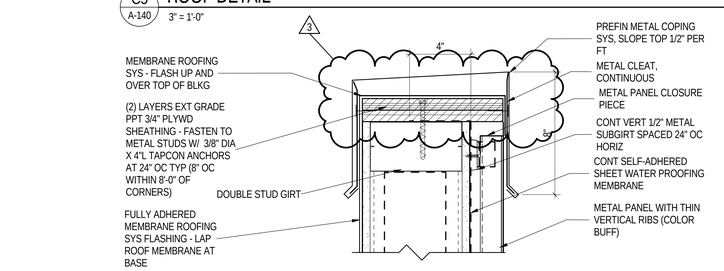

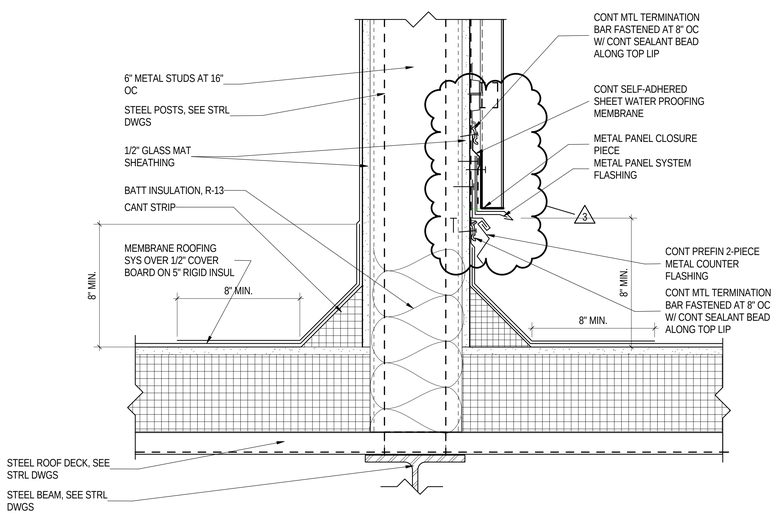

A5 A-140 ROOF DETAIL
3" = 1'-0"

Received by SBBCC 3.10.2015

S.B. Ballard Construction Company

RRMM ARCHITECTS

WALLER TODD & SADLER ARCHITECTS

The Livas Group Architects, P.C.

MARK	DATE	REVISIONS	BY	DESCRIPTION
2	03-03-2015	WTS	WTS	ADDENDUM #2
3	03-09-2015	WTS	WTS	ADDENDUM #3

DATE	03-03-2015
PROJECT	1344-A
DESIGNED	MSM
DRAWN	WTS
CHECKED	WWS

COMMONWEALTH OF VIRGINIA
DUANE M. HARVER
Lic. No. 6310
03/09/15
ARCHITECT

SBBCC PROJECT NUMBER: NPS-2014-315
VIRGINIA DEPARTMENT OF EDUCATION: 118-77-00-100

PROJECT
NORFOLK PUBLIC SCHOOLS
NEW CAMPOSTELLA K-8 STEM SCHOOL
1106 CAMPOSTELLA ROAD
NORFOLK, VA

DRAWING
ROOF DETAILS

SHEET
A-505

C:\2015 Revit Projects\1344-A CAMPOSTELLA K-8 - ARCH_KHS.rvt

3/9/2015 9:17:57 PM

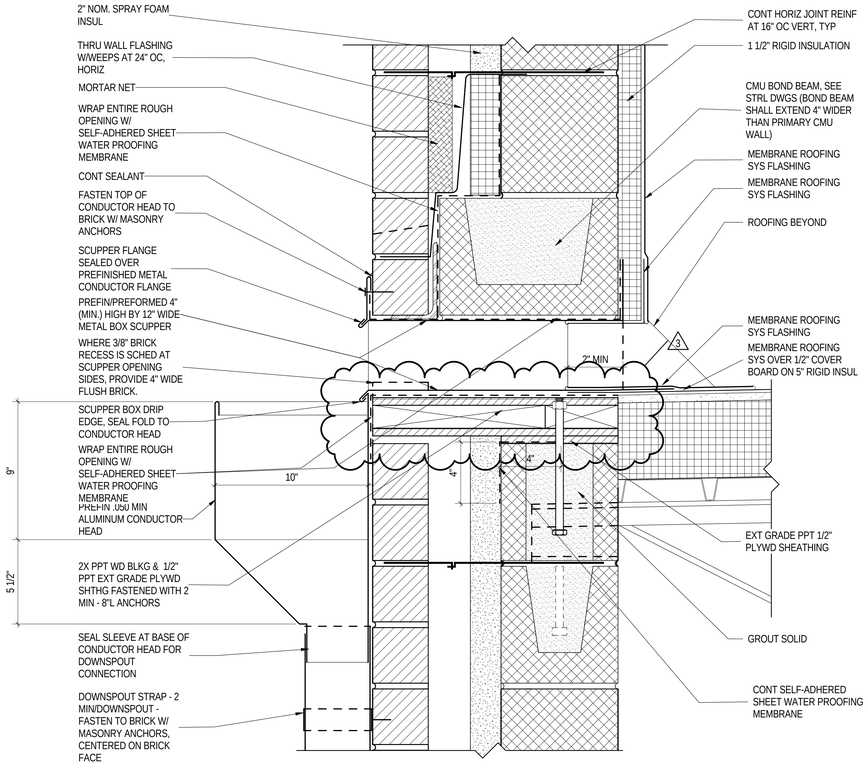

ROOF SCUPPER/CONDUCTOR HEAD (RS/CH) AT BRICK/CMU DETAIL

3" = 1'-0"

SEE ROOF PLAN SHEET A-140 FOR LOCATIONS (RS/CH)

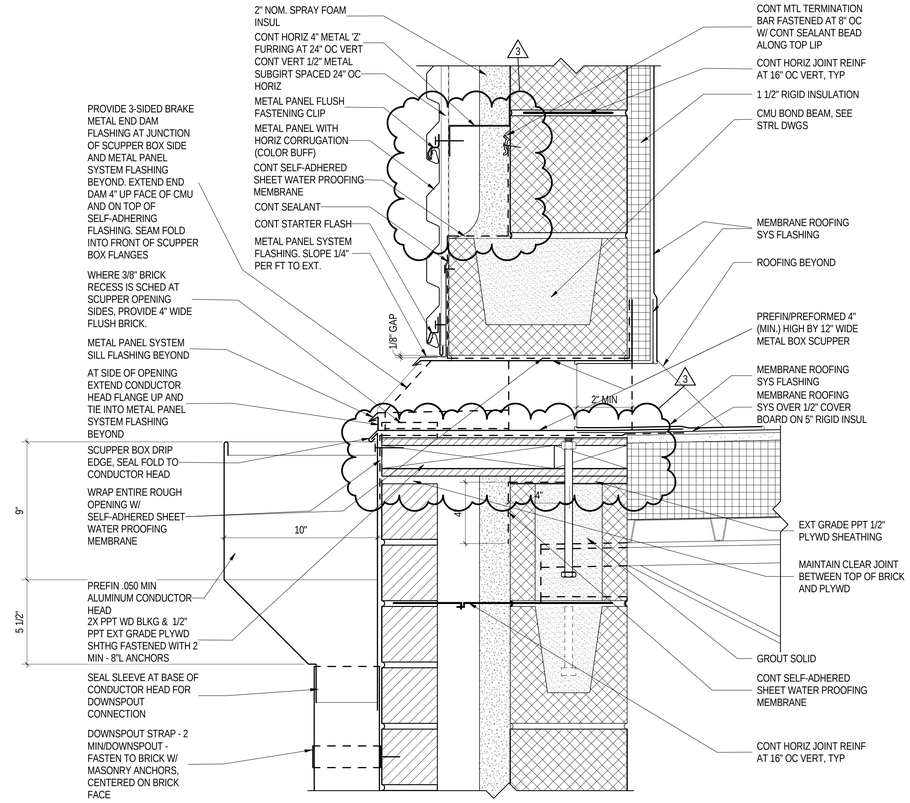

ROOF SCUPPER/CONDUCTOR HEAD (RS/CH) AT MET PANEL/CMU DETAIL

3" = 1'-0"

SEE ROOF PLAN SHEET A-140 FOR LOCATIONS (CH/DS)

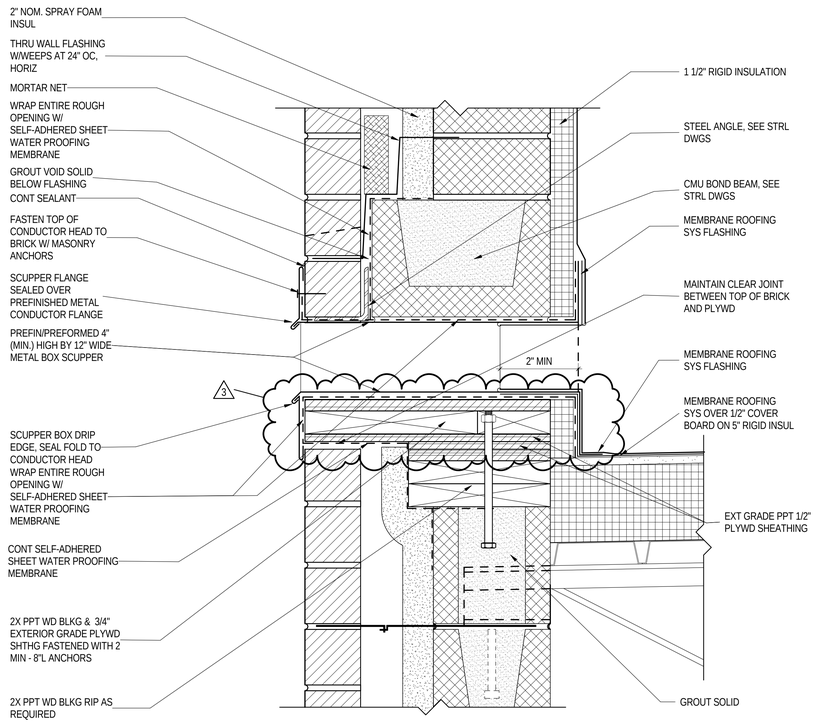

TYPICAL OVERFLOW SCUPPER (OS) DETAIL

3" = 1'-0"

SEE ROOF PLAN SHEET A-140 FOR LOCATIONS (OS)

Received by SBBCC 3.10.2015

S.B. Ballard Construction Company

RRMM ARCHITECTS

WALLER TODD & SADLER ARCHITECTS

The Livas Group Architects, P.C.

MARK	DATE	BY	DESCRIPTION
2	03-03-2015	WTS	ADDENDUM #2
3	03-09-2015	WTS	ADDENDUM #3

REVISIONS

DATE	03-03-2015
PROJECT	1344-A
DESIGNED	MSM
DRAWN	WTS
CHECKED	WWS

COMMONWEALTH OF VIRGINIA
DUANE M. HARVER
Lic. No. 6310
03/09/15
ARCHITECT

SBBCC PROJECT NUMBER: NPS-2014-315
VIRGINIA DEPARTMENT OF EDUCATION: 118-77-00-100

PROJECT
NORFOLK PUBLIC SCHOOLS
NEW CAMPOSTELLA K-8 STEM SCHOOL
1106 CAMPOSTELLA ROAD
NORFOLK, VA

DRAWING
ROOF DETAILS

SHEET
A-506

C:\2015 Revit Projects\1344-A CAMPOSTELLA K-8 - ARCH_KHS.rvt

3/9/2015 9:18:02 PM

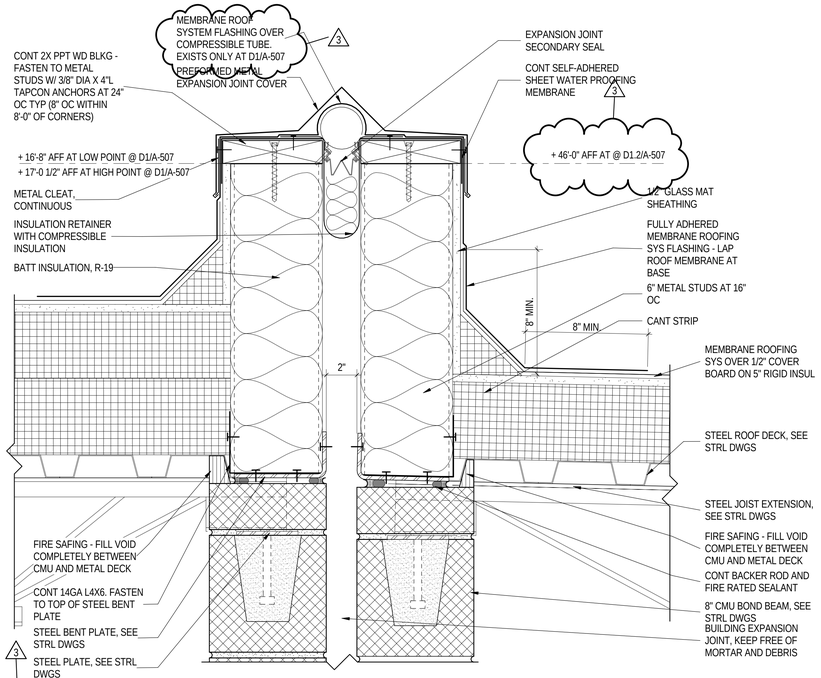

D1.2 A-140 / D1 A-140 — ROOF DETAIL
3" = 1'-0"

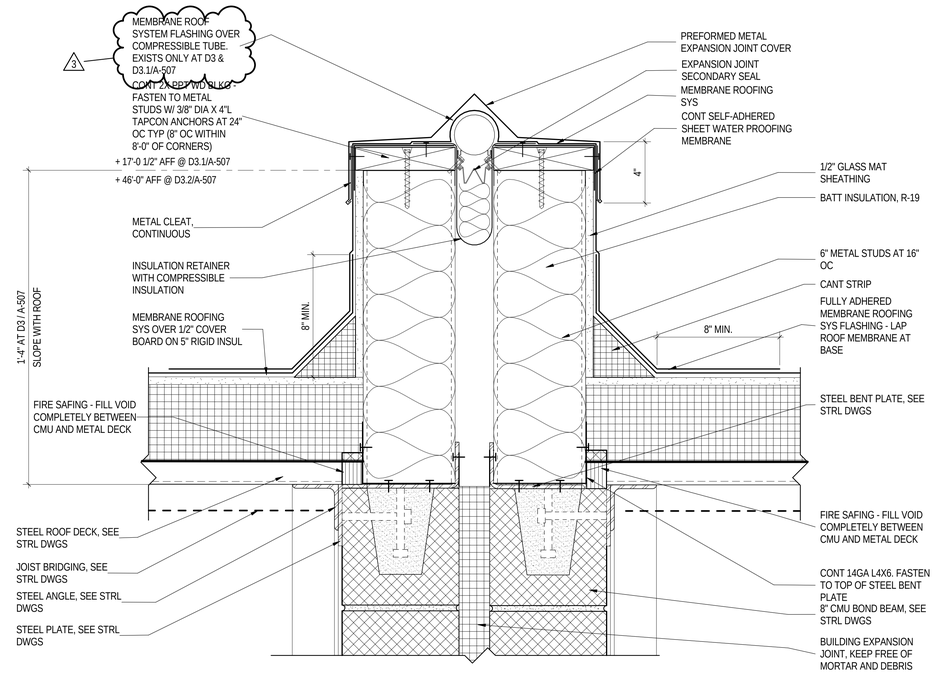

D3.1 A-140 / D3.2 A-140 / D3 A-140 — ROOF DETAIL
3" = 1'-0"

A-319

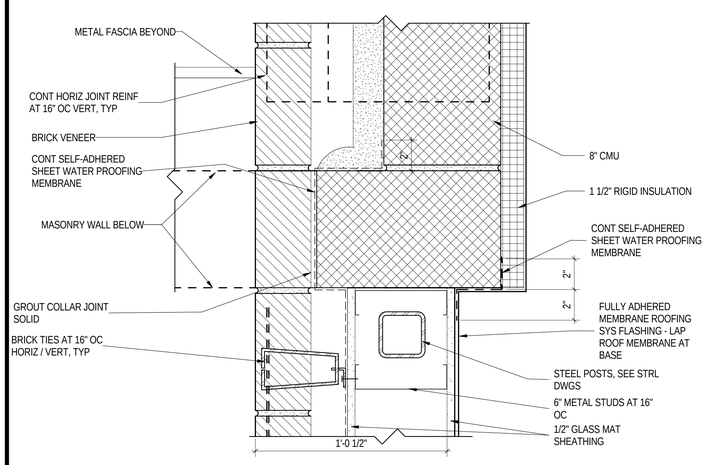

B1 A-140 — PLAN DETAIL
3" = 1'-0"

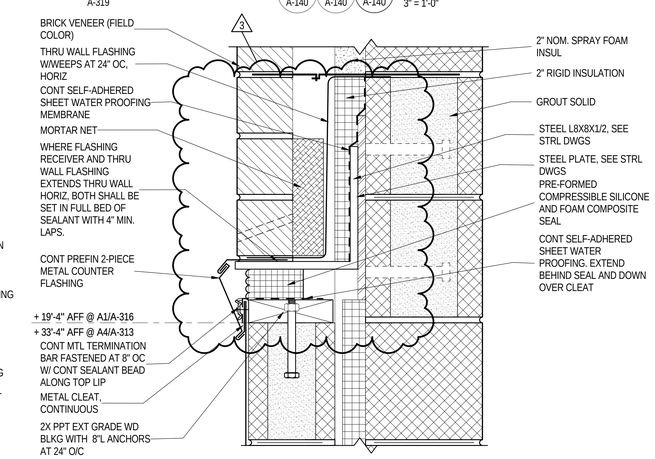

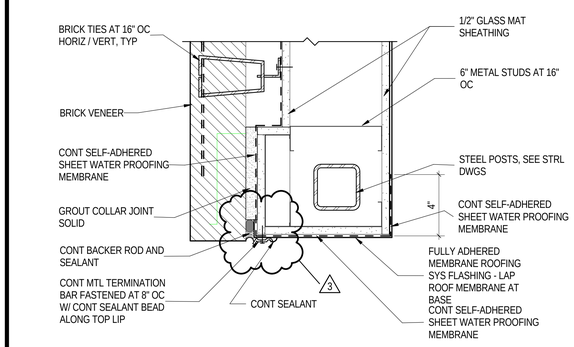

A1 A-140 — PLAN DETAIL
3" = 1'-0"

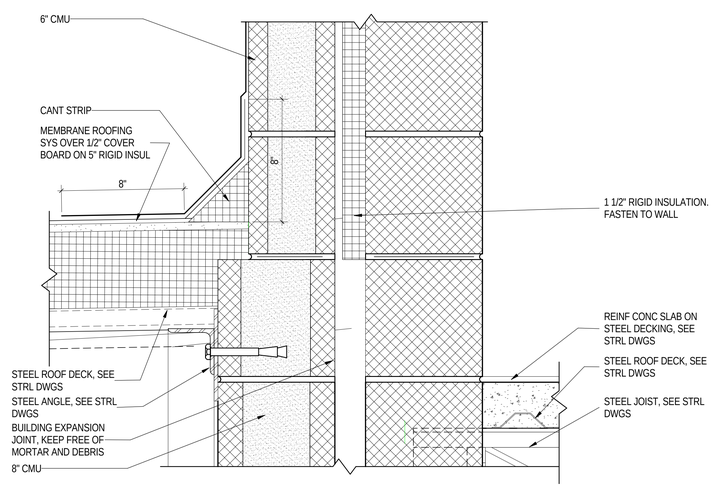

A3 A-140 — ROOF DETAIL
3" = 1'-0"

A-140,A-313, A-316

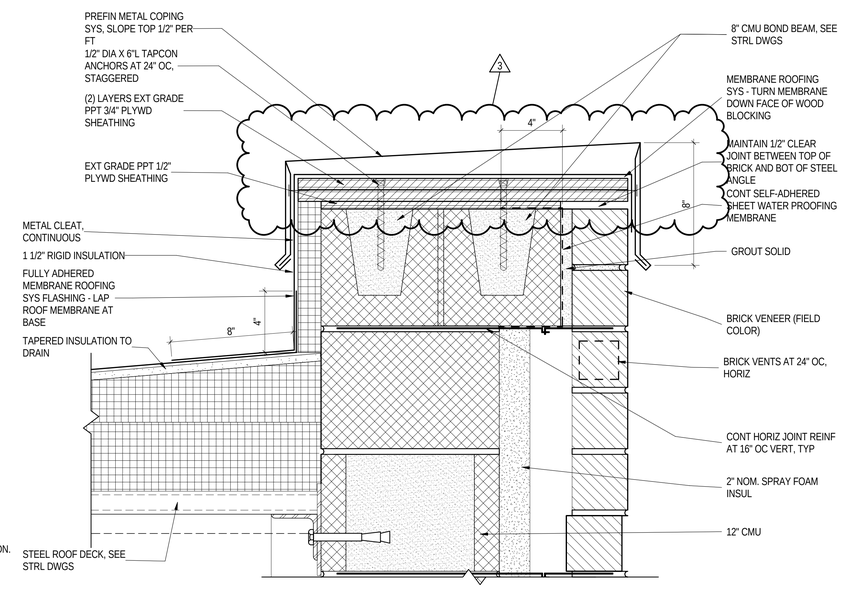

A5 A-140 — WALL SECTION
3" = 1'-0"

A-140

Received by SBBCC 3.10.2015

S.B. Ballard Construction Company
RRMM ARCHITECTS
WALLER TODD & SADLER ARCHITECTS
The Livas Group Architects, P.C.

MARK	DATE	BY	DESCRIPTION
2	03-03-2015	WTS	ADDENDUM #2
3	03-09-2015	WTS	ADDENDUM #3

REVISIONS

DATE	03-03-2015
PROJECT	1344-A
DESIGNED	MSM
DRAWN	WTS
CHECKED	WWS

COMMONWEALTH OF VIRGINIA — DUANE M. HARVER — Lic. No. 6310 — 03/09/15 — ARCHITECT

SBBCC PROJECT NUMBER: NPS-2014-315
VIRGINIA DEPARTMENT OF EDUCATION: 118-77-00-100

PROJECT
NORFOLK PUBLIC SCHOOLS
NEW CAMPOSTELLA K-8 STEM SCHOOL
1106 CAMPOSTELLA ROAD
NORFOLK, VA

DRAWING
ROOF DETAILS

SHEET
A-507

C:\2015 Revit Projects\1344-A CAMPOSTELLA K-8 - ARCH_KHS.rvt
3/9/2015 9:18:12 PM

TYPICAL ROOF DETAIL NOTES

1. INSTALL BOOTS PER ROOF MANUFACTURER RECOMMENDATIONS AND/OR STANDARD DETAILS

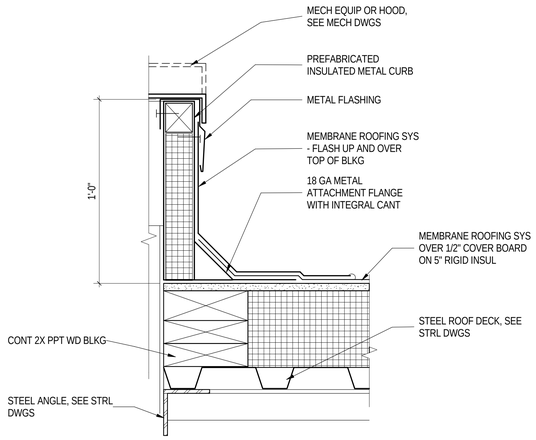

TYPICAL EQUIPMENT CURB

3" = 1'-0"

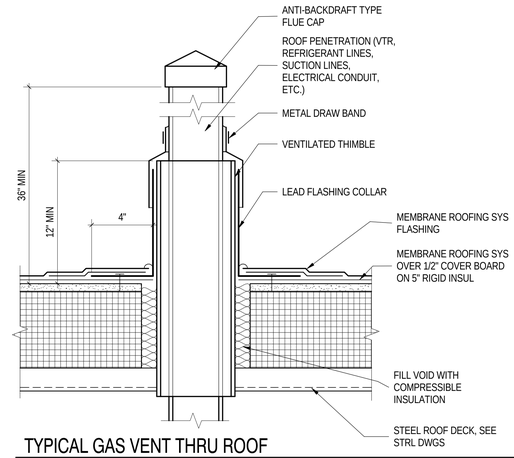

TYPICAL GAS VENT THRU ROOF

3" = 1'-0"

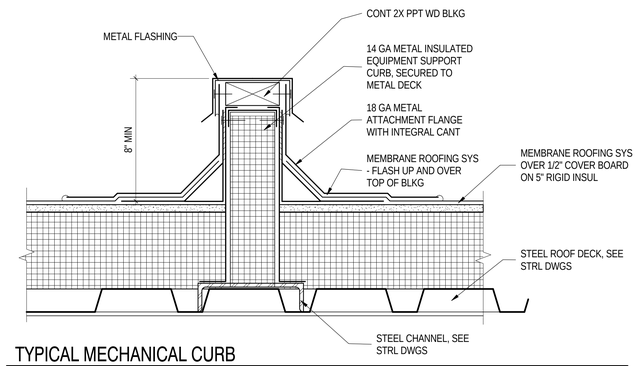

TYPICAL MECHANICAL CURB

3" = 1'-0"

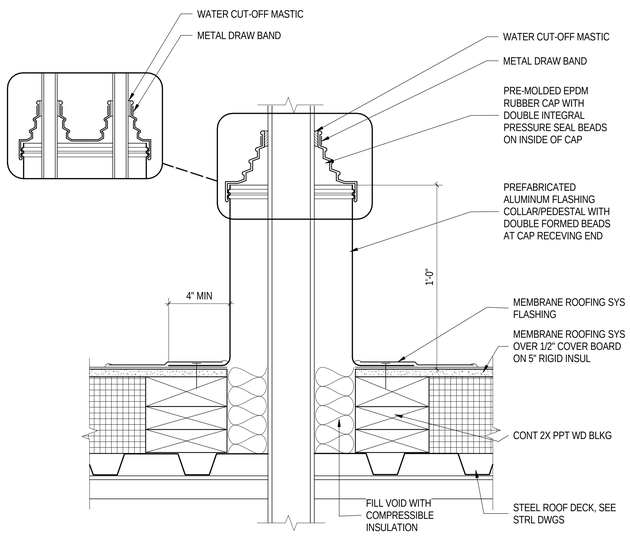

TYPICAL PIPE FLASHING DETAIL

3" = 1'-0"

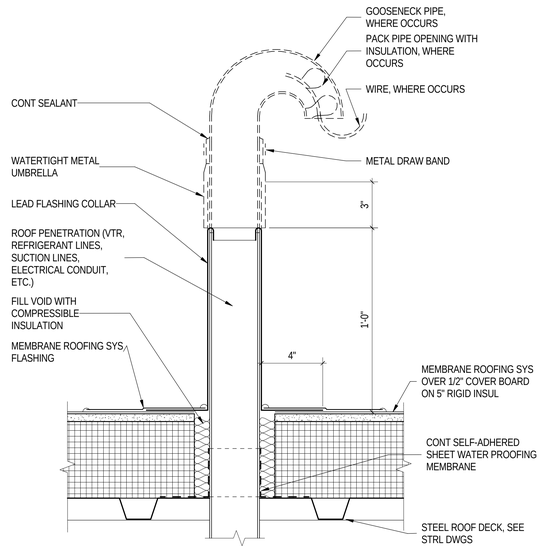

TYPICAL VENT THRU ROOF

3" = 1'-0"

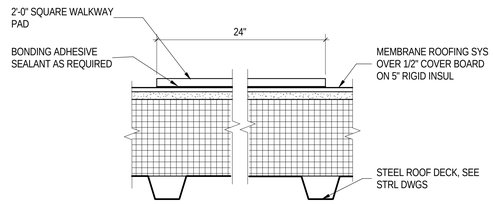

TYPICAL WALKWAY PAD

3" = 1'-0"

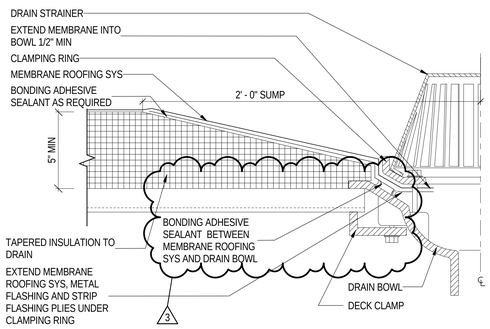

ROOF DRAIN

3" = 1'-0"

Received by SBBCC 3.10.2015

S.B. Ballard Construction Company

RRMM ARCHITECTS

WALLER TODD & SADLER ARCHITECTS

The Livas Group Architects, P.C.

MARK	DATE	BY	DESCRIPTION
2	03-03-2015	WTS	ADDENDUM #2
3	03-09-2015	WTS	ADDENDUM #3

REVISIONS

DATE	03-03-2015
PROJECT	1344-A
DESIGNED	MSM
DRAWN	WTS
CHECKED	WWS

COMMONWEALTH OF VIRGINIA
DUANE M. HARVER
Lic. No. 6310
03/09/15
ARCHITECT

SBBCC PROJECT NUMBER: NPS-2014-315
VIRGINIA DEPARTMENT OF EDUCATION: 118-77-00-100

PROJECT
NORFOLK PUBLIC SCHOOLS
NEW CAMPOSTELLA K-8 STEM SCHOOL
1106 CAMPOSTELLA ROAD
NORFOLK, VA

DRAWING
ROOF DETAILS

SHEET
A-508

C:\2015 Revit Projects\1344-A CAMPOSTELLA K-8 - ARCH_KHS.rvt

3/9/2015 9:18:16 PM

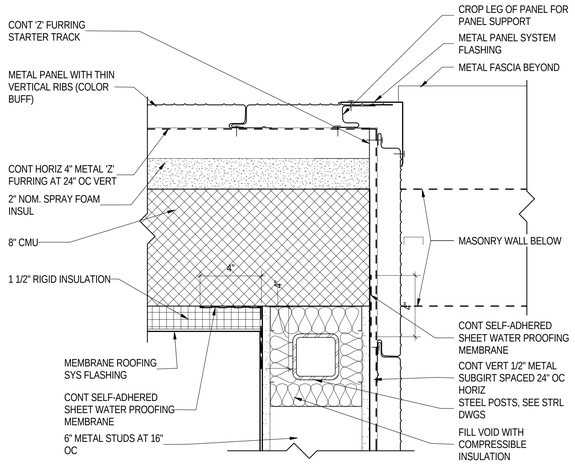

D1 A-140 PLAN DETAIL
3" = 1'-0"

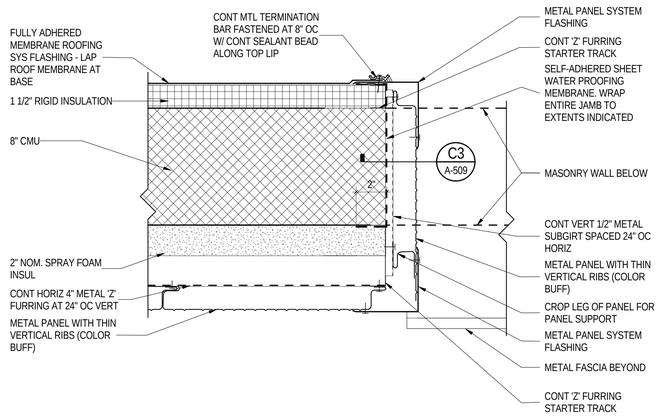

D3 A-140 PLAN DETAIL
3" = 1'-0"

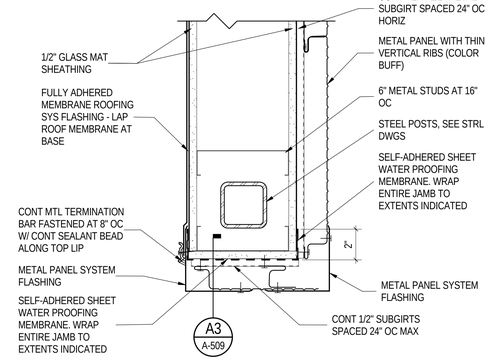

D5 A-140 PLAN DETAIL
3" = 1'-0"

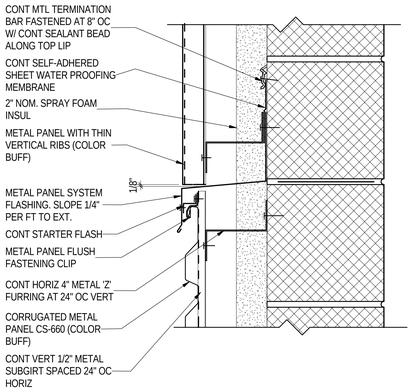

C1 A-307 DETAIL
3" = 1'-0"
A-307, A-308

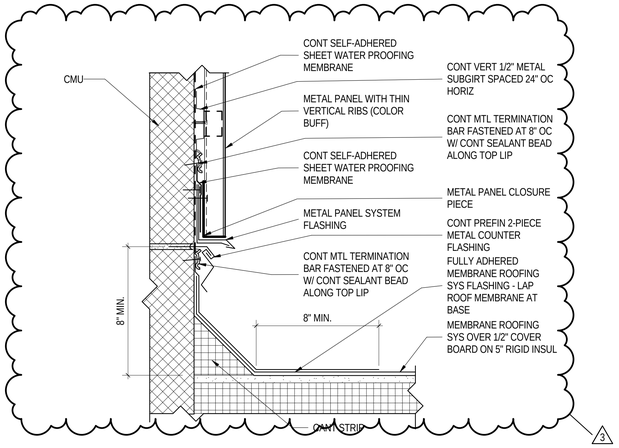

C3 A-509 DETAIL
3" = 1'-0"

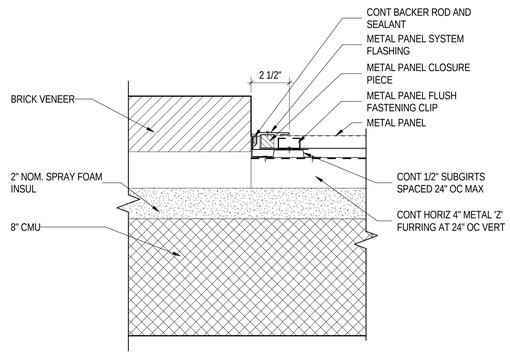

C4 A-131 PLAN DETAIL
3" = 1'-0"

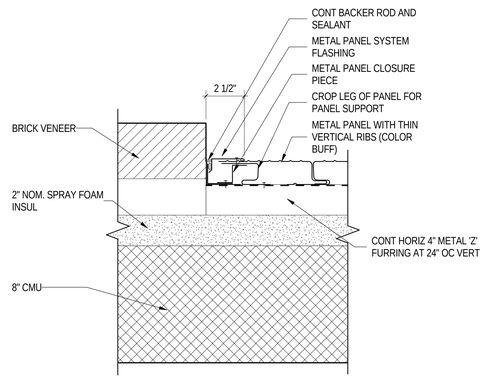

C5 A-131 PLAN DETAIL
3" = 1'-0"

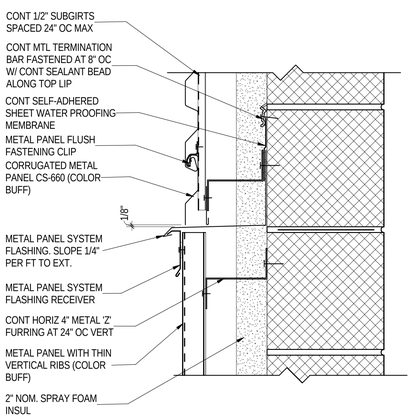

A1 A-307 DETAIL
3" = 1'-0"
A-307, A-308

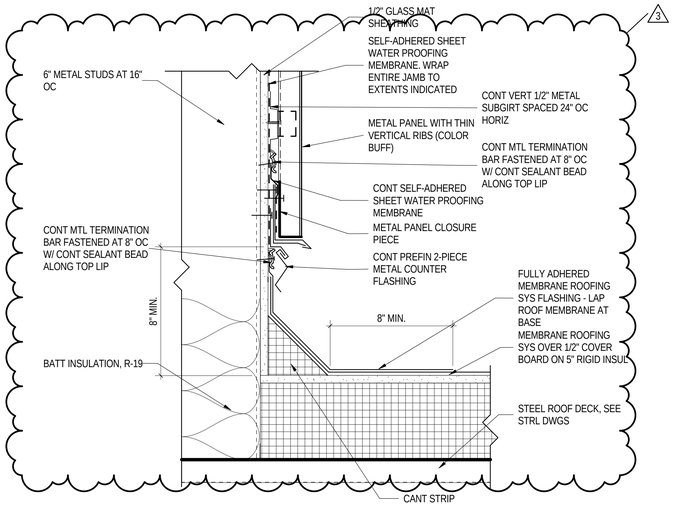

A3 A-509 DETAIL
3" = 1'-0"

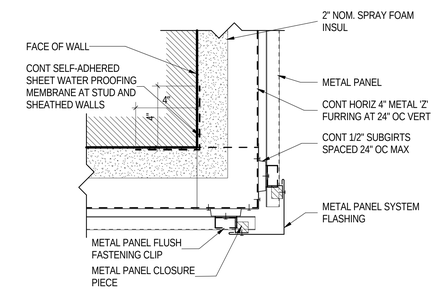

TYP HORIZ METAL PANEL DETAIL - OUTSIDE CORNER
3" = 1'-0"

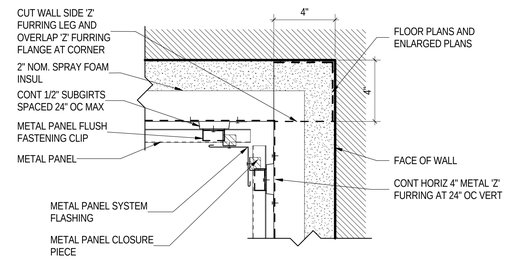

TYP HORIZ METAL PANEL DETAIL - INSIDE CORNER
3" = 1'-0"

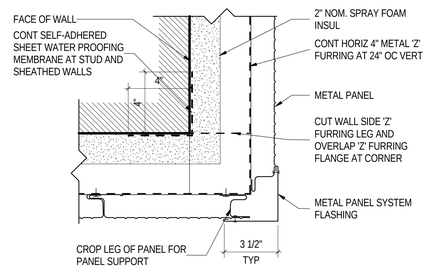

TYP VERT METAL PANEL DETAIL - OUTSIDE CORNER
3" = 1'-0"

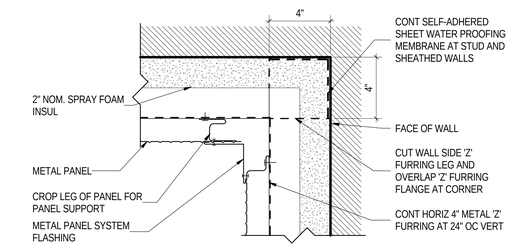

TYP VERT METAL PANEL DETAIL - INSIDE CORNER
3" = 1'-0"

Received by SBBCC 3.10.2015

S.B. Ballard Construction Company
RRMM ARCHITECTS
WALLER TODD & SADLER ARCHITECTS
The Livas Group Architects, P.C.

MARK	DATE	BY	DESCRIPTION
2	03-03-2015	WTS	ADDENDUM #2
3	03-09-2015	WTS	ADDENDUM #3

REVISIONS

DATE	03-03-2015
PROJECT	1344-A
DESIGNED	MSM
DRAWN	WTS
CHECKED	WWS

COMMONWEALTH OF VIRGINIA
DUANE M. HARVER
Lic. No. 6310
03/09/15
ARCHITECT

PROJECT
NORFOLK PUBLIC SCHOOLS
NEW CAMPOSTELLA K-8 STEM SCHOOL
1106 CAMPOSTELLA ROAD
NORFOLK, VA
SBBCC PROJECT NUMBER: NPS-2014-315
VIRGINIA DEPARTMENT OF EDUCATION: 118-17-00-100

DRAWING
METAL PANEL ELEVATIONS AND DETAILS

SHEET
A-509

C:\2015 Revit Projects\1344-A CAMPOSTELLA K-8 - ARCH_KHS.rvt
3/9/2015 9:18:24 PM

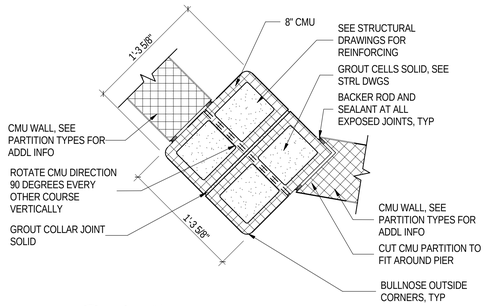

D1 A-101 DETAIL
1 1/2" = 1'-0"

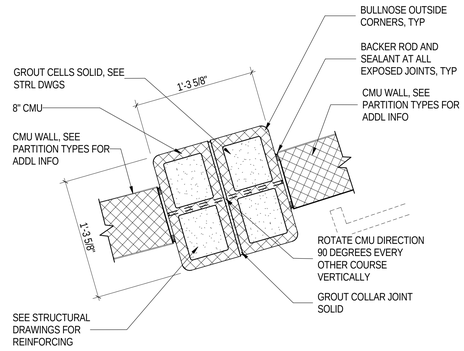

D3 A-101 DETAIL
1 1/2" = 1'-0"

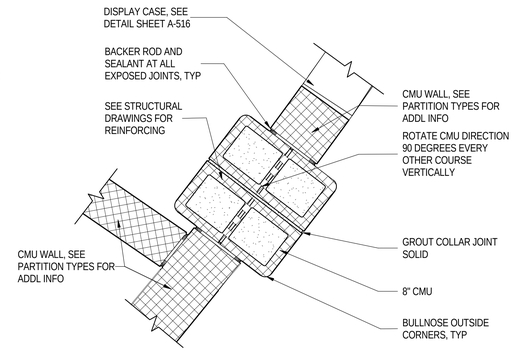

D4 A-101 DETAIL
1 1/2" = 1'-0"

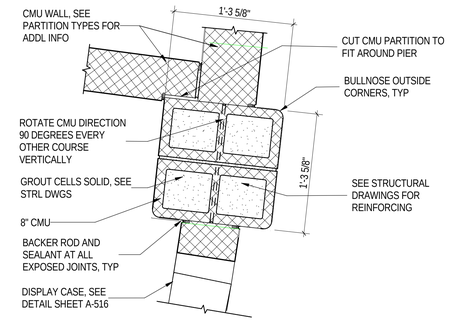

D6 A-101 DETAIL
1 1/2" = 1'-0"

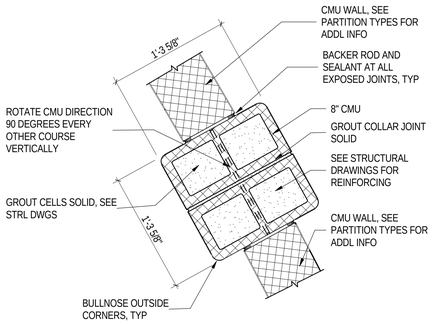

B1 A-101 DETAIL
1 1/2" = 1'-0"

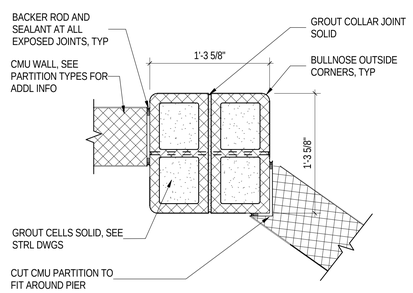

B3 A-101 DETAIL
1 1/2" = 1'-0"

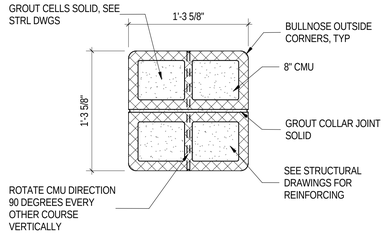

B4 A-101 DETAIL
1 1/2" = 1'-0"

A-103

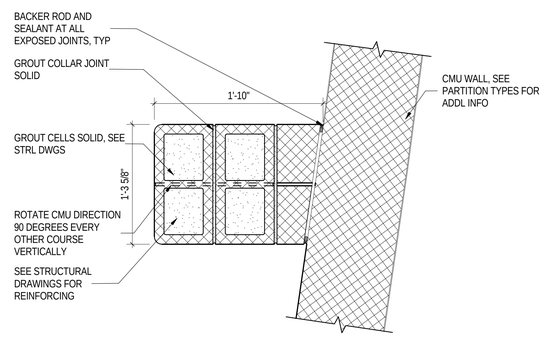

B6 A-103 DETAIL
1 1/2" = 1'-0"

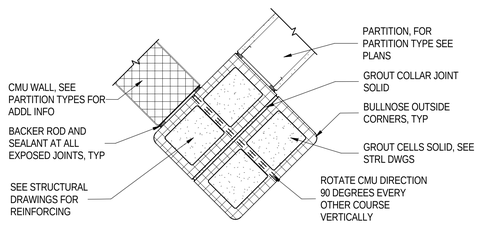

A1 A-121 DETAIL
1 1/2" = 1'-0"

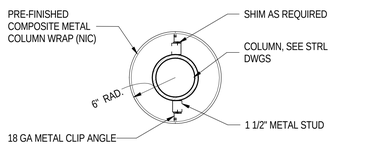

A3 A-121 DETAIL
1 1/2" = 1'-0"

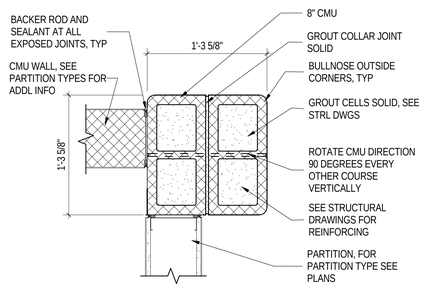

A4 A-121 DETAIL
1 1/2" = 1'-0"

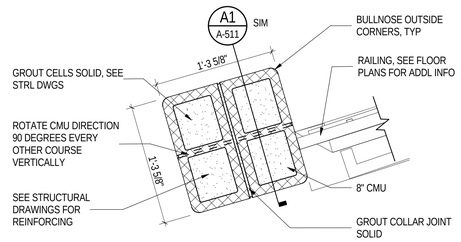

A6 A-121 DETAIL - LOW
A-123
1 1/2" = 1'-0"

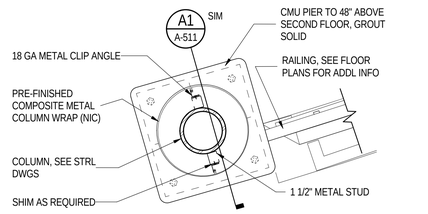

A5 A-121 DETAIL - HIGH
1 1/2" = 1'-0"

Received by SBBCC 3.10.2015

S.B. Ballard Construction Company

RRMM ARCHITECTS

WALLER TODD & SADLER ARCHITECTS

The Livas Group Architects, P.C.

MARK	DATE	BY	DESCRIPTION
2	03-03-2015	WTS	ADDENDUM #2
3	03-09-2015	WTS	ADDENDUM #3

REVISIONS

DATE	03-03-2015
PROJECT	1344-A
DESIGNED	MSM
DRAWN	WTS
CHECKED	WWS

COMMONWEALTH OF VIRGINIA
DUANE M. HARVER
Lic. No. 6310
03/09/15
ARCHITECT

SBBCC PROJECT NUMBER: NPS-2014-315
VIRGINIA DEPARTMENT OF EDUCATION: 128-77-00-100

PROJECT
NORFOLK PUBLIC SCHOOLS
NEW CAMPOSTELLA K-8 STEM SCHOOL
1106 CAMPOSTELLA ROAD
NORFOLK, VA

DRAWING
PLAN AND COLUMN DETAILS

SHEET
A-510

C:\2015 Revit Projects\1344-A CAMPOSTELLA K-8 - ARCH_KHS.rvt

3/9/2015 9:19:41 PM

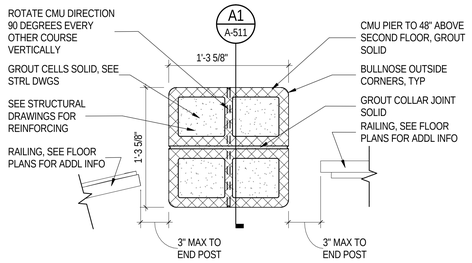

E1 A-121 DETAIL - LOW
1 1/2" = 1'-0" A-123

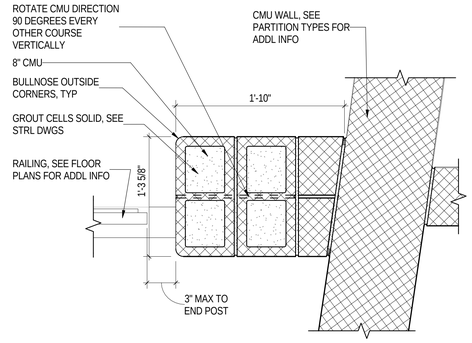

D3 A-121 DETAIL
1 1/2" = 1'-0" A-122, A-123

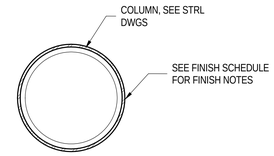

D4 A-101 DETAIL
1 1/2" = 1'-0"

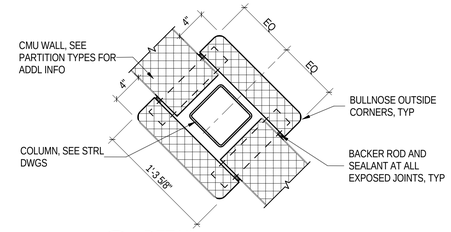

E5 A-101 DETAIL
1 1/2" = 1'-0" A-103

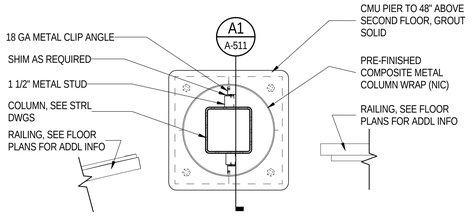

D1 A-121 DETAIL - HIGH
1 1/2" = 1'-0" A-123

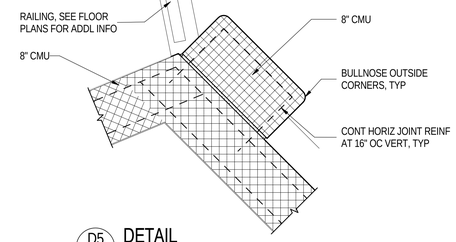

D5 A-121 DETAIL
1 1/2" = 1'-0" A-123

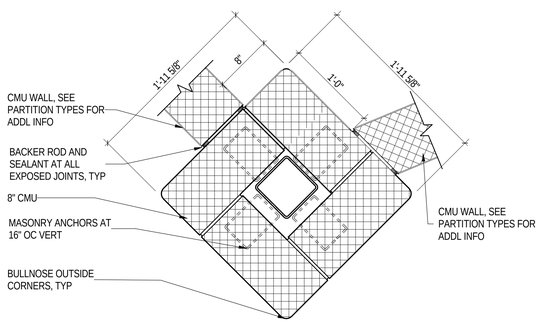

C1 A-123 DETAIL
1 1/2" = 1'-0"

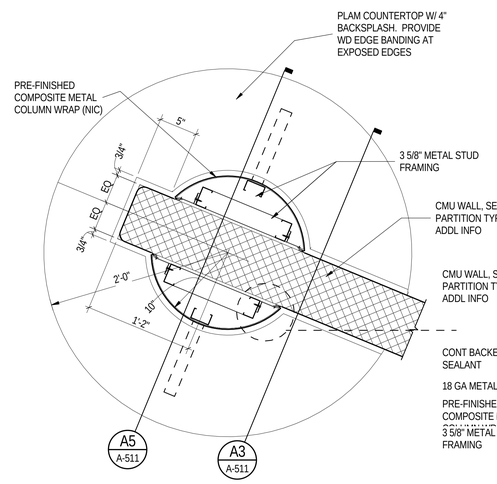

C3 A-101 DETAIL
1 1/2" = 1'-0" A-121, A-131

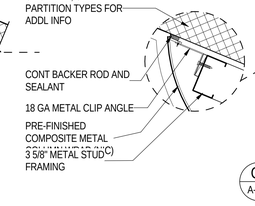

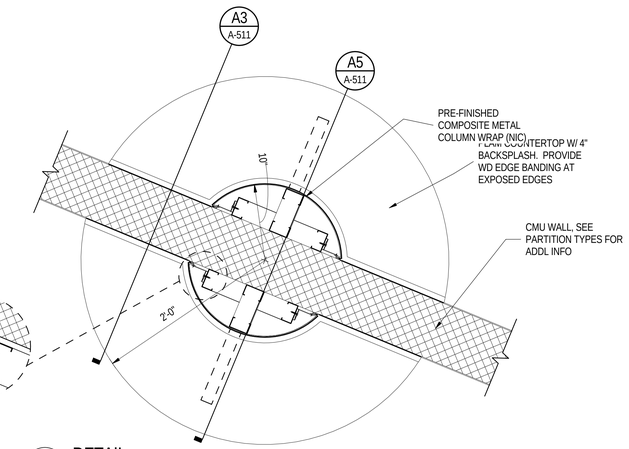

C4 A-101 DETAIL
1 1/2" = 1'-0" A-121, A-131

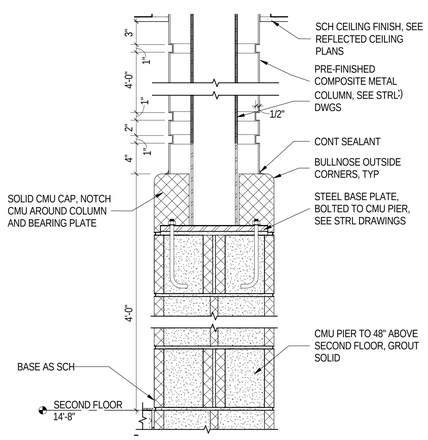

A1 A-510 SECTION
1 1/2" = 1'-0" A-511

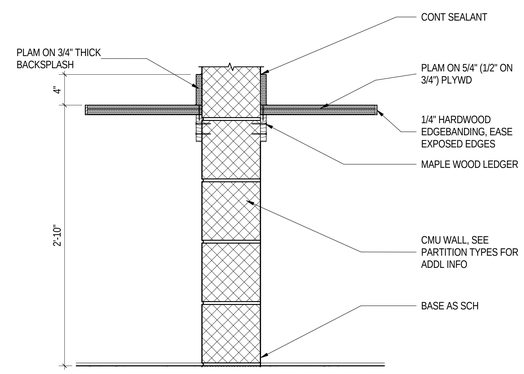

A3 A-511 DETAIL
1 1/2" = 1'-0"

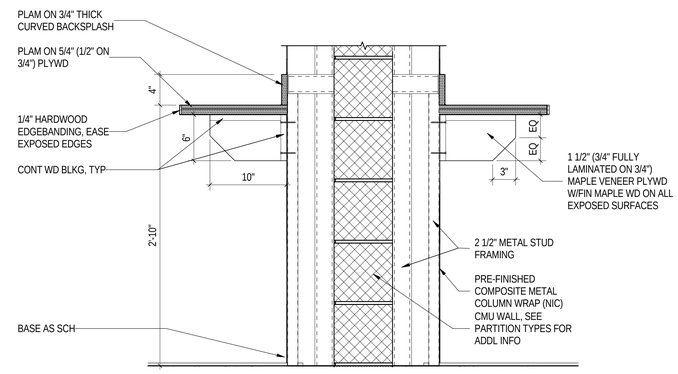

A5 A-511 DETAIL
1 1/2" = 1'-0"

Received by SBBCC 3.10.2015

S.B. Ballard Construction Company
RRMM ARCHITECTS
WALLER TODD & SADLER ARCHITECTS
The Livas Group Architects, P.C.

MARK	DATE	BY	DESCRIPTION
2	03-03-2015	WTS	ADDENDUM #2
3	03-09-2015	WTS	ADDENDUM #3

REVISIONS

DATE	03-03-2015
PROJECT	1344-A
DESIGNED	MSM
DRAWN	WTS
CHECKED	WWS

COMMONWEALTH OF VIRGINIA
DUANE M. HARVER
Lic. No. 6310
03/09/15
ARCHITECT

SBBCC PROJECT NUMBER: NPS-2014-315
VIRGINIA DEPARTMENT OF EDUCATION: 128-77-00-100

PROJECT
NORFOLK PUBLIC SCHOOLS
NEW CAMPOSTELLA K-8 STEM SCHOOL
1106 CAMPOSTELLA ROAD
NORFOLK, VA

DRAWING
PLAN AND COLUMN DETAILS

SHEET
A-511

C:\2015 Revit Projects\1344-A CAMPOSTELLA K-8 - ARCH_KHS.rvt
3/9/2015 9:19:52 PM

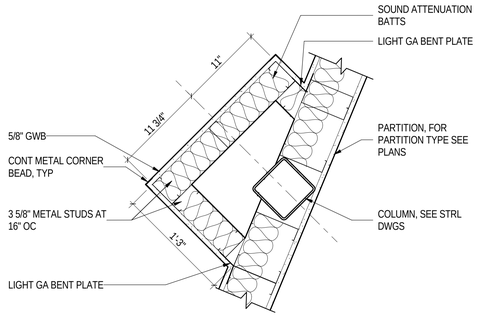

E1 A-123 DETAIL
1 1/2" = 1'-0"

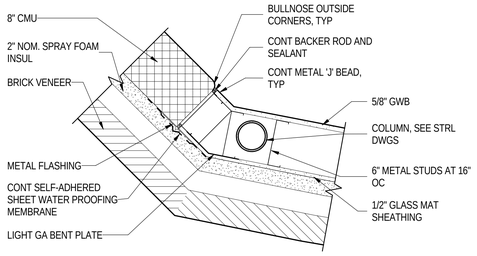

E2 A-131 DETAIL
1 1/2" = 1'-0"

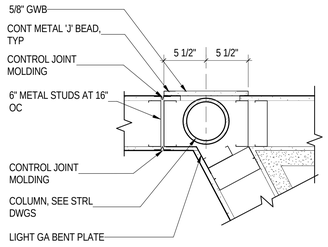

E4 A-131 DETAIL
1 1/2" = 1'-0"

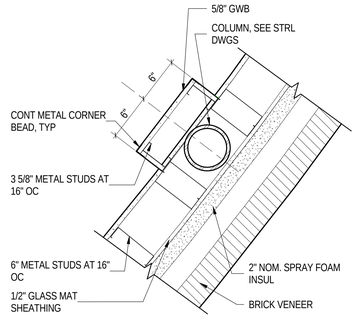

E5 A-131 DETAIL
1 1/2" = 1'-0"

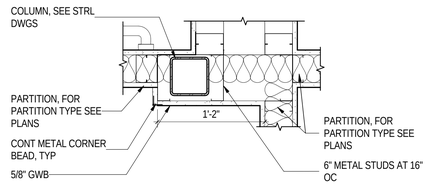

E6 A-103 DETAIL
1 1/2" = 1'-0"

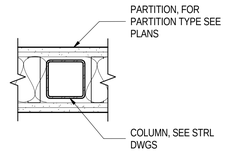

D5 A-103 DETAIL
1 1/2" = 1'-0"

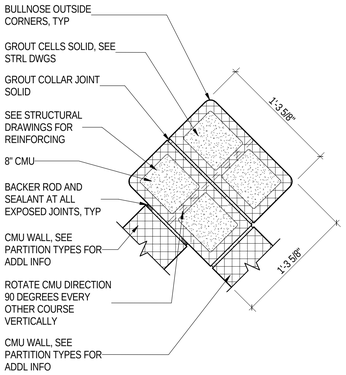

C1 A-103 DETAIL (LOW)
1 1/2" = 1'-0"

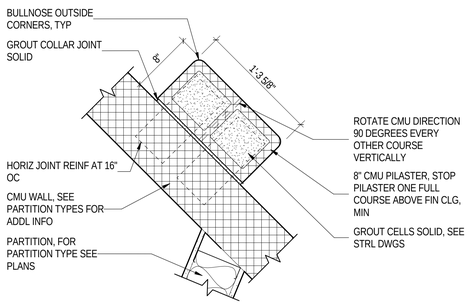

C2 A-123 DETAIL (HIGH)
1 1/2" = 1'-0"

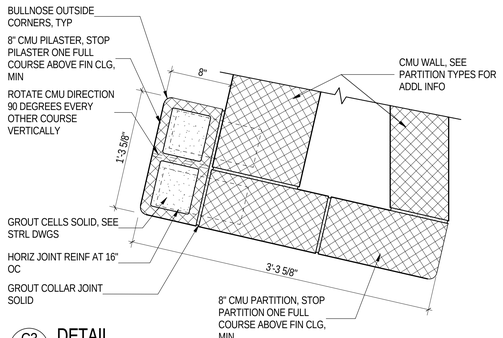

C3 A-103 DETAIL
1 1/2" = 1'-0"

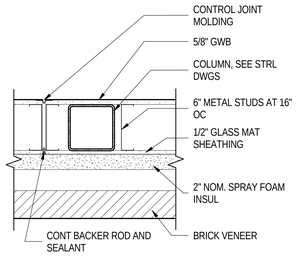

C5 A-132 DETAIL
1 1/2" = 1'-0"

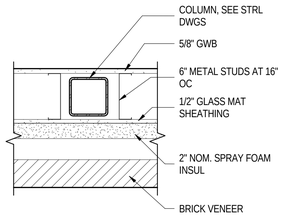

C6 A-132 DETAIL
1 1/2" = 1'-0"
A-132

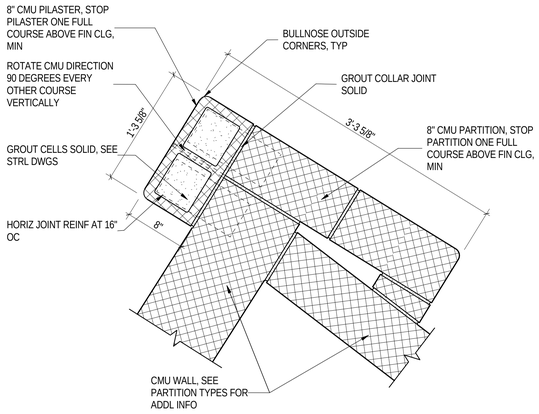

A1 A-103 DETAIL
1 1/2" = 1'-0"

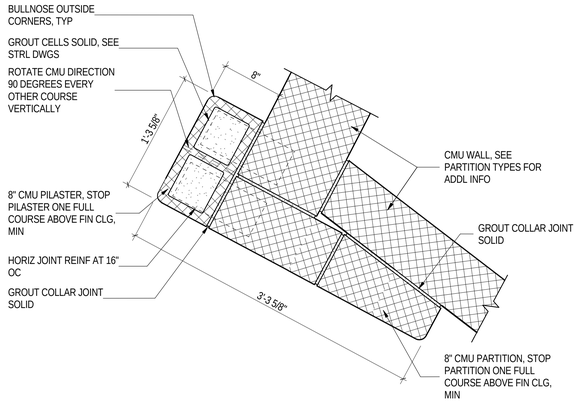

A3 A-103 DETAIL
1 1/2" = 1'-0"

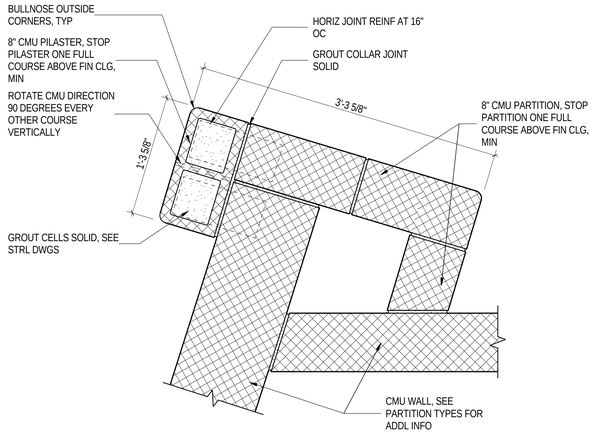

A4 A-103 DETAIL
1 1/2" = 1'-0"

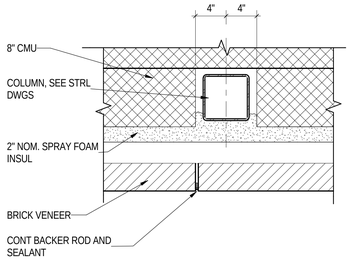

A6 A-103 DETAIL
1 1/2" = 1'-0"

Received by SBBCC 3.10.2015

S.B. Ballard Construction Company

RRMM ARCHITECTS

WALLER TODD & SADLER ARCHITECTS

The Livas Group Architects, P.C.

MARK	DATE	BY	DESCRIPTION
2	03-03-2015	WTS	ADDENDUM #2
3	03-09-2015	WTS	ADDENDUM #3

REVISIONS

DATE	03-03-2015
PROJECT	1344-A
DESIGNED	MSM
DRAWN	WTS
CHECKED	WWS

COMMONWEALTH OF VIRGINIA
DUANE M. HARVER
Lic. No. 6310
03/09/15
ARCHITECT

SBBCC PROJECT NUMBER: NFS-2014-315
VIRGINIA DEPARTMENT OF EDUCATION: 118-77-00-100

PROJECT
NORFOLK PUBLIC SCHOOLS
NEW CAMPOSTELLA K-8 STEM SCHOOL
1106 CAMPOSTELLA ROAD
NORFOLK, VA

DRAWING
PLAN AND COLUMN DETAILS

SHEET
A-512

C:\2015 Revit Projects\1344-A CAMPOSTELLA K-8 - ARCH_KHS.rvt
3/9/2015 9:20:30 PM

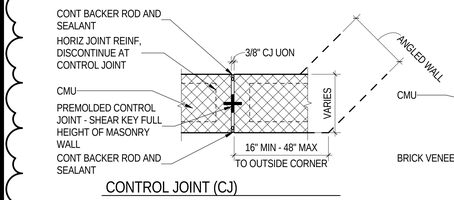

CONTROL JOINT (CJ)

TYPICAL INTERIOR CONTROL JOINT DETAIL, LOAD BEARING OR NON-LOAD BEARING CMU WALLS

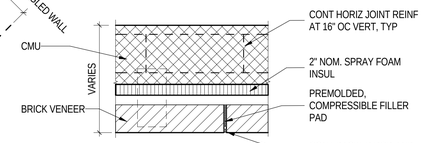

VENEER JOINT (VJ)

TYPICAL BRICK CONTROL JOINT DETAIL

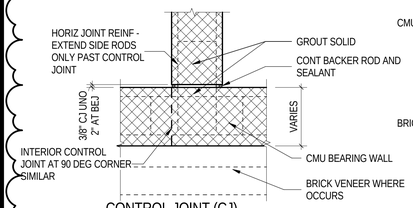

CONTROL JOINT (CJ)

TYPICAL INTERSECTION OF LOADBEARING AND NON LOADBEARING CMU WALLS

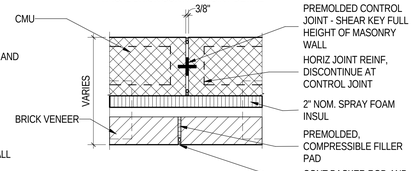

CONTROL JOINT (CJ)

EXTERIOR CMU CONTROL JOINT DETAIL (IN BRICK AND BLOCK), JOINTS CAN BUT NEED NOT ALIGN

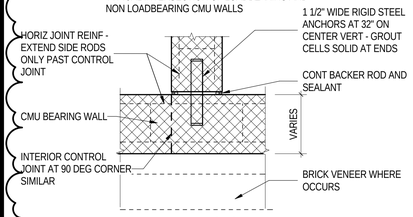

CONTROL JOINT (CJ)

TYPICAL INTERSECTION OF LOADBEARING CMU WALLS WITHOUT TRUE MASONRY BOND

NOTE: PROVIDE AT ALL SUCH INTERSECTIONS SOME OF WHICH MAY NOT BE INDICATED ON PLANS

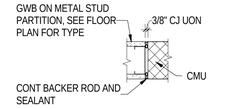

CONTROL JOINT (CJ)

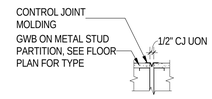

GWB CONTROL JOINT (CJ)

TYPICAL CONTROL JOINT (CJ) DETAILS

1 1/2" = 1'-0"

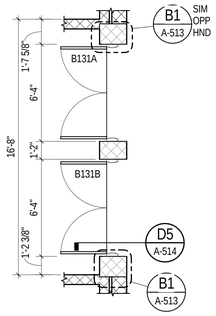

D2 A-102 ENLARGED FIRE PORTAL PLAN

1/4" = 1'-0"

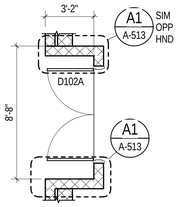

D4 A-104 ENLARGED FIRE PORTAL PLAN

1/4" = 1'-0"

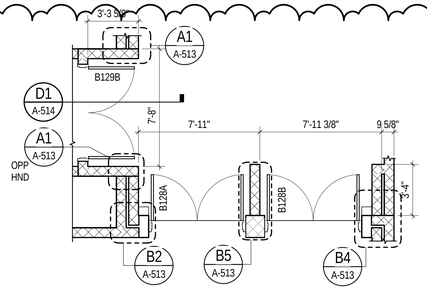

E3 A-102 ENLARGED FIRE PORTAL PLAN

1/4" = 1'-0"

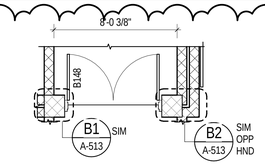

E4 A-102 ENLARGED FIRE PORTAL PLAN

1/4" = 1'-0"

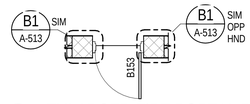

A6 A-102 ENLARGED FIRE PORTAL PLAN

1/4" = 1'-0"

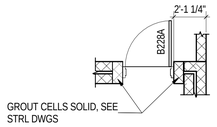

E5 A-122 ENLARGED FIRE PORTAL PLAN

1/4" = 1'-0"

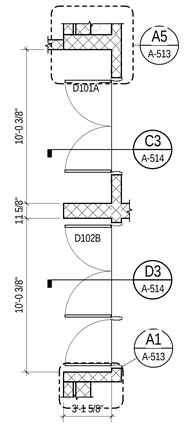

D3 A-104 ENLARGED FIRE PORTAL PLAN

1/4" = 1'-0"

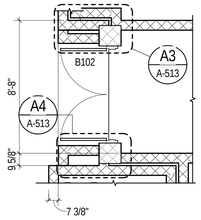

E2 A-106 A-109 A-102 ENLARGED FIRE PORTAL PLAN

1/4" = 1'-0"

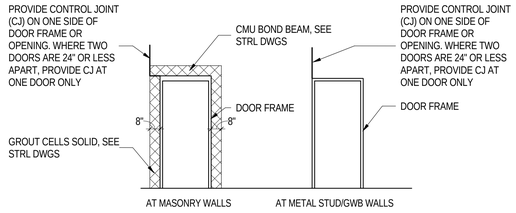

TYP CJ AT DOOR FRAMES AND OPENINGS

1/4" = 1'-0"

TYPICAL FIRE PORTAL NOTE:

DO NOT EXTEND CONTINUOUS REINFORCING ACROSS BOND BREAKS SHOWN FILLED WITH FIRE SAFING MATERIAL.

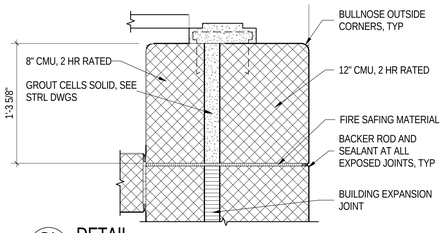

B1 A-513 DETAIL

1 1/2" = 1'-0"

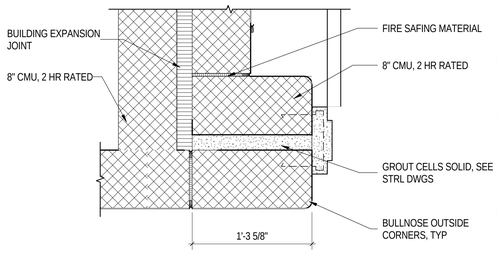

B2 A-513 DETAIL

1 1/2" = 1'-0"

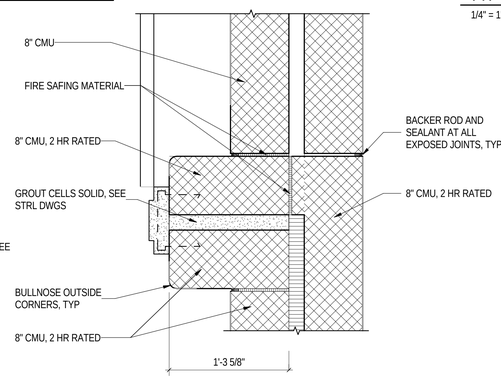

B4 A-513 DETAIL

1 1/2" = 1'-0"

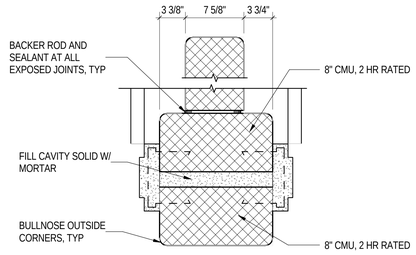

B5 A-513 DETAIL

1 1/2" = 1'-0"

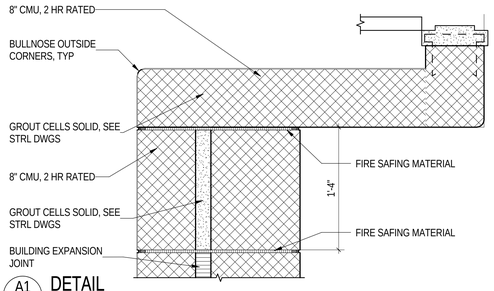

A1 A-513 DETAIL

1 1/2" = 1'-0"

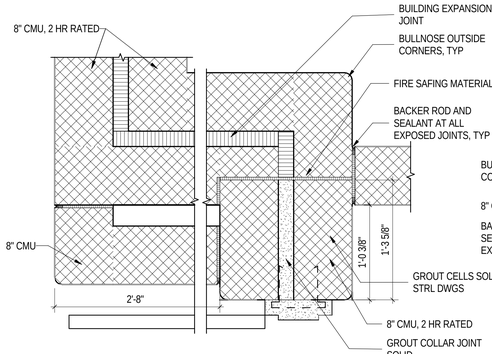

A3 A-513 DETAIL

1 1/2" = 1'-0"

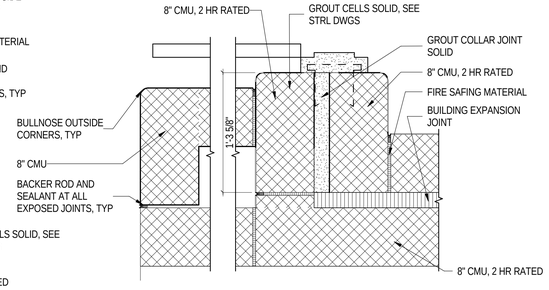

A4 A-513 DETAIL

1 1/2" = 1'-0"

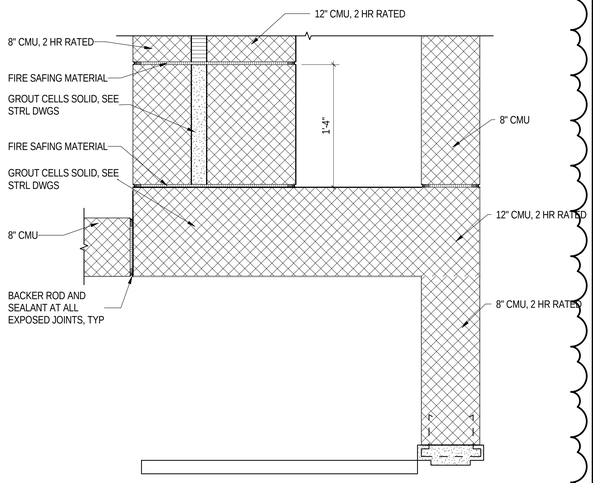

A5 A-513 DETAIL

1 1/2" = 1'-0"

Received by SBBCC 3.10.2015

S.B. Ballard Construction Company

RRMM ARCHITECTS

WALLER TODD & SADLER ARCHITECTS

The Livas Group Architects, P.C.

MARK	DATE	REVISIONS	BY	DESCRIPTION
2	03-03-2015	WTS		ADDENDUM #2
3	03-09-2015	WTS		ADDENDUM #3

DATE	03-03-2015
PROJECT	1344-A
DESIGNED	MSM
DRAWN	WTS
CHECKED	WWS

COMMONWEALTH OF VIRGINIA
DUANE M. HARVER
Lic. No. 6310
03/09/15
ARCHITECT

SBBCC PROJECT NUMBER: NPS-2014-315
VIRGINIA DEPARTMENT OF EDUCATION: 118-77-00-100

PROJECT
NORFOLK PUBLIC SCHOOLS
NEW CAMPOSTELLA K-8 STEM SCHOOL
1106 CAMPOSTELLA ROAD
NORFOLK, VA

DRAWING
CONTROL JOINT AND FIRE DOOR DETAILS

SHEET
A-513

C:\2015 Revit Projects\1344-A CAMPOSTELLA K-8 - ARCH_KWS.rvt

3/9/2015 9:20:44 PM

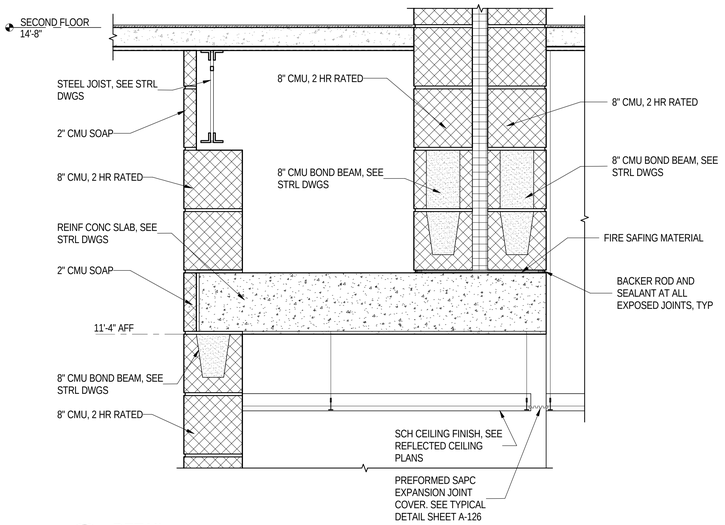

D1 A-513 **DETAIL**
1 1/2" = 1'-0"

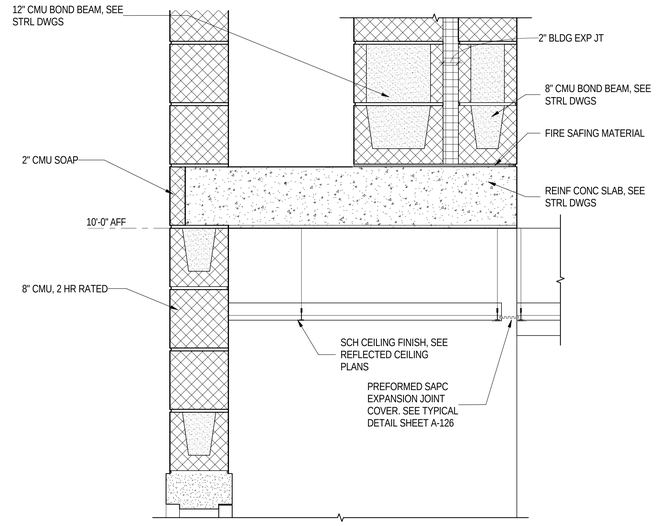

D3 A-316 **DETAIL**
1 1/2" = 1'-0"

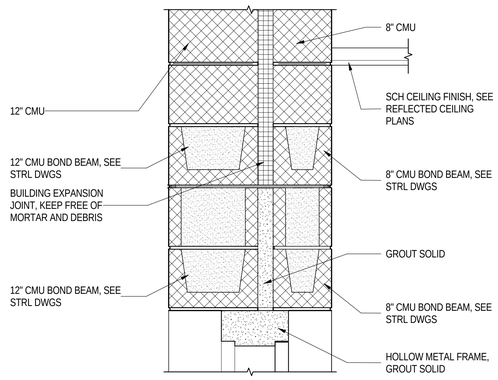

D5 A-319 **DETAIL**
1 1/2" = 1'-0"

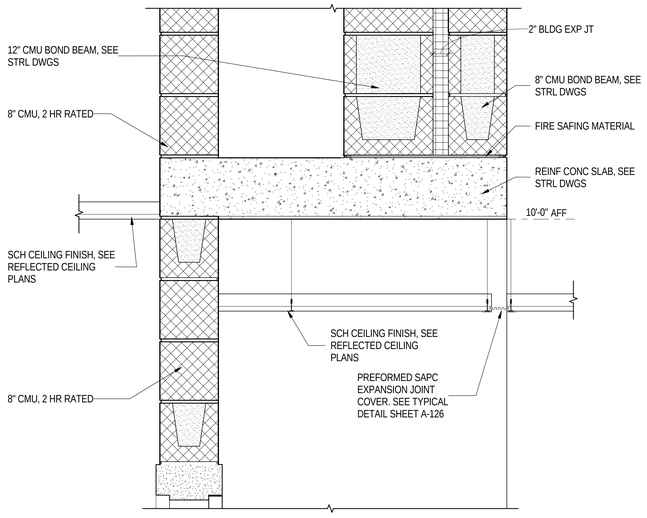

C3 A-513 **DETAIL**
1 1/2" = 1'-0"

Received by SBBCC 3.10.2015

S.B. Ballard Construction Company

RRMM ARCHITECTS

WALLER TODD & SADLER ARCHITECTS

The Livas Group Architects, P.C.

MARK	DATE	BY	DESCRIPTION
2	03-03-2015	WTS	ADDENDUM #2
3	03-09-2015	WTS	ADDENDUM #3

REVISIONS

DATE	03-03-2015
PROJECT	1344-A
DESIGNED	MSM
DRAWN	WTS
CHECKED	WWS

COMMONWEALTH OF VIRGINIA
DUANE M. HARVER
Lic. No. 6310
03/09/15
ARCHITECT

SBBCC PROJECT NUMBER: NPS-2014-315
VIRGINIA DEPARTMENT OF EDUCATION: 118-77-00-100

PROJECT
NORFOLK PUBLIC SCHOOLS
NEW CAMPOSTELLA K-8 STEM SCHOOL
1106 CAMPOSTELLA ROAD
NORFOLK, VA

DRAWING
FIRE DOOR DETAILS

SHEET
A-514

C:\2015 Revit Projects\1344-A CAMPOSTELLA K-8 - ARCH_KHS.rvt
3/9/2015 9:20:59 PM

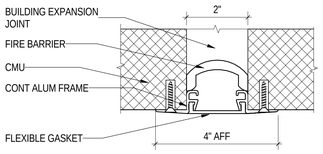

INTERIOR WALL BEJ COVER DETAIL, TYP

6" = 1'-0"

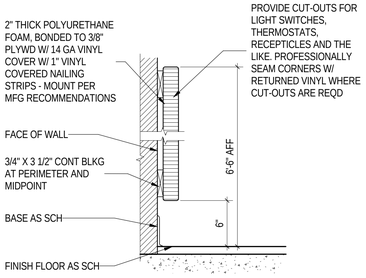

TYPICAL CRASH PAD DETAIL

1 1/2" = 1'-0"

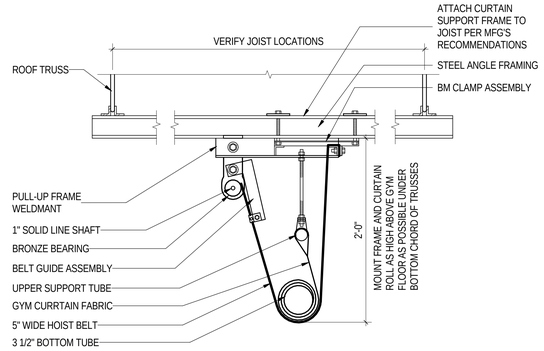

GYM CURTAIN DIVIDER DETAIL

1 1/2" = 1'-0"

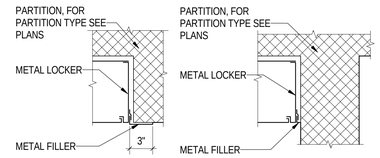

TYPICAL LOCKER AT END WALL

1 1/2" = 1'-0"

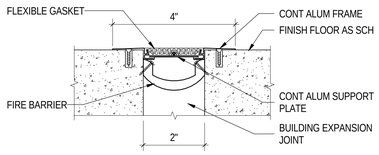

FLOOR BEJ COVER DETAIL, TYP

6" = 1'-0"

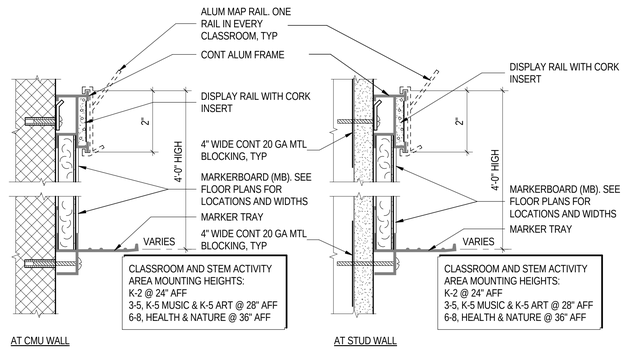

MARKERBOARD (MB) DETAILS, TYPICAL

6" = 1'-0"

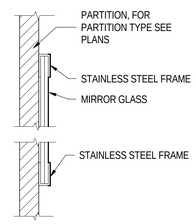

TYPICAL MIRROR DETAIL

6" = 1'-0"

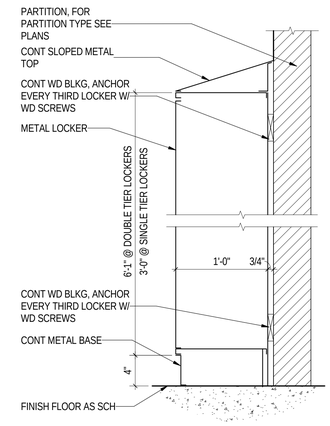

METAL LOCKER SECTION

1 1/2" = 1'-0"

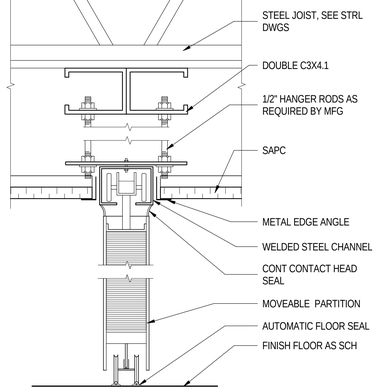

FOLDING PARTITION DETAIL

3" = 1'-0"

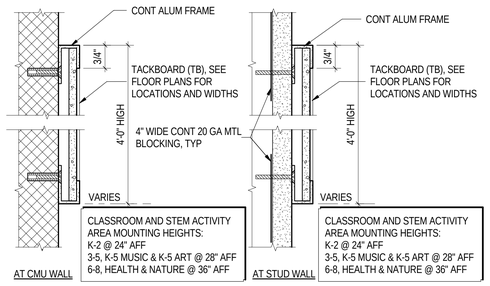

TACKBOARD DETAILS (TB), TYPICAL

6" = 1'-0"

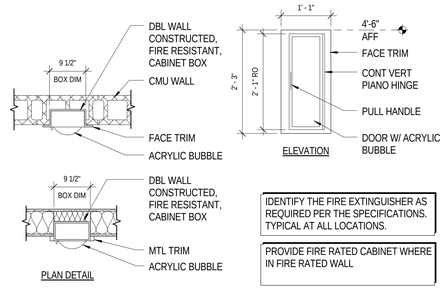

FIRE EXTINGUISHER CABINET DETAILS

3/4" = 1'-0"

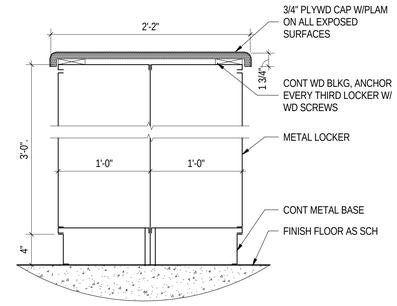

SINGLE TIER LOCKER W/COUNTERTOP

1 1/2" = 1'-0"

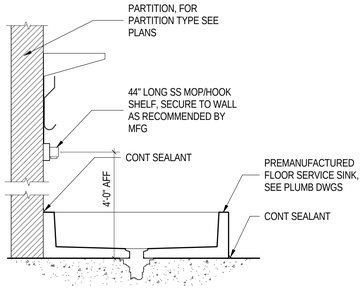

TYPICAL SERVICE SINK DETAIL

1 1/2" = 1'-0"

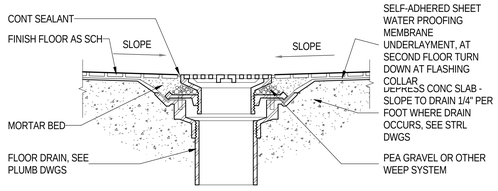

FLOOR DRAIN DETAIL - THIN SET

3" = 1'-0"

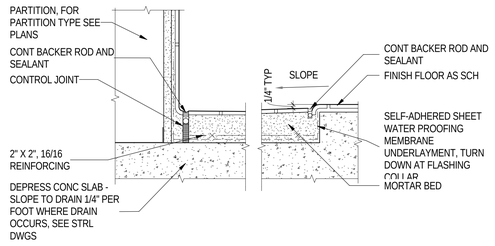

SHOWER TRANSITION DETAIL

3" = 1'-0"

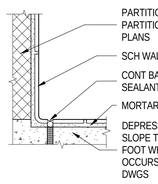

TILE DETAIL AT WALL

3" = 1'-0"

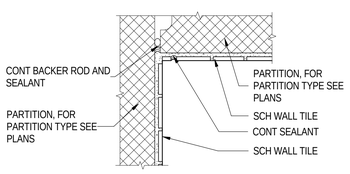

CJ @ FLOOR & NON-BEARING WALL

3" = 1'-0"

Received by SBBCC 3.10.2015

S.B. Ballard Construction Company

RRMM ARCHITECTS

WALLER TODD & SADLER ARCHITECTS

The Livas Group Architects, P.C.

MARK	DATE	BY	DESCRIPTION
2	03-03-2015	WTS	ADDENDUM #2
3	03-09-2015	WTS	ADDENDUM #3

REVISIONS

DATE	03-03-2015
PROJECT	1344-A
DESIGNED	MSM
DRAWN	WTS
CHECKED	WWS

COMMONWEALTH OF VIRGINIA
DUANE M. HARVER
Lic. No. 6310
03/09/15
ARCHITECT

SBBCC PROJECT NUMBER: NPS-2014-315
VIRGINIA DEPARTMENT OF EDUCATION: 118-77-00-500

PROJECT
NORFOLK PUBLIC SCHOOLS
NEW CAMPOSTELLA K-8 STEM SCHOOL
1106 CAMPOSTELLA ROAD
NORFOLK, VA

DRAWING
MISCELLANEOUS DETAILS

SHEET
A-515

C:\2015 Revit Projects\1344-A CAMPOSTELLA K-8 - ARCH_KHS.rvt
3/9/2015 9:20:55 PM

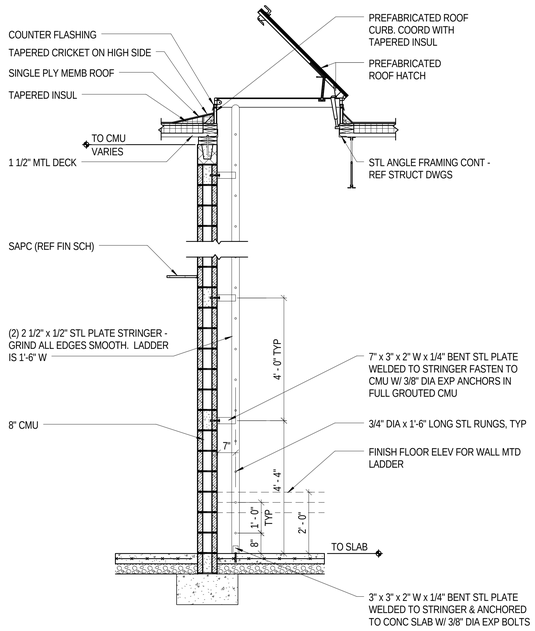

ROOF HATCH DETAIL

1/2" = 1'-0"

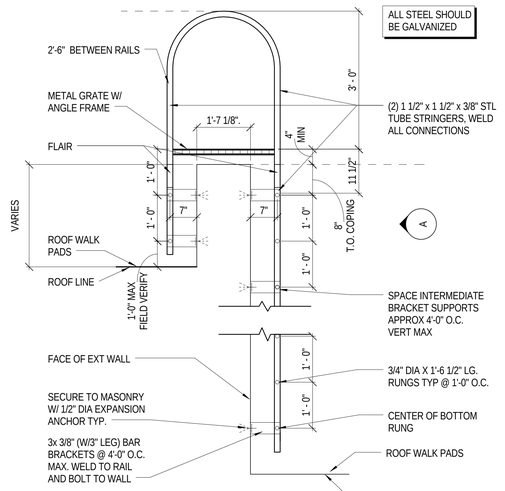

ROOF LADDER DETAIL

3/4" = 1'-0"

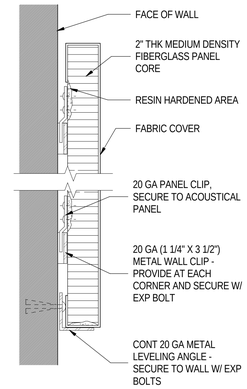

TYP ACOUSTICAL PANEL DETAIL

3" = 1'-0"

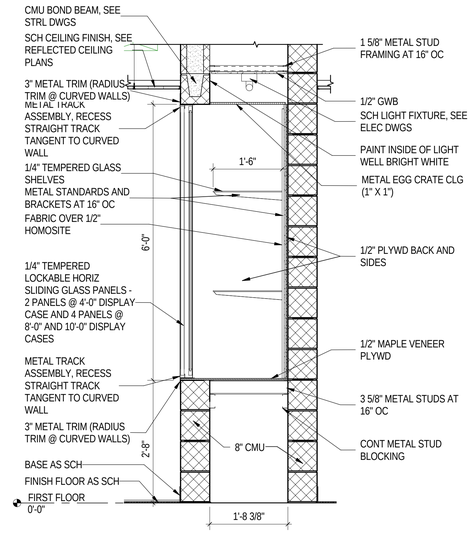

D4 / A-101 DISPLAY CASE DETAIL

3/4" = 1'-0"

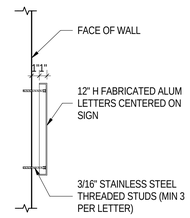

ALUM LETTERING DETAIL

1 1/2" = 1'-0"

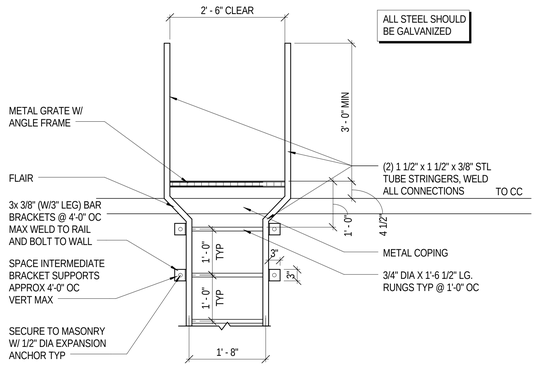

A ROOF LADDER ELEVATION

3/4" = 1'-0"

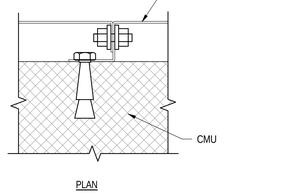

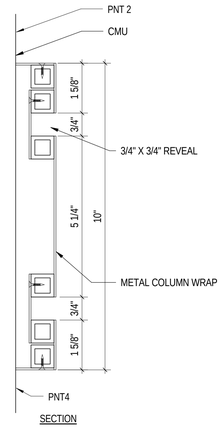

METAL COLUMN WRAP/BANDING DETAIL

6" = 1'-0"

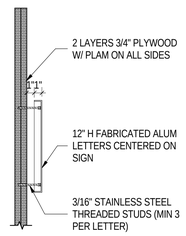

MARQUEE SIGN DETAIL

1 1/2" = 1'-0"

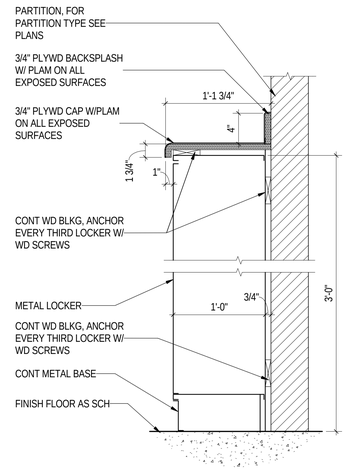

SINGLE TIER LOCKER @ WINDOWS DETAIL

1 1/2" = 1'-0"

Received by SBBCC 3.10.2015

S.B. Ballard Construction Company

RRMM ARCHITECTS

WALLER TODD & SADLER ARCHITECTS

The Livas Group Architects, P.C.

MARK	DATE	BY	DESCRIPTION
2	03-03-2015	WTS	ADDENDUM #2
3	03-09-2015	WTS	ADDENDUM #3

REVISIONS

DATE	03-03-2015
PROJECT	1344-A
DESIGNED	MSM
DRAWN	WTS
CHECKED	WWS

COMMONWEALTH OF VIRGINIA
DUANE M. HARVER
Lic. No. 6310
03/09/15
ARCHITECT

SBBCC PROJECT NUMBER: NPS-2014-315
VIRGINIA DEPARTMENT OF EDUCATION: 118-77-060-300

PROJECT
NORFOLK PUBLIC SCHOOLS
NEW CAMPOSTELLA K-8 STEM SCHOOL
1106 CAMPOSTELLA ROAD
NORFOLK, VA

DRAWING
MISCELLANEOUS DETAILS

SHEET
A-516

C:\2015 Revit Projects\1344-A CAMPOSTELLA K-8 - ARCH_KHS.rvt

3/9/2015 9:21:00 PM

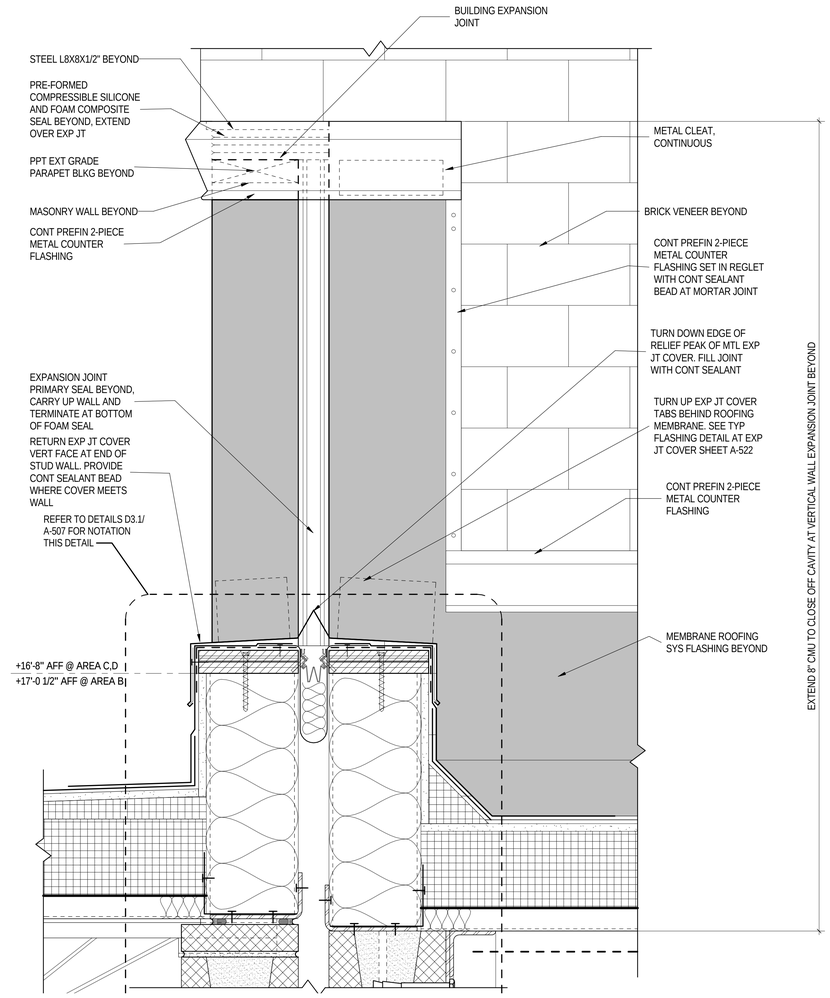

E1 / A-140 ROOF DETAIL

3" = 1'-0"

RFER TO TYP EXT GASKET SEAL COVER DETAIL SHEET A-522 FOR GASKETING AT VERTICAL JOINTS

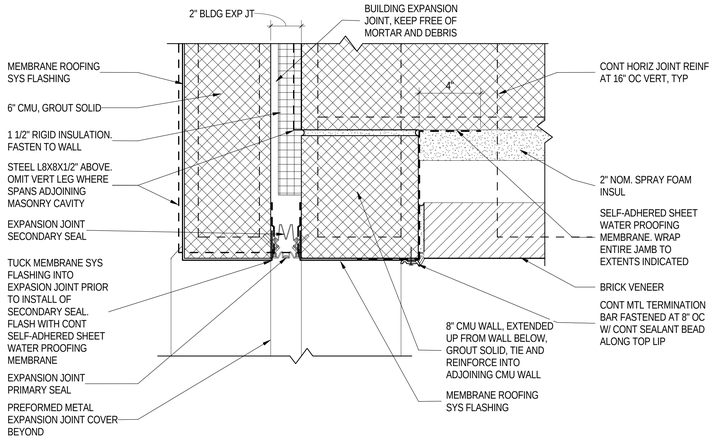

E4 / A-140 EXP JOINT PLAN DETAIL

3" = 1'-0"

RFER TO TYP EXT GASKET SEAL COVER DETAIL SHEET A-522 FOR GASKETING AT VERTICAL JOINTS

Received by SBBCC 3.10.2015

S.B. Ballard Construction Company

RRMM ARCHITECTS

WALLER TODD & SADLER ARCHITECTS

The Livas Group Architects, P.C.

MARK	DATE	BY	DESCRIPTION
2	03-03-2015	WTS	ADDENDUM #2
3	03-09-2015	WTS	ADDENDUM #3

REVISIONS

DATE	03-03-2015
PROJECT	1344-A
DESIGNED	MSM
DRAWN	WTS
CHECKED	WWS

COMMONWEALTH OF VIRGINIA
DUANE M. HARVER
Lic. No. 6310
03/09/15
ARCHITECT

SBBCC PROJECT NUMBER: NPS-2014-315
VIRGINIA DEPARTMENT OF EDUCATION: 118-77-00-100

PROJECT
NORFOLK PUBLIC SCHOOLS
NEW CAMPOSTELLA K-8 STEM SCHOOL
1106 CAMPOSTELLA ROAD
NORFOLK, VA

DRAWING
ROOF DETAILS

SHEET
A-517

C:\2015 Revit Projects\1344-A CAMPOSTELLA K-8 - ARCH_KHS.rvt
3/9/2015 9:21:04 PM

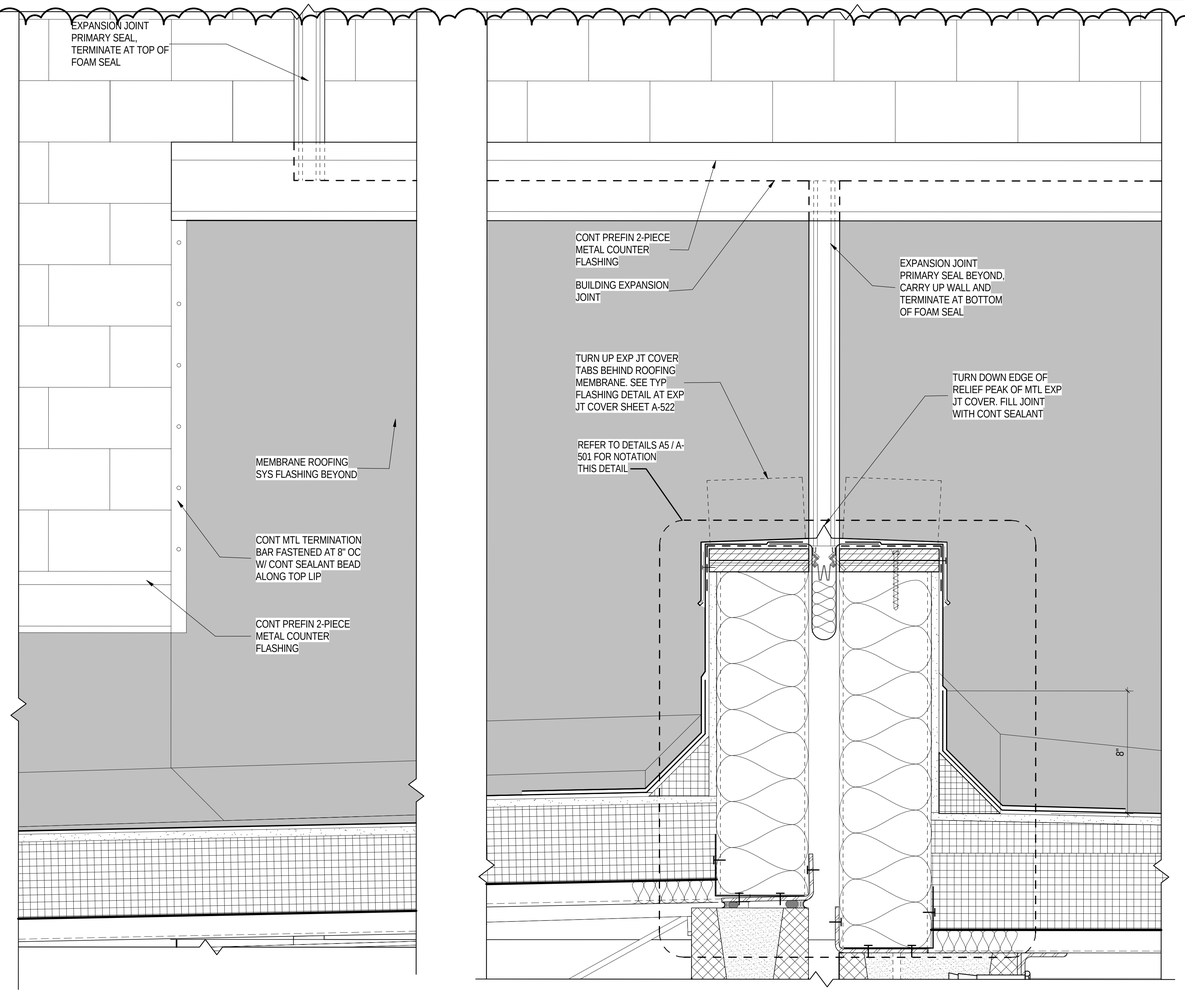

E1 / A-140 ROOF DETAIL
3" = 1'-0"

RFER TO TYP EXT GASKET SEAL COVER DETAIL SHEET A-522 FOR GASKETING AT VERTICAL JOINTS

S.B. Ballard Construction Company

RRMM ARCHITECTS

WALLER TODD & SADLER ARCHITECTS

The Livas Group Architects, P.C.

MARK	DATE	BY	DESCRIPTION
2	03-03-2015	WTS	ADDENDUM #2
3	03-09-2015	WTS	ADDENDUM #3

REVISIONS

DATE	03-03-2015
PROJECT	1344-A
DESIGNED	MSM
DRAWN	WTS
CHECKED	WWS

COMMONWEALTH OF VIRGINIA
DUANE M. HARVER
Lic. No. 6310
03/09/15
ARCHITECT

SBBCC PROJECT NUMBER: WPS-2014-315
VIRGINIA DEPARTMENT OF EDUCATION: 118-77-068-100

PROJECT
NORFOLK PUBLIC SCHOOLS
NEW CAMPOSTELLA K-8 STEM SCHOOL
1106 CAMPOSTELLA ROAD
NORFOLK, VA

DRAWING
ROOF DETAILS

SHEET
A-518

Received by SBBCC 3.10.2015

C:\2015 Revit Projects\1344-A CAMPOSTELLA K-8 - ARCH_KHS.rvt
3/9/2015 9:21:07 PM

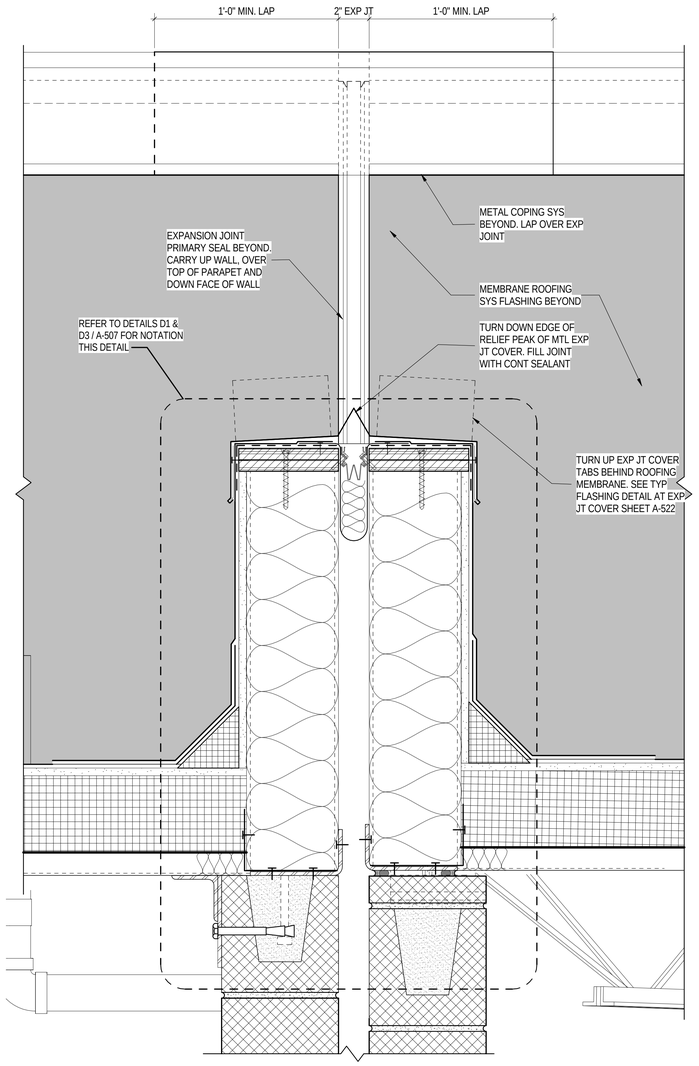

REFER TO TYP EXT GASKET SEAL COVER DETAIL SHEET A-522 FOR GASKETING AT VERTICAL JOINTS

E1
A-140
ROOF DETAIL
3" = 1'-0"

S.B. Ballard
Construction Company

RRMM ARCHITECTS

WALLER TODD & SADLER ARCHITECTS

The Livas Group Architects, P.C.

MARK	DATE	BY	DESCRIPTION
2	03-03-2015	WTS	ADDENDUM #2
3	03-09-2015	WTS	ADDENDUM #3

REVISIONS

DATE	03-03-2015
PROJECT	1344-A
DESIGNED	MSM
DRAWN	WTS
CHECKED	WWS

COMMONWEALTH OF VIRGINIA
DUANE M. HARVER
Lic. No. 6310
03/09/15
ARCHITECT

SBBCC PROJECT NUMBER: NPS-2014-315
VIRGINIA DEPARTMENT OF EDUCATION: 118-77-060-100

PROJECT
NORFOLK PUBLIC SCHOOLS
NEW CAMPOSTELLA K-8 STEM SCHOOL
1106 CAMPOSTELLA ROAD
NORFOLK, VA

DRAWING
ROOF DETAILS

SHEET
A-519

Received by SBBCC 3.10.2015

C:\2015 Revit Projects\1344-A CAMPOSTELLA K-8 - ARCH_KHS.rvt
3/9/2015 9:21:11 PM

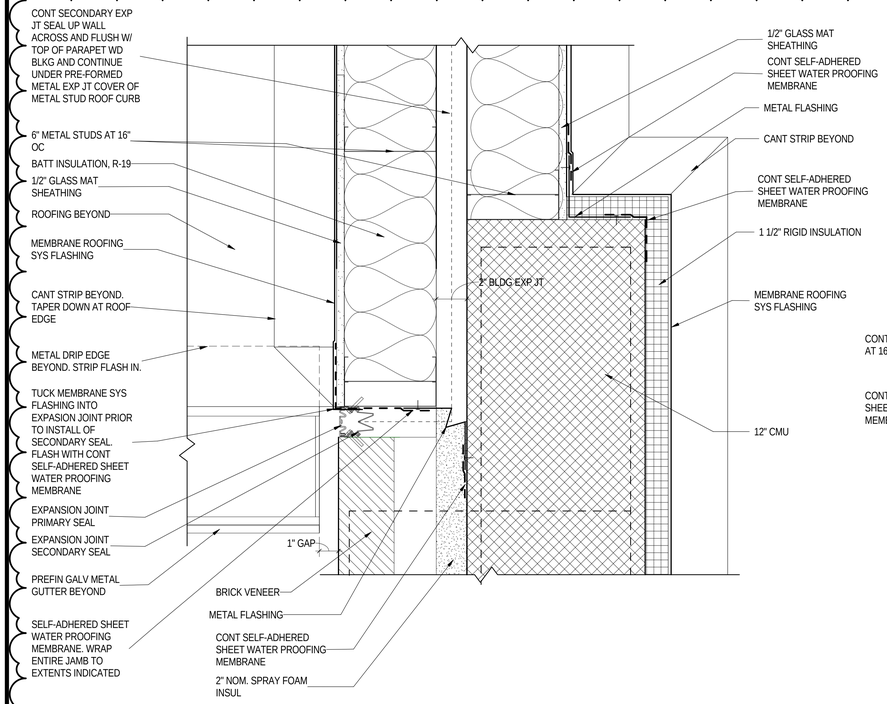

E1 A-140 EXP JOINT PLAN DETAIL
3" = 1'-0"

REFER TO TYP EXT GASKET SEAL COVER DETAIL SHEET A-522 FOR GASKETING AT VERTICAL JOINTS

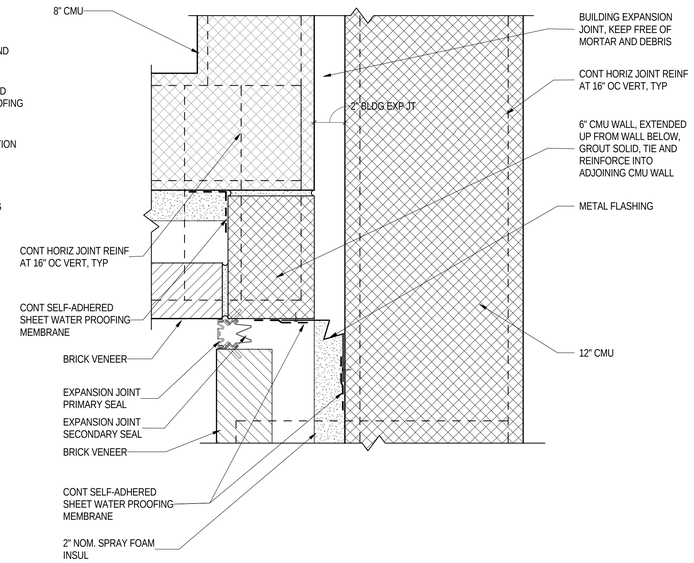

E3 A-140 EXP JOINT PLAN DETAIL
3" = 1'-0"

REFER TO TYP EXT GASKET SEAL COVER DETAIL SHEET A-521 FOR GASKETING AT VERTICAL JOINTS

Received by SBBCC 3.10.2015

S.B. Ballard Construction Company

RRMM ARCHITECTS

WALLER TODD & SADLER ARCHITECTS

The Livas Group Architects, P.C.

MARK	DATE	BY	DESCRIPTION
2	03-03-2015	WTS	ADDENDUM #2
3	03-09-2015	WTS	ADDENDUM #3

REVISIONS

DATE	03-03-2015
PROJECT	1344-A
DESIGNED	MSM
DRAWN	WTS
CHECKED	WWS

COMMONWEALTH OF VIRGINIA
DUANE M. HARVER
Lic. No. 6310
03/09/15
ARCHITECT

SBBCC PROJECT NUMBER: NPS-2014-315
VIRGINIA DEPARTMENT OF EDUCATION: 118-77-000-100

PROJECT
NORFOLK PUBLIC SCHOOLS
NEW CAMPOSTELLA K-8 STEM SCHOOL
1106 CAMPOSTELLA ROAD
NORFOLK, VA

DRAWING
ROOF DETAILS

SHEET
A-520

C:\2015 Revit Projects\1344-A CAMPOSTELLA K-8 - ARCH_KHS.rvt
3/9/2015 9:21:14 PM

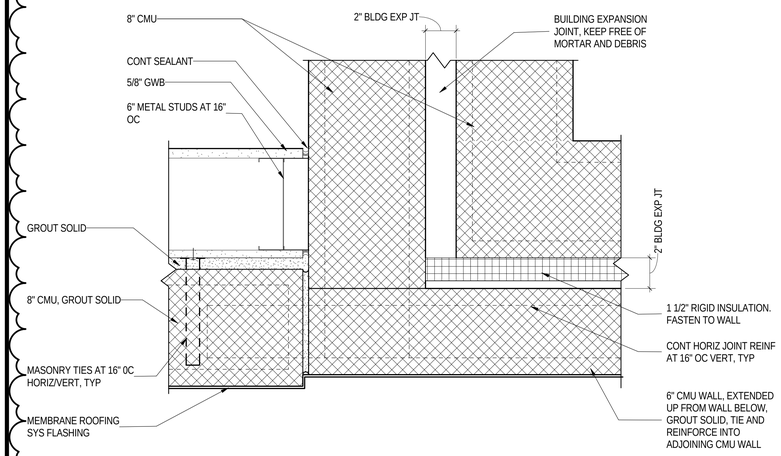

E1 A-140 EXP JOINT PLAN DETAIL

3" = 1'-0"

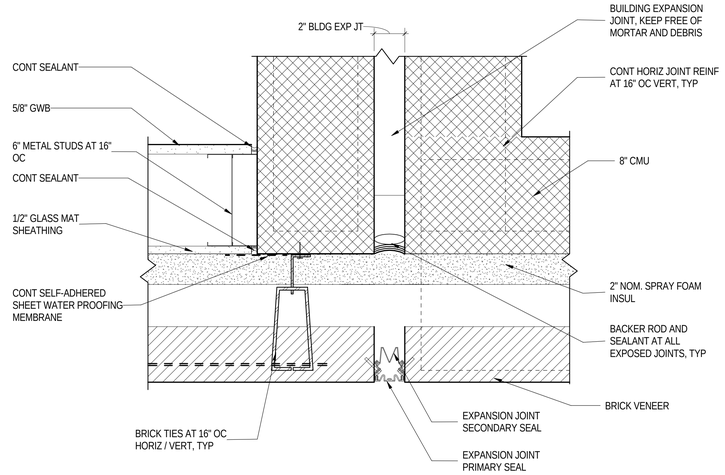

E3 A-140 EXP JOINT PLAN DETAIL

3" = 1'-0"

REFER TO TYP EXT GASKET SEAL COVER DETAIL SHEET A-522 FOR GASKETING AT VERTICAL JOINTS

3

S.B. Ballard Construction Company

RRMM ARCHITECTS

WALLER TODD & SADLER ARCHITECTS

The Livas Group Architects, P.C.

MARK	DATE	BY	DESCRIPTION
2	03-03-2015	WTS	ADDENDUM #2
3	03-09-2015	WTS	ADDENDUM #3

REVISIONS

DATE	03-03-2015
PROJECT	1344-A
DESIGNED	MSM
DRAWN	WTS
CHECKED	WWS

COMMONWEALTH OF VIRGINIA
DUANE M. HARVER
Lic. No. 6310
03/09/15
ARCHITECT

SBBCC PROJECT NUMBER: NPS-2014-315
VIRGINIA DEPARTMENT OF EDUCATION: 118-77-00-100

PROJECT
NORFOLK PUBLIC SCHOOLS
NEW CAMPOSTELLA K-8 STEM SCHOOL
1106 CAMPOSTELLA ROAD
NORFOLK, VA

DRAWING
ROOF DETAILS

SHEET
A-521

Received by SBBCC 3.10.2015

C:\2015 Revit Projects\1344-A CAMPOSTELLA K-8 - ARCH_KHS.rvt

3/9/2015 9:21:17 PM

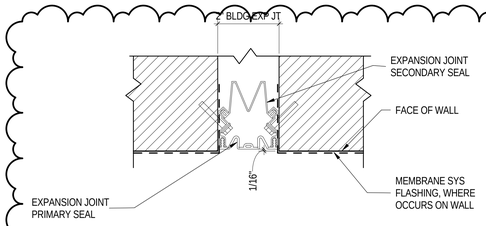

TYP EXT GASKET SEAL COVER

6" = 1'-0"

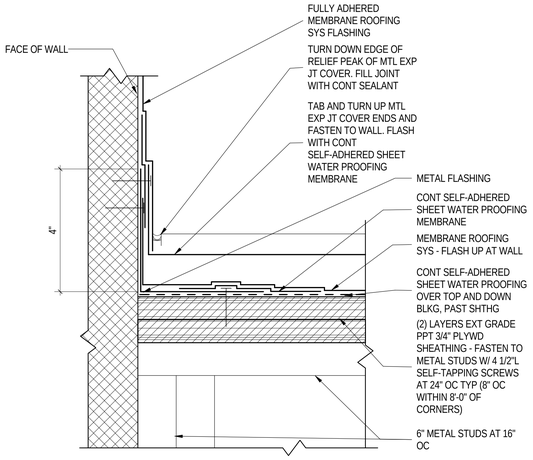

TYP FLASHING DETAIL AT EXP JT COVER

6" = 1'-0"

3

Received by SBBCC 3.10.2015

S.B. Ballard Construction Company

RRMM ARCHITECTS

WALLER TODD & SADLER ARCHITECTS

The Livas Group Architects, P.C.

MARK	DATE	BY	DESCRIPTION
2	03-03-2015	WTS	ADDENDUM #2
3	03-09-2015	WTS	ADDENDUM #3

REVISIONS

DATE	03-03-2015
PROJECT	1344-A
DESIGNED	MSM
DRAWN	WTS
CHECKED	WWS

COMMONWEALTH OF VIRGINIA
DUANE M. HARVER
Lic. No. 6310
03/09/15
ARCHITECT

SBBCC PROJECT NUMBER: NPS-2014-315
VIRGINIA DEPARTMENT OF EDUCATION: 118-77-00-100

PROJECT
NORFOLK PUBLIC SCHOOLS
NEW CAMPOSTELLA K-8 STEM SCHOOL
1106 CAMPOSTELLA ROAD
NORFOLK, VA

DRAWING
ROOF DETAILS

SHEET
A-522

C:\2015 Revit Projects\1344-A CAMPOSTELLA K-8 - ARCH_KHS.rvt
3/9/2015 9:21:19 PM

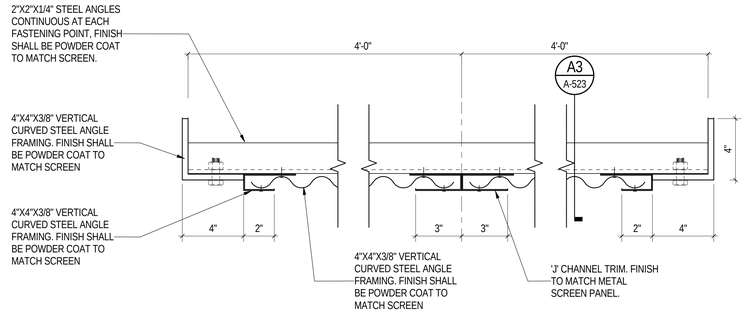

E1 A-204 PLAN DETAIL - TYPICAL

3" = 1'-0"

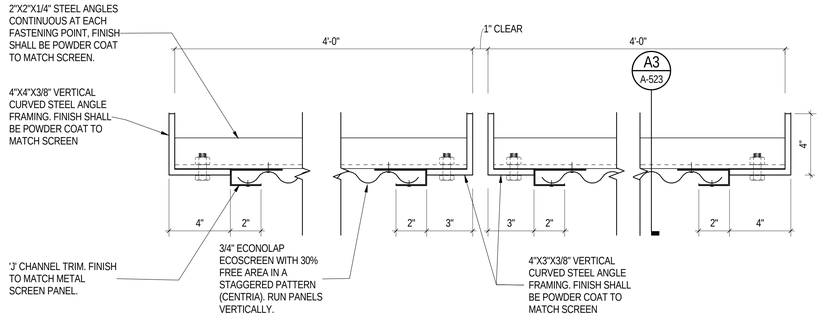

C1 A-204 PLAN DETAIL AT BEJ

3" = 1'-0"

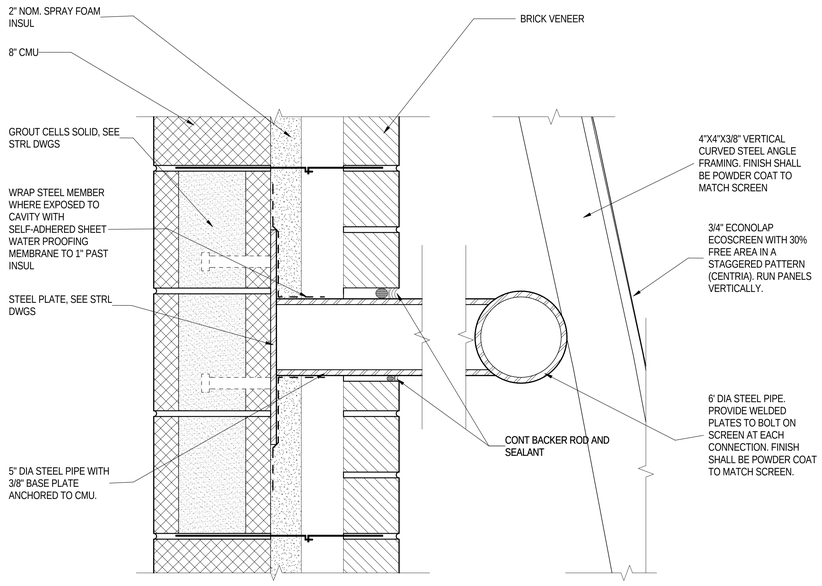

A1 A-204 METAL SCREEN SUPPORT DETAIL

3" = 1'-0"

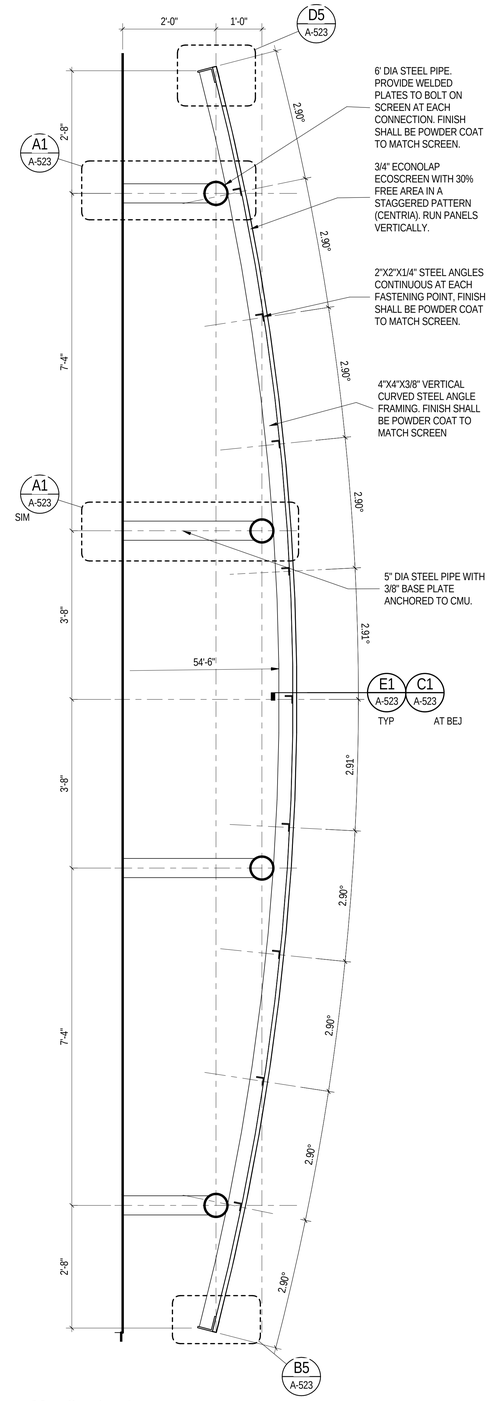

A3 A-204 Section 24

3/4" = 1'-0"

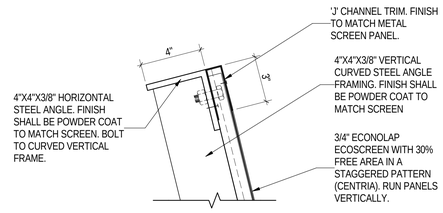

D5 A-523 TOP OF SCREEN DETAIL

3" = 1'-0"

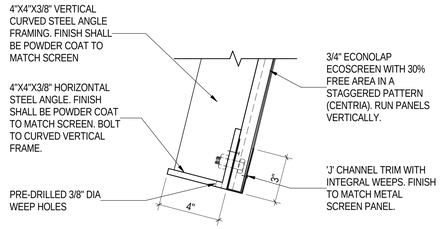

B5 A-523 BOTTOM OF SCREEN DETAIL

3" = 1'-0"

Received by SBBCC 3.10.2015

S.B. Ballard Construction Company

RRMM ARCHITECTS

WALLER TODD & SADLER ARCHITECTS

The Livas Group Architects, P.C.

MARK	DATE	BY	DESCRIPTION
2	03-03-2015	WTS	ADDENDUM #2
3	03-09-2015	WTS	ADDENDUM #3

REVISIONS

DATE	03-03-2015
PROJECT	1344-A
DESIGNED	MSM
DRAWN	Author
CHECKED	WWS

COMMONWEALTH OF VIRGINIA
DUANE M. HARVER
Lic. No. 6310
03/09/15
ARCHITECT

SBBCC PROJECT NUMBER: NPS-2014-315
VIRGINIA DEPARTMENT OF EDUCATION: 118-77-00-100

PROJECT
NORFOLK PUBLIC SCHOOLS
NEW CAMPOSTELLA K-8 STEM SCHOOL
1106 CAMPOSTELLA ROAD
NORFOLK, VA

DRAWING
METAL SCREEN DETAILS

SHEET
A-523

C:\2015 Revit Projects\1344-A CAMPOSTELLA K-8 - ARCH_KHS.rvt

3/9/2015 9:21:27 PM

DOOR SCHEDULE - FIRST FLOOR

DOOR						FRAME					FIRE RATING (MIN)	STC RATING	HDWR SET	NOTES
NUMBER	TYPE	MAT	SIZE			TYPE	MAT	DETAILS						
			WIDTH	HEIGHT	THICKNESS			HEAD	JAMB	SILL				
A101A	C	WD	PR 3'-0"	7'-0"	0'-1 3/4"	HM-2	HM	B2/A-606	A2/A-606	A/A-609			14	
A101B	C	WD	PR 3'-0"	7'-0"	0'-1 3/4"	HM-2	HM	B2/A-606	A2/A-606	A/A-609			14	
A102B	A	WD	3'-0"	7'-0"	0'-1 3/4"	HM-2	HM	E1/A-609	D1/A609	A/A-609	45		50	
A103	C	WD	3'-0"	7'-0"	0'-1 3/4"	HM-2	HM	B2/A-606	A2/A-606	--			39	
A104	A	WD	PR 3'-0"	7'-0"	0'-1 3/4"	HM-2	HM	B2/A-606	A2/A-606	--			44	
A105	D	WD	PR 3'-0"	7'-0"	0'-1 3/4"	HM-8	HM	B2/A-606	A2/A-606	--			12	
A106A	C	WD	3'-0"	7'-0"	0'-1 3/4"	HM-6	HM	B2/A-606	A2/A-606	--			42	
A106B	D	ALUM	3'-0"	7'-0"	0'-1 3/4"	SF-2	ALUM	D1/A-608	C1/A-608	A1/A-608			8	
A107A	A	WD	3'-0"	7'-0"	0'-1 3/4"	HM-2	HM	B2/A-606	A2/A-606	C/A-609			47	6
A107B	A	WD	3'-0"	7'-0"	0'-1 3/4"	HM-2	HM	B2/A-606	A2/A-606	C/A-609			47	6
A108A	C	WD	3'-0"	7'-0"	0'-1 3/4"	HM-2	HM	B2/A-606	A2/A-606	--			42	
A108B	D	ALUM	3'-0"	7'-0"	0'-1 3/4"	SF-2	ALUM	D1/A-608	C1/A-608	A1/A-608			8	
A109	A	WD	3'-0"	7'-0"	0'-1 3/4"	HM-2	HM	B2/A-606	A2/A-606	B/A-609			50	6
A110	A	WD	3'-0"	7'-0"	0'-1 3/4"	HM-2	HM	B2/A-606	A2/A-606	C2/A-606			46	6
A111	C	WD	3'-0"	7'-0"	0'-1 3/4"	HM-4	HM	B2/A-606	A2/A-606	--			34	
A112A	C	WD	3'-0"	7'-0"	0'-1 3/4"	HM-2	HM	B2/A-606	A2/A-606	--			42	
A112B	D	ALUM	3'-0"	7'-0"	0'-1 3/4"	SF-2	ALUM	D1/A-608	C1/A-608	A1/A-608			8	
A113A	A	WD	3'-0"	7'-0"	0'-1 3/4"	HM-2	HM	B2/A-606	A2/A-606	C/A-609			47	6
A113B	A	WD	3'-0"	7'-0"	0'-1 3/4"	HM-2	HM	B2/A-606	A2/A-606	C/A-609			47	6
A114A	C	WD	3'-0"	7'-0"	0'-1 3/4"	HM-2	HM	B2/A-606	A2/A-606	--			42	
A114B	D	ALUM	3'-0"	7'-0"	0'-1 3/4"	SF-2 OPP	ALUM	D1/A-607	C1/A-607	A1/A-608			8	
A116	C	WD	3'-0"	7'-0"	0'-1 3/4"	HM-4	HM	B2/A-606	A2/A-606	--			34	
A117	A	WD	3'-0"	7'-0"	0'-1 3/4"	HM-2	HM	B2/A-606	A2/A-606				35	
A118A	C	WD	3'-0"	7'-0"	0'-1 3/4"	HM-2	HM	B2/A-606	A2/A-606	--			31	
A118B	C	WD	3'-0"	7'-0"	0'-1 3/4"	HM-2	HM	B2/A-606	A2/A-606	--			31	
A119A	C	WD	3'-0"	7'-0"	0'-1 3/4"	HM-2	HM	B2/A-606	A2/A-606	--			42	
A119B	D	ALUM	3'-0"	7'-0"	0'-1 3/4"	SF-2	ALUM	D1/A-608	C1/A-608	A1/A-608			8	
A120A	A	WD	3'-0"	7'-0"	0'-1 3/4"	HM-2	HM	B2/A-606	A2/A-606	C/A-609			47	6
A120B	A	WD	3'-0"	7'-0"	0'-1 3/4"	HM-2	HM	B2/A-606	A2/A-606	C/A-609			47	6
A121A	C	WD	3'-0"	7'-0"	0'-1 3/4"	HM-2	HM	B2/A-606	A2/A-606	--			42	
A121B	D	ALUM	3'-0"	7'-0"	0'-1 3/4"	SF-2	ALUM	D1/A-608	C1/A-608	A1/A-608			8	
A122A	C	WD	3'-0"	7'-0"	0'-1 3/4"	HM-6	HM	B2/A-606	A2/A-606	--			50	
A122B	D	ALUM	3'-0"	7'-0"	0'-1 3/4"	SF-2 OPP	ALUM	D1/A-60B	C1/A-60B	A1/A-608			8	
A123A	D	WD	PR 3'-0"	7'-0"	0'-1 3/4"	HM-8	HM	B2/A-606	A2/A-606	--			12	
A123B	D	ALUM	PR 3'-0"	7'-0"	0'-1 3/4"	SF-8	ALUM	A1/A-505	C1/A-608	A1/A-608			1	3
A125A	A	HM	3'-6"	7'-0"	0'-1 3/4"	HM-2	HM	C1/A-606	B1/A-606	A1/A-606	60		7	
A125B	C	WD	3'-6"	7'-0"	0'-1 3/4"	HM-2	HM	B2/A-606	A2/A-606	--			25	
A126	C	WD	3'-0"	7'-0"	0'-1 3/4"	HM-6 OPP	HM	B2/A-606	A2/A-606	--			50	
A127	C	WD	3'-0"	7'-0"	0'-1 3/4"	HM-2	HM	B2/A-606	A2/A-606	--			39	
A128A	A	WD	3'-0"	7'-0"	0'-1 3/4"	HM-2	HM	B2/A-606	A2/A-606	C/A-609			48	6
A128B	A	WD	3'-0"	7'-0"	0'-1 3/4"	HM-2	HM	B2/A-606	A2/A-606	C/A-609			48	6
A129	C	WD	3'-0"	7'-0"	0'-1 3/4"	HM-2	HM	B2/A-606	A2/A-606	--			39	
A130	C	WD	3'-0"	7'-0"	0'-1 3/4"	HM-2	HM	B2/A-606	A2/A-606	--			39	
A131A	A	WD	3'-0"	7'-0"	0'-1 3/4"	HM-2	HM	B2/A-606	A2/A-606	C/A-609			48	6
A131B	A	WD	3'-0"	7'-0"	0'-1 3/4"	HM-2	HM	B2/A-606	A2/A-606	C/A-609			48	6
A132	C	WD	3'-0"	7'-0"	0'-1 3/4"	HM-2	HM	B2/A-606	A2/A-606	--			39	
A134	C	WD	3'-0"	7'-0"	0'-1 3/4"	HM-4	HM	B2/A-606	A2/A-606	--			34	
A135	A	WD	3'-0"	7'-0"	0'-1 3/4"	HM-2	HM	B2/A-606	A2/A-606	--			35	
A136	C	WD	3'-0"	7'-0"	0'-1 3/4"	HM-4	HM	B2/A-606	A2/A-606	--			34	
A137	A	WD	3'-0"	7'-0"	0'-1 3/4"	HM-2	HM	B2/A-606	A2/A-606	C2/A-606			46	6
A138	C	WD	3'-0"	7'-0"	0'-1 3/4"	HM-2	HM	B2/A-606	A2/A-606	--			39	
A139A	A	WD	3'-0"	7'-0"	0'-1 3/4"	HM-2	HM	B2/A-606	A2/A-606	C/A-609			48	6
A139B	A	WD	3'-0"	7'-0"	0'-1 3/4"	HM-2	HM	B2/A-606	A2/A-606	C/A-609			48	6
A140	C	WD	3'-0"	7'-0"	0'-1 3/4"	HM-6	HM	B2/A-606	A2/A-606	--			39	
A141	C	WD	3'-0"	7'-0"	0'-1 3/4"	HM-2	HM	B2/A-606	A2/A-606	--			39	
A142	A	WD	PR 3'-0"	7'-0"	0'-1 3/4"	HM-2	HM	B3/A-606	A3/A-606	--			44	
A143	C	WD	3'-0"	7'-0"	0'-1 3/4"	HM-2	HM	B2/A-606	A2/A-606	--			31	
A144	C	WD	3'-0"	7'-0"	0'-1 3/4"	HM-2	HM	B2/A-606	A2/A-606	--			31	
A145	A	HM	3'-6"	7'-0"	0'-1 3/4"	HM-2	HM	C1/A-606	B1/A-606	A1/A-606	60			
A146	A	WD	3'-0"	7'-0"	0'-1 3/4"	HM-2	HM	B2/A-606	A2/A-606	C2/A-606			46	6
A147	A	WD	3'-0"	7'-0"	0'-1 3/4"	HM-2	HM	B2/A-606	A2/A-606	C/A-609			46	6
A148	A	WD	3'-0"	7'-0"	0'-1 3/4"	HM-2	HM	B2/A-606	A2/A-606	B/A-609			50	7
A149	A	WD	3'-0"	7'-0"	0'-1 3/4"	HM-2	HM	B2/A-606	A2/A-606	B/A-609			50	
B101A	C	WD	3'-6"	7'-0"	0'-1 3/4"	HM-2	HM	B2/A-606	A2/A-606	--			25	
B101B	D	ALUM	PR 3'-0"	7'-0"	0'-1 3/4"	SF-10	ALUM	D1/A-608	C1/A-608	A1/A-608			1	3
B101C	C	WD	PR 3'-0"	7'-0"	0'-1 3/4"	HM-2	HM	B2/A-606	A2/A-606	--			23	
B102	C	WD	PR 3'-0"	7'-0"	0'-1 3/4"	HM-2	HM		A3,A4/A-512	--	90		27	1
B103	A	WD	3'-0"	7'-0"	0'-1 3/4"	HM-2	HM	B2/A-606	A2/A-606	B/A-609			50	7
B104	A	WD	3'-0"	7'-0"	0'-1 3/4"	HM-2	HM	B3/A-606	A3/A-606	B/A-609			50	8
B106	A	WD	3'-0"	7'-0"	0'-1 3/4"	HM-2	HM	B2/A-606	A2/A-606	B/A-609			50	6
B108	C	WD	3'-0"	7'-0"	0'-1 3/4"	HM-2	HM	B2/A-606	A2/A-606	--			39	
B109A	C	WD	3'-0"	7'-0"	0'-1 3/4"	HM-2	HM	B3/A-606	A3/A-606	--			40	
B109B	C	WD	3'-0"	7'-0"	0'-1 3/4"	HM-2	HM	B3/A-606	A3/A-606	--			40	
B109C	C	WD	3'-0"	7'-0"	0'-1 3/4"	HM-5	HM	B2/A-606	A2/A-606	--			39	
B110	C	WD	3'-0"	7'-0"	0'-1 3/4"	HM-2	HM	B2/A-606	A2/A-606	--			39	
B111	C	WD	3'-0"	7'-0"	0'-1 3/4"	HM-4	HM	B2/A-606	A2/A-606	--			34	
B113	C	WD	3'-0"	7'-0"	0'-1 3/4"	HM-6	HM	B2/A-606	A2/A-606	--			35	
B114	C	WD	3'-0"	7'-0"	0'-1 3/4"	HM-6	HM	B2/A-606	A2/A-606	--			34	
B115	A	WD	3'-0"	7'-0"	0'-1 3/4"	HM-2	HM	B3/A-606	A3/A-606	--			51	6
B116	C	WD	3'-0"	7'-0"	0'-1 3/4"	HM-2	HM	B2/A-606	A2/A-606	--			39	
B117A	C	WD	3'-0"	7'-0"	0'-1 3/4"	HM-2	HM	B3/A-606	A3/A-606	--			40	
B117B	C	WD	3'-0"	7'-0"	0'-1 3/4"	HM-2	HM	B3/A-606	A3/A-606	--			40	
B117C	C	WD	3'-0"	7'-0"	0'-1 3/4"	HM-5	HM	B2/A-606	A2/A-606	--			39	
B118	C	WD	3'-0"	7'-0"	0'-1 3/4"	HM-2	HM	B2/A-606	A2/A-606	--			39	
B119	A	WD	3'-0"	7'-0"	0'-1 3/4"	HM-2	HM	B2/A-606	A2/A-606	C2/A-606			46	6
B120	A	WD	3'-0"	7'-0"	0'-1 3/4"	HM-2	HM	B2/A-606	A2/A-606	--			50	6
B121	C	WD	3'-0"	7'-0"	0'-1 3/4"	HM-2	HM	B2/A-606	A2/A-606	--			39	
B122A	C	WD	3'-0"	7'-0"	0'-1 3/4"	HM-2	HM	B3/A-606	A3/A-606	--			40	
B122B	C	WD	3'-0"	7'-0"	0'-1 3/4"	HM-2	HM	B3/A-606	A3/A-606	--			40	
B122C	C	WD	3'-0"	7'-0"	0'-1 3/4"	HM-5	HM	B2/A-606	A2/A-606	--			39	
B123	C	WD	3'-0"	7'-0"	0'-1 3/4"	HM-6	HM	B2/A-606	A2/A-606	--			39	
B124	C	WD	3'-0"	7'-0"	0'-1 3/4"	HM-2	HM	B2/A-606	A2/A-606	--			39	
B125	A	WD	3'-0"	7'-0"	0'-1 3/4"	HM-2	HM	B2/A-606	A2/A-606	--			51	

DOOR SCHEDULE - FIRST FLOOR

DOOR						FRAME					FIRE RATING (MIN)	STC RATING	HDWR SET	NOTES
NUMBER	TYPE	MAT	SIZE			TYPE	MAT	DETAILS						
			WIDTH	HEIGHT	THICKNESS			HEAD	JAMB	SILL				
B126	E	WD	3'-0"	7'-0"	0'-1 3/4"	HM-6	HM	B2/A-606	A2/A-606	--			34	
B127	A	WD	3'-0"	7'-0"	0'-1 3/4"	HM-2	HM	B2/A-606	A2/A-606	--			50	
B128A	C	WD	PR 3'-0"	7'-0"	0'-1 3/4"	HM-2	HM		B2,B4,B5/A-512	--	90		23	
B128B	C	WD	PR 3'-0"	7'-0"	0'-1 3/4"	HM-2	HM	B2/A-606	B2,B4,B5/A-512	--	90		23	
B129A	C	WD	PR 4'-0"	7'-0"	0'-1 3/4"	HM-2	HM	B2/A-606	A2/A-606	--	60		23	
B129B	C	WD	PR 3'-0"	7'-0"	0'-1 3/4"	HM-2	HM	B2/A-606	A2/A-606	--	90		23	
B130A	D	ALUM	PR 3'-0"	7'-0"	0'-1 3/4"	SF-9	ALUM	D1/A-608	C1/A-608	A1/A-608			3	3
B130B	D	ALUM	PR 3'-0"	7'-0"	0'-1 3/4"	SF-9	ALUM	D1/A-608	C1/A-608	A1/A-608			1	3
B131A	B	WD	PR 3'-0"	7'-0"	0'-1 3/4"	HM-2	HM	D5/A-513	B1/A-512	D2/A-609	90		17	
B131B	B	WD	PR 3'-0"	7'-0"	0'-1 3/4"	HM-2	HM	D5/A-513	B1/A-512	D2/A-609	90		17	
B131C	C	WD	3'-0"	7'-0"	0'-1 3/4"	HM-2	HM	B2/A-606	A2/A-609	D2/A-609			18	
B131D	C	WD	PR 3'-0"	7'-0"	0'-1 3/4"	HM-2	HM	B2/A-606	A2/A-606	D2/A-609			16	
B132	A	WD	PR 3'-0"	7'-0"	0'-1 3/4"	HM-2	HM	E1/A-609	D1/A-606	D2/A-609			45	
B133A	A	WD	3'-0"	7'-0"	0'-1 3/4"	HM-2	HM	B2/A-606	A2/A-606	A-412			49	
B133B	A	WD	3'-0"	7'-0"	0'-1 3/4"	HM-2	HM	B2/A-606	A2/A-606	C2/A-606			49	
B134	A	WD	3'-0"	7'-0"	0'-1 3/4"	HM-5	HM	B2/A-606	A2/A-606	--			35	6
B135	A	WD	3'-0"	7'-0"	0'-1 3/4"	HM-2	HM	B2/A-606	A2/A-606	C2/A-606			51	6
B136	A	WD	3'-0"	7'-0"	0'-1 3/4"	HM-2	HM	B2/A-606	A2/A-606	--			46	8
B137A	A	WD	3'-0"	7'-0"	0'-1 3/4"	HM-2	HM	B2/A-606	A2/A-606	C2/A-606			49	
B137B	L	STL	4'-0"	8'-8"	0'-2"	-	-	B3/A-609	A3/A-609	--				
B138A	A	WD	3'-0"	7'-0"	0'-1 3/4"	HM-2	HM	B2/A-606	A2/A-606	C2/A-606			49	
B138B	L	STL	4'-0"	8'-8"	0'-2"	-	-	B3/A-609	A3/A-609	--				
B139A	A	WD	3'-0"	7'-0"	0'-1 3/4"	HM-2	HM	B2/A-606	A2/A-606	A-412			49	
B139B	A	WD	3'-0"	7'-0"	0'-1 3/4"	HM-2	HM	B2/A-606	A2/A-606				49	
B140	A	WD	3'-0"	7'-0"	0'-1 3/4"	HM-5	HM	B2/A-606	A2/A-606	--			35	
B141	A	WD	3'-0"	7'-0"	0'-1 3/4"	HM-2	HM	B2/A-606	A2/A-606				51	6
B142	A	WD	3'-0"	7'-0"	0'-1 3/4"	HM-2	HM	B2/A-606	A2/A-606	--			46	8
B143	A	WD	3'-0"	7'-0"	0'-1 3/4"	HM-2	HM	B2/A-606	A2/A-606	B/A-609			50	7
B144	A	WD	3'-0"	7'-0"	0'-1 3/4"	HM-2	HM	B2/A-606	A2/A-606	B/A-609			50	6
B145	A	WD	3'-0"	7'-0"	0'-1 3/4"	HM-2	HM	B2/A-606	A2/A-606	--			46	
B146	A	WD	3'-0"	7'-0"	0'-1 3/4"	HM-2	HM	B2/A-606	A2/A-606	--			46	
B147A	C	WD	3'-0"	7'-0"	0'-1 3/4"	HM-2	HM	B2/A-606	A2/A-606	--			39	
B147B	D	ALUM	3'-0"	7'-0"	0'-1 3/4"	SF-3 OPP	ALUM	D1/A-608	C1/A-608	A1/A-608			8	
B148	C	WD	PR 3'-0"	7'-0"	0'-1 3/4"	HM-2	HM		B1,B2/A-512	--	90		23	1
B149A	C	WD	3'-0"	7'-0"	0'-1 3/4"	HM-2	HM	B2/A-606	A2/A-606	--			39	
B149B	D	ALUM	3'-0"	7'-2"	0'-1 3/4"	SF-3 OPP	ALUM	D1/A-608	C1/A-608	A1/A-608			8	
B150A	A	WD	3'-0"	7'-0"	0'-1 3/4"	HM-2	HM	B2/A-606	A2/A-606	--			31	6
B150B	A	WD	3'-0"	7'-0"	0'-1 3/4"	HM-2	HM	B2/A-606	A2/A-606	--			31	
B152A	C	WD	3'-0"	7'-0"	0'-1 3/4"	HM-2	HM	B2/A-606	A2/A-606	--			42	
B152B	D	ALUM	3'-0"	7'-0"	0'-1 3/4"	SF-3	ALUM	D1/A-608	C1/A-608	A1/A-608			8	
B153	A	WD	3'-0"	7'-0"	0'-1 3/4"	HM-2	HM		B1,B2/A-512	--			51	
B154	A	WD	3'-0"	7'-0"	0'-1 3/4"	HM-2	HM	B2/A-606	A2/A-606	--			31	
B155	C	WD	3'-0"	7'-0"	0'-1 3/4"	HM-2	HM	B2/A-606	A2/A-606	--			39	
B156	C	WD	3'-0"	7'-0"	0'-1 3/4"	HM-2	HM	B2/A-606	A2/A-606	--			39	
C101A	D	ALUM	PR 3'-0"	7'-0"	0'-1 3/4"	SF-12	ALUM	D5/A-608	B5/A-608	A1,A2/A-608			4	3, 4 (INGRESS & EGRESS), 5
C101B	D	ALUM	PR 3'-0"	7'-0"	0'-1 3/4"	SF-12	ALUM	D5/A-608	B5/A-608	A1,A2/A-608			1	
C101C	D	ALUM	PR 3'-0"	7'-0"	0'-1 3/4"	SF-13	ALUM	A4/A-608	A5-A-608	A-6/A-610			5	3, 4 (INGRESS & EGRESS)
C101D	D	ALUM	PR 3'-0"	7'-0"	0'-1 3/4"	SF-13	ALUM	A4/A-608	A5-A-608					
C103A	E	WD	3'-0"	7'-0"	0'-1 3/4"	HM-2	HM	B2/A-606	A2/A-606	A/A-609			39	
C103B	E	WD	3'-0"	7'-0"	0'-1 3/4"	HM-2	HM	B2/A-606	A2/A-606	A/A-609			39	
C105A	C	WD	3'-0"	7'-0"	0'-1 3/4"	HM-2	HM	B2/A-606	A2/A-606	--			31	
C105B	C	WD	3'-0"	7'-0"	0'-1 3/4"	HM-2	HM	B2/A-606	A2/A-606	A/A-609			31	
C106	C	WD	3'-0"	7'-0"	0'-1 3/4"	HM-2	HM	B3/A-606	A3/A-606	--			30	
C107	C	WD	3'-0"	7'-0"	0'-1 3/4"	HM-2	HM	B2/A-606	A2/A-606	A/A-609			39	
C108	C	WD	3'-0"	7'-0"	0'-1 3/4"	HM-2	HM	B3/A-606	A3/A-606	--			36	
C109	C	WD	3'-0"	7'-0"	0'-1 3/4"	HM-2	HM	B3/A-606	A3/A-606	--			36	
C110	C	WD	3'-0"	7'-0"	0'-1 3/4"	HM-2	HM	B3/A-606	A3/A-606	--			36	
C111	A	WD	2'-6"	7'-0"	0'-1 3/4"	HM-2	HM	B3/A-606	A3/A-606	--			51	
C112	A	WD	3'-0"	7'-0"	0'-1 3/4"	HM-2	HM	B3/A-606	A3/A-606	C2/A-606			46	6
C113	C	WD	3'-0"	7'-0"	0'-1 3/4"	HM-2	HM	B3/A-606	A3/A-606	--			36	
C114	A	WD	3'-0"	7'-0"	0'-1 3/4"	HM-2	HM	B3/A-606	A3/A-606	C2/A-606			46	6
C115	C	WD	3'-0"	7'-0"	0'-1 3/4"	HM-2	HM	B3/A-606	A3/A-606	--			36	
C116	C	WD	3'-0"	7'-0"	0'-1 3/4"	HM-2	HM	B3/A-606	A3/A-606	--			36	
C117	C	WD	3'-0"	7'-0"	0'-1 3/4"	HM-2	HM	B3/A-606	A3/A-606	--			36	
C118	C	WD	3'-0"	7'-0"	0'-1 3/4"	HM-2	HM	B3/A-606	A3/A-606	--			36	
C120	A	WD	3'-0"	7'-0"	0'-1 3/4"	HM-2	HM	B3/A-606	A3/A-606	A/A-609			50	
C121	C	WD	3'-0"	7'-0"	0'-1 3/4"	HM-2	HM	B3/A-606	A3/A-606	--			36	
C122	C	WD	3'-0"	7'-0"	0'-1 3/4"	HM-2	HM	B3/A-606	A3/A-606	--			30	
C123A	A	WD	3'-0"	7'-0"	0'-1 3/4"	HM-2	HM	B5/A-609	A5/A-609	A/A-609	90		50	
C123B	A	WD	3'-0"	7'-0"	0'-1 3/4"	HM-2	HM	B5/A-609	A5/A-609	A/A-609	90		50	
C124	C	WD	3'-0"	7'-0"	0'-1 3/4"	HM-2	HM	B3/A-606	A3/A-606	--			36	
C125	C	WD	3'-0"	7'-0"	0'-1 3/4"	HM-2	HM	B2/A-606	A2/A-606	A/A-609			39	
C126	C	WD	3'-0"	7'-0"	0'-1 3/4"	HM-2	HM	B3/A-606	A3/A-606	--			36	
C127	C	WD	3'-0"	7'-0"	0'-1 3/4"	HM-2	HM	B3/A-606	A3/A-606	--			36	
C128	C	WD	3'-0"	7'-0"	0'-1 3/4"	HM-2	HM	B3/A-606	A3/A-606	--			36	
C129A	C	WD	3'-0"	7'-0"	0'-1 3/4"	HM-2	HM	B3/A-606	A3/A-606	A/A-609			31	
C129B	C	WD	3'-0"	7'-0"	0'-1 3/4"	HM-2	HM	E1/A-606	D1/A-606	--			39	
C130	A	WD	PR 2'-6"	7'-0"	0'-1 3/4"	HM-2	HM	B3/A-606	A3/A-606	--			44	8
C131	A	WD	3'-0"	7'-0"	0'-1 3/4"	HM-2	HM	B3/A-606	A3/A-606	--			51	
C132	A	WD	3'-0"	7'-0"	0'-1 3/4"	HM-2	HM	B3/A-606	A3/A-606	--			30	
C133	E	WD	3'-0"	7'-0"	0'-1 3/4"	HM-2	HM	B3/A-606	A3/A-606	A/A-609			36	
C134	A	WD	3'-0"	7'-0"	0'-1 3/4"	HM-2	HM	B3/A-606	A3/A-606	C2/A-606			46	6
C135	A	WD	3'-0"	7'-0"	0'-1 3/4"	HM-2	HM	B3/A-606	A3/A-606	--			30	6
C138	A	WD	3'-0"	7'-0"	0'-1 3/4"	HM-2	HM	B2/A-606	A2/A-606	--			50	6
C140	C	WD	3'-0"	7'-0"	0'-1 3/4"	HM-2	HM	B2/A-606	A2/A-606	--			31	
C141	C	WD	3'-0"	7'-0"	0'-1 3/4"	HM-2	HM	B2/A-606	A2/A-606	--			31	
C142	C	HM	PR 3'-0"	7'-0"	0'-1 3/4"	HM-3	HM	C1/A-606	B1/A-606	A1/A-606			6	3
C143	C	WD	3'-0"	7'-0"	0'-1 3/4"	HM-2	HM	B2/A-606	A2/A-606	--			39	

DOOR SCHEDULE - FIRST FLOOR

DOOR						FRAME					FIRE RATING (MIN)	STC RATING	HDWR SET	NOTES
NUMBER	TYPE	MAT	SIZE			TYPE	MAT	DETAILS						
			WIDTH	HEIGHT	THICKNESS			HEAD	JAMB	SILL				
C147	A	WD	3'-0"	7'-0"	0'-1 3/4"	HM-2	HM	B2/A-606	A2/A-606	B/A-609			50	7
C148	A	WD	3'-0"	7'-0"	0'-1 3/4"	HM-2	HM	B3/A-606	A3/A-606	B/A-609			50	8
C149	A	WD	3'-0"	7'-0"	0'-1 3/4"	HM-2	HM	B2/A-606	A2/A-606	--			50	
C150	A	WD	4'-0"	7'-0"	0'-1 3/4"	HM-2	HM	E1/A-608	D1/A-608	B/A-609	60		53	
D101A	C	WD	PR 3'-0"	7'-0"	0'-1 3/4"	HM-2	HM	B2/A-606	A2/A-606	--	90		26	
D101B	C	HM	PR 3'-6"	7'-0"	0'-1 3/4"	HM-3	HM	B2/A-606	A2/A-606	A/A-609			6	3
D102A	C	WD	PR 3'-0"	7'-0"	0'-1 3/4"	HM-2	HM	B2/A-606	A2/A-606	C/A-609	90		19	
D102B	C	WD	PR 3'-0"	7'-0"	0'-1 3/4"	HM-7	HM	B2/A-606	A2/A-606	C/A-609	90		19	
D102C	C	WD	PR 3'-0"	7'-0"	0'-1 3/4"	HM-2	HM	B2/A-606	A2/A-606	C/A-609			16	
D102D	C	WD	3'-0"	7'-0"	0'-1 3/4"	HM-2	HM	B2/A-606	A2/A-606	--				
D103A	A	WD	PR 3'-0"	7'-0"	0'-1 3/4"	HM-2	HM	E1/A-609	D1/A-609	C2/A-606			43	
D103B	A	WD	PR 3'-0"	7'-0"	0'-1 3/4"	HM-2	HM	E1/A-609	D1/A-609	C2/A-606			43	
D103C	A	WD	3'-0"	7'-0"	0'-1 3/4"	HM-2	HM	E1/A-609	D1/A-609	C2/A-606			33	
D103D	A	WD	PR 3'-0"	7'-0"	0'-1 3/4"	HM-2	HM	E1/A-609	D1/A-609	C2/A-606			43	
D103E	A	WD	PR 3'-0"	7'-0"	0'-1 3/4"	HM-2	HM	E1/A-609	D1/A-609	C2/A-606			43	
D103F	A	HM	3'-6"	7'-0"	0'-1 3/4"	HM-2	HM	C1/A-606	B1/A-606	A1/A-606			11	3, 5
D104	A	WD	3'-0"	7'-0"	0'-1 3/4"	HM-2	HM	E5/A-609	D5/A-609	C2/A-606			50	6
D105	A	WD	3'-0"	7'-0"	0'-1 3/4"	HM-2	HM	E5/A-609	D5/A-609	--			31	
D108	A	WD	3'-0"	7'-0"	0'-1 3/4"	HM-2	HM	E5/A-609	D5/A-609	--			50	
D109	A	WD	3'-0"	7'-0"	0'-1 3/4"	HM-2	HM	E5/A-609	D5/A-609	--			29	6
D110	A	WD	3'-0"	7'-0"	0'-1 3/4"	HM-2	HM	E5/A-609	D5/A-609	--			46	6
D111	E	WD	3'-0"	7'-0"	0'-1 3/4"	HM-2	HM	E5/A-609	D5/A-609	--			36	6
D112	K	STL	6'-0"	4'-8"	0'-2"	-	-	A-2/A-609	4/QF101	3/QF101 & A2/A-609				
D113A	C	WD	PR 3'-0"	7'-0"	0'-1 3/4"	HM-2	HM	B2/A-606	A2/A-606	C/A-609			16	
D113B	C	WD	PR 3'-0"	7'-0"	0'-1 3/4"	HM-2	HM	B2/A-606	A2/A-606	C/A-609			16	
D114A	A	WD	PR 3'-0"	7'-0"	0'-1 3/4"	HM-2	HM	B2/A-606	A2/A-606	B/A-609			45	
D114B	A	WD	PR 3'-0"	7'-0"	0'-1 3/4"	HM-2	HM	B2/A-606	A2/A-606	B/A-609			45	
D115	A	WD	PR 3'-0"	7'-0"	0'-1 3/4"	HM-2	HM	E1/A-609	D1/A-609	B/A-609			45	
D116	A	WD	PR 3'-0"	7'-0"	0'-1 3/4"	HM-2	HM	E1/A-609	D1/A-609	B/A-609			45	
D117	C	WD	4'-0"	7'-0"	0'-1 3/4"	HM-2	HM	B2/A-606	A2/A-606	--			20	
D118	A	WD	PR 3'-0"	7'-0"	0'-1 3/4"	HM-2	HM	B2/A-606	A2/A-606	D2/A-609	45		44	6
D119	A	WD	3'-0"	7'-0"	0'-1 3/4"	HM-2	HM	B2/A-606	A2/A-606	D2/A-609	45		44	
D120	C	WD	3'-0"	7'-0"	0'-1 3/4"	HM-2	HM	B2/A-606	A2/A-606	C/A-609			21	
D121A	A	WD	3'-0"	7'-0"	0'-1 3/4"	HM-2	HM	E1/A-609	D1/A-609	B/A-609	45		52	
D121B	A	HM	PR 3'-6"	7'-0"	0'-1 3/4"	HM-3	HM	C1/A-606	B1/A-606	A1/A-606			10	
D122A	A	WD	3'-0"	7'-0"	0'-1 3/4"	HM-2	HM	E1/A-609	D1/A-609	B/A-609			22	
D122B	A	HM	PR 3'-0"	7'-0"	0'-1 3/4"	HM-3	HM	C1/A-606	B1/A-606	A1/A-606			6	
D123A	A	WD	3'-0"	7'-0"	0'-1 3/4"	HM-2	HM	E1/A-609	D1/A-609	B/A-609			50	
D123B	A	HM	3'-0"	7'-0"	0'-1 3/4"	HM-2	HM	C1/A-606	B1/A-606	A1/A-606			11	
D124	C	HM	PR 3'-0"	7'-0"	0'-1 3/4"	HM-3	HM	C1/A-606	B1/A-606	A1/A-606			6	3
D125A	C	WD	PR 3'-0"	7'-0"	0'-1 3/4"	HM-2	HM	B2/A-606	A2/A-606	--			15	
D125B	A	HM	3'-0"	7'-0"	0'-1 3/4"	HM-2	HM	C1/A-606	B1/A-606	A1/A-606			8	
D126	E	WD	3'-0"	7'-0"	0'-1 3/4"	HM-2	HM	B2/A-606	A2/A-606	--			34	
D127A	E	WD	3'-0"	7'-0"	0'-1 3/4"	HM-2	HM	B2/A-606	A2/A-606	--			41	
D127B	E	WD	3'-0"	7'-0"	0'-1 3/4"	HM-2	HM	B2/A-606	A2/A-606	--			41	
D128A	C	WD	PR 3'-0"	7'-0"	0'-1 3/4"	HM-2	HM	B2/A-606	A2/A-606	--			15	
D128B	A	HM	3'-0"	7'-0"	0'-1 3/4"	HM-2	HM	C1/A-606	B1/A-606	A1/A-606			8	
D129	A	WD	3'-0"	7'-0"	0'-1 3/4"	HM-2	HM	B2/A-606	A2/A-606	--			50	

DOOR SCHEDULE NOTES

1. MAGNETIC HOLD OPEN.
2. DOORS TO BE SMOKE SEALED
3. CARD READER ACCESS FOR CONTROL SYSTEM (ACS). REFER ALSO TO AUXILIARY SYSTEM DRAWINGS.
4. ACCESSIBILITY (ADA) DOOR OPERATORS. REFER ALSO TO AUXILIARY SYSTEM DRAWINGS.
5. KEYPAD FOR ACS DEACTIVATION.
6. 3/4" DOOR UNDERCUT.
7. 16"X18" DOOR LOUVER.
8. 12"X12" DOOR LOUVER.
9. PROVIDE DOUBLE EGRESS FRAME

Received by SBBCC 3.10.2015

S.B. Ballard Construction Company
RRMM ARCHITECTS
WALLER TODD & SADLER ARCHITECTS
The Livas Group Architects, P.C.

MARK	DATE	BY	DESCRIPTION
1	03-03-2015	WTS	ADDENDUM #2
2	03-09-2015	WTS	ADDENDUM #3

REVISIONS

DATE	03-03-2015
PROJECT	1344-A
DESIGNED	MSM
DRAWN	WTS
CHECKED	WWS

COMMONWEALTH OF VIRGINIA
DUANE M. HARVER
Lic. No. 6310
03/09/15
ARCHITECT

SBBCC PROJECT NUMBER: NPS-2014-315
VIRGINIA DEPARTMENT OF EDUCATION: 118-77-00-100

PROJECT
NORFOLK PUBLIC SCHOOLS
NEW CAMPOSTELLA K-8 STEM SCHOOL
1106 CAMPOSTELLA ROAD
NORFOLK, VA

DRAWING
DOOR SCHEDULE

SHEET
A-601

C:\2015 Revit Projects\1344-A CAMPOSTELLA K-8 - ARCH_KHS.rvt
3/9/2015 9:27:30 PM

DOOR SCHEDULE - SECOND FLOOR

DOOR						FRAME								
			SIZE					DETAILS			FIRE RATING	STC	HDWR	
NUMBER	TYPE	MAT	WIDTH	HEIGHT	THICKNESS	TYPE	MAT	HEAD	JAMB	SILL	(MIN)	RATING	SET	NOTES
A202	C	WD	3'-0"	7'-0"	0'-1 3/4"	HM-2	HM	B3/A-606	A3/A-606	--			38	
A204	D	WD	3'-0"	7'-0"	0'-1 3/4"	HM-6	HM	B3/A-606	A3/A-606	--			9	
A205	E	WD	3'-0"	7'-0"	0'-1 3/4"	HM-2	HM	B3/A-606	A3/A-606	--			37	
A206	C	WD	3'-0"	7'-0"	0'-1 3/4"	HM-2	HM	B3/A-606	A3/A-606	--			35	
A207	A	WD	3'-0"	7'-0"	0'-1 3/4"	HM-2	HM	B3/A-606	A3/A-606	--			50	
A208	C	WD	PR 3'-0"	7'-0"	0'-1 3/4"	HM-2	HM	B2/A-606	A2/A-606 SIM	--			28	1,9
A209	A	WD	3'-0"	7'-0"	0'-1 3/4"	HM-2	HM	B2/A-606	A2/A-606	B/A-609			50	6
A210	A	WD	3'-0"	7'-0"	0'-1 3/4"	HM-2	HM	B2/A-606	A2/A-606	C2/A-606			46	6
A212	C	WD	3'-0"	7'-0"	0'-1 3/4"	HM-4	HM	B2/A-606	A2/A-606	--			34	
A213	C	WD	3'-0"	7'-0"	0'-1 3/4"	HM-2	HM	B2/A-606	A2/A-606	--			39	
A214A	C	WD	3'-0"	7'-0"	0'-1 3/4"	HM-2	HM	B3/A-606	A3/A-606	--			40	
A214B	C	WD	3'-0"	7'-0"	0'-1 3/4"	HM-2	HM	B3/A-606	A3/A-606	--			40	
A214C	C	WD	3'-0"	7'-0"	0'-1 3/4"	HM-5	HM	B2/A-606	A2/A-606	--			39	
A215	C	WD	3'-0"	7'-0"	0'-1 3/4"	HM-2	HM	B2/A-606	A2/A-606	--			39	
A217	C	WD	3'-0"	7'-0"	0'-1 3/4"	HM-4	HM	B2/A-606	A2/A-606	--			34	
A218	A	WD	3'-0"	7'-0"	0'-1 3/4"	HM-2	HM	B2/A-606	A2/A-606	--			35	
A219A	E	WD	3'-0"	7'-0"	0'-1 3/4"	HM-2	HM	B2/A-606	A2/A-606	--			39	
A219B	E	WD	3'-0"	7'-0"	0'-1 3/4"	HM-2	HM	B2/A-606	A2/A-606	--			39	
A220	C	WD	3'-0"	7'-0"	0'-1 3/4"	HM-2	HM	B2/A-606	A2/A-606	--			39	
A221A	C	WD	3'-0"	7'-0"	0'-1 3/4"	HM-2	HM	B3/A-606	A3/A-606	--			40	
A221B	C	WD	3'-0"	7'-0"	0'-1 3/4"	HM-2	HM	B3/A-606	A3/A-606	--			40	
A221C	C	WD	3'-0"	7'-0"	0'-1 3/4"	HM-5	HM	B2/A-606	A2/A-606	--			39	
A222	C	WD	3'-0"	7'-0"	0'-1 3/4"	HM-2	HM	B2/A-606	A2/A-606	--			39	
A223	C	WD	3'-0"	7'-0"	0'-1 3/4"	HM-4	HM	B2/A-606	A2/A-606	--			39	
A224A	C	WD	3'-0"	7'-0"	0'-1 3/4"	HM-2	HM	B3/A-606	A3/A-606	--			40	
A224B	C	WD	3'-0"	7'-0"	0'-1 3/4"	HM-5	HM	B2/A-606	A2/A-606	--			39	
A225	C	WD	PR 3'-6"	7'-0"	0'-1 3/4"	HM-2	HM	B2/A-606 SIM	A2/A-606 SIM	--			28	1,9
A226	C	WD	3'-6"	7'-0"	0'-1 3/4"	HM-2	HM	B2/A-606	A2/A-606	--			25	
A227	C	WD	3'-0"	7'-0"	0'-1 3/4"	HM-6	HM	B2/A-606	A2/A-606	--			39	
A228	C	WD	3'-0"	7'-0"	0'-1 3/4"	HM-2	HM	B2/A-606	A2/A-606	--			39	
A229A	C	WD	3'-0"	7'-0"	0'-1 3/4"	HM-2	HM	B3/A-606	A3/A-606	--			40	
A229B	C	WD	3'-0"	7'-0"	0'-1 3/4"	HM-2	HM	B3/A-606	A3/A-606	--			40	
A229C	C	WD	3'-0"	7'-0"	0'-1 3/4"	HM-5	HM	B2/A-606	A2/A-606	--			39	
A230	C	WD	3'-0"	7'-0"	0'-1 3/4"	HM-2	HM	B2/A-606	A2/A-606	--			39	
A231	C	WD	3'-0"	7'-0"	0'-1 3/4"	HM-2	HM	B2/A-606	A2/A-606	--			39	
A232A	C	WD	3'-0"	7'-0"	0'-1 3/4"	HM-2	HM	B3/A-606	A3/A-606	--			40	
A232B	C	WD	3'-0"	7'-0"	0'-1 3/4"	HM-2	HM	B3/A-606	A3/A-606	--			40	
A232C	C	WD	3'-0"	7'-0"	0'-1 3/4"	HM-5	HM	B2/A-606	A2/A-606	--			39	
A233	C	WD	3'-0"	7'-0"	0'-1 3/4"	HM-2	HM	B2/A-606	A2/A-606	--			39	
A235	A	WD	3'-0"	7'-0"	0'-1 3/4"	HM-2	HM	B2/A-606	A2/A-606	--			35	
A236	C	WD	3'-0"	7'-0"	0'-1 3/4"	HM-4	HM	B2/A-606	A2/A-606	--			34	
A237	C	WD	3'-0"	7'-0"	0'-1 3/4"	HM-2	HM	B2/A-606	A2/A-606	--			39	
A238A	C	WD	3'-0"	7'-0"	0'-1 3/4"	HM-2	HM	B3/A-606	A3/A-606	--			40	
A238B	C	WD	3'-0"	7'-0"	0'-1 3/4"	HM-2	HM	B3/A-606	A3/A-606	--			40	
A238C	C	WD	3'-0"	7'-0"	0'-1 3/4"	HM-5	HM	B2/A-606	A2/A-606	--			39	
A239	C	WD	3'-0"	7'-0"	0'-1 3/4"	HM-2	HM	B2/A-606	A2/A-606	--			39	
A240	C	WD	3'-0"	7'-0"	0'-1 3/4"	HM-4	HM	B2/A-606	A2/A-606	--			34	
A242	A	WD	3'-0"	7'-0"	0'-1 3/4"	HM-2	HM	B2/A-606	A2/A-606	C2/A-606			46	6
A243	E	WD	3'-0"	7'-0"	0'-1 3/4"	HM-2	HM	B2/A-606	A2/A-606	--			39	
A245	C	WD	3'-0"	7'-0"	0'-1 3/4"	HM-2	HM	B3/A-606	A3/A-606	--			32	
A247	A	WD	3'-0"	7'-0"	0'-1 3/4"	HM-2	HM	B2/A-606	A2/A-606	--			50	7
A248	A	WD	3'-0"	7'-0"	0'-1 3/4"	HM-2	HM	B2/A-606	A2/A-606	B/A-609			50	
B201	C	WD	3'-6"	7'-0"	0'-1 3/4"	HM-2	HM	B2/A-606	A2/A-606	--			25	
B202	C	WD	PR 3'-0"	7'-0"	0'-1 3/4"	HM-2	HM		A3,A4/A-512	--			27	1,9
B203	A	WD	3'-0"	7'-0"	0'-1 3/4"	HM-2	HM	B2/A-606	A2/A-606	--			50	
B205	A	WD	3'-0"	7'-0"	0'-1 3/4"	HM-2	HM	B2/A-606	A2/A-606	B/A-609			50	6
B207	C	WD	3'-0"	7'-0"	0'-1 3/4"	HM-2	HM	B2/A-606	A2/A-606	--			39	
B208A	C	WD	3'-0"	7'-0"	0'-1 3/4"	HM-2	HM	B3/A-606	A3/A-606	--			40	
B208B	C	WD	3'-0"	7'-0"	0'-1 3/4"	HM-2	HM	B3/A-606	A3/A-606	--			40	
B208C	C	WD	3'-0"	7'-0"	0'-1 3/4"	HM-5	HM	B2/A-606	A2/A-606	--			39	
B209	C	WD	3'-0"	7'-0"	0'-1 3/4"	HM-2	HM	B2/A-606	A2/A-606	--			39	
B210	C	WD	3'-0"	7'-0"	0'-1 3/4"	HM-4	HM	B2/A-606	A2/A-606	--			34	
B211	A	WD	3'-0"	7'-0"	0'-1 3/4"	HM-2	HM	B2/A-606	A2/A-606	--			34	
B213	C	WD	3'-0"	7'-0"	0'-1 3/4"	HM-6	HM	B2/A-606	A2/A-606	--			34	
B214	A	WD	3'-0"	7'-0"	0'-1 3/4"	HM-2	HM	B3/A-606	A3/A-606	--			51	6
B215	C	WD	3'-0"	7'-0"	0'-1 3/4"	HM-2	HM	B2/A-606	A2/A-606	--			39	
B216A	C	WD	3'-0"	7'-0"	0'-1 3/4"	HM-2	HM	B3/A-606	A3/A-606	--			40	
B216B	C	WD	3'-0"	7'-0"	0'-1 3/4"	HM-2	HM	B3/A-606	A3/A-606	--			40	
B216C	C	WD	3'-0"	7'-0"	0'-1 3/4"	HM-5	HM	B2/A-606	A2/A-606	--			39	
B217	C	WD	3'-0"	7'-0"	0'-1 3/4"	HM-2	HM	B2/A-606	A2/A-606	--			39	
B218	A	WD	3'-0"	7'-0"	0'-1 3/4"	HM-2	HM	B2/A-606	A2/A-606	C2/A-606			46	6
B219	C	WD	3'-0"	7'-0"	0'-1 3/4"	HM-2	HM	B2/A-606	A2/A-606	--			39	
B220A	C	WD	3'-0"	7'-0"	0'-1 3/4"	HM-2	HM	B3/A-606	A3/A-606	--			40	
B220B	C	WD	3'-0"	7'-0"	0'-1 3/4"	HM-2	HM	B3/A-606	A3/A-606	--			40	
B220C	C	WD	3'-0"	7'-0"	0'-1 3/4"	HM-5	HM	B2/A-606	A2/A-606	--			39	
B221	C	WD	3'-0"	7'-0"	0'-1 3/4"	HM-6	HM	B2/A-606	A2/A-606	--			39	
B222	C	WD	3'-0"	7'-0"	0'-1 3/4"	HM-2	HM	B2/A-606	A2/A-606	--			39	
B223	A	WD	3'-0"	7'-0"	0'-1 3/4"	HM-2	HM	B3/A-606	A3/A-606	--			51	6
B224	C	WD	3'-0"	7'-0"	0'-1 3/4"	HM-6	HM	B2/A-606	A2/A-606	--			34	
B225	A	WD	3'-0"	7'-0"	0'-1 3/4"	HM-2	HM	B2/A-606	A2/A-606	B/A-609			50	7
B226	A	WD	3'-0"	7'-0"	0'-1 3/4"	HM-2	HM	B3/A-606	A3/A-606	B/A-609			50	8
B227	A	WD	3'-0"	7'-0"	0'-1 3/4"	HM-2	HM	E1/A-609	D1/A-609	--			50	6
B228A	C	WD	3'-0"	7'-0"	0'-1 3/4"	HM-2	HM		B1/A-512	--			39	
B228B	A	WD	3'-0"	7'-0"	0'-1 3/4"	HM-2	HM	B2/A-606	A2/A-606	--			36	
B229	C	WD	PR 4'-0"	7'-0"	0'-1 3/4"	HM-2	HM	B2/A-606	A2/A-606	--	60		24	
C201	D	WD	PR 3'-0"	7'-0"	0'-1 3/4"	HM-8	HM	B2/A-606	A2/A-606	A/A-609			13	
C202	E	WD	3'-0"	7'-0"	0'-1 3/4"	HM-2	HM	B3/A-606	A3/A-606	A/A-609			31	
C203	A	WD	3'-0"	7'-0"	0'-1 3/4"	HM-2	HM	B3/A-606	A3/A-606	C2/A-606			46	6
C204	A	WD	3'-0"	7'-0"	0'-1 3/4"	HM-2	HM	B3/A-606	A3/A-606	C2/A-606			46	6

DOOR SCHEDULE - THIRD FLOOR

DOOR						FRAME								
			SIZE					DETAILS			FIRE RATING	STC	HDWR	
NUMBER	TYPE	MAT	WIDTH	HEIGHT	THICKNESS	TYPE	MAT	HEAD	JAMB	SILL	(MIN)	RATING	SET	NOTES
A301	A	WD	3'-0"	7'-0"	0'-1 3/4"	HM-2	HM	B3/A-606	A3/A-606	--			50	7
A303A	C	WD	3'-0"	7'-0"	0'-1 3/4"	HM-2	HM	B3/A-606	A3/A-606	--			21	
A303B	C	WD	3'-0"	7'-0"	0'-1 3/4"	HM-2	HM	B3/A-606	A3/A-606	--			21	
A304	C	WD	3'-0"	7'-0"	0'-1 3/4"	HM-2	HM	B3/A-606	A3/A-606	--			34	
A305	A	WD	3'-0"	7'-0"	0'-1 3/4"	HM-2	HM	E1/A-609	D1/A-609	--			51	
A306	A	WD	3'-0"	7'-0"	0'-1 3/4"	HM-2	HM	B3/A-606	A3/A-606	B/A-609			50	6
A307	C	WD	3'-0"	7'-0"	0'-1 3/4"	HM-2	HM	B3/A-606	A3/A-606	--			31	
A309	A	WD	3'-0"	7'-0"	0'-1 3/4"	HM-2	HM	B2/A-606	A2/A-606	C2/A-606			46	6
A310	C	WD	3'-0"	7'-0"	0'-1 3/4"	HM-2	HM	B2/A-606	A2/A-606	--			39	
A312	C	WD	3'-0"	7'-0"	0'-1 3/4"	HM-4	HM	B2/A-606	A2/A-606	--			34	
A314	C	WD	3'-0"	7'-0"	0'-1 3/4"	HM-2	HM	B2/A-606	A2/A-606	--			39	
A315	C	WD	3'-0"	7'-0"	0'-1 3/4"	HM-2	HM	B2/A-606	A2/A-606	--			39	
A317	C	WD	3'-0"	7'-0"	0'-1 3/4"	HM-4	HM	B2/A-606	A2/A-606	--			34	
A318	E	WD	3'-0"	7'-0"	0'-1 3/4"	HM-2	HM	B2/A-606	A2/A-606	--			35	
A319A	E	WD	3'-0"	7'-0"	0'-1 3/4"	HM-2	HM	B2/A-606	A2/A-606	--			39	
A319B	E	WD	3'-0"	7'-0"	0'-1 3/4"	HM-2	HM	B2/A-606	A2/A-606	--			39	
A320	C	WD	3'-0"	7'-0"	0'-1 3/4"	HM-2	HM	B2/A-606	A2/A-606	--			39	
A321	C	WD	3'-0"	7'-0"	0'-1 3/4"	HM-2	HM	B2/A-606	A2/A-606	--			39	
A322	C	WD	3'-0"	7'-0"	0'-1 3/4"	HM-2	HM	B2/A-606	A2/A-606	--			39	
A324	C	WD	3'-6"	7'-0"	0'-1 3/4"	HM-2	HM	B2/A-606	A2/A-606	--			25	
A325	C	WD	3'-0"	7'-0"	0'-1 3/4"	HM-2	HM	B2/A-606	A2/A-606	--			39	
A326	C	WD	3'-0"	7'-0"	0'-1 3/4"	HM-2	HM	B2/A-606	A2/A-606	--			39	
A327	C	WD	3'-0"	7'-0"	0'-1 3/4"	HM-2	HM	B2/A-606	A2/A-606	--			39	
A328	C	WD	3'-0"	7'-0"	0'-1 3/4"	HM-2	HM	B2/A-606	A2/A-606	--			39	
A330	C	WD	3'-0"	7'-0"	0'-1 3/4"	HM-4	HM	B2/A-606	A2/A-606	--			34	
A331	E	WD	3'-0"	7'-0"	0'-1 3/4"	HM-2	HM	B2/A-606	A2/A-606	--			35	
A332	C	WD	3'-0"	7'-0"	0'-1 3/4"	HM-2	HM	B2/A-606	A2/A-606	--			39	
A333	C	WD	3'-0"	7'-0"	0'-1 3/4"	HM-4	HM	B2/A-606	A2/A-606	--			34	
A334	C	WD	3'-0"	7'-0"	0'-1 3/4"	HM-2	HM	B2/A-606	A2/A-606	--			39	
A336	A	WD	3'-0"	7'-0"	0'-1 3/4"	HM-2	HM	B2/A-606	A2/A-606	C2/A-606			46	6
A337A	C	WD	3'-0"	7'-0"	0'-1 3/4"	HM-2	HM	B2/A-606	A2/A-606	--			39	
A339	A	WD	3'-0"	7'-0"	0'-1 3/4"	HM-2	HM	B2/A-606	A2/A-606	--			50	7
A340	A	WD	3'-0"	7'-0"	0'-1 3/4"	HM-2	HM	B2/A-606	A2/A-606	B/A-609			50	
B301	C	WD	3'-6"	7'-0"	0'-1 3/4"	HM-2	HM	B2/A-606	A2/A-606	--			25	
B302	C	WD	PR 3'-0"	7'-0"	0'-1 3/4"	HM-2	HM		A3,A4/A-512	--			27	1,9
B303	A	WD	3'-0"	7'-0"	0'-1 3/4"	HM-2	HM	B2/A-606	A2/A-606	--			50	
B305	A	WD	3'-0"	7'-0"	0'-1 3/4"	HM-2	HM	B2/A-606	A2/A-606	B/A-609			50	6
B307	C	WD	3'-0"	7'-0"	0'-1 3/4"	HM-2	HM	B2/A-606	A2/A-606	--			39	
B308	C	WD	3'-0"	7'-0"	0'-1 3/4"	HM-2	HM	B2/A-606	A2/A-606	--			39	
B309	C	WD	3'-0"	7'-0"	0'-1 3/4"	HM-2	HM	B2/A-606	A2/A-606	--			39	
B311	C	WD	3'-0"	7'-0"	0'-1 3/4"	HM-4	HM	B2/A-606	A2/A-606	--			34	
B312	C	WD	3'-0"	7'-0"	0'-1 3/4"	HM-6	HM	B2/A-606	A2/A-606	--			35	
B313	C	WD	3'-0"	7'-0"	0'-1 3/4"	HM-6	HM	B2/A-606	A2/A-606	--			34	
B314	A	WD	3'-0"	7'-0"	0'-1 3/4"	HM-2	HM	B3/A-606	A3/A-606	--			51	6
B315	A	WD	3'-0"	7'-0"	0'-1 3/4"	HM-2	HM	B2/A-606	A2/A-606	C2/A-606			46	6
B316	C	WD	3'-0"	7'-0"	0'-1 3/4"	HM-2	HM	B2/A-606	A2/A-606	--			39	
B317	C	WD	3'-0"	7'-0"	0'-1 3/4"	HM-2	HM	B2/A-606	A2/A-606	--			39	
B318	C	WD	3'-0"	7'-0"	0'-1 3/4"	HM-2	HM	B2/A-606	A2/A-606	--			39	
B319	A	WD	3'-0"	7'-0"	0'-1 3/4"	HM-2	HM	B3/A-606	A3/A-606	--			51	6
B320	C	WD	3'-0"	7'-0"	0'-1 3/4"	HM-4	HM	B2/A-606	A2/A-606	--			34	
B321	A	WD	3'-0"	7'-0"	0'-1 3/4"	HM-2	HM	B2/A-606	A2/A-606	B/A-609			50	7
B322	A	WD	3'-0"	7'-0"	0'-1 3/4"	HM-2	HM	B3/A-606	A3/A-606	B/A-609			50	8
B323	C	WD	3'-0"	7'-0"	0'-1 3/4"	HM-4	HM	B2/A-606	A2/A-606	--			39	
B324	B	WD	PR 4'-0"	7'-0"	0'-1 3/4"	HM-2	HM	B2/A-606	A2/A-606	--	60		24	

DOOR SCHEDULE NOTES

1. MAGNETIC HOLD OPEN.
2. DOORS TO BE SMOKE SEALED
3. CARD READER ACCESS FOR CONTROL SYSTEM (ACS). REFER ALSO TO AUXILIARY SYSTEM DRAWINGS.
4. ACCESSIBILITY (ADA) DOOR OPERATORS. REFER ALSO TO AUXILIARY SYSTEM DRAWINGS.
5. KEYPAD FOR ACS DEACTIVATION.
6. 3/4" DOOR UNDERCUT.
7. 16"X18" DOOR LOUVER.
8. 12"X12" DOOR LOUVER.
9. PROVIDE DOUBLE EGRESS FRAME

Received by SBBCC 3.10.2015

S.B. Ballard Construction Company

RRMM ARCHITECTS

WALLER TODD & SADLER ARCHITECTS

The Livas Group Architects, P.C.

MARK	DATE	BY	DESCRIPTION
2	03-03-2015	WTS	ADDENDUM #2
3	03-09-2015	WTS	ADDENDUM #3

REVISIONS

DATE	03-03-2015
PROJECT	1344-A
DESIGNED	MSM
DRAWN	WTS
CHECKED	WWS

COMMONWEALTH OF VIRGINIA
DUANE M. HARVER
Lic. No. 6310
03/09/15
ARCHITECT

SBBCC PROJECT NUMBER: NFS-2014-315
VIRGINIA DEPARTMENT OF EDUCATION: 118-77-00-100

PROJECT
NORFOLK PUBLIC SCHOOLS
NEW CAMPOSTELLA K-8 STEM SCHOOL
1106 CAMPOSTELLA ROAD
NORFOLK, VA

DRAWING
DOOR SCHEDULE

SHEET
A-602

C:\2015 Revit Projects\1344-A CAMPOSTELLA K-8 - ARCH_KHS.rvt
3/9/2015 9:27:37 PM

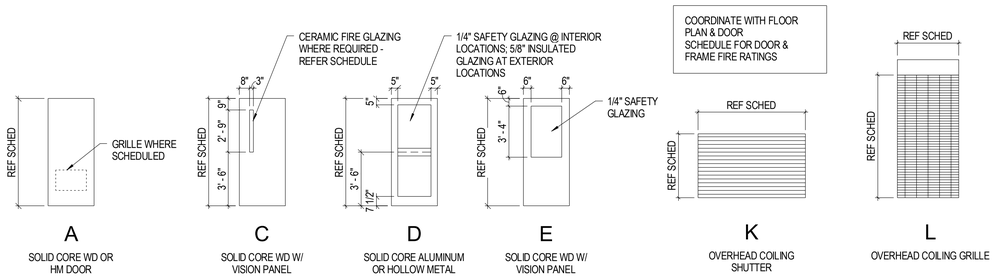

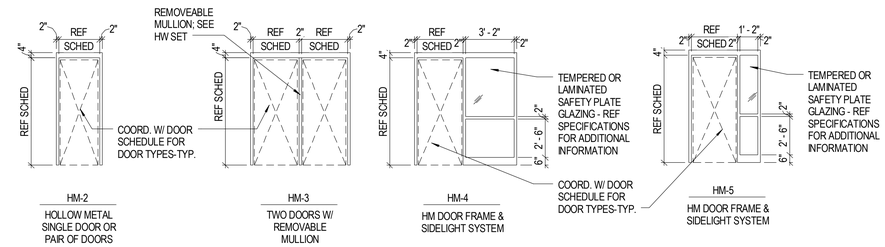

DOOR TYPES

SCALE: 1/4" = 1'-0"

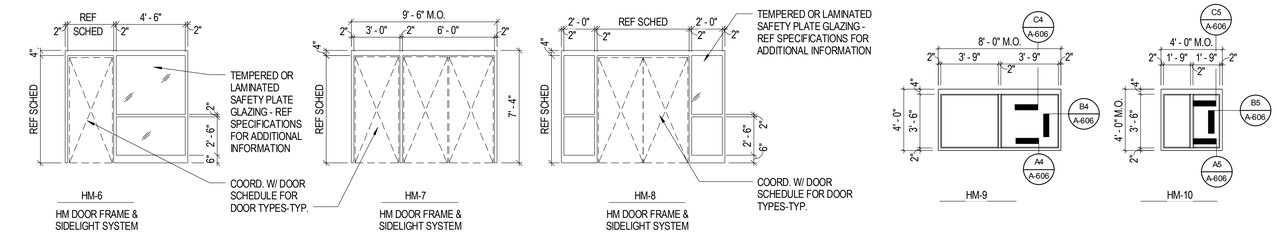

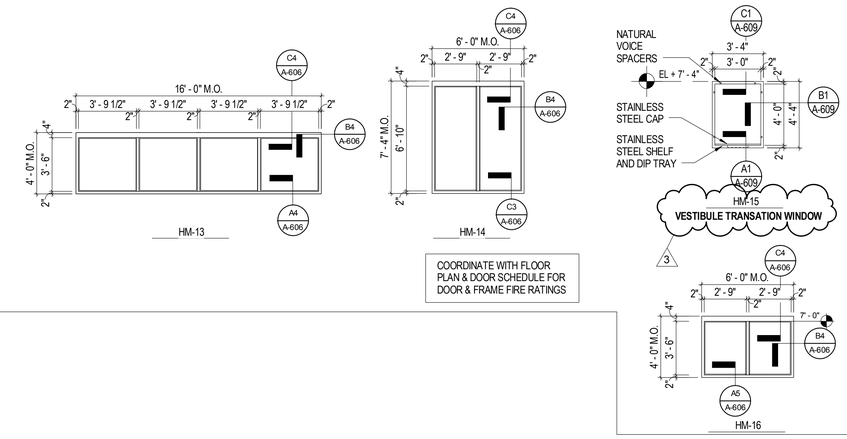

TYPICAL DOOR FRAME TYPES

SCALE: 1/4" = 1'-0"

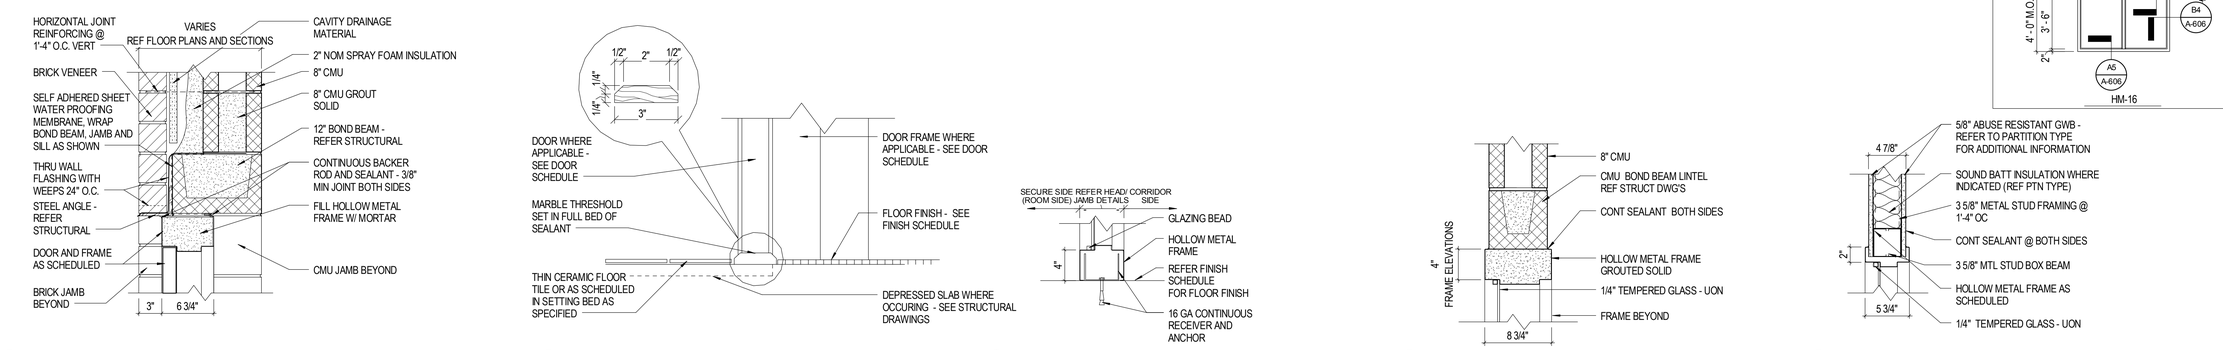

C1 A-606 HEAD DETAIL
1 1/2" = 1'-0"

C2 A-606 SILL DETAIL
3" = 1'-0"

C3 A-606 SILL DETAIL
1 1/2" = 1'-0"

C4 A-606 HEAD DETAIL
1 1/2" = 1'-0"

C5 A-606 HEAD DETAIL
1 1/2" = 1'-0"

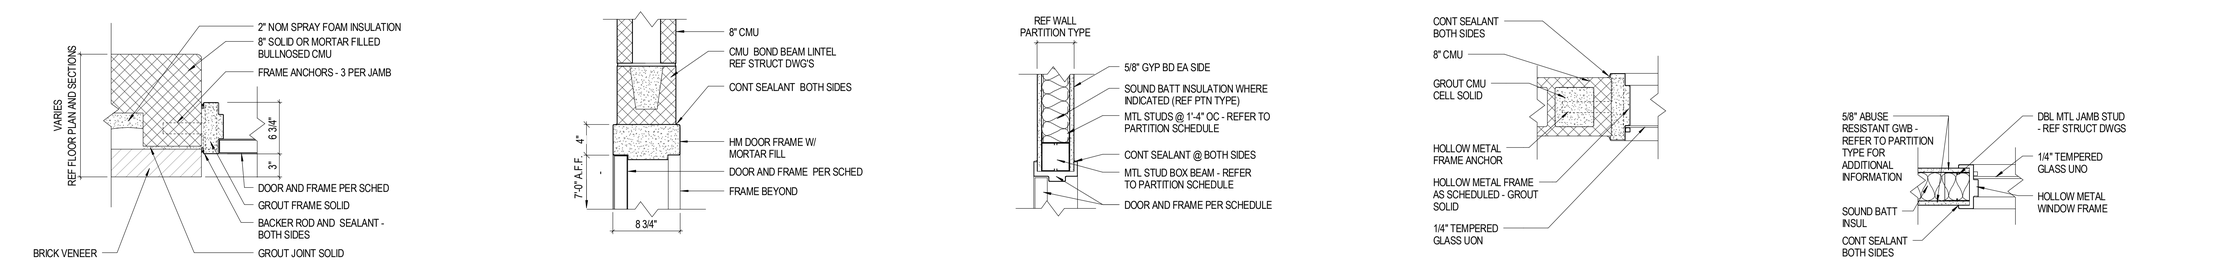

B1 A-606 JAMB DETAIL
1 1/2" = 1'-0"

B2 A-606 HEAD DETAIL
1 1/2" = 1'-0"

B3 A-606 HEAD DETAIL
1 1/2" = 1'-0"

B4 A-606 JAMB DETAIL
1 1/2" = 1'-0"

B5 A-606 JAMB DETAIL
1 1/2" = 1'-0"

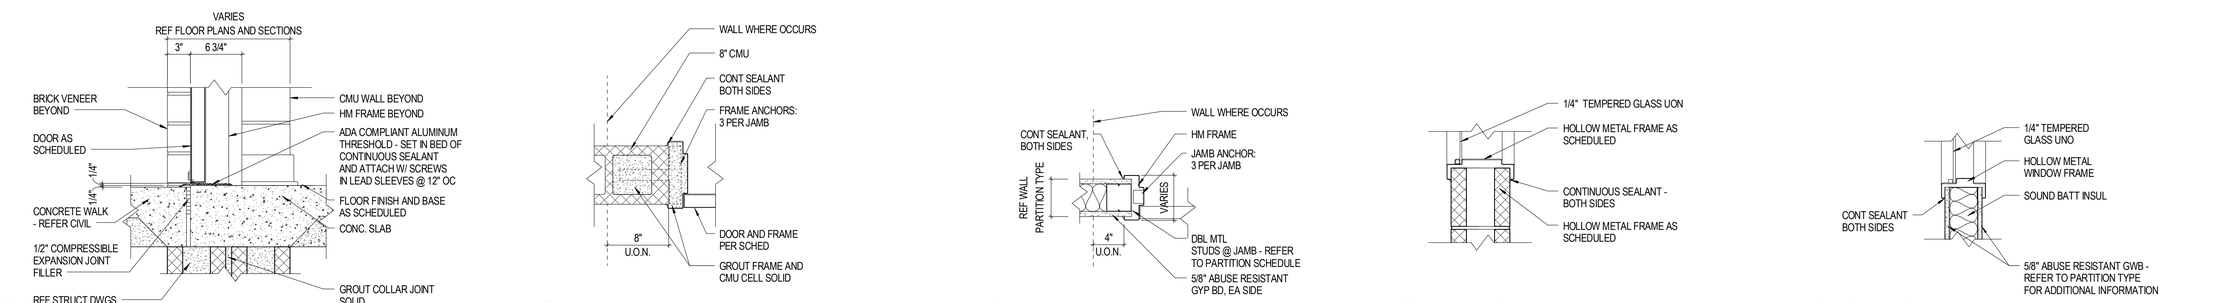

A1 A-606 SILL DETAIL
1 1/2" = 1'-0"

A2 A-606 JAMB DETAIL
1 1/2" = 1'-0"

A3 A-606 JAMB DETAIL
1 1/2" = 1'-0"

A4 A-606 SILL DETAIL
1 1/2" = 1'-0"

A5 A-606 SILL DETAIL
1 1/2" = 1'-0"

Received by SBBCC 3.10.2015

S.B. Ballard Construction Company
RRMM ARCHITECTS
WALLER TODD & SADLER ARCHITECTS
The Livas Group Architects, P.C.

MARK	DATE	DESCRIPTION	BY
2	03-03-2015	ADDENDUM #2	RRMM
3	03-09-2015	ADDENDUM #3	RRMM

REVISIONS

DATE	03-03-2015
PROJECT	1344-A
DESIGNED	LRS
DRAWN	RRMM
CHECKED	DRJ

COMMONWEALTH OF VIRGINIA
DUANE M. HARVER
Lic. No. 6310
03/03/15
ARCHITECT

SBBCC PROJECT NUMBER: NFS-2014-315
VIRGINIA DEPARTMENT OF EDUCATION: 118-77-06-100

PROJECT
NORFOLK PUBLIC SCHOOLS
NEW CAMPOSTELLA K-8 STEM SCHOOL
1106 CAMPOSTELLA ROAD
NORFOLK, VA

DRAWING
TYPICAL WINDOW, DOOR, AND LOUVER FRAME ELEVATIONS

SHEET
A-606

C:\Users\ldavenger\Documents\1344-A CAMPOSTELLA K-8 - RRMM ARCH_ldavenger.rvt
3/9/2015 3:58:30 PM

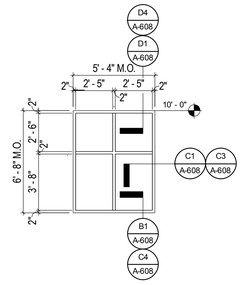

SF-1
SCALE: 1/4" = 1'-0"

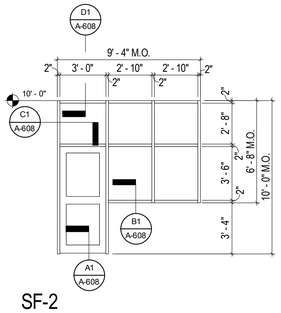

SF-2
SCALE: 1/4" = 1'-0"

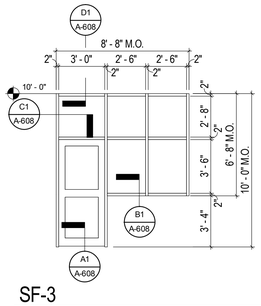

SF-3
SCALE: 1/4" = 1'-0"

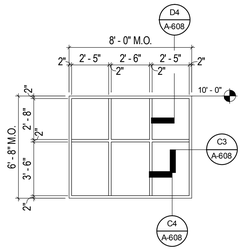

SF-4
SCALE: 1/4" = 1'-0"

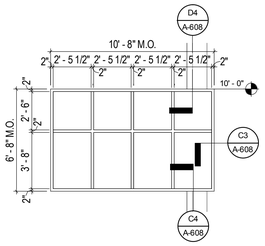

SF-5
SCALE: 1/4" = 1'-0"

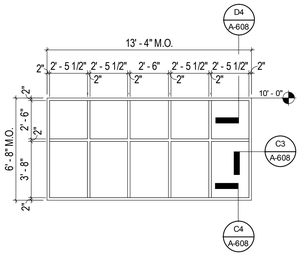

SF-6
SCALE: 1/4" = 1'-0"

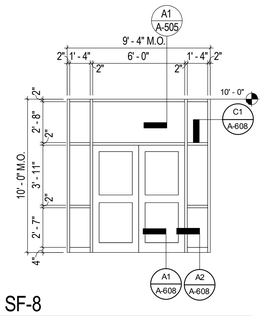

SF-8
SCALE: 1/4" = 1'-0"

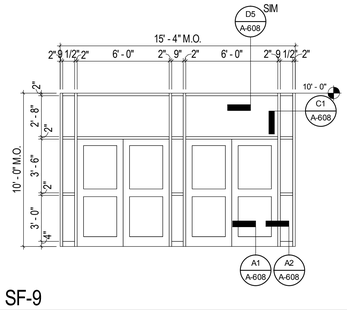

SF-9
SCALE: 1/4" = 1'-0"

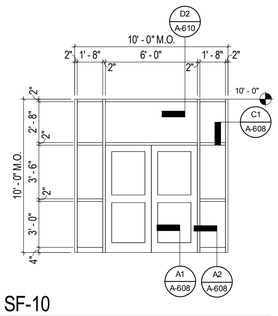

SF-10
SCALE: 1/4" = 1'-0"

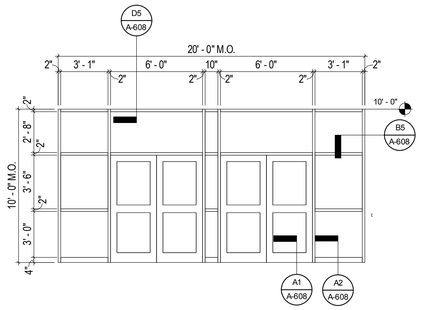

SF-12
SCALE: 1/4" = 1'-0"

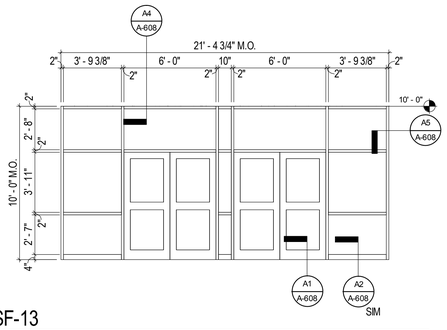

SF-13
SCALE: 1/4" = 1'-0"

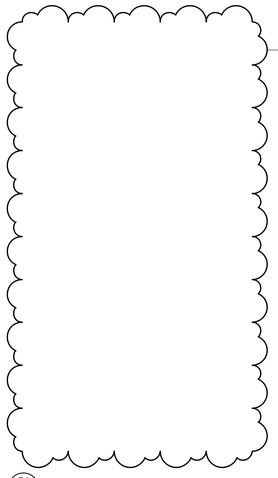

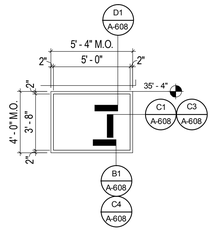

SF-15
SCALE: 1/4" = 1'-0"

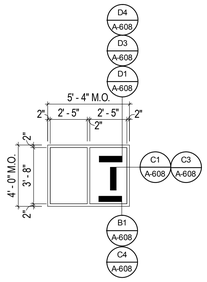

SF-16
SCALE: 1/4" = 1'-0"

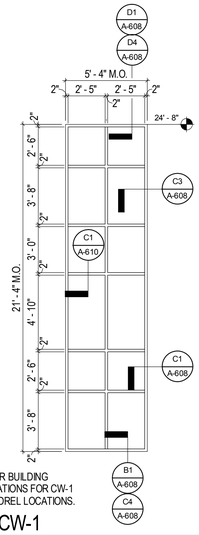

NOTE: REFER BUILDING ELEVATIONS FOR CW-1 SPANDREL LOCATIONS.

CW-1
SCALE: 1/4" = 1'-0"

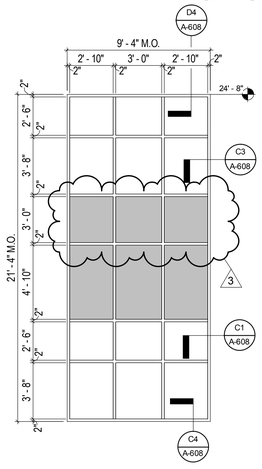

CW-2
SCALE: 1/4" = 1'-0"

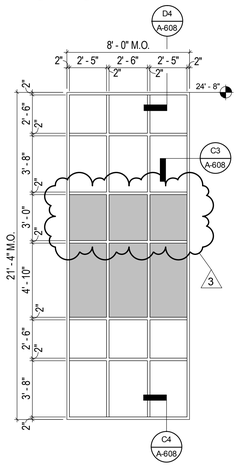

CW-3
SCALE: 1/4" = 1'-0"

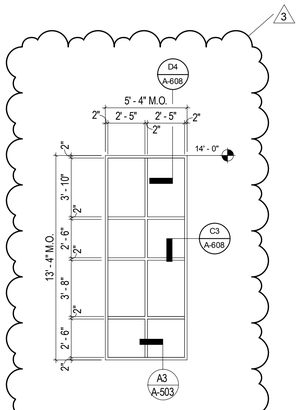

CW-4
SCALE: 1/4" = 1'-0"

GLAZING TYPES LEGEND

- 1" THICK INSULATED GLAZING @ EXTERIOR 1/4" THICK CLEAR GLAZING @ INTERIOR
- 1" THICK INSULATED SPANDREL GLAZING

NOTE: REFER BUILDING ELEVATIONS FOR CW-1 AND ADDITIONAL STOREFRONT SPANDREL LOCATIONS.

3

GLAZING LEGEND
SCALE: 1/4" = 1'-0"

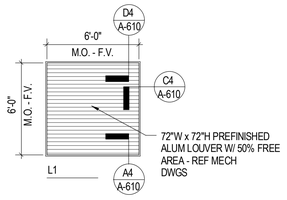

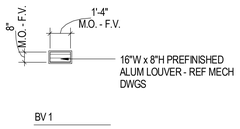

NOTE: COORDINATE ALL LOUVER LOCATIONS AND LOUVER SIZES WITH MECHANICAL

LOUVER SCHEDULE
SCALE: 1/4" = 1'-0"

Received by SBBCC 3.10.2015

S.B. Ballard Construction Company
RRMM ARCHITECTS
WALLER TODD & SADLER ARCHITECTS
The Livas Group Architects, P.C.

MARK	DATE	BY	DESCRIPTION
2	03-03-2015	RRMM	ADDENDUM #2
3	03-09-2015	RRMM	ADDENDUM #3

REVISIONS

DATE	03-03-2015
PROJECT	1344-A
DESIGNED	LRS
DRAWN	RRMM
CHECKED	DRJ

COMMONWEALTH OF VIRGINIA
DUANE M. HARVER
Lic. No. 6310
03/03/15
ARCHITECT

SBBCC PROJECT NUMBER: NPS-2014-315
VIRGINIA DEPARTMENT OF EDUCATION: 118-17-00-100

PROJECT
NORFOLK PUBLIC SCHOOLS
NEW CAMPOSTELLA K-8 STEM SCHOOL
1106 CAMPOSTELLA ROAD
NORFOLK, VA

DRAWING
ALUMINUM STOREFRONT & CURTAIN WALL ELEVATIONS

SHEET
A-607

C:\Users\kdeninger\Documents\1344-A CAMPOSTELLA K-8 - RRMM ARCH_kdeninger.rvt
3/9/2015 3:08:32 PM

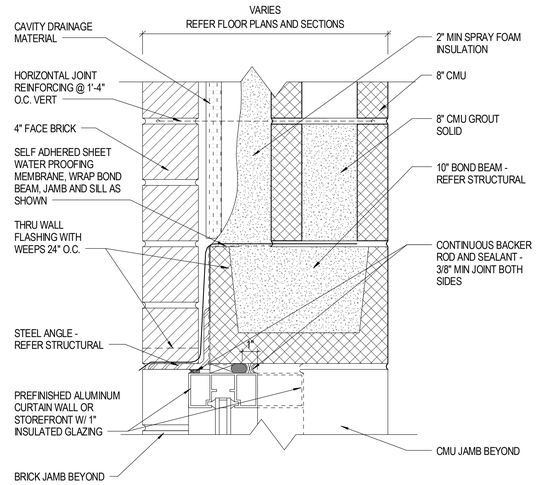

D1 A-608 HEAD DETAIL
3" = 1'-0"

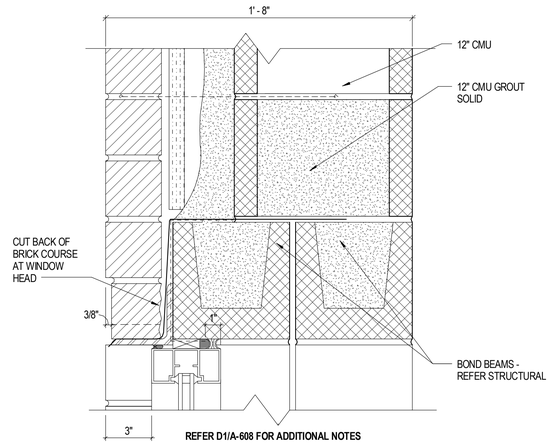

D3 A-608 HEAD DETAIL
3" = 1'-0"

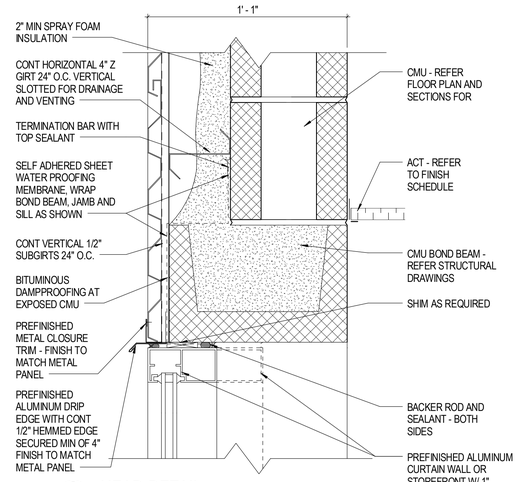

D4 A-608 HEAD DETAIL
3" = 1'-0"

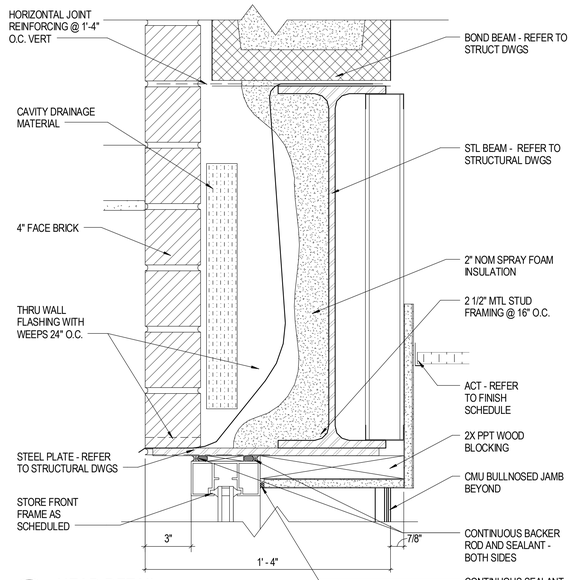

D5 A-608 HEAD DETAIL
3" = 1'-0"

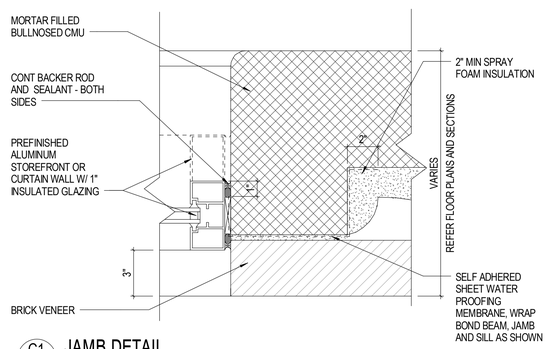

C1 A-608 JAMB DETAIL
3" = 1'-0"

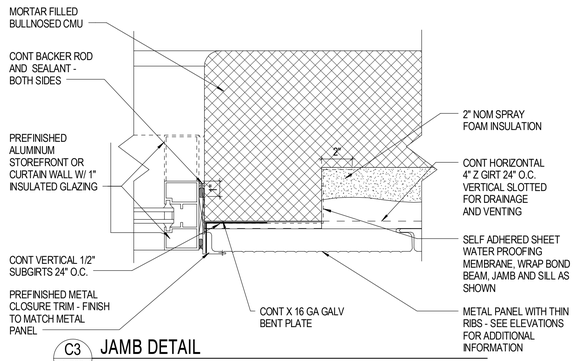

C3 A-608 JAMB DETAIL
3" = 1'-0"

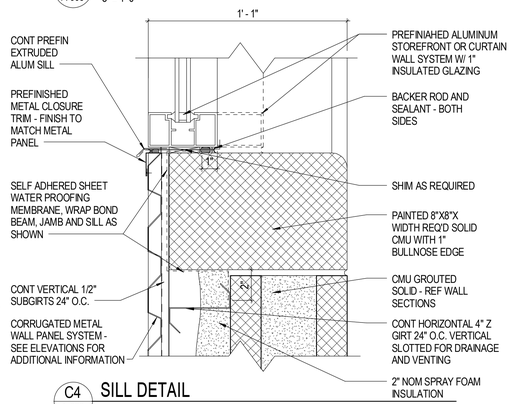

C4 A-608 SILL DETAIL
3" = 1'-0"

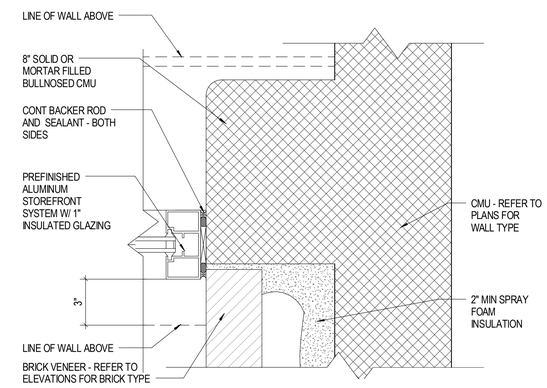

B5 A-608 JAMB DETAIL
3" = 1'-0"

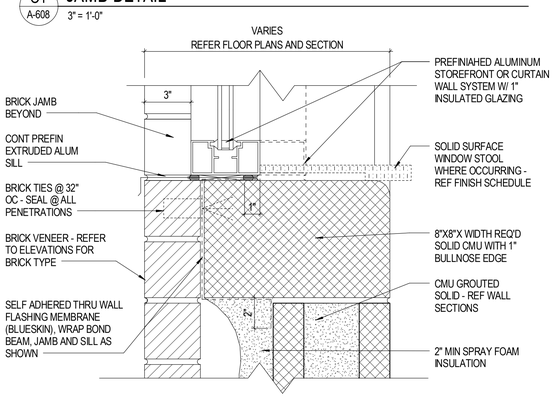

B1 A-608 SILL DETAIL
3" = 1'-0"

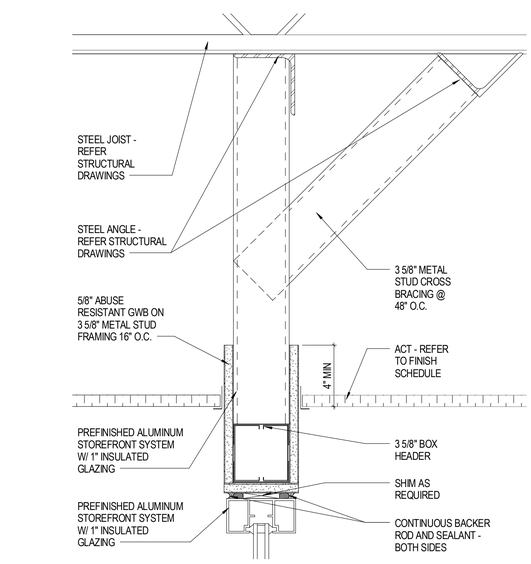

A4 A-608 HEAD DETAIL
3" = 1'-0"

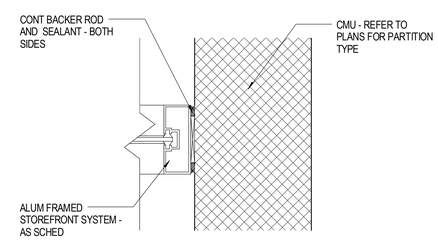

A5 A-608 JAMB DETAIL
3" = 1'-0"

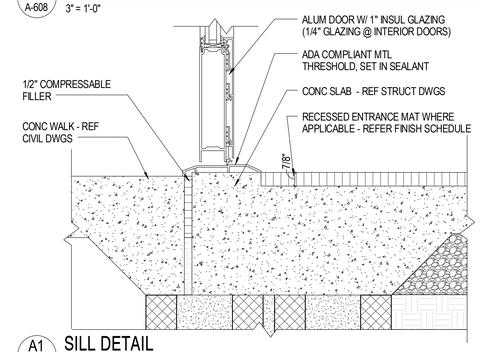

A1 A-608 SILL DETAIL
3" = 1'-0"

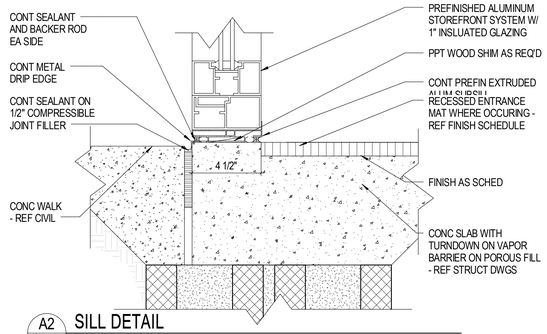

A2 A-608 SILL DETAIL
3" = 1'-0"

Received by SBBCC 3.10.2015

S.B. Ballard Construction Company

RRMM ARCHITECTS

WALLER TODD & SADLER ARCHITECTS

The Livas Group Architects, P.C.

MARK	DATE	DESCRIPTION	BY
2	03-03-2015	ADDENDUM #2	RRMM

REVISIONS

DATE	03-03-2015
PROJECT	1344-A
DESIGNED	LRS
DRAWN	RRMM
CHECKED	DRJ

COMMONWEALTH OF VIRGINIA
DUANE M. HARVER
Lic. No. 6310
03/03/15
ARCHITECT

SBBCC PROJECT NUMBER: NFS-2014-315
VIRGINIA DEPARTMENT OF EDUCATION: 118-77-06-100

PROJECT
NORFOLK PUBLIC SCHOOLS
NEW CAMPOSTELLA K-8 STEM SCHOOL
1106 CAMPOSTELLA ROAD
NORFOLK, VA

DRAWING
ALUMINUM STOREFRONT AND CURTAIN WALL DETAILS

SHEET
A-608

C:\Users\ldavinger\Documents\1344-A CAMPOSTELLA K-8 - RRMM ARCH_ldavinger.rvt

3/9/2015 3:58:35 PM

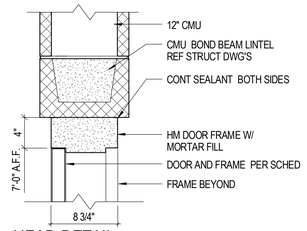

E1 HEAD DETAIL
A-609 1 1/2" = 1'-0"

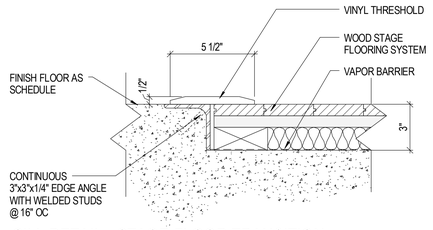

E2 SILL DETAIL - STAGE FLOOR TRANSITION
A-609 3" = 1'-0"

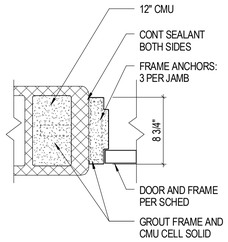

D1 JAMB DETAIL
A-609 1 1/2" = 1'-0"

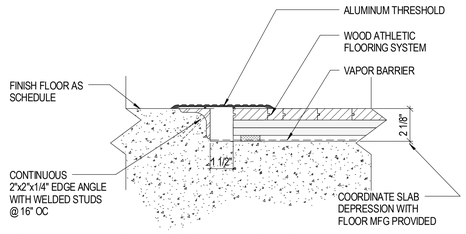

D2 SILL DETAIL - GYM FLOOR TRANSITION
A-609 3" = 1'-0"

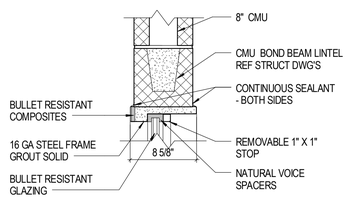

C1 HEAD DETAIL
A-609 1 1/2" = 1'-0"

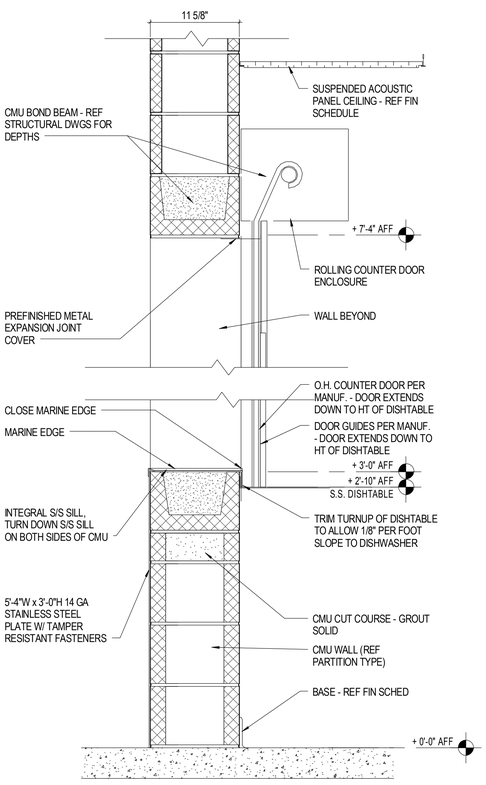

HEAD AND SILL DETAIL DETAIL @ DISHWASHING
A2 COILING DOOR
A-609 1 1/2" = 1'-0"

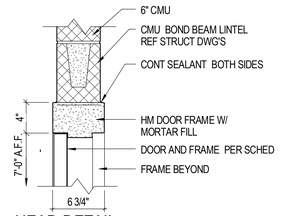

E5 HEAD DETAIL
A-609 1 1/2" = 1'-0"

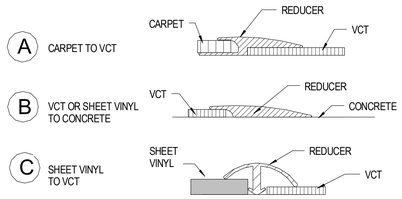

SILL TRANSITION STRIPS
SCALE: 12" = 1'-0"

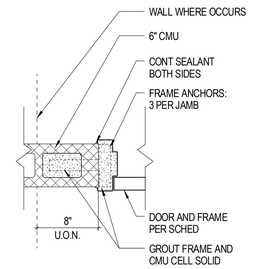

D5 JAMB DETAIL
A-609 1 1/2" = 1'-0"

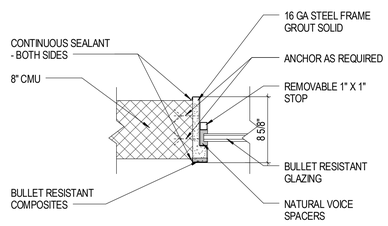

B1 JAMB DETAIL
A-609 1 1/2" = 1'-0"

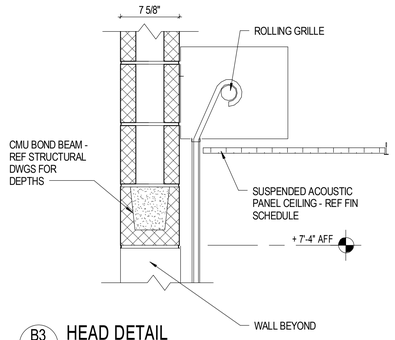

B3 HEAD DETAIL
A-609 1 1/2" = 1'-0"

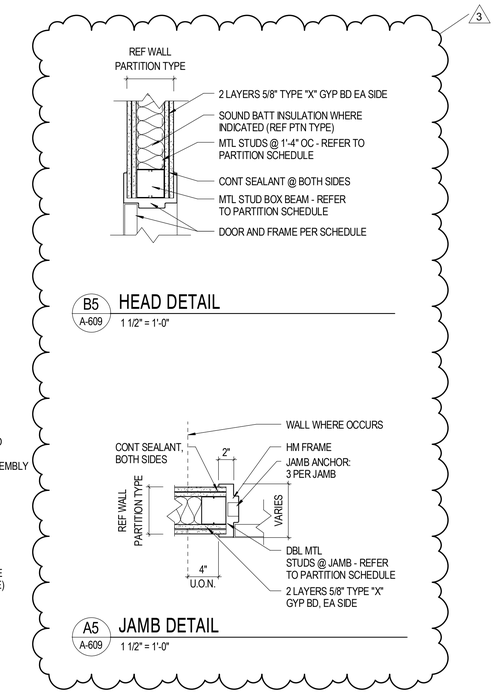

B5 HEAD DETAIL
A-609 1 1/2" = 1'-0"

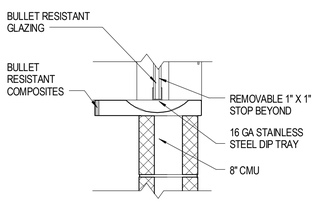

A1 SILL DETAIL
A-609 1 1/2" = 1'-0"

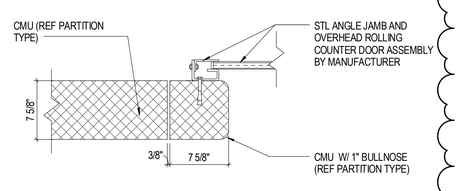

A3 JAMB DETAIL
A-609 1 1/2" = 1'-0"

Received by SBBCC 3.10.2015

S.B. Ballard Construction Company

RRMM ARCHITECTS

WALLER TODD & SADLER ARCHITECTS

The Livas Group Architects, P.C.

MARK	DATE	BY	DESCRIPTION
2	03-03-2015	RRMM	ADDENDUM #2
3	03-09-2015	RRMM	ADDENDUM #3

REVISIONS

DATE	03-03-2015
PROJECT	1344-A
DESIGNED	LRS
DRAWN	RRMM
CHECKED	DRJ

COMMONWEALTH OF VIRGINIA
DUANE M. HARVER
Lic. No. 6310
03/03/15
ARCHITECT

SBBCC PROJECT NUMBER: NPS-2014-315
VIRGINIA DEPARTMENT OF EDUCATION: 118-17-00-100

PROJECT
NORFOLK PUBLIC SCHOOLS
NEW CAMPOSTELLA K-8 STEM SCHOOL
1106 CAMPOSTELLA ROAD
NORFOLK, VA

DRAWING
HOLLOW METAL AND MISC DETAILS

SHEET
A-609

C:\Users\ickeringer\Documents\1344-A CAMPOSTELLA K-8 - RRMM ARCH_ickeringer.rvt
3/9/2015 3:58:38 PM

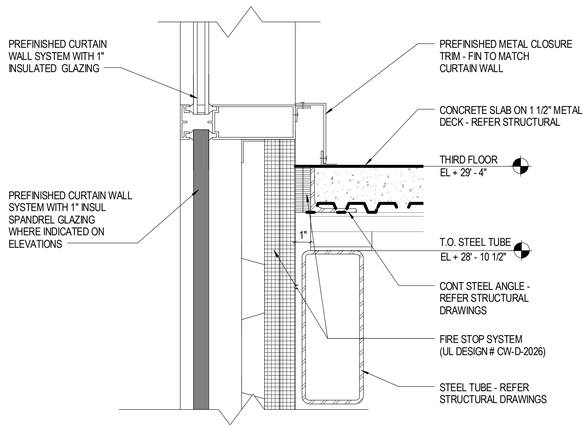

C1 A-610 INTERMEDIATE DETAIL
3" = 1'-0"

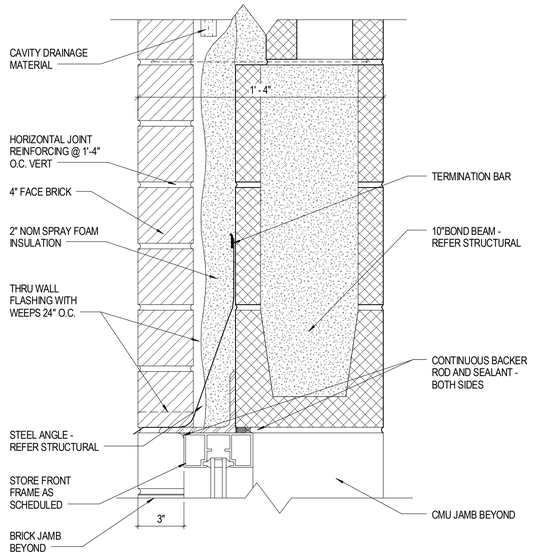

D2 A-610 HEAD DETAIL
3" = 1'-0"

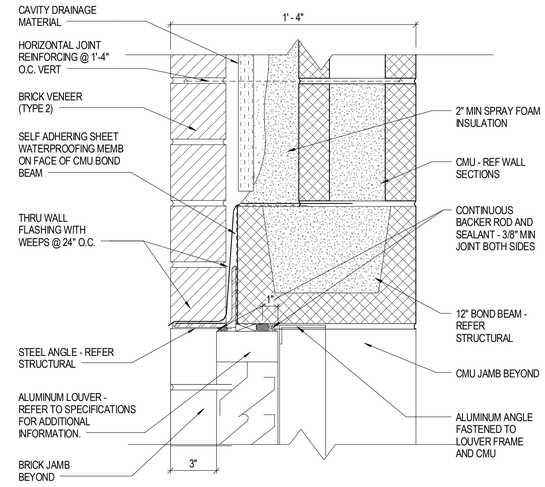

D4 A-610 HEAD DETAIL - LOUVER
3" = 1'-0"

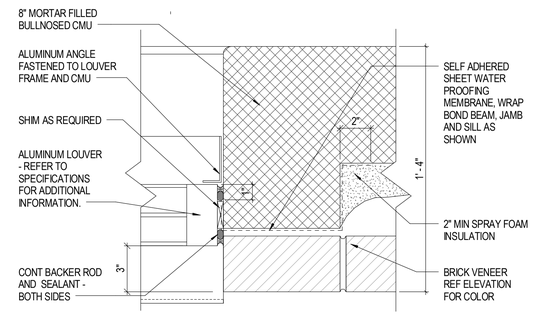

C4 A-610 JAMB DETAIL - LOUVER
3" = 1'-0"

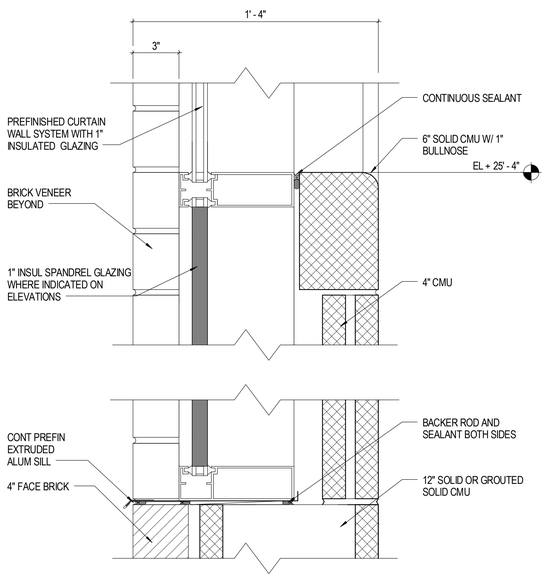

A1 A-610 CW SILL DETAIL @ STAIR B229
3" = 1'-0"

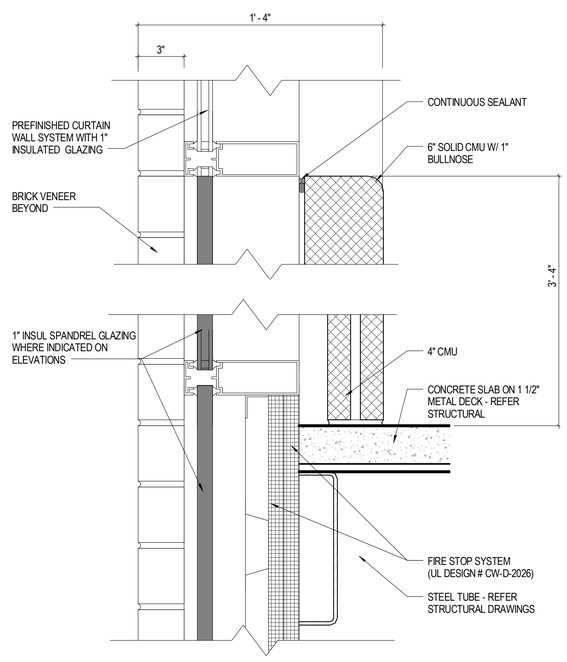

A2 A-610 SILL DETAIL
3" = 1'-0"

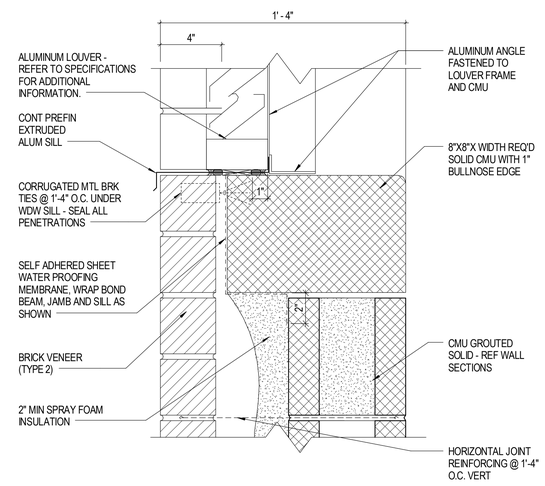

A4 A-610 SILL DETAIL - LOUVER
3" = 1'-0"

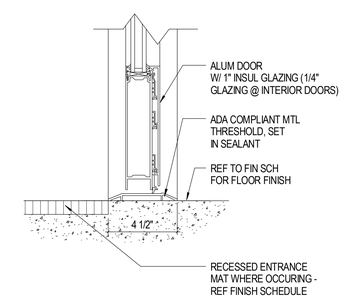

A6 A-610 SILL DETAIL
3" = 1'-0"

Received by SBBCC 3.10.2015

S.B. Ballard Construction Company

RRMM ARCHITECTS

WALLER TODD & SADLER ARCHITECTS

The Livas Group Architects, P.C.

MARK	DATE	RRMM	BY	DESCRIPTION
2	03-03-2015			ADDENDUM #2

REVISIONS

DATE	03-03-2015
PROJECT	1344-A
DESIGNED	LRS
DRAWN	RRMM
CHECKED	DRJ

COMMONWEALTH OF VIRGINIA
DUANE M. HARVER
Lic. No. 6310
03/03/15
ARCHITECT

SBBCC PROJECT NUMBER: NFS-2014-315
VIRGINIA DEPARTMENT OF EDUCATION: 118-77-00-100

PROJECT
NORFOLK PUBLIC SCHOOLS
NEW CAMPOSTELLA K-8 STEM SCHOOL
1106 CAMPOSTELLA ROAD
NORFOLK, VA

DRAWING
ALUMINUM STOREFRONT AND CURTAIN WALL DETAILS

SHEET
A-610

C:\Users\kdevinger\Documents\1344-A CAMPOSTELLA K-8 - RRMM ARCH_kdevinger.rvt

3/9/2015 3:58:40 PM

FINISH LEGEND

SYMBOL	PRODUCT	MANUFACTURER	PRODUCT # / STYLE	COLOR	NOTES
FLOOR					
CONC1	SEALED CONCRETE	--	--	CLEAR	--
CPT1	CARPET TILE	INTERFACE	SIDE TRACK	102415 SATIN/ ACCENT (BROWN WITH MULTI COLOR)	19.69" X 19.69" TILES, QUARTER TURN INSTALLATION
CPT2	CARPET TILE	INTERFACE	VIVA COLORES	101140 VERDEMAR (LIGHT BLUE)	19.69" X 19.69" TILES, QUARTER TURN INSTALLATION
CPT3	CARPET TILE	INTERFACE	VIVA COLORES	101126 VERDE PRIMAVERA (GREEN)	19.69" X 19.69" TILES, QUARTER TURN INSTALLATION
CPT4	CARPET TILE	INTERFACE	MONOCHROME	101827 RED	19.69" X 19.69" TILES, MONOLITHIC INSTALLATION
EM1	ENTRANCE MAT	KADEE	KDCM	NEAR BLACK (BLACK)	EXTRUDED ALUMINUM FRAME W/ BLACK VINYL INSERTS
PRT1	PORCELAIN TILE	DALTILE	KEYSTONES	D200 DESERT GRAY SPECKLE (MEDIUM GRAY SPECKLE)	2" X 2" TILES, PRICE GROUP 1
PT2	PAINTED RISER	SHERWIN WILLIAMS	--	SW 6236 GRAYS HARBOR	--
QT1	QUARRY TILE	DALTILE	QUARRY TILE	0Q41 BLAZE FLASH	6" X 6" TILES, PRICE GROUP 2, 1/2" THICK, 3/8" GROUT JOINT
RAF1	RESILIENT ATHLETIC FLOOR	GERFLOR	TARAFLEX- MULTI USE- REC 30	6047 CLASSIC WOOD	6'-6"W X 82'-0"L ROLLS, 3.0mm THICK
RAF2	RESILIENT ATHLETIC FLOOR	GERFLOR	TARAFLEX- MULTI USE- REC 30	6252 PEPPER (RED)	6'-6"W X 82'-0"L ROLLS, 3.0mm THICK
RT1	RUBBER TILE	JOHNSONITE	RUBBER TILE #RT	71 STORM CLOUD (MEDIUM GRAY)	RAISED SQUARE TEXTURE, 24" X 24" TILES
ST1	STAIR TREAD	JOHNSONITE	RUBBER STAIR TREADS #VIRTR-0SQ	71 STORM CLOUD (MEDIUM GRAY)	RAISED SQUARE TEXTURE, W/INTEGRAL RISER AND 2" W CONTRASTING COLOR GRIT TAPE INSERT
SV1	SHEET VINYL	GERFLOR	TARASAFE SPARCLEAN TREATED ULTRA	8704 PEBBLE (LIGHT GRAY SPECKLE)	2mm THICK, 6'-6" WIDE ROLLS
SV2	SHEET VINYL	GERFLOR	TARALAY IMPRESSION	0367 BLADE CLEAR	0.76mm THICK, 6'-6" WIDE ROLLS
VCT1	VINYL COMPOSITION TILE, FIELD	ARMSTRONG	STANDARD EXCELEON	51861 SOFT WARM GRAY	12" X 12" TILES, BASKETWEAVE INSTALLATION
VCT2	VINYL COMPOSITION TILE, ACCENT	ARMSTRONG	STANDARD EXCELEON	51903 BLUE/GRAY	12" X 12" TILES, BASKETWEAVE INSTALLATION
VCT3	VINYL COMPOSITION TILE, ACCENT	ARMSTRONG	STANDARD EXCELEON	57506 COLORADO STONE	12" X 12" TILES, BASKETWEAVE INSTALLATION
VCT4	VINYL COMPOSITION TILE, ACCENT	ARMSTRONG	STANDARD EXCELEON	52517 JESTER RED	12" X 12" TILES, BASKETWEAVE INSTALLATION
VCT5	VINYL COMPOSITION TILE, ACCENT	ARMSTRONG	STANDARD EXCELEON	51885 GRANNY SMITH	12" X 12" TILES, BASKETWEAVE INSTALLATION
VCT6	VINYL COMPOSITION TILE, ACCENT	ARMSTRONG	STANDARD EXCELEON	51910 CLASSIC BLACK	12" X 12" TILES, BASKETWEAVE INSTALLATION
WD1	WOOD FLOORING	--	CLEAR FINISH ON MAPLE	CLEAR FINISH ON MAPLE	USED ON STAGE
WD2	WOOD ATHLETIC FLOORING	CONNOR SPORTS	ALLIANCE	MAPLE	SEE SPECS FOR PLANK DIRECTION; WITH VENTED WALL BASE
BASE					
CTB1	CERAMIC TILE BASE	DALTILE	SEMI-GLOSS	X114 DESERT GRAY	4", COVE BASE, PRICE GROUP 1
PRTB1	PORCELAIN TILE BASE	DALTILE	KEYSTONES	D200 DESERT GRAY SPECKLE	4" H, COVE BASE, PRICE GROUP 1
QTB1	QUARRY TILE	DALTILE	QUARRY TILE	0Q41 BLAZE FLASH (RED)	6" COVE BASE, PRICE GROUP 2
RB1	RESILIENT BASE	JOHNSONITE	TRADITIONAL WALL BASE	71 STORM CLOUD (MEDIUM GRAY)	4"H , COVE BASE
RB2	RESILIENT BASE	JOHNSONITE	TRADITIONAL WALL BASE	20 CHARCOAL	4"H , TOELESS BASE, USE WITH CARPET ONLY
RB3	RESILIENT ATHLETIC BASE	CONNOR SPORTS	VENTED COVE BASE	BLACK	VENTED BASE
RB4	RESILIENT BASE	JOHNSONITE	TRADITIONAL WALL BASE	20 CHARCOAL	6"H, TOELESS BASE, LECTURE HALL RISERS ONLY
SVB1	SHEET VINYL BASE	GERFLOR	TARASAFE SPARCLEAN TREATED ULTRA	8704 PEBBLE (LIGHT GRAY SPECKLE)	4"H , INTEGRAL SANITARY COVE BASE
WDB1	WOOD BASE	--	CLEAR FINISH ON MAPLE	CLEAR FINISH ON MAPLE	4"H , TOELESS BASE
WALLS					
CT1	CERAMIC WALL TILE	DALTILE	SEMI-GLOSS	X114 DESERT GRAY	4 1/4" X 4 1/4" TILES, PRICE GROUP 1
CT2	CERAMIC WALL TILE, ACCENT	DALTILE	SEMI-GLOSS	1469 GALAXY	4 1/4" X 4 1/4" TILES, PRICE GROUP 1
CT3	CERAMIC WALL TILE, ACCENT	DALTILE	SEMI-GLOSS	0148 SPA	4 1/4" X 4 1/4" TILES, PRICE GROUP 1
PT1	PAINT, OVERALL	SHERWIN WILLIAMS	--	SW 7049 NUANCE (OFF WHITE)	--
PT2	PAINT, TRIM	SHERWIN WILLIAMS	--	SW 6236 GRAYS HARBOR (DARK GRAY)	--
PT3	PAINT, ACCENT	SHERWIN WILLIAMS	--	SW 7612 MOUNTAIN STREAM (AQUA BLUE)	--
PT4	PAINT, ACCENT	SHERWIN WILLIAMS	--	SW 6321 RED BAY (RED)	--
PT5	PAINT, ACCENT	SHERWIN WILLIAMS	--	SW 6430 GREAT GREEN (GREEN)	--
PT6	PAINT, EPOXY	SHERWIN WILLIAMS	--	SW 7049 NUANCE (OFF WHITE)	--
PT9	PAINT, ACCENT	SHERWIN WILLIAMS	--	SW 7016 MINDFUL GRAY (LIGHT GRAY)	--
PT10	PAINT, ACCENT	SHERWIN WILLIAMS	--	SW 6249 STORM CLOUD (MEDIUM GRAY)	--
CEILINGS					
ACT1	ACOUSTICAL CEILING TILE	USG	22421 RADAR EDUCATION	WHITE	24" X 24" X 7/8", SQUARE LAY-IN TILES, DX SUSPENSION SYSTEM
ACT2	ACOUSTICAL CEILING TILE	USG	3260 SHEETROCK CEILING PANEL	WHITE	24" X 24" X 1/2", SQUARE LAY-IN TILES, DX SUSPENSION SYSTEM
PT7	CEILING PAINT	SHERWIN WILLIAMS	TBD	SW 6258 TRICORN BLACK (BLACK)	--
PT8	CEILING PAINT	SHERWIN WILLIAMS	TBD	SW 7007 CEILING BRIGHT WHITE	--
MISCELLANEOUS					
AWP1	ACOUSTICAL WALL PANEL FABRIC	MAHARAM	MANNER	022 AQUATIC (DARKER BLUE)	54" WIDE; 65% PI RECYCLED POLYESTER, 35% PC RECYCLED POLYESTER
AWP2	ACOUSTICAL WALL PANEL FABRIC	MAHARAM	MANNER	002 CAROB (GRAY)	54" WIDE; 65% PI RECYCLED POLYESTER, 35% PC RECYCLED POLYESTER
AWP3	ACOUSTICAL WALL PANEL FABRIC	MAHARAM	MANNER	023 COTTAGE (LIGHT BLUE)	54" WIDE; 65% PI RECYCLED POLYESTER, 35% PC RECYCLED POLYESTER
CC1	CUBICLE CURTAIN	MAHARAM	TAG	004 RETREAT	72" WIDE; 60% SOLUTION-DYED POLYESTER, 40% FR POLYESTER
GR1	FLOOR GROUT	MAPEI	KERAPOXY	27 SILVER (GRAY)	USE WITH PRT1 AND PRTB1
GR2	WALL GROUT	MAPEI	KERAPOXY	27 SILVER (GRAY)	USE WITH CT1, 2, 3, AND CTB1
GR3	FLOOR GROUT	MAPEI	KERAPOXY	09 GRAY	USE WITH QT1 AND QTB1
LK1	LOCKERS	REPUBLIC STORAGE SYSTEMS COMPANY	--	50 GRAY	--
PLAM1	PLASTIC LAMINATE	WILSONART	--	4947-38 RAW COTTON (LIGHT GRAY)	--
PLAM2	PLASTIC LAMINATE	WILSONART	--	D91-60 SLATE GREY	--
PLAM3	PLASTIC LAMINATE	WILSONART	--	4783-60 WHITE TIGRIS (LIGHT GRAY)	--
PLAM4	PLASTIC LAMINATE	WILSONART	FINE VELVET TEXTURE	7953-38 HARVEST MAPLE (MEDIUM MAPLE)	--
PLAM5	PLASTIC LAMINATE	WILSONART	--	6257 SATIN BRUSHED NATURAL ALUMINUM	--
PLAM6	PLASTIC LAMINATE	WILSONART	--	D14-60 PORT (DARK RED)	--
PLAM7	PLASTIC LAMINATE	WILSONART	MATTE	6102 (415) GUNMETAL GREY	--
PVC1	PVC EDGE BAND	CANPLAST	--	CP1035 TL WILLOW GREY (LIGHT GRAY)	USE WITH PLAM1 AND PLAM3
PVC2	PVC EDGE BAND	CANPLAST	--	C1026TL GRARPHITE (DARK GRAY)	USE WITH PLAM2
PVC3	PVC EDGE BAND	CANPLAST	--	CP55499 TL (MEDIUM WOODGRAIN)	USE WITH PLAM4
RS1	ROLLER SHADE	DRAPER	FLEXSHADE PW 4400	SHEERWEAVE PW 4400 - GREYSTONE (LIGHT GRAY)	3% OPENNESS, BEAD CHAIN CLUTCH OPERATED FLEXSHADE
SC1	STAGE CURTAIN	TBD	--	BLUE (MATCH CHARISMA COLOR 4167)	--
SC2	STAGE CURTAIN	TBD	--	BLACK	--
SS1	SOLID SURFACE (WINDOW STOOL)	CORIAN	COLORS OF CORIAN	WHIPPED CREAM (OFF WHITE)	1/2" THICK WITH 1/4" BEVEL EDGE , PRICE GROUP C
SS2	SOLID SURFACE (COUNTERTOPS-ADMINISTRATION AND MEDIA CENTER)	CORIAN	COLORS OF CORIAN	CANVAS (TAN)	1/2" THICK, PRICE GROUP C
TP1	TOILET PARTITION	SCRANTON PRODUCTS	RESISTALL	GREY (MEDIUM GRAY)	FLOOR MOUNTED, OVERHEAD BRACED, CLASS B

3

Received by SBBCC 3.10.2015

S.B. Ballard Construction Company

RRMM ARCHITECTS

WALLER TODD & SADLER ARCHITECTS

The Livas Group Architects, P.C.

MARK	DATE	BY	DESCRIPTION
2	03-03-2015	WTS	ADDENDUM #2
3	03-09-2015	WTS	ADDENDUM #3

REVISIONS

DATE	03-03-2015
PROJECT	1344-A
DESIGNED	MSM
DRAWN	WTS
CHECKED	WWS

COMMONWEALTH OF VIRGINIA
DUANE M. HARVER
Lic. No. 6310
03/09/15
ARCHITECT

SBBCC PROJECT NUMBER: NFS-2014-315
VIRGINIA DEPARTMENT OF EDUCATION: 118-77-001-100

PROJECT
NORFOLK PUBLIC SCHOOLS
NEW CAMPOSTELLA K-8 STEM SCHOOL
1106 CAMPOSTELLA ROAD
NORFOLK, VA

DRAWING
FINISH LEGEND

SHEET
A-701

C:\2015 Revit Projects\1344-A CAMPOSTELLA K-8 - ARCH_jlpierce.rvt
3/9/2015 9:22:35 PM

GENERAL FINISH NOTES

A. THE FINISH SCHEDULE INDICATES ONLY THE BASIC OR PREDOMINANT SURFACE FINISHES OF EACH SPACE. REFER ALSO TO PLAN KEY NOTES, DETAILS, AND SPECIFICATIONS FOR THE FULL RANGE AND EXTENT OF ALL FINISHES REQUIRED TO COMPLETE THE WORK FOR EACH SPACE.
B. ALL INTERIOR SURFACES (EXCEPT PREFINISHED APPLIED MATERIALS) SHALL BE PAINTED (PT1), UON.
C. PAINT SOFFITS (PT8), UON.
D. FINISH OF PAINT ON WALLS SHOULD BE SEMI-GLOSS ON ALL CMU WALLS AND EGGSHELL ON GWB WALLS AND SOFFITS.
E. SEE REFLECTED CEILING PLANS FOR LOCATION & EXTENT OF DIFFERING MATERIALS.
F. PROVIDE FLOORING TRANSITION STRIPS AND ACCESSORIES TO MATCH (RB1).
G. NOT USED.
H. EXPOSED STRUCTURE PAINT DECK, JOISTS, AND ALL NON-PREFINISHED ITEMS (PT10).
I. REFER TO PARTIAL FLOOR PATTERN PLANS FOR ADDITIONAL INFORMATION FOR PAINT LOCATIONS
J. INSTALL ROLLER SHADES (RS1) AT ALL EXTERIOR STORE FRONT WINDOWS EXCEPT CURTAIN WALL, CORRIDOR AND STAIR WINDOWS AND COMMONS. REFER TO PLANS AND WINDOW TYPES FOR SIZES.
K. INSTALL (RB2) WITH CARPET FLOORING, UNLESS CARPET AND VCT ARE INSTALLED IN THE SAME ROOM.
L. PROVIDE (GR1) WITH (PRT1) AND (PRTB1) FLOOR TILES.
M. PROVIDE (GR2) WITH (CT1,2 , AND 3) AND (CTB1) WALL TILES.
N. PROVIDE (GR3) WITH (QT1) AND (QTB1) IN KITCHEN AND SURROUND AREAS.
O. PROVIDE (PLAM2) ON PENCIL SHARPENER BLOCK. REFER TO A3 / A-702.
P. NOT USED.
Q. PROVIDE (PT2) ON ALL METAL STAIR RISERS, UON.
R. PROVIDE (PT2) ON ALL HM FRAMES, DOORS, AND STAIR STRINGERS AND FRAMING.
S. PROVIDE (PT2) ON RAILINGS.
T. PROVIDE (SS1) STOOLS AT ALL WINDOW LOCATIONS WHERE CMU WALL IS FURRED OUT WITH GWB.
U. SEE ENLARGED PLANS FOR PAINT EXTENTS AND LOCATIONS.

3

FINISH SCHEDULE NOTES

1 INSTALL (PRT1) AT SHOWER FLOORS AND (PRTB1) AT SHOWER BASE. (CT1) ON ALL WALLS TO 7'-0" AFF. PT8 ON GWB CEILING.
2 PROVIDE INTEGRAL STAIR TREAD/ RISER (ST1) ON ALL STAIRS WITH (RT1) ON LANDINGS.
3 NOT USED.
4 NOT USED.
5 NOT USED.
6 PAINT EXPOSED CEILING STRUCTURE, MECHANICAL DUCT WORK, CONDUIT, ETC. (PT4) COMPLETE.
7 NOT USED.
8 PROVIDE (WD1)/(WDB1) ON STAIRS AND BASE.
9 NOT USED.
10 PAINT BULKHEADS IN COLOR INDICATED ON RCP COMPLETE.
11 NOT USED.
12 NOT USED.
13 NOT USED.
14 NOT USED.
15 NOT USED.
16 NOT USED.
17 NOT USED.
18 NOT USED.
19 NOT USED.
20 NOT USED.
21 NOT USED.
22 PROVIDE PREFINISHED METAL COLUMN WRAP ON COLUMNS AND. (PLAM1) ON COUNTERTOPS.
23 PAINT TECTUM WALL PANELS (PT3,4,10). REFER TO A1, A3, B1, B3 / A414 FOR ELEVATIONS, PLACEMENT AND EXTENT OF PANELS.
24 REFER TO D1, D4 / A808 FOR K-5 MUSIC ROOM ELEVATIONS, PLACEMENT AND EXTENT OF AWP'S.
25 REFER TO E1, E4 / A808 FOR 6-8 MUSIC ROOM ELEVATIONS, PLACEMENT AND EXTENT OF AWP'S.
26 PROVIDE (CC1) AT CURTAIN LOCATIONS INDICATED ON SHEET A-103.
27 PAINT WING WALLS (PT5) IN THIS SPACE.
28 PROVIDE VALANCE AND FRONT STAGE CURTAINS (SC1) AND REAR SETTING CURTAINS (SC2).
29 PROVIDE ACCENT WALL (PT3) ON ALL SOUTH WALLS (WALL WITH CLASSROOM DOOR) AND WALLS ON PERIMETER OF TOILET ROOM OR PROJECT ROOM.
30 PROVIDE ACCENT WALL (PT3) ON ALL NORTH WALLS (WALL WITH CLASSROOM DOOR) AND WALLS ON PERIMETER OF TOILET ROOM.
31 PROVIDE ACCENT WALL (PT5) ON ALL NORTH WALLS (WALL WITH CLASSROOM DOOR) AND WALLS ON PERIMETER OF PROJECT ROOM.
32 PROVIDE PERMARESIN COUNTER TOPS AND BACKSPLASH WITH (PLAM2) ON BASE AND WALL CABINETS. USE (PVC2) AS ALL EDGE BANDING ON BASE AND WALL CABINETS, DRAWERS, AND OTHER VERTICAL SURFACES.
33 PROVIDE (SS2) ON COUNTER TOPS AND BACKSPLASH AND (PLAM4) ON BASE AND WALL CABINETS, DRAWERS, AND OTHER VERTICAL SURFACES WITH (PVC3) AS ALL EDGE BANDING.
34 PROVIDE ACCENT WALL (PT5) ON SOUTH WALLS AND WALLS ON PERIMETER OF PROJECT ROOM.
35 PROVIDE RED CRASH PADS IN THIS LOCATION.
36 REFER TO E1, E3, E5 / A-807 FOR PLACEMENT AND EXTENTS OF AWP'S.
37 REFER TO C1 / A-418 FOR LECTURE HALL ELEVATIONS, PLACEMENT AND EXTENTS OF AWP'S.
38 PROVIDE 90% OF (CPT1) AND 10% OF (CPT3). RANDOMLY DISPERSED (CPT3) EVENLY THROUGHOUT ROOM.
39 PROVIDE PT5 ON STEEL COLUMNS IN THE INTERIOR SPACE OF THIS ROOM.
40 PROVIDE GRAY DIVIDER CURTAN IN THIS LOCATION.
41 PROVIDE RED BLEACHERS IN THIS LOCATION.
42 PROVIDE 85% OF (CPT1), 5% OF (CPT2), 5% OF (CPT3), AND 5% OF (CPT4). RANDOMLY DISPERSE (CPT2), (CPT3) AND (CPT4) EVENLY THROUGHOUT ROOM.
43 PAINT PILASTERS (PT2).
44 PAINT TECTUM WALL PANELS (PT3,4,10). REFER TO A1, A3, B1, C1 / A412 FOR GYM ELEVATIONS, PLACEMENT AND EXTENT OF PANELS.
45 REFER TO A1, B5 /A-810 FOR CASEWORK ELEVATIONS.
46 REFER TO A5, B5, C5, AND D5 / A-806 FOR PLAM LOCATIONS.
47 INSTALL CT WALL TILE TO 4'-0" AFF WITH (PT1) ABOVE AS INDICATED ON ELEVATION A1 & A2 / A-702.
48 REFER TO A1, A3, A4, A5, B3, B4, B5 / A-810 FOR CASEWORK ELEVATIONS AND SS LOCATIONS.
49 REFER TO C5 AND B5 / A812 FOR ELEVATIONS.
50 REFER TO A6, D4, D5 FOR CASEWORK ELEVATIONS AND PLAM LOCATIONS. PROVIDE (PLAM3) FOR CUBBIES.
51 PROVIDE (PLAM1) ON COUNTER TOPS AND BACKSPLASH AND (PLAM2) ON BASE AND WALL CABINETS, DRAWERS, AND OTHER VERTICAL SURFACES. USE (PVC1) AS ALL EDGE BANDING FOR (PLAM1) AND (PVC2) AS ALL EDGE BANDING FOR (PLAM2).
52 PROVIDE (PLAM3) ON COUNTER TOPS AND BACKSPLASH AND (PLAM4) ON BASE AND WALL CABINETS, DRAWERS, AND OTHER VERTICAL SURFACES. USE (PVC1) AS ALL EDGE BANDING FOR (PLAM3) AND (PVC3) AS ALL EDGE BANDING FOR (PLAM4).
53 PROVIDE 85% OF FIELD COLOR (VCT1) WITH 15% OF ACCENT COLOR IN THIS LOCATION. RANDOMLY DISPERSE ACCENT COLOR EVENLY THROUGHOUT ROOM. SEE D1 / A-706 FOR ENLARGED PLAN.
54 WHERE THREE COLORS OF (VCT) ARE USED, PROVIDE 90% OF (VCT1) WITH 5% OF EACH ACCENT COLOR IN THIS LOCATION. RANDOMLY DISPERSE ACCENT COLORS EVENLY THROUGHOUT ROOM.
55 SEE SHEET A-707 FOR FLOOR PATTERN.
56 SEE SHEET A-708 FOR FLOOR PATTERN.
57 PROVIDE 95% OF (VCT1) AS FIELD WITH 5% OF ACCENT COLOR (VCT) EVENLY DISPERSED THROUGHOUT ROOM.
58 SEE SHEET A-709 FOR FLOOR PATTERN.
59 SEE SHEET A-710 FOR FLOOR PATTERN.
60 SEE SHEET A-412 FOR GYMNASIUM MARKING PLAN.
61 SEE SHEET A-711 FOR FLOOR PATTERN.
62 SEE SHEET A-712 FOR FLOOR PATTERN.
63 INSTALL CT WALL TILE TO 4'-0" AFF WITH (PT) ABOVE.
64 SEE SHEET A-713 FOR FLOOR PATTERN.
65 SEE SHEET A-714 FOR FLOOR PATTERN.
66 REFER TO SHEET C5 / A-516 DETAIL METAL COLUMN WRAP/ BANDING DETAIL FOR PAINT LOCATIONS.
67 REFER TO SHEET A-413 FOR ENLARGED GYMNATORIUM PLAN FOR FLOORING PLACEMENT.

3

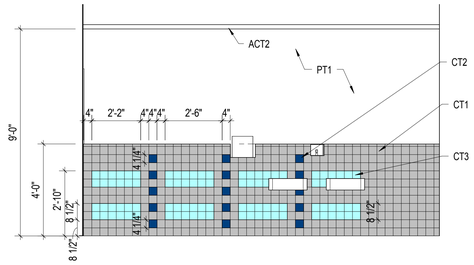

A1 / A-410 INTERIOR ELEVATION - TYPICAL GIRLS AND BOYS TOILET
3/8" = 1'-0"

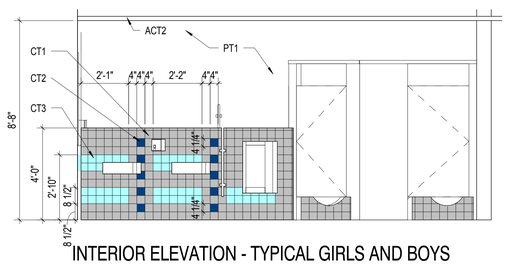

A2 / A-411 INTERIOR ELEVATION - TYPICAL GIRLS AND BOYS TOILET
3/8" = 1'-0"

NOTE: PROVIDE ONE PER CLASSROOM AND ALL OTHER EDUCATIONAL SPACES.

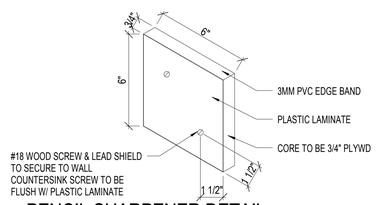

A3 / A-702 PENCIL SHARPENER DETAIL
SCALE: 3" = 1'-0"

Received by SBBCC 3.10.2015

S.B. Ballard Construction Company
RRMM ARCHITECTS
WALLER TODD & SADLER ARCHITECTS
The Livas Group Architects, P.C.

MARK	DATE	BY	DESCRIPTION
2	03-03-2015	WTS	ADDENDUM #2
3	03-09-2015	WTS	ADDENDUM #3

REVISIONS

DATE	03-03-2015
PROJECT	1344-A
DESIGNED	MSM
DRAWN	WTS
CHECKED	WWS

COMMONWEALTH OF VIRGINIA
DUANE M. HARVER
Lic. No. 6310
03/09/15
ARCHITECT

SBBCC PROJECT NUMBER: NPS-2014-315
VIRGINIA DEPARTMENT OF EDUCATION: 118-77-00-100

PROJECT
NORFOLK PUBLIC SCHOOLS
NEW CAMPOSTELLA K-8 STEM SCHOOL
1106 CAMPOSTELLA ROAD
NORFOLK, VA

DRAWING
FINISH NOTES

SHEET
A-702

C:\2015 Revit Projects\1344-A CAMPOSTELLA K-8 - ARCH_jpalerca.rvt
3/9/2015 9:22:41 PM

FINISH SCHEDULE

ROOM NUMBER	ROOM NAME	FLOOR	WALL BASE	WALLS N	WALLS S	WALLS E	WALLS W	CEILING	NOTES
A101	LECTURE HALL	CPT1,3/SV2	RB1/RB4	PT9	PT9	PT1	PT9	ACT1,PT5	27,28,37,38.39
A102	STOR	VCT1	RB1	PT1	PT1	PT1	PT1	ACT1	
A103	PARENT CENTER	VCT1,3	RB1	PT1	PT1	PT1	PT1	ACT1	57
A104	STOR	VCT1	RB1	PT1	PT1	PT1	PT1	ACT1	
A105	CORR	VCT1,3,4,5	RB1	PT1	PT1	PT1	PT1	ACT1,PT3	10,55
A106	KINDERGARTEN	VCT1,3	RB1	PT3	PT1	PT1	PT1,3	ACT1	30,51,53
A107	TOILET	SV1	SVB1	PT1	PT1	PT1	PT1	ACT2	
A108	KINDERGARTEN	VCT1,3	RB1	PT3	PT1	PT1,3	PT1	ACT1	30,51,53
A109	JAN	CONC1	RB1	PT1	PT1	PT1	PT1	ACT1	
A110	TOILET	PRT1	CTB1	PT1	PT1	CT1,2,3/PT1	PT1	ACT2	47
A111	SMALL GROUP	VCT1	RB1	PT3	PT1	PT1	PT1	ACT1	
A112	KINDERGARTEN	VCT1,3	RB1	PT3	PT1	PT1	PT1,3	ACT1	30,51,53
A113	TOILET	SV1	SVB1	PT1	PT1	PT1	PT1	ACT2	
A114	KINDERGARTEN	VCT1,3	RB1	PT3	PT1	PT1,3	PT1	ACT1	30,51,53
A115	STEM ACTIVITY AREA	VCT1,2,4,5	RB1	PT1,4	--	PT1	--	ACT1,PT4	22,51,55
A116	SMALL GROUP	VCT1	RB1	PT3	PT1	PT1	PT1	ACT1	
A117	STEM STOR	VCT1	RB1	PT1	PT1	PT1	PT1	ACT1	
A118	TEACHER WORKROOM	VCT1,2	RB1	PT1	PT1	PT3	PT1	ACT1	52,57
A119	KINDERGARTEN	VCT1,3	RB1	PT1,3	PT1	PT1	PT1,3	ACT1	30,51,53
A120	TOILET	SV1	SVB1	PT1	PT1	PT1	PT1	ACT2	
A121	KINDERGARTEN	VCT1,3	RB1	PT3	PT1	PT1,3	PT1	ACT1	30,51,53
A122	STOR	VCT1,3	RB1	PT3	PT1	PT1	PT1,3	ACT1	30,51,53
A123	CORR	VCT1,3,4,5	RB1	PT1,3	PT1	PT1	PT3	ACT1,PT3	10,55
A125	STAIR	VCT1,3/CONC1	RB1	PT1	PT1	PT1	PT1	PT8	
A126	STOR	VCT1,3	RB1	PT1	PT3	PT1,3	PT1	ACT1	29,51,53
A127	1ST GRADE	VCT1,3	RB1	PT1	PT3	PT1,3	PT1	ACT1	29,51,53
A128	TOILET	SV1	SVB1	PT1	PT1	PT1	PT1	ACT2	
A129	1ST GRADE	VCT1,3	RB1	PT1	PT3	PT1	PT1,3	ACT1	29,51,53
A130	1ST GRADE	VCT1,3	RB1	PT1	PT3	PT1,3	PT1	ACT1	29,51,53
A131	TOILET	SV1	SVB1	PT1	PT1	PT1	PT1	ACT2	
A132	1ST GRADE	VCT1,3	RB1	PT1	PT3	PT1	PT1,3	ACT1	29,51,53
A133	STEM ACTIVITY AREA	VCT1,2,4,5	RB1	--	PT1,4	PT1	--	ACT1,PT4	22,51,55
A134	SMALL GROUP	VCT1	RB1	PT1	PT3	PT1	PT1	ACT1	
A135	STEM STOR	VCT1	RB1	PT1	PT1	PT1	PT1	ACT1	
A136	SMALL GROUP	VCT1	RB1	PT1	PT3	PT1	PT1	ACT1	
A137	TOILET	PRT1	CTB1	PT1	PT1	CT1,2,3/PT1	PT1	ACT2	47
A138	1ST GRADE	VCT1,3	RB1	PT1	PT3	PT1,3	PT1	ACT1	29,51,53
A139	TOILET	SV1	SVB1	PT1	PT1	PT1	PT1	ACT2	
A140	1ST GRADE	VCT1,3	RB1	PT1	PT3	PT1	PT1,3	ACT1	29,51,53
A141	OT/PT	VCT1,3	RB1	PT1	PT1,3	PT1	PT1	ACT1	51,57
A142	STOR	VCT1	RB1	PT1	PT1	PT1	PT1	ACT1	
A143	SPEC ED OFF	VCT1,3	RB1	PT1	PT1	PT1	PT1	ACT1	57
A144	SENSORY	VCT1,3	RB1	PT1	PT1	PT1	PT1	ACT1	57
A145	PLUMBING ROOM	CONC1	RB1	PT1	PT1	PT1	PT1	PT8	
A146	TOILET	SV1	SVB1	PT1	PT1	PT1	PT1	ACT2	
A147	TOILET	SV1	SVB1	PT1	PT1	PT1	PT1	ACT2	
A148	ELEC	CONC1	RB1	PT1	PT1	PT1	PT1	PT8	
A149	DATA	VCT1	RB1	PT1	PT1	PT1	PT1	PT8	
B101	STAIR	EM1/VCT1,2,3/CONC1	RB1	PT1	PT1	PT1	PT1	ACT1,PT3	
B102	CORRIDOR	VCT1,3,4,5	RB1	PT1	PT1	PT1	PT1	ACT1,PT4	10,56
B103	ELEC	CONC1	RB1	PT1	PT1	PT1	PT1	PT8	
B104	DATA	VCT1	RB1	PT1	PT1	PT1	PT1	PT8	
B105	GIRLS	PRT1	CTB1	PT1	PT1	CT1,2,3/PT1	CT1,2,3/PT1	ACT2	47
B106	JAN	CONC1	RB1	PT1	PT1	PT1	PT1	ACT1	
B107	BOYS	PRT1	CTB1	PT1	PT1	CT1,2,3/PT1	CT1,2,3/PT1	ACT2	47
B108	2ND GRADE	VCT1,5	RB1	PT1	PT5	PT1	PT1,5	ACT1	34,51,53
B109	PROJECTS	VCT1,5	RB1	PT1	PT1	PT1	PT1	ACT1	57
B110	2ND GRADE	VCT1,5	RB1	PT1	PT5	PT1,5	PT1	ACT1	34,51,53
B111	SMALL GROUP	VCT1	RB1	PT1	PT5	PT1	PT1	ACT1	
B112	STEM ACTIVITY AREA	VCT1,2,3,4	RB1	--	PT4	PT1	PT1	ACT1,PT4	51,56
B113	STEM STOR	VCT1	RB1	PT1	PT1	PT1	PT1	ACT1	
B114	SMALL GROUP	VCT1	RB1	PT1	PT5	PT1	PT1	ACT1	
B115	STOR	VCT1	RB1	PT1	PT1	PT1	PT1	ACT1	
B116	2ND GRADE	VCT1,5	RB1	PT1	PT5	PT1	PT1,5	ACT1	34,51,53
B117	PROJECTS	VCT1,5	RB1	PT1	PT1	PT1	PT1	ACT1	57
B118	2ND GRADE	VCT1,5	RB1	PT1	PT5	PT1,5	PT1	ACT1	34,51,53
B119	TLT	PRT1	CTB1	PT1	PT1	CT1,2,3/PT1	PT1	ACT2	47
B120	STOR	VCT1	RB1	PT1	PT1	PT1	PT1	ACT1	
B121	2ND GRADE	VCT1,5	RB1	PT1	PT5	PT1	PT1,5	ACT1	34,51,53
B122	PROJECTS	VCT1,5	RB1	PT1	PT1	PT1	PT1	ACT1	57
B123	2ND GRADE	VCT1,5	RB1	PT1	PT5	PT1,5	PT1	ACT1	34,51,53
B124	FLEX CLASSROOM	VCT1,5	RB1	PT1	PT5	PT1	PT1	ACT1	51,57
B125	STOR	VCT1	RB1	PT1	PT1	PT1	PT1	ACT1	
B126	SMALL GROUP	VCT1	RB1	PT1	PT5	PT1	PT1	ACT1	
B127	INSTRUCT STORAGE	VCT1	RB1	PT1	PT1	PT1	PT1	ACT1	
B129	STAIR	VCT1,2/RT1/ST1	RB1	PT1	PT1	PT1	PT1	PT8	2
B130	VESTIBULE	EM1/VCT1,2,3	RB1	PT1	PT1	PT1	PT1	ACT1	56
B131	GYMNASIUM	WD2	RB3	PT1	PT1	PT1	PT1	PT4,PREFINISHED	6,35,40,41,44,60
B132	GYM STOR	CONC1	RB1	PT1	PT1	PT1	PT1	PT8	
B133	GIRLS LOCKER ROOM	PRT1	PRTB1	PT1	PT1	PT1	PT1	ACT2/PT8	1
B134	PE OFF	PRT1	PRTB1	PT1	PT1	PT1	PT1	ACT2	
B135	STOR	CONC1	RB1	PT1	PT1	PT1	PT1	ACT1	
B136	TLT	PRT1	PRTB1	PT1	PT1	PT1	PT1	ACT2/PT8	1
B137	GIRLS TOILET	PRT1	CTB1	PT1	CT1,2,3/PT1	PT1	PT1	ACT2	47
B138	BOYS TOILET	PRT1	CTB1	CT1,2,3/PT1	PT1	PT1	PT1	ACT2	47
B139	BOYS LOCKER ROOM	PRT1	PRTB1	PT1	PT1	PT1	PT1	ACT2/PT8	1
B140	PE OFF	PRT1	PRTB1	PT1	PT1	PT1	PT1	ACT2	
B141	STOR	CONC1	RB1	PT1	PT1	PT1	PT1	ACT1	
B142	TLT	PRT1	PRTB1	PT1	PT1	PT1	PT1	ACT2/PT8	1
B143	LAUNDRY	CONC1	RB1	PT1	PT1	PT1	PT1	ACT2	
B144	JAN	CONC1	RB1	PT1	PT1	PT1	PT1	ACT1	
B145	DRESS	VCT1	RB1	PT1	PT1	PT1	PT1	ACT1	51
B146	DRESS	VCT1	RB1	PT1	PT1	PT1	PT1	ACT1	51
B147	NATURE LAB	VCT1,2,5	RB1	PT1	PT1	PT1	PT5	ACT1	56
B148	CORR	VCT1,3,4,5	RB1	PT1	PT1	PT1	PT1	ACT1,PT3	10,56
B149	K-5 ART LAB	VCT1,2,3	RB1	PT1	PT1	PT1	PT3	ACT1	32,56
B150	STOR	VCT2	RB1	PT1	PT1	PT1	PT1	ACT1	
B151	DIGITAL ART	VCT1,2,3	RB1	PT1	PT1	PT1	PT1	ACT1	56
B152	6-8 ART LAB	VCT1,2,3	RB1	PT1	PT1	PT3	PT1	ACT1	32,56
B153	KILN	VCT2	RB1	PT1	PT1	PT1	PT1	ACT1	
B154	ART STOR	VCT2	RB1	PT1	PT1	PT1	PT1	ACT1	56
B155	HEALTH LAB	VCT1,2,5	RB1	PT1	PT1	PT1	PT5	ACT1	56
B156	STORAGE	VCT2	RB1	PT1	PT1	PT1	PT1	PT8	
C101	SECURITY VEST	EM1/VCT1	RB1	PT1	PT1	PT1	PT1	ACT1	
C102	LOBBY	VCT1,2,3	RB1	PT1	PT1	PT1	PT1	ACT1	10,58
C103	MAIN OFF	CPT1,2,3,4	RB2	PT1	PT1	PT1	PT1	ACT1	33,42,48
C104	SECURITY	CPT1,2,3,4	RB2	PT1	PT1	PT1	PT1	ACT1	33,42,45
C105	MAIL/WR	VCT1,2,3	RB1	PT1	PT1	PT3	PT1	ACT1	50,52,54
C106	CONF	CPT1	RB2	PT3	PT1	PT1	PT1	ACT1	52
C107	CORR	CPT1	RB2	PT1	PT1	PT1	PT1	ACT1,PT3	10
C108	ATTEND	CPT1	RB2	PT3	PT1	PT1	PT1	ACT1	

FINISH SCHEDULE

ROOM NUMBER	ROOM NAME	FLOOR	WALL BASE	WALLS N	WALLS S	WALLS E	WALLS W	CEILING	NOTES
C109	BOOKKEEP	CPT1	RB2	PT3	PT1	PT1	PT1	ACT1	
C110	PRINC	CPT1	RB2	PT1	PT1	PT1	PT3	ACT1	
C111	CLOS	CPT1	RB2	PT1	PT1	PT1	PT1	ACT1	
C112	TLT	PRT1	PRTB1	PT1	PT1	PT1	PT1	ACT2	
C113	STEM OFF	CPT1	RB2	PT3	PT1	PT1	PT1	ACT1	
C114	TLT	PRT1	CTB1	PT1	PT1	CT1,2,3/PT1	PT1	ACT2	47
C115	AP	CPT1	RB2	PT1	PT1	PT1	PT3	ACT1	
C116	AP	CPT1	RB2	PT1	PT1	PT3	PT1	ACT1	
C117	LEAD TCHR	CPT1	RB2	PT1	PT1	PT3	PT1	ACT1	
C118	INSTRUCT OFF	CPT1	RB2	PT1	PT1	PT3	PT1	ACT1	
C119	CORR	CPT1	RB2	PT1	PT1	PT1	PT1	ACT1,PT3	10,52
C120	STOR	VCT1	RB1	PT1	PT1	PT1	PT1	ACT1	
C121	ITIN OFF	CPT1	RB2	PT1	PT1	PT3	PT1	ACT1	
C122	GUID CONF	CPT1	RB2	PT1	PT1	PT3	PT1	ACT1	
C123	RECORDS	VCT1	RB1	PT1	PT1	PT1	PT1	ACT1	
C124	GUID	CPT1	RB2	PT1	PT1	PT1	PT3	ACT1	
C125	GUID WAIT	CPT1	RB2	PT1	PT1	PT1	PT1	ACT1	
C126	GUID	CPT1	RB2	PT1	PT1	PT1	PT3	ACT1	
C127	GUID CONF	CPT1	RB2	PT1	PT1	PT1	PT3	ACT1	
C128	GUID	CPT1	RB2	PT1	PT1	PT3	PT1	ACT1	
C129	CLINIC	VCT1,2,3	RB1	PT1	PT1	PT1	PT1	ACT1,PT3	10,54
C130	W/D	VCT1	RB1	PT1	PT1	PT1	PT1	ACT1	
C131	STOR	VCT1	RB1	PT1	PT1	PT1	PT1	ACT1	
C132	EXAM	VCT1	RB1	PT1	PT1	PT1	PT1	ACT1	51
C133	CLINIC OFF	VCT1	RB1	PT1	PT1	PT1	PT1	ACT1	
C134	TLT	PRT1	CTB1	PT1	PT1	CT1,2,3/PT1	PT1	ACT2/PT8	1,47
C135	EXAM	VCT1	RB1	PT1	PT1	PT1	PT1	ACT1	51
C136	COT AREA	VCT1,2,3	RB1	PT1	PT1	PT1	PT1	ACT1	26,54
C137	SCHOOL COMMONS	VCT1,2,3,4,6	RB1	PT1	PT1	PT1,3,4	PT1,3	ACT1/PT3	10,43,49,58,66
C137A	MONUMENTAL STAIR	VCT1/RT1/ST1	RB1	PT1	PT1	PT1	PT1	ACT1/PT3	2
C138	STOR	VCT2	RB1	PT1	PT1	PT1	PT1	PT8	
C139	CAFETERIA LOBBY	VCT1,2,4,6	RB1	PT1	PT1,4	PT1,4	PT1	ACT1,PT3,10	58
C140	STUD ACT ST	VCT1,2,3	RB1	PT1	PT1	PT1	PT1	ACT1	54
C141	STUD ACT OFF	VCT1,2,3	RB1	PT1	PT1	PT1	PT1	ACT1	54
C142	CORR	VCT1,2,3	RB1	PT1	PT1	PT1	PT1	ACT1,PT10	10,58
C143	TEACHER DINING	VCT1,2,3	RB1	PT5	PT1	PT1	PT1	ACT1	52,58
C144	GIRLS	PRT1	CTB1	PT1	PT1	CT1,2,3/PT1	CT1,2,3/PT1	ACT2	47
C145	BOYS	PRT1	CTB1	PT1	PT1	CT1,2,3/PT1	CT1,2,3/PT1	ACT2	47
C146	GYM LOBBY	VCT1,2,4,6	RB1	PT1,4	PT1	PT1,4	PT1,4	ACT1,PT10	58
C147	ELEC	CONC1	RB1	PT1	PT1	PT1	PT1	PT8	
C148	DATA	VCT1	RB1	PT1	PT1	PT1	PT1	PT8	
C149	STORAGE	VCT2	RB1	PT1	PT1	PT1	PT1	ACT1	
C150	ELEV EQUIP	CONC1	RB1	PT1	PT1	PT1	PT1	PT8	
D101	CORRIDOR	VCT1,3,4,5	RB1	PT1	PT1	PT1,3	PT1	ACT1,PT3	10,59
D102	CAFETERIA	RAF1,2	RB1	PT1	PT1	PT1	PT1	ACT1,PT3,4,5,10	36
D103	KITCHEN	QT1	QTB1	PT6	PT6	PT6	PT6	ACT2	
D104	JAN	CONC1	RB1	PT6	PT6	PT6	PT6	ACT2	
D105	WASH	QT1	QTB1	PT6	PT6	PT6	PT6	ACT2	
D106	COOLER	QT1	--	--	--	--	--	--	
D107	FREEZER	QT1	--	--	--	--	--	--	
D108	DRY STOR	QT1	QTB1	PT6	PT6	PT6	PT6	ACT2	
D109	LOCKER	QT1	QTB1	PT1	PT1	PT1	PT1	ACT2	
D110	TLT	QT1	QTB1	CT1/PT6	CT1/PT6	CT1/PT6	CT1/PT6	ACT2	63
D111	OFFICE	QT1	QTB1	PT6	PT6	PT6	PT6	ACT2	
D112	DISH AREA	QT1	QTB1	PT6	PT6	PT6	PT6	ACT2	
D113	GYMNATORIUM	RAF1,2	RB1	PT1	PT1	PT1	PT1	PT3,4,PREFINISHED	6,23,35,67
D114	STOR	CONC1	RB1	PT1	PT1	PT1	PT1	PT8	
D115	TABLE STORAGE	CONC1	RB1	PT1	PT1	PT1	PT1	ACT1	
D116	GYM STOR	CONC1	RB1	PT1	PT1	PT1	PT1	ACT1	
D117	STAGE	WD1	WDB1	PT1	PT1	PT1	PT1	PT7	8,28
D118	STOR	CONC1	RB1	PT1	PT1	PT1	PT1	PT8	
D119	STOR	CONC1	RB1	PT1	PT1	PT1	PT1	ACT1	
D120	CORR	VCT1,3,4,5	RB1	PT1	PT1	PT1	PT1	ACT1,PT3	10,59
D121	MECHANICAL	CONC1	RB1	PT1	PT1	PT1	PT1	PT8	
D122	ELECTRICAL	CONC1	RB1	PT1	PT1	PT1	PT1	PT8	
D123	CUSTODIAL	VCT1	RB1	PT1	PT1	PT1	PT1	ACT1	
D124	CORR	VCT1,3,4,5	RB1	PT1	PT1	PT1	PT1	ACT1,PT3	10,59
D125	6-8 MUSIC ROOM	VCT1,2,3	RB1	PT1	PT1	PT1	PT1,3	ACT1	25,51,59
D126	MIDI LAB	VCT1	RB1	PT1	PT1	PT1	PT1	ACT1	
D127	MUSIC OFF	VCT1	RB1	PT1	PT1	PT1	PT1	ACT1	
D128	K-5 MUSIC ROOM	VCT1,2,3	RB1	PT1	PT1	PT1	PT3	ACT1	24,51,59
D129	ELEC PANELS	CONC1	RB1	PT1	PT1	PT1	PT1	PT8	

GENERAL FINISH NOTES

A. THE FINISH SCHEDULE INDICATES ONLY THE BASIC OR PREDOMINANT SURFACE FINISHES OF EACH SPACE. REFER ALSO TO PLAN KEY NOTES, DETAILS, AND SPECIFICATIONS FOR THE FULL RANGE AND EXTENT OF ALL FINISHES REQUIRED TO COMPLETE THE WORK FOR EACH SPACE.
B. ALL INTERIOR SURFACES (EXCEPT PREFINISHED APPLIED MATERIALS) SHALL BE PAINTED (PT1), UON.
C. PAINT SOFFITS (PT8), UON.
D. FINISH OF PAINT ON WALLS SHOULD BE SEMI-GLOSS ON ALL CMU WALLS AND EGGSHELL ON GWB WALLS AND SOFFITS.
E. SEE REFLECTED CEILING PLANS FOR LOCATION & EXTENT OF DIFFERING MATERIALS.
F. PROVIDE FLOORING TRANSITION STRIPS AND ACCESSORIES TO MATCH (RB1).
G. NOT USED.
H. EXPOSED STRUCTURE PAINT DECK, JOISTS, AND ALL NON-PREFINISHED ITEMS (PT10).
I. REFER TO PARTIAL FLOOR PATTERN PLANS FOR ADDITIONAL INFORMATION FOR PAINT LOCATIONS
J. INSTALL ROLLER SHADES (RS1) AT ALL EXTERIOR STORE FRONT WINDOWS EXCEPT CURTAIN WALL, CORRIDOR AND STAIR WINDOWS AND COMMONS. REFER TO PLANS AND WINDOW TYPES FOR SIZES.
K. INSTALL (RB2) WITH CARPET FLOORING, UNLESS CARPET AND VCT ARE INSTALLED IN THE SAME ROOM.
L. PROVIDE (GR1) WITH (PRT1) AND (PRTB1) FLOOR TILES.
M. PROVIDE (GR2) WITH (CT1,2 , AND 3) AND (CTB1) WALL TILES.
N. PROVIDE (GR3) WITH (QT1) AND (QTB1) IN KITCHEN AND SURROUND AREAS.
O. PROVIDE (PLAM2) ON PENCIL SHARPENER BLOCK. REFER TO A3 / A-702.
P. NOT USED.
Q. PROVIDE (PT2) ON ALL METAL STAIR RISERS, UON.
R. PROVIDE (PT2) ON ALL HM FRAMES, DOORS, AND STAIR STRINGERS AND FRAMING.
S. PROVIDE (PT2) ON RAILINGS.
T. PROVIDE (SS1) STOOLS AT ALL WINDOW LOCATIONS WHERE CMU WALL IS FURRED OUT WITH GWB. 3
U. SEE ENLARGED PLANS FOR PAINT EXTENTS AND LOCATIONS.

FINISH SCHEDULE NOTES

1 INSTALL (PRT1) AT SHOWER FLOORS AND (PRTB1) AT SHOWER BASE. (CT1) ON ALL WALLS TO 7'-0" AFF. PT8 ON GWB CEILING.
2 PROVIDE INTEGRAL STAIR TREAD/ RISER (ST1) ON ALL STAIRS WITH (RT1) ON LANDINGS.
3 NOT USED.
4 NOT USED.
5 NOT USED.
6 PAINT EXPOSED CEILING STRUCTURE, MECHANICAL DUCT WORK, CONDUIT, ETC. (PT4) COMPLETE.
7 NOT USED.
8 PROVIDE (WD1)/(WDB1) ON STAIRS AND BASE.
9 NOT USED.
10 PAINT BULKHEADS IN COLOR INDICATED ON RCP COMPLETE.
11 NOT USED.
12 NOT USED.
13 NOT USED.
14 NOT USED.
15 NOT USED.
16 NOT USED.
17 NOT USED.
18 NOT USED.
19 NOT USED.
20 NOT USED.
21 NOT USED.
22 PROVIDE PREFINISHED METAL COLUMN WRAP ON COLUMNS AND. (PLAM1) ON COUNTERTOPS.
23 PAINT TECTUM WALL PANELS (PT3,4,10). REFER TO A1, A3, B1, B3 / A414 FOR ELEVATIONS, PLACEMENT AND EXTENT OF PANELS.
24 REFER TO D1, D4 / A808 FOR K-5 MUSIC ROOM ELEVATIONS, PLACEMENT AND EXTENT OF AWP'S.
25 REFER TO E1, E4 / A808 FOR 6-8 MUSIC ROOM ELEVATIONS, PLACEMENT AND EXTENT OF AWP'S.
26 PROVIDE (CC1) AT CURTAIN LOCATIONS INDICATED ON SHEET A-103.
27 PAINT WING WALLS (PT5) IN THIS SPACE.
28 PROVIDE VALANCE AND FRONT STAGE CURTAINS (SC1) AND REAR SETTING CURTAINS (SC2).
29 PROVIDE ACCENT WALL (PT3) ON ALL SOUTH WALLS (WALL WITH CLASSROOM DOOR) AND WALLS ON PERIMETER OF TOILET ROOM OR PROJECT ROOM.
30 PROVIDE ACCENT WALL (PT3) ON ALL NORTH WALLS (WALL WITH CLASSROOM DOOR) AND WALLS ON PERIMETER OF TOILET ROOM.
31 PROVIDE ACCENT WALL (PT5) ON ALL NORTH WALLS (WALL WITH CLASSROOM DOOR) AND WALLS ON PERIMETER OF PROJECT ROOM.
32 PROVIDE PERMARESIN COUNTER TOPS AND BACKSPLASH WITH (PLAM2) ON BASE AND WALL CABINETS. USE (PVC2) AS ALL EDGE BANDING ON BASE AND WALL CABINETS, DRAWERS, AND OTHER VERTICAL SURFACES.
33 PROVIDE (SS2) ON COUNTER TOPS AND BACKSPLASH AND (PLAM4) ON BASE AND WALL CABINETS, DRAWERS, AND OTHER VERTICAL SURFACES WITH (PVC3) AS ALL EDGE BANDING.
34 PROVIDE ACCENT WALL (PT5) ON SOUTH WALLS AND WALLS ON PERIMETER OF PROJECT ROOM.
35 PROVIDE RED CRASH PADS IN THIS LOCATION.
36 REFER TO E1, E3, E5 / A-807 FOR PLACEMENT AND EXTENTS OF AWP'S.
37 REFER TO C1 / A-418 FOR LECTURE HALL ELEVATIONS, PLACEMENT AND EXTENTS OF AWP'S.
38 PROVIDE 90% OF (CPT1) AND 10% OF (CPT3). RANDOMLY DISPERSED (CPT3) EVENLY THROUGHOUT ROOM.
39 PROVIDE PT5 ON STEEL COLUMNS IN THE INTERIOR SPACE OF THIS ROOM.
40 PROVIDE GRAY DIVIDER CURTAN IN THIS LOCATION.
41 PROVIDE RED BLEACHERS IN THIS LOCATION.
42 PROVIDE 85% OF (CPT1), 5% OF (CPT2), 5% OF (CPT3), AND 5% OF (CPT4). RANDOMLY DISPERSE (CPT2), (CPT3) AND (CPT4) EVENLY THROUGHOUT ROOM.
43 PAINT PILASTERS (PT2).
44 PAINT TECTUM WALL PANELS (PT3,4,10). REFER TO A1, A3, B1, C1 / A412 FOR GYM ELEVATIONS, PLACEMENT AND EXTENT OF PANELS.
45 REFER TO A1, B5 /A-810 FOR CASEWORK ELEVATIONS.
46 REFER TO A5, B5, C5, AND D5 / A-806 FOR PLAM LOCATIONS.
47 INSTALL CT WALL TILE TO 4'-0" AFF WITH (PT1) ABOVE AS INDICATED ON ELEVATION A1 & A2 / A-702.
48 REFER TO A1, A3, A4, A5, B3, B4, B5 / A-810 FOR CASEWORK ELEVATIONS AND SS LOCATIONS.
49 REFER TO C5 AND B5 / A812 FOR ELEVATIONS.
50 REFER TO A6, D4, D5 FOR CASEWORK ELEVATIONS AND PLAM LOCATIONS. PROVIDE (PLAM3) FOR CUBBIES.
51 PROVIDE (PLAM1) ON COUNTER TOPS AND BACKSPLASH AND (PLAM2) ON BASE AND WALL CABINETS, DRAWERS, AND OTHER VERTICAL SURFACES. USE (PVC1) AS ALL EDGE BANDING FOR (PLAM1) AND (PVC2) AS ALL EDGE BANDING FOR (PLAM2).
52 PROVIDE (PLAM3) ON COUNTER TOPS AND BACKSPLASH AND (PLAM4) ON BASE AND WALL CABINETS, DRAWERS, AND OTHER VERTICAL SURFACES. USE (PVC1) AS ALL EDGE BANDING FOR (PLAM3) AND (PVC3) AS ALL EDGE BANDING FOR (PLAM4).
53 PROVIDE 85% OF FIELD COLOR (VCT1) WITH 15% OF ACCENT COLOR IN THIS LOCATION. RANDOMLY DISPERSE ACCENT COLOR EVENLY THROUGHOUT ROOM. SEE D1 / A-706 FOR ENLARGED PLAN.
54 WHERE THREE COLORS OF (VCT) ARE USED, PROVIDE 90% OF (VCT1) WITH 5% OF EACH ACCENT COLOR IN THIS LOCATION. RANDOMLY DISPERSE ACCENT COLORS EVENLY THROUGHOUT ROOM.
55 SEE SHEET A-707 FOR FLOOR PATTERN.
56 SEE SHEET A-708 FOR FLOOR PATTERN.
57 PROVIDE 95% OF (VCT1) AS FIELD WITH 5% OF ACCENT COLOR (VCT) EVENLY DISPERSED THROUGHOUT ROOM.
58 SEE SHEET A-709 FOR FLOOR PATTERN.
59 SEE SHEET A-710 FOR FLOOR PATTERN.
60 SEE SHEET A-412 FOR GYMNASIUM MARKING PLAN.
61 SEE SHEET A-711 FOR FLOOR PATTERN.
62 SEE SHEET A-712 FOR FLOOR PATTERN.
63 INSTALL CT WALL TILE TO 4'-0" AFF WITH (PT) ABOVE.
64 SEE SHEET A-713 FOR FLOOR PATTERN.
65 SEE SHEET A-714 FOR FLOOR PATTERN.
66 REFER TO SHEET C5 / A-516 DETAIL METAL COLUMN WRAP/ BANDING DETAIL FOR PAINT LOCATIONS.
67 REFER TO SHEET A-413 FOR ENLARGED GYMNATORIUM PLAN FOR FLOORING PLACEMENT.

Received by SBRCC 3.10.2015

S.B. Ballard Construction Company
RRMM ARCHITECTS
WALLER TODD & SADLER ARCHITECTS
The Livas Group Architects, P.C.

MARK	DATE	BY	DESCRIPTION
2	03-03-2015	WTS	ADDENDUM #2
3	03-09-2015	WTS	ADDENDUM #3

REVISIONS

DATE	03-03-2015
PROJECT	1344-A
DESIGNED	MSM
DRAWN	WTS
CHECKED	WWS

COMMONWEALTH OF VIRGINIA — DUANE M. HARVER — Lic. No. 6310 — 03/09/15 — ARCHITECT

PROJECT: NORFOLK PUBLIC SCHOOLS
NEW CAMPOSTELLA K-8 STEM SCHOOL
1106 CAMPOSTELLA ROAD
NORFOLK, VA
SBRCC PROJECT NUMBER: NPS-2014-315
VIRGINIA DEPARTMENT OF EDUCATION: 118-77-00-100

DRAWING: FINISH SCHEDULE - FIRST FLOOR

SHEET A-703

C:\2015 Revit Projects\1344-A CAMPOSTELLA K-8 - ARCH_jsalerno.rvt
3/9/2015 9:22:49 PM

FINISH SCHEDULE

ROOM NUMBER	ROOM NAME	FLOOR	WALL BASE	WALLS N	WALLS S	WALLS E	WALLS W	CEILING	NOTES
A201	CORRIDOR	VCT1,2,3,5	RB1	PT1	PT1	PT1	PT1,9	ACT1,PT3	10,43,61
A202	SCHOOL STORE	VCT1	RB1	PT1	PT1	PT1	PT1	ACT1	51
A203	CORRIDOR	VCT1,3,4	RB1	PT1	PT1	PT1	PT1	ACT1,PT3	10,61
A204	DISCOVERY AREA	CPT1,2,3,4	RB2	PT1	PT1	PT1	PT1,4	ACT1,PT5	42
A205	MEDIA OFFICE	CPT1	RB2	PT1	PT1	PT5	PT1	ACT1	
A206	PROD LAB/ STUDIO	CPT1	RB2	PT1	PT1	PT1	PT5	ACT1	
A207	HEAD END	VCT1	RB1	PT1	PT1	PT1	PT1	ACT1	
A208	CORRIDOR	VCT1,3,4,5	RB1	PT1	PT1	PT1	PT1	ACT1,PT4,5	10,61
A209	JANITOR	CONC1	RB1	PT1	PT1	PT1	PT1	ACT1	
A210	TOILET	PRT1	CTB1	CT1,2,3/PT1	PT1	PT1	CT1,2,3/PT1	ACT2	47
A211	BOYS	PRT1	CTB1	PT1	PT1	CT1,2,3/PT1	CT1,2,3/PT1	ACT2	47
A212	SMALL GROUP	VCT1	RB1	PT5	PT1	PT1	PT1	ACT1	
A213	5TH GRADE	VCT1,5	RB1	PT5	PT1	PT1	PT1,5	ACT1	31,51,53
A214	PROJECTS	VCT1,5	RB1	PT1	PT1	PT1	PT1	ACT1	57
A215	5TH GRADE	VCT1,5	RB1	PT5	PT1	PT1,5	PT1	ACT1	31,51,53
A216	STEM ACTIVITY AREA	VCT1,2,3,4	RB1	PT1,4	--	PT1	--	ACT1,PT4	22,51,61
A217	SMALL GROUP	VCT1	RB1	PT5	PT1	PT1	PT1	ACT1	
A218	STEM STOR	VCT1	RB1	PT1	PT1	PT1	PT1	ACT1	
A219	FLEX CLASSROOM	VCT1,5	RB1	PT1	PT5	PT1	PT1	ACT1	51,54
A220	5TH GRADE	VCT1,5	RB1	PT5	PT1	PT1	PT1,5	ACT1	31,51,53
A221	PROJECTS	VCT1,5	RB1	PT1	PT1	PT1	PT1	ACT1	57
A222	5TH GRADE	VCT1,5	RB1	PT5	PT1	PT1,5	PT1	ACT1	31,51,53
A223	5TH GRADE	VCT1,5	RB1	PT5	PT1	PT1,5	PT1	ACT1	31,51,53
A224	PROJECTS	VCT1,5	RB1	PT1	PT1	PT1	PT1	ACT1	57
A225	CORRIDOR	VCT1,3,4,5	RB1	PT1,5	PT1	PT1	PT5	ACT1,PT5	10,61
A226	STAIR	VCT1,2/CONC1	RB1	PT1	PT1	PT1	PT1	PT8	
A227	FLEX CLASSROOM	VCT1,5	RB1	PT1	PT5	PT1	PT1	ACT1	51,53
A228	4TH GRADE	VCT1,5	RB1	PT1	PT5	PT1,5	PT1	ACT1	34,51,53
A229	PROJECTS	VCT1,5	RB1	PT1	PT1	PT1	PT1	ACT1	57
A230	4TH GRADE	VCT1,5	RB1	PT1	PT5	PT1	PT1,5	ACT1	34,51,53
A231	4TH GRADE	VCT1,5	RB1	PT1	PT5	PT1,5	PT1	ACT1	34,51,53
A232	PROJECTS	VCT1,5	RB1	PT1	PT1	PT1	PT1	ACT1	57
A233	4TH GRADE	VCT1,5	RB1	PT1	PT5	PT1	PT1,5	ACT1	34,51,53
A234	STEM ACTIVITY AREA	VCT1,2,3,4	RB1	--	PT1,4	PT1	--	ACT1,PT4	22,51,61
A235	STEM STOR	VCT1	RB1	PT1	PT1	PT1	PT1	ACT1	
A236	SMALL GROUP	VCT1	RB1	PT1	PT5	PT1	PT1	ACT1	
A237	4TH GRADE	VCT1,5	RB1	PT1	PT5	PT1,5	PT1	ACT1	34,51,53
A238	PROJECTS	VCT1,5	RB1	PT1	PT1	PT1	PT1	ACT1	57
A239	FLEX CLASSROOM	VCT1,5	RB1	PT1	PT5	PT1	PT1,5	ACT1	34,51,53
A240	SMALL GROUP	VCT1	RB1	PT1	PT5	PT1	PT1	ACT1	
A241	GIRLS	PRT1	CTB1	PT1	PT1	CT1,2,3/PT1	CT1,2,3/PT1	ACT2	47
A242	TOILET	PRT1	CTB1	PT1	CT1,2,3/PT1	PT1	CT1,2,3/PT1	ACT2	47
A243	COMPUTER LAB	VCT1,5	RB1	PT1	PT5	PT1	PT1	ACT1	53
A244	CORRIDOR	VCT1,2,3	RB1	PT1	PT1	PT1	PT1	ACT1,PT3	10,61
A245	TEACHER WORKROOM	VCT1,5	RB1	PT1	PT5	PT1	PT1	ACT1	52,54
A247	ELEC	CONC1	RB1	PT1	PT1	PT1	PT1	PT8	
A248	DATA	VCT1	RB1	PT1	PT1	PT1	PT1	PT8	
B201	STAIR	VCT1,2/CONC1	RB1	PT1	PT1	PT1	PT1	PT8	
B202	CORRIDOR	VCT1,3,4,5	RB1	PT1,3	PT1	PT1,3	PT1	ACT1,PT3	10,62
B203	INSTRUCT STORAGE	VCT1	RB1	PT1	PT1	PT1	PT1	ACT1	
B204	GIRLS	PRT1	CTB1	PT1	PT1	CT1,2,3/PT1	CT1,2,3/PT1	ACT2	47
B205	JAN	CONC1	RB1	PT1	PT1	PT1	PT1	ACT1	
B206	BOYS	PRT1	CTB1	PT1	PT1	CT1,2,3/PT1	CT1,2,3/PT1	ACT2	47
B207	3RD GRADE	VCT1,3	RB1	PT1	PT3	PT1	PT1,3	ACT1	29,51,53
B208	PROJECTS	VCT1,3	RB1	PT1	PT1	PT1	PT1	ACT1	57
B209	3RD GRADE	VCT1,3	RB1	PT1	PT3	PT1,3	PT1	ACT1	29,51,53
B210	SMALL GROUP	VCT1	RB1	PT1	PT3	PT1	PT1	ACT1	
B211	STEM STOR	VCT1	RB1	PT1	PT1	PT1	PT1	ACT1	
B212	STEM ACTIVITY AREA	VCT1,2,4,5	RB1	--	PT4	PT1	PT1	ACT1,PT4	51,62
B213	SMALL GROUP	VCT1	RB1	PT1	PT3	PT1	PT1	ACT1	
B214	STOR	VCT1	RB1	PT1	PT1	PT1	PT1	ACT1	
B215	3RD GRADE	VCT1,3	RB1	PT1	PT3	PT1	PT1,3	ACT1	29,51,53
B216	PROJECTS	VCT1,3	RB1	PT1	PT1	PT1	PT1	ACT1	57
B217	3RD GRADE	VCT1,3	RB1	PT1	PT3	PT1,3	PT1	ACT1	29,51,53
B218	TOILET	PRT1	CTB1	PT1	PT1	CT1,2,3/PT1	PT1	ACT2	47
B219	3RD GRADE	VCT1,3	RB1	PT1	PT3	PT1	PT1,3	ACT1	29,51,53
B220	PROJECTS	VCT1,3	RB1	PT1	PT1	PT1	PT1	ACT1	57
B221	3RD GRADE	VCT1,3	RB1	PT1	PT3	PT1,3	PT1	ACT1	29,51,53
B222	FLEX CLASSROOM	VCT1,3	RB1	PT1	PT3	PT1	PT1	ACT1	51,57
B223	STOR	VCT1	RB1	PT1	PT1	PT1	PT1	ACT1	
B224	SMALL GROUP	VCT1	RB1	PT1	PT3	PT1	PT1	ACT1	
B225	ELEC	CONC1	RB1	PT1	PT1	PT1	PT1	PT8	
B226	DATA	VCT1	RB1	PT1	PT1	PT1	PT1	PT8	
B227	STOR	VCT1	RB1	PT1	PT1	PT1	PT1	ACT1	
B228	IT OFF/ WR	VCT1,3	RB1	PT1	PT1	PT1	PT1	ACT1	57
B229	STAIR	VCT1,2/RT1/ST1	RB1	PT1	PT1	PT1	PT1	PT8	2
C201	MEDIA CENTER	CPT1,2,3,4	RB2	PT1,5	PT1,5	PT1,5	PT1,5	ACT1,PT3,5	10,42,46
C202	MEDIA CENTER WR	VCT1,3	RB1	PT1	PT1	PT1	PT1	ACT1	51,57
C203	TOILET	PRT1	CTB1	PT1	PT1	PT1	CT1,2,3/PT1	ACT2	47
C204	TOILET	PRT1	CTB1	PT1	PT1	CT1,2,3/PT1	PT1	ACT2	47

3

GENERAL FINISH NOTES

A. THE FINISH SCHEDULE INDICATES ONLY THE BASIC OR PREDOMINANT SURFACE FINISHES OF EACH SPACE. REFER ALSO TO PLAN KEY NOTES, DETAILS, AND SPECIFICATIONS FOR THE FULL RANGE AND EXTENT OF ALL FINISHES REQUIRED TO COMPLETE THE WORK FOR EACH SPACE.
B. ALL INTERIOR SURFACES (EXCEPT PREFINISHED APPLIED MATERIALS) SHALL BE PAINTED (PT1), UON.
C. PAINT SOFFITS (PT8), UON.
D. FINISH OF PAINT ON WALLS SHOULD BE SEMI-GLOSS ON ALL CMU WALLS AND EGGSHELL ON GWB WALLS AND SOFFITS.
E. SEE REFLECTED CEILING PLANS FOR LOCATION & EXTENT OF DIFFERING MATERIALS.
F. PROVIDE FLOORING TRANSITION STRIPS AND ACCESSORIES TO MATCH (RB1).
G. NOT USED.
H. EXPOSED STRUCTURE PAINT DECK, JOISTS, AND ALL NON-PREFINISHED ITEMS (PT10).
I. REFER TO PARTIAL FLOOR PATTERN PLANS FOR ADDITIONAL INFORMATION FOR PAINT LOCATIONS
J. INSTALL ROLLER SHADES (RS1) AT ALL EXTERIOR STORE FRONT WINDOWS EXCEPT CURTAIN WALL, CORRIDOR AND STAIR WINDOWS AND COMMONS. REFER TO PLANS AND WINDOW TYPES FOR SIZES.
K. INSTALL (RB2) WITH CARPET FLOORING, UNLESS CARPET AND VCT ARE INSTALLED IN THE SAME ROOM.
L. PROVIDE (GR1) WITH (PRT1) AND (PRTB1) FLOOR TILES.
M. PROVIDE (GR2) WITH (CT1,2 , AND 3) AND (CTB1) WALL TILES.
N. PROVIDE (GR3) WITH (QT1) AND (QTB1) IN KITCHEN AND SURROUND AREAS.
O. PROVIDE (PLAM2) ON PENCIL SHARPENER BLOCK. REFER TO A3 / A-702.
P. NOT USED.
Q. PROVIDE (PT2) ON ALL METAL STAIR RISERS, UON.
R. PROVIDE (PT2) ON ALL HM FRAMES, DOORS, AND STAIR STRINGERS AND FRAMING.
S. PROVIDE (PT2) ON RAILINGS.
T. PROVIDE (SS1) STOOLS AT ALL WINDOW LOCATIONS WHERE CMU WALL IS FURRED OUT WITH GWB.
U. SEE ENLARGED PLANS FOR PAINT EXTENTS AND LOCATIONS.

3

FINISH SCHEDULE NOTES

1 INSTALL (PRT1) AT SHOWER FLOORS AND (PRTB1) AT SHOWER BASE. (CT1) ON ALL WALLS TO 7'-0" AFF. PT8 ON GWB CEILING.
2 PROVIDE INTEGRAL STAIR TREAD/ RISER (ST1) ON ALL STAIRS WITH (RT1) ON LANDINGS.
3 NOT USED.
4 NOT USED.
5 NOT USED.
6 PAINT EXPOSED CEILING STRUCTURE, MECHANICAL DUCT WORK, CONDUIT, ETC. (PT4) COMPLETE.
7 NOT USED.
8 PROVIDE (WD1)/(WDB1) ON STAIRS AND BASE.
9 NOT USED.
10 PAINT BULKHEADS IN COLOR INDICATED ON RCP COMPLETE.
11 NOT USED.
12 NOT USED.
13 NOT USED.
14 NOT USED.
15 NOT USED.
16 NOT USED.
17 NOT USED.
18 NOT USED.
19 NOT USED.
20 NOT USED.
21 NOT USED.
22 PROVIDE PREFINISHED METAL COLUMN WRAP ON COLUMNS AND. (PLAM1) ON COUNTERTOPS.
23 PAINT TECTUM WALL PANELS (PT3,4,10). REFER TO A1, A3, B1, B3 / A414 FOR ELEVATIONS, PLACEMENT AND EXTENT OF PANELS.
24 REFER TO D1, D4 / A808 FOR K-5 MUSIC ROOM ELEVATIONS, PLACEMENT AND EXTENT OF AWP'S.
25 REFER TO E1, E4 / A808 FOR 6-8 MUSIC ROOM ELEVATIONS, PLACEMENT AND EXTENT OF AWP'S.
26 PROVIDE (CC1) AT CURTAIN LOCATIONS INDICATED ON SHEET A-103.
27 PAINT WING WALLS (PT5) IN THIS SPACE.
28 PROVIDE VALANCE AND FRONT STAGE CURTAINS (SC1) AND REAR SETTING CURTAINS (SC2).
29 PROVIDE ACCENT WALL (PT3) ON ALL SOUTH WALLS (WALL WITH CLASSROOM DOOR) AND WALLS ON PERIMETER OF TOILET ROOM OR PROJECT ROOM.
30 PROVIDE ACCENT WALL (PT3) ON ALL NORTH WALLS (WALL WITH CLASSROOM DOOR) AND WALLS ON PERIMETER OF TOILET ROOM.
31 PROVIDE ACCENT WALL (PT5) ON ALL NORTH WALLS (WALL WITH CLASSROOM DOOR) AND WALLS ON PERIMETER OF PROJECT ROOM.
32 PROVIDE PERMARESIN COUNTER TOPS AND BACKSPLASH WITH (PLAM2) ON BASE AND WALL CABINETS. USE (PVC2) AS ALL EDGE BANDING ON BASE AND WALL CABINETS, DRAWERS, AND OTHER VERTICAL SURFACES.
33 PROVIDE (SS2) ON COUNTER TOPS AND BACKSPLASH AND (PLAM4) ON BASE AND WALL CABINETS, DRAWERS, AND OTHER VERTICAL SURFACES WITH (PVC3) AS ALL EDGE BANDING.
34 PROVIDE ACCENT WALL (PT5) ON SOUTH WALLS AND WALLS ON PERIMETER OF PROJECT ROOM.
35 PROVIDE RED CRASH PADS IN THIS LOCATION.
36 REFER TO E1, E3, E5 / A-807 FOR PLACEMENT AND EXTENTS OF AWP'S.
37 REFER TO C1 / A-418 FOR LECTURE HALL ELEVATIONS, PLACEMENT AND EXTENTS OF AWP'S.
38 PROVIDE 90% OF (CPT1) AND 10% OF (CPT3). RANDOMLY DISPERSED (CPT3) EVENLY THROUGHOUT ROOM.
39 PROVIDE PT5 ON STEEL COLUMNS IN THE INTERIOR SPACE OF THIS ROOM.
40 PROVIDE GRAY DIVIDER CURTAN IN THIS LOCATION.
41 PROVIDE RED BLEACHERS IN THIS LOCATION.
42 PROVIDE 85% OF (CPT1), 5% OF (CPT2), 5% OF (CPT3), AND 5% OF (CPT4). RANDOMLY DISPERSE (CPT2), (CPT3) AND (CPT4) EVENLY THROUGHOUT ROOM.
43 PAINT PILASTERS (PT2).
44 PAINT TECTUM WALL PANELS (PT3,4,10). REFER TO A1, A3, B1, C1 / A412 FOR GYM ELEVATIONS, PLACEMENT AND EXTENT OF PANELS.
45 REFER TO A1, B5 /A-810 FOR CASEWORK ELEVATIONS.
46 REFER TO A5, B5, C5, AND D5 / A-806 FOR PLAM LOCATIONS.
47 INSTALL CT WALL TILE TO 4'-0" AFF WITH (PT1) ABOVE AS INDICATED ON ELEVATION A1 & A2 / A-702.
48 REFER TO A1, A3, A4, A5, B3, B4, B5 / A-810 FOR CASEWORK ELEVATIONS AND SS LOCATIONS.
49 REFER TO C5 AND B5 / A812 FOR ELEVATIONS.
50 REFER TO A6, D4, D5 FOR CASEWORK ELEVATIONS AND PLAM LOCATIONS. PROVIDE (PLAM3) FOR CUBBIES.
51 PROVIDE (PLAM1) ON COUNTER TOPS AND BACKSPLASH AND (PLAM2) ON BASE AND WALL CABINETS, DRAWERS, AND OTHER VERTICAL SURFACES. USE (PVC1) AS ALL EDGE BANDING FOR (PLAM1) AND (PVC2) AS ALL EDGE BANDING FOR (PLAM2).
52 PROVIDE (PLAM3) ON COUNTER TOPS AND BACKSPLASH AND (PLAM4) ON BASE AND WALL CABINETS, DRAWERS, AND OTHER VERTICAL SURFACES. USE (PVC1) AS ALL EDGE BANDING FOR (PLAM3) AND (PVC3) AS ALL EDGE BANDING FOR (PLAM4).
53 PROVIDE 85% OF FIELD COLOR (VCT1) WITH 15% OF ACCENT COLOR IN THIS LOCATION. RANDOMLY DISPERSE ACCENT COLOR EVENLY THROUGHOUT ROOM. SEE D1 / A-706 FOR ENLARGED PLAN.
54 WHERE THREE COLORS OF (VCT) ARE USED, PROVIDE 90% OF (VCT1) WITH 5% OF EACH ACCENT COLOR IN THIS LOCATION. RANDOMLY DISPERSE ACCENT COLORS EVENLY THROUGHOUT ROOM.
55 SEE SHEET A-707 FOR FLOOR PATTERN.
56 SEE SHEET A-708 FOR FLOOR PATTERN.
57 PROVIDE 95% OF (VCT1) AS FIELD WITH 5% OF ACCENT COLOR (VCT) EVENLY DISPERSED THROUGHOUT ROOM.
58 SEE SHEET A-709 FOR FLOOR PATTERN.
59 SEE SHEET A-710 FOR FLOOR PATTERN.
60 SEE SHEET A-412 FOR GYMNASIUM MARKING PLAN.
61 SEE SHEET A-711 FOR FLOOR PATTERN.
62 SEE SHEET A-712 FOR FLOOR PATTERN.
63 INSTALL CT WALL TILE TO 4'-0" AFF WITH (PT) ABOVE.
64 SEE SHEET A-713 FOR FLOOR PATTERN.
65 SEE SHEET A-714 FOR FLOOR PATTERN.
66 REFER TO SHEET C5 / A-516 DETAIL METAL COLUMN WRAP/ BANDING DETAIL FOR PAINT LOCATIONS.
67 REFER TO SHEET A-413 FOR ENLARGED GYMNATORIUM PLAN FOR FLOORING PLACEMENT.

Received by SBBCC 3.10.2015

S.B. Ballard Construction Company
RRMM ARCHITECTS
WALLER TODD & SADLER ARCHITECTS
The Livas Group Architects, P.C.

MARK	DATE	BY	DESCRIPTION
2	03-03-2015	WTS	ADDENDUM #2
3	03-09-2015	WTS	ADDENDUM #3

REVISIONS

DATE	03-03-2015
PROJECT	1344-A
DESIGNED	MSM
DRAWN	WTS
CHECKED	WWS

COMMONWEALTH OF VIRGINIA
DUANE M. HARVER
Lic. No. 6310
03/09/15
ARCHITECT

PROJECT NORFOLK PUBLIC SCHOOLS
NEW CAMPOSTELLA K-8 STEM SCHOOL
1106 CAMPOSTELLA ROAD
NORFOLK, VA

SBBCC PROJECT NUMBER: NPS-2014-315
VIRGINIA DEPARTMENT OF EDUCATION: 118-917-00-100

DRAWING FINISH SCHEDULE - SECOND FLOOR

SHEET
A-704

C:\2015 Revit Projects\1344-A CAMPOSTELLA K-8 - ARCH_jkpierce.rvt
3/9/2015 9:22:56 PM

FINISH SCHEDULE

ROOM NUMBER	ROOM NAME	FLOOR	WALL BASE	WALLS N	WALLS S	WALLS E	WALLS W	CEILING	NOTES
A301	STOR	VCT1	RB1	PT1	PT1	PT1	PT1	ACT1	
A302	LOCKERS	VCT1,2,3	RB1	PT1	PT1	PT1	PT1	ACT1/PT3	64
A302	LOCKERS	VCT1,2,3	RB1	PT1	PT1	PT1	PT1	ACT1,PT3	64
A303	CTE LAB	VCT1,3,5	RB1	PT1	PT1	PT3	PT1	ACT1	32,54
A304	CTE OFF	VCT1	RB1	PT1	PT1	PT1	PT1	ACT1	
A305	STOR	VCT1	RB1	PT1	PT1	PT1	PT1	ACT1	
A306	JAN	CONC1	RB1	PT1	PT1	PT1	PT1	PT8	
A307	TEACHER WORKROOM	VCT1,3	RB1	PT1	PT1	PT3	PT1	ACT1	52,57
A308	CORRIDOR	VCT1,3,5	RB1	PT1	PT1	PT1	PT1	ACT1/PT3	64
A309	TOILET	PRT1	CTB1	CT1,2,3/PT1	PT1	PT1	CT1,2,3/PT1	ACT2	47
A310	8TH GRADE	VCT1,3	RB1	PT3	PT1	PT1	PT1	ACT1	53
A311	BOYS	PRT1	CTB1	PT1	PT1	CT1,2,3/PT1	CT1,2,3/PT1	ACT2	47
A312	SMALL GROUP	VCT1	RB1	PT3	PT1	PT1	PT1	ACT1	
A313	CORR	VCT1,3,4,5	RB1	PT1	PT1	PT1	PT1	ACT1,PT3	64
A314	8TH GRADE	VCT1,3	RB1	PT3	PT1	PT1	PT1	ACT1	53
A315	8TH GRADE	VCT1,3	RB1	PT3	PT1	PT1	PT3	ACT1	53
A316	STEM ACTIVITY AREA	VCT1,2,4,5	RB1	PT1,4	--	PT1	--	ACT1,PT4	22,32,64
A317	SMALL GROUP	VCT1	RB1	PT3	PT1	PT1	PT1	ACT1	
A318	STEM PREP	VCT1,2,3	RB1	PT1	PT1	PT1	PT1	ACT1	32,54
A319	FLEX CLASSROOM	VCT1,2,3	RB1	PT1	PT1	PT3	PT1	ACT1	32,57
A320	SCIENCE LAB	VCT1,3	RB1	PT3	PT1	PT1	PT1	PT10	32,53
A321	8TH GRADE	VCT1,3	RB1	PT3	PT1	PT1	PT1	ACT1	53
A322	STEM MODELING/ FABRICATION LAB	VCT1,3	RB1	PT3	PT1	PT1	PT1	PT10	32,53
A323	CORR	VCT1,3,4,5	RB1	PT1,3	PT1	PT1	PT3	ACT1,PT3	64
A324	STAIR	VCT1,2/CONC1	RB1	PT1	PT1	PT1	PT1	ACT1	
A325	STEM ROBOTICS LAB	VCT1,3	RB1	PT1	PT3	PT1	PT1	PT10	32,53
A326	SCIENCE LAB	VCT1,3	RB1	PT1	PT3	PT1	PT1	PT10	32,53
A327	7TH GRADE	VCT1,3	RB1	PT1	PT3	PT1	PT1	ACT1	53
A328	7TH GRADE	VCT1,3	RB1	PT1	PT3	PT1	PT1	ACT1	53
A329	STEM ACTIVITY AREA	VCT1,2,4,5	RB1	--	PT1,4	PT1	--	ACT1,PT4	22,32,64
A330	SMALL GROUP	VCT1	RB1	PT1	PT3	PT1	PT1	ACT1	
A331	STEM PREP	VCT1,3	RB1	PT1	PT1	PT1	PT1	ACT1	32,57
A332	7TH GRADE	VCT1,3	RB1	PT1	PT3	PT1	PT1	ACT1	53
A333	SMALL GROUP	VCT1	RB1	PT1	PT3	PT1	PT1	ACT1	
A334	7TH GRADE	VCT1,3	RB1	PT1	PT3	PT1	PT1	ACT1	53
A335	GIRLS	PRT1	CTB1	PT1	PT1	CT1,2,3/PT1	CT1,2,3/PT1	ACT2	47
A336	TOILET	PRT1	CTB1	PT1	CT1,2,3/PT1	PT1	CT1,2,3/PT1	ACT2	47
A337	WORLD LANGUAGE	VCT1,3	RB1	PT1	PT3	PT1	PT1	ACT1	57
A339	ELEC	CONC1	RB1	PT1	PT1	PT1	PT1	PT8	
A340	DATA	VCT1	RB1	PT1	PT1	PT1	PT1	PT8	
B301	STAIR	VCT1,2/CONC1	RB1	PT1	PT1	PT1	PT1	ACT1	
B302	CORRIDOR	VCT1,3,4,5	RB1	PT1,3	PT1	PT1,3	PT1	ACT1,PT3	65
B303	INSTRUCT STOR	VCT1	RB1	PT1	PT1	PT1	PT1	ACT1	
B304	GIRLS	PRT1	CTB1	PT1	PT1	CT1,2,3/PT1	CT1,2,3/PT1	ACT2	47
B305	JAN	CONC1	RB1	PT1	PT1	PT1	PT1	ACT1	
B306	BOYS	PRT1	CTB1	PT1	PT1	CT1,2,3/PT1	CT1,2,3/PT1	ACT2	47
B307	6TH GRADE	VCT1,3	RB1	PT1	PT3	PT1	PT1	ACT1	53
B308	6TH GRADE	VCT1,3	RB1	PT1	PT3	PT1	PT1	ACT1	53
B309	6TH GRADE	VCT1,3	RB1	PT1	PT3	PT1	PT1	ACT1	53
B310	STEM ACTIVITY AREA	VCT1,2,4,5	RB1	--	PT4	PT1	PT1	ACT1,PT4	32,65
B311	SMALL GROUP	VCT1	RB1	PT1	PT3	PT1	PT1	ACT1	
B312	STEM PREP	VCT1	RB1	PT1	PT1	PT1	PT1	ACT1	32
B313	SMALL GROUP	VCT1	RB1	PT1	PT3	PT1	PT1	ACT1	
B314	STOR	VCT1	RB1	PT1	PT1	PT1	PT1	ACT1	
B315	TLT	PRT1	CTB1	PT1	PT1	CT1,2,3/PT1	PT1	ACT2	47
B316	STEM BIO/ENG LAB	VCT1,3	RB1	PT1	PT3	PT1	PT1	PT10	32,53,65
B317	SCIENCE LAB	VCT1,3	RB1	PT1	PT3	PT1	PT1	PT10	32,53,65
B318	FLEX CLASSROOM	VCT1,3	RB1	PT1	PT3	PT1	PT1	ACT1	51,57
B319	STOR	VCT1	RB1	PT1	PT1	PT1	PT1	ACT1	
B320	SMALL GROUP	VCT1	RB1	PT1	PT3	PT1	PT1	ACT1	
B321	ELEC	CONC1	RB1	PT1	PT1	PT1	PT1	PT8	
B322	DATA	VCT1	RB1	PT1	PT1	PT1	PT1	PT8	
B323	6TH GRADE	VCT1,3	RB1	PT1	PT3	PT1	PT1	ACT1	53
B324	STAIR	VCT1,2/RT1/ST1	RB1	PT1	PT1	PT1	PT1	ACT1	2

3

GENERAL FINISH NOTES

A. THE FINISH SCHEDULE INDICATES ONLY THE BASIC OR PREDOMINANT SURFACE FINISHES OF EACH SPACE. REFER ALSO TO PLAN KEY NOTES, DETAILS, AND SPECIFICATIONS FOR THE FULL RANGE AND EXTENT OF ALL FINISHES REQUIRED TO COMPLETE THE WORK FOR EACH SPACE.
B. ALL INTERIOR SURFACES (EXCEPT PREFINISHED APPLIED MATERIALS) SHALL BE PAINTED (PT1), UON.
C. PAINT SOFFITS (PT8), UON.
D. FINISH OF PAINT ON WALLS SHOULD BE SEMI-GLOSS ON ALL CMU WALLS AND EGGSHELL ON GWB WALLS AND SOFFITS.
E. SEE REFLECTED CEILING PLANS FOR LOCATION & EXTENT OF DIFFERING MATERIALS.
F. PROVIDE FLOORING TRANSITION STRIPS AND ACCESSORIES TO MATCH (RB1).
G. NOT USED.
H. EXPOSED STRUCTURE PAINT DECK, JOISTS, AND ALL NON-PREFINISHED ITEMS (PT10).
I. REFER TO PARTIAL FLOOR PATTERN PLANS FOR ADDITIONAL INFORMATION FOR PAINT LOCATIONS
J. INSTALL ROLLER SHADES (RS1) AT ALL EXTERIOR STORE FRONT WINDOWS EXCEPT CURTAIN WALL, CORRIDOR AND STAIR WINDOWS AND COMMONS. REFER TO PLANS AND WINDOW TYPES FOR SIZES.
K. INSTALL (RB2) WITH CARPET FLOORING, UNLESS CARPET AND VCT ARE INSTALLED IN THE SAME ROOM.
L. PROVIDE (GR1) WITH (PRT1) AND (PRTB1) FLOOR TILES.
M. PROVIDE (GR2) WITH (CT1,2 , AND 3) AND (CTB1) WALL TILES.
N. PROVIDE (GR3) WITH (QT1) AND (QTB1) IN KITCHEN AND SURROUND AREAS.
O. PROVIDE (PLAM2) ON PENCIL SHARPENER BLOCK. REFER TO A3 / A-702.
P. NOT USED.
Q. PROVIDE (PT2) ON ALL METAL STAIR RISERS, UON.
R. PROVIDE (PT2) ON ALL HM FRAMES, DOORS, AND STAIR STRINGERS AND FRAMING.
S. PROVIDE (PT2) ON RAILINGS.
T. PROVIDE (SS1) STOOLS AT ALL WINDOW LOCATIONS WHERE CMU WALL IS FURRED OUT WITH GWB.
U. SEE ENLARGED PLANS FOR PAINT EXTENTS AND LOCATIONS.

3

FINISH SCHEDULE NOTES

1 INSTALL (PRT1) AT SHOWER FLOORS AND (PRTB1) AT SHOWER BASE. (CT1) ON ALL WALLS TO 7'-0" AFF. PT8 ON GWB CEILING.
2 PROVIDE INTEGRAL STAIR TREAD/ RISER (ST1) ON ALL STAIRS WITH (RT1) ON LANDINGS.
3 NOT USED.
4 NOT USED.
5 NOT USED.
6 PAINT EXPOSED CEILING STRUCTURE, MECHANICAL DUCT WORK, CONDUIT, ETC. (PT4) COMPLETE.
7 NOT USED.
8 PROVIDE (WD1)/(WDB1) ON STAIRS AND BASE.
9 NOT USED.
10 PAINT BULKHEADS IN COLOR INDICATED ON RCP COMPLETE.
11 NOT USED.
12 NOT USED.
13 NOT USED.
14 NOT USED.
15 NOT USED.
16 NOT USED.
17 NOT USED.
18 NOT USED.
19 NOT USED.
20 NOT USED.
21 NOT USED.
22 PROVIDE PREFINISHED METAL COLUMN WRAP ON COLUMNS AND. (PLAM1) ON COUNTERTOPS.
23 PAINT TECTUM WALL PANELS (PT3,4,10). REFER TO A1, A3, B1, B3 / A414 FOR ELEVATIONS, PLACEMENT AND EXTENT OF PANELS.
24 REFER TO D1, D4 / A808 FOR K-5 MUSIC ROOM ELEVATIONS, PLACEMENT AND EXTENT OF AWP'S.
25 REFER TO E1, E4 / A808 FOR 6-8 MUSIC ROOM ELEVATIONS, PLACEMENT AND EXTENT OF AWP'S.
26 PROVIDE (CC1) AT CURTAIN LOCATIONS INDICATED ON SHEET A-103.
27 PAINT WING WALLS (PT5) IN THIS SPACE.
28 PROVIDE VALANCE AND FRONT STAGE CURTAINS (SC1) AND REAR SETTING CURTAINS (SC2).
29 PROVIDE ACCENT WALL (PT3) ON ALL SOUTH WALLS (WALL WITH CLASSROOM DOOR) AND WALLS ON PERIMETER OF TOILET ROOM OR PROJECT ROOM.
30 PROVIDE ACCENT WALL (PT3) ON ALL NORTH WALLS (WALL WITH CLASSROOM DOOR) AND WALLS ON PERIMETER OF TOILET ROOM.
31 PROVIDE ACCENT WALL (PT5) ON ALL NORTH WALLS (WALL WITH CLASSROOM DOOR) AND WALLS ON PERIMETER OF PROJECT ROOM.
32 PROVIDE PERMARESIN COUNTER TOPS AND BACKSPLASH WITH (PLAM2) ON BASE AND WALL CABINETS. USE (PVC2) AS ALL EDGE BANDING ON BASE AND WALL CABINETS, DRAWERS, AND OTHER VERTICAL SURFACES.
33 PROVIDE (SS2) ON COUNTER TOPS AND BACKSPLASH AND (PLAM4) ON BASE AND WALL CABINETS, DRAWERS, AND OTHER VERTICAL SURFACES WITH (PVC3) AS ALL EDGE BANDING.
34 PROVIDE ACCENT WALL (PT5) ON SOUTH WALLS AND WALLS ON PERIMETER OF PROJECT ROOM.
35 PROVIDE RED CRASH PADS IN THIS LOCATION.
36 REFER TO E1, E3, E5 / A-807 FOR PLACEMENT AND EXTENTS OF AWP'S.
37 REFER TO C1 / A-418 FOR LECTURE HALL ELEVATIONS, PLACEMENT AND EXTENTS OF AWP'S.
38 PROVIDE 90% OF (CPT1) AND 10% OF (CPT3). RANDOMLY DISPERSED (CPT3) EVENLY THROUGHOUT ROOM.
39 PROVIDE PT5 ON STEEL COLUMNS IN THE INTERIOR SPACE OF THIS ROOM.
40 PROVIDE GRAY DIVIDER CURTAN IN THIS LOCATION.
41 PROVIDE RED BLEACHERS IN THIS LOCATION.
42 PROVIDE 85% OF (CPT1), 5% OF (CPT2), 5% OF (CPT3), AND 5% OF (CPT4). RANDOMLY DISPERSE (CPT2), (CPT3) AND (CPT4) EVENLY THROUGHOUT ROOM.
43 PAINT PILASTERS (PT2).
44 PAINT TECTUM WALL PANELS (PT3,4,10). REFER TO A1, A3, B1, C1 / A412 FOR GYM ELEVATIONS, PLACEMENT AND EXTENT OF PANELS.
45 REFER TO A1, B5 /A-810 FOR CASEWORK ELEVATIONS.
46 REFER TO A5, B5, C5, AND D5 / A-806 FOR PLAM LOCATIONS.
47 INSTALL CT WALL TILE TO 4'-0" AFF WITH (PT1) ABOVE AS INDICATED ON ELEVATION A1 & A2 / A-702.
48 REFER TO A1, A3, A4, A5, B3, B4, B5 / A-810 FOR CASEWORK ELEVATIONS AND SS LOCATIONS.
49 REFER TO C5 AND B5 / A812 FOR ELEVATIONS.
50 REFER TO A6, D4, D5 FOR CASEWORK ELEVATIONS AND PLAM LOCATIONS. PROVIDE (PLAM3) FOR CUBBIES.
51 PROVIDE (PLAM1) ON COUNTER TOPS AND BACKSPLASH AND (PLAM2) ON BASE AND WALL CABINETS, DRAWERS, AND OTHER VERTICAL SURFACES. USE (PVC1) AS ALL EDGE BANDING FOR (PLAM1) AND (PVC2) AS ALL EDGE BANDING FOR (PLAM2).
52 PROVIDE (PLAM3) ON COUNTER TOPS AND BACKSPLASH AND (PLAM4) ON BASE AND WALL CABINETS, DRAWERS, AND OTHER VERTICAL SURFACES. USE (PVC1) AS ALL EDGE BANDING FOR (PLAM3) AND (PVC3) AS ALL EDGE BANDING FOR (PLAM4).
53 PROVIDE 85% OF FIELD COLOR (VCT1) WITH 15% OF ACCENT COLOR IN THIS LOCATION. RANDOMLY DISPERSE ACCENT COLOR EVENLY THROUGHOUT ROOM. SEE D1 / A-706 FOR ENLARGED PLAN.
54 WHERE THREE COLORS OF (VCT) ARE USED, PROVIDE 90% OF (VCT1) WITH 5% OF EACH ACCENT COLOR IN THIS LOCATION. RANDOMLY DISPERSE ACCENT COLORS EVENLY THROUGHOUT ROOM.
55 SEE SHEET A-707 FOR FLOOR PATTERN.
56 SEE SHEET A-708 FOR FLOOR PATTERN.
57 PROVIDE 95% OF (VCT1) AS FIELD WITH 5% OF ACCENT COLOR (VCT) EVENLY DISPERSED THROUGHOUT ROOM.
58 SEE SHEET A-709 FOR FLOOR PATTERN.
59 SEE SHEET A-710 FOR FLOOR PATTERN.
60 SEE SHEET A-412 FOR GYMNASIUM MARKING PLAN.
61 SEE SHEET A-711 FOR FLOOR PATTERN.
62 SEE SHEET A-712 FOR FLOOR PATTERN.
63 INSTALL CT WALL TILE TO 4'-0" AFF WITH (PT) ABOVE.
64 SEE SHEET A-713 FOR FLOOR PATTERN.
65 SEE SHEET A-714 FOR FLOOR PATTERN.
66 REFER TO SHEET C5 / A-516 DETAIL METAL COLUMN WRAP/ BANDING DETAIL FOR PAINT LOCATIONS.
67 REFER TO SHEET A-413 FOR ENLARGED GYMNATORIUM PLAN FOR FLOORING PLACEMENT.

Received by SBBCC 3.10.2015

S.B. Ballard Construction Company

RRMM ARCHITECTS

WALLER TODD & SADLER ARCHITECTS

The Livas Group Architects, P.C.

MARK	DATE	BY	DESCRIPTION
2	03-03-2015	WTS	ADDENDUM #2
3	03-09-2015	WTS	ADDENDUM #3

REVISIONS

DATE	03-03-2015
PROJECT	1344-A
DESIGNED	MSM
DRAWN	WTS
CHECKED	WWS

COMMONWEALTH OF VIRGINIA
DUANE M. HARVER
Lic. No. 6310
03/09/15
ARCHITECT

SBBCC PROJECT NUMBER: NFS-2014-315
VIRGINIA DEPARTMENT OF EDUCATION: 118-77-001-100

PROJECT
NORFOLK PUBLIC SCHOOLS
NEW CAMPOSTELLA K-8 STEM SCHOOL
1106 CAMPOSTELLA ROAD
NORFOLK, VA

DRAWING
FINISH SCHEDULE - THIRD FLOOR

SHEET
A-705

C:\2015 Revit Projects\1344-A CAMPOSTELLA K-8 - ARCH_jlapierre.rvt
3/9/2015 9:23:03 PM

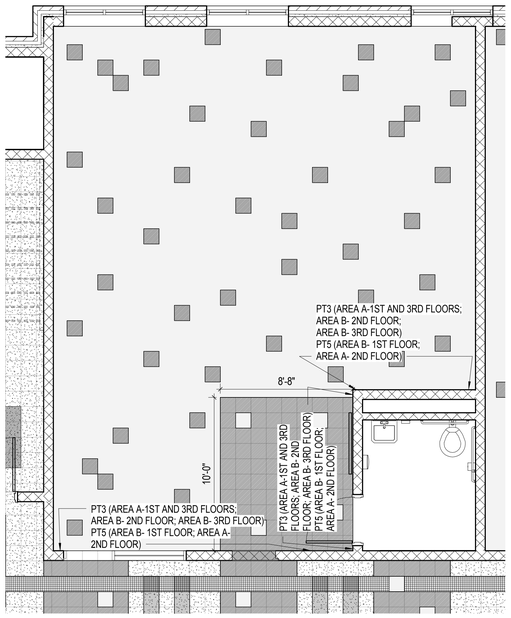

D1 TYPICAL CLASSROOM ENLARGED FLOOR PATTERN
1/4" = 1'-0"

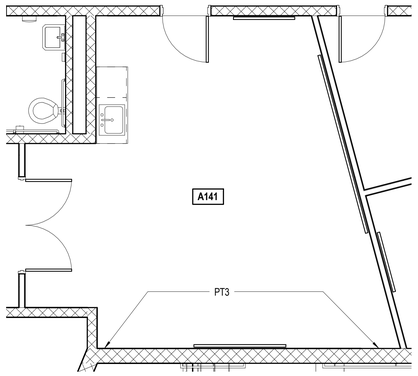

E3 ENLARGED OT/PT PLAN
1/4" = 1'-0"

FLOOR PATTERN HATCH LEGEND

- VCT1 (LIGHT GRAY)
- VCT2 (DARK GRAY)
- VCT3 (BLUE)
- VCT4 (RED)
- VCT5 (GREEN)
- VCT6 (BLACK)

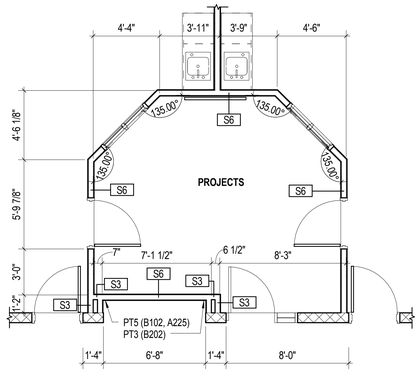

E4 TYPICAL PROJECT LAB PAINT EXTENTS
1/4" = 1'-0"

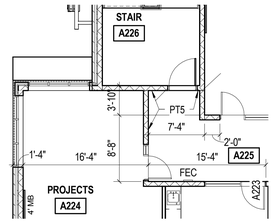

E5 ENLARGED PLAN CORRIDOR A225
1/8" = 1'-0"

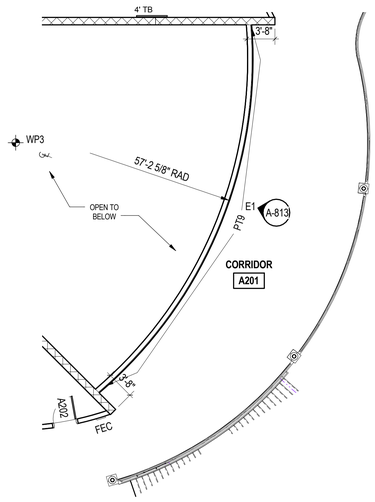

C4 ENLARGED PLAN CORRIDOR A201
1/8" = 1'-0"

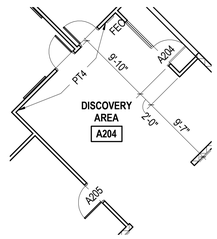

C5 ENLARGED PLAN DISCOVERY AREA A 204
1/8" = 1'-0"

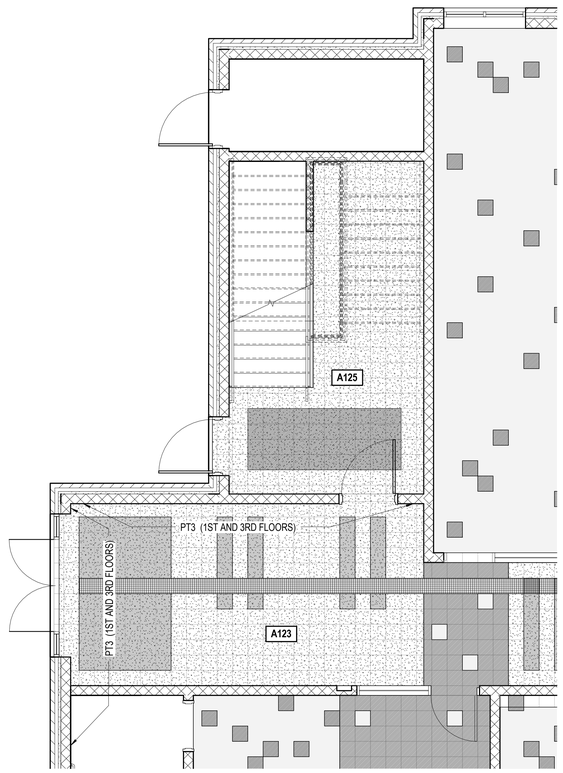

A1 ENLARGED PLAN CORRIDOR A123
1/4" = 1'-0"

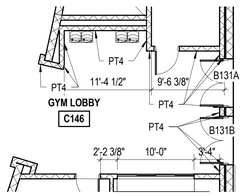

C3 ENLARGED PLAN GYM LOBBY
1/8" = 1'-0"

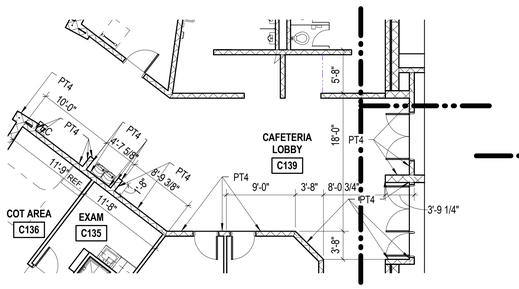

A3 ENLARGED PLAN CAFETERIA LOBBY
1/8" = 1'-0"

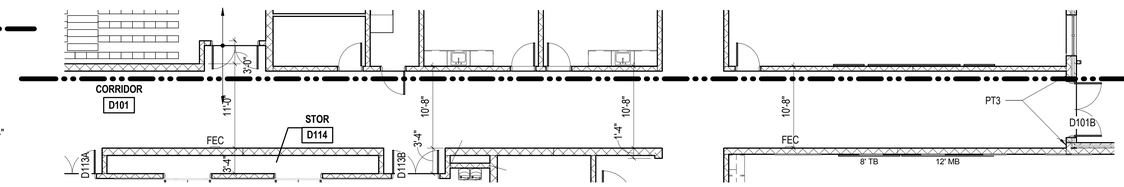

A4 ENLARGED PLAN CORRIDOR D101
1/8" = 1'-0"

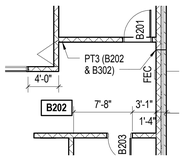

B5 ENLARGED PLAN CORRIDOR B202
1/8" = 1'-0"

Received by SBBCC 3.10.2015

S.B. Ballard Construction Company
RRMM ARCHITECTS
WALLER TODD & SADLER ARCHITECTS
The Livas Group Architects, P.C.

MARK	DATE	BY	DESCRIPTION
2	03-03-2015	WTS	ADDENDUM #2
3	03-09-2015	WTS	ADDENDUM #3

REVISIONS

DATE	03-03-2015
PROJECT	1344-A
DESIGNED	MSM
DRAWN	WTS
CHECKED	WWS

COMMONWEALTH OF VIRGINIA
C. DUANE M. HARVER
Lic. No. 6310
03/09/15
ARCHITECT

SBBCC PROJECT NUMBER: NFS-2014-315
VIRGINIA DEPARTMENT OF EDUCATION: 118-77-00-100

PROJECT
NORFOLK PUBLIC SCHOOLS
NEW CAMPOSTELLA K-8 STEM SCHOOL
1100 CAMPOSTELLA ROAD
NORFOLK, VA

DRAWING
FINISH PATTERNS AND DETAILS

SHEET
A-706

C:\2015 Revit Projects\1344-A CAMPOSTELLA K-8 - ARCH_jlaverce.rvt
3/9/2015 9:23:22 PM

FIRST FLOOR PLAN - AREA A FLOOR PATTERN

1/8" = 1'-0"

FLOOR PATTERN HATCH LEGEND

- VCT1 (LIGHT GRAY)
- VCT2 (DARK GRAY)
- VCT3 (BLUE)
- VCT4 (RED)
- VCT5 (GREEN)
- VCT6 (BLACK)

GENERAL FLOOR PATTERN NOTES

A. FLOOR PATTERNS INDICATED ON THIS SHEET ONLY FOR BUDGET PURPOSES AND PATTERN SELECTION ONLY.
B. HATCH PATTERNS REFER TO FLOOR PATTERN SHEETS ONLY.
C. REFER TO FINISH LEGEND FOR ADDITIONAL INFORMATION.
D. HATCH PATTERNS ARE ONLY SHOWN IN SPACES THAT HAVE MULTIPLE FINISHES WHERE EXTENTS OF FINISHES AND TRANSITIONS MUST BE LOCATED.

Received by SBBCC 3.10.2015

S.B. Ballard Construction Company

RRMM ARCHITECTS

WALLER TODD & SADLER ARCHITECTS

The Livas Group Architects, P.C.

MARK	DATE	BY	DESCRIPTION
2	03-03-2015	WTS	ADDENDUM #2
3	03-09-2015	WTS	ADDENDUM #3

REVISIONS

DATE	03-03-2015
PROJECT	1344-A
DESIGNED	MSM
DRAWN	WTS
CHECKED	WWS

COMMONWEALTH OF VIRGINIA
DUANE M. HARVER
Lic. No. 6310
03/09/15
ARCHITECT

PROJECT NORFOLK PUBLIC SCHOOLS
NEW CAMPOSTELLA K-8 STEM SCHOOL
1106 CAMPOSTELLA ROAD
NORFOLK, VA

SBBCC PROJECT NUMBER: NPS-2014-315
VIRGINIA DEPARTMENT OF EDUCATION: 118-77-00-100

DRAWING FINISH PATTERNS AND DETAILS

SHEET A-707

C:\2015 Revit Projects\1344-A CAMPOSTELLA K-8 - ARCH_jkpierce.rvt
3/9/2015 9:23:34 PM

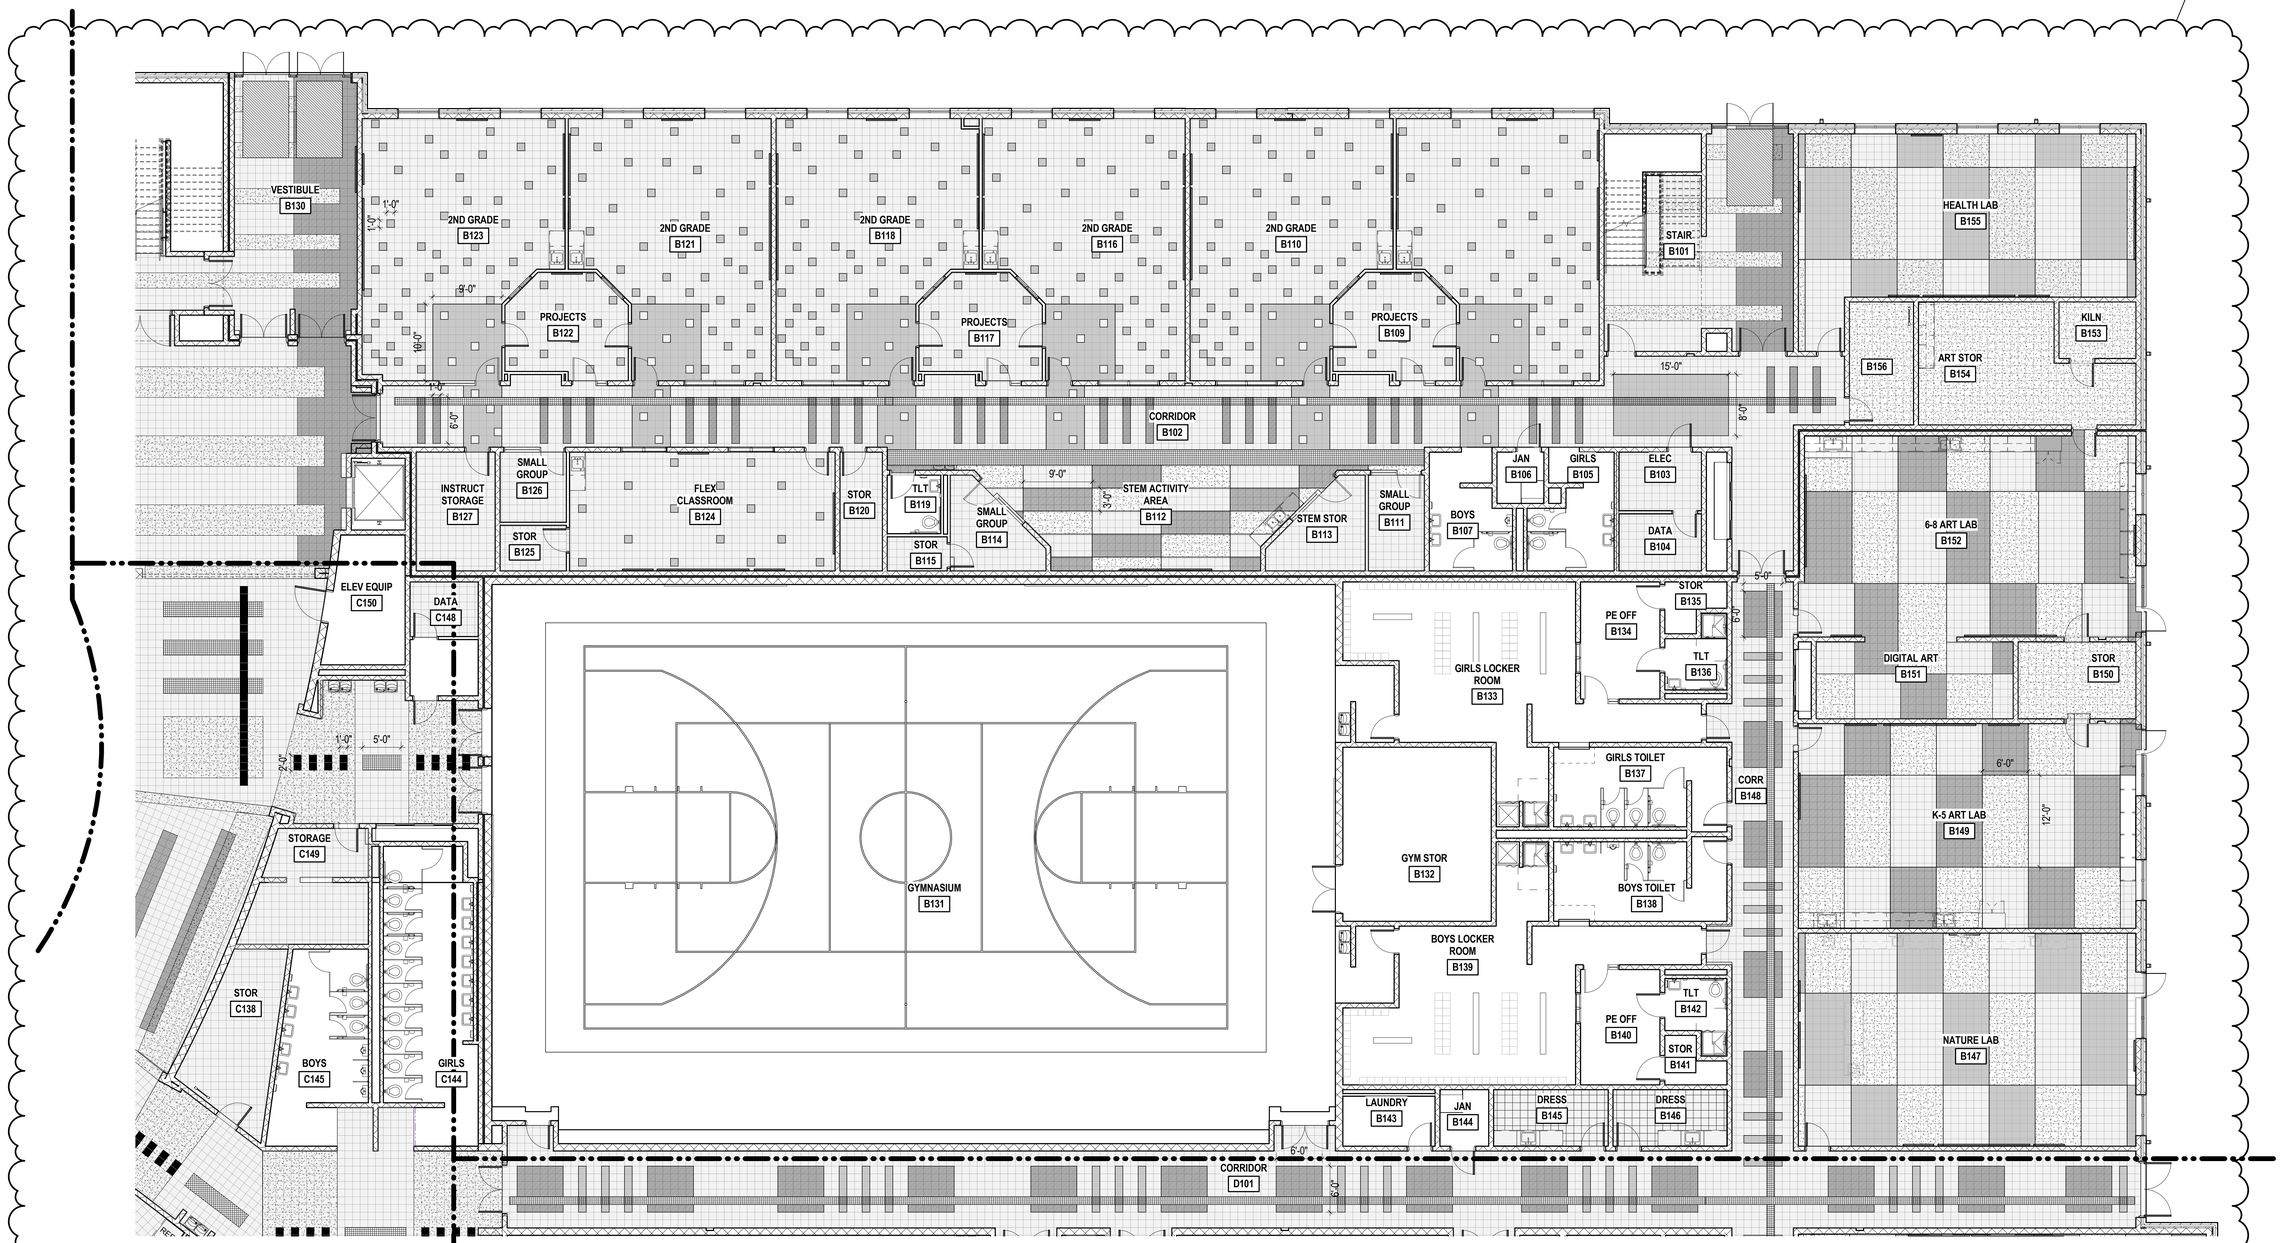

FIRST FLOOR PLAN - AREA B FLOOR PATTERN

1/8" = 1'-0"

FLOOR PATTERN HATCH LEGEND

- VCT1 (LIGHT GRAY)
- VCT2 (DARK GRAY)
- VCT3 (BLUE)
- VCT4 (RED)
- VCT5 (GREEN)
- VCT6 (BLACK)

GENERAL FLOOR PATTERN NOTES

A. FLOOR PATTERNS INDICATED ON THIS SHEET ONLY FOR BUDGET PURPOSES AND PATTERN SELECTION ONLY.
B. HATCH PATTERNS REFER TO FLOOR PATTERN SHEETS ONLY.
C. REFER TO FINISH LEGEND FOR ADDITIONAL INFORMATION.
D. HATCH PATTERNS ARE ONLY SHOWN IN SPACES THAT HAVE MULTIPLE FINISHES WHERE EXTENTS OF FINISHES AND TRANSITIONS MUST BE LOCATED.

Received by SBBCC 3.10.2015

S.B. Ballard Construction Company
RRMM ARCHITECTS
WALLER TODD & SADLER ARCHITECTS
The Livas Group Architects, P.C.

MARK	DATE	BY	DESCRIPTION
2	03-03-2015	WTS	ADDENDUM #2
3	03-09-2015	WTS	ADDENDUM #3

REVISIONS

DATE	03-03-2015
PROJECT	1344-A
DESIGNED	MSM
DRAWN	WTS
CHECKED	WWS

COMMONWEALTH OF VIRGINIA
DUANE M. HARVER
Lic. No. 6315
03/09/15
ARCHITECT

SBBCC PROJECT NUMBER: NFS-2014-315
VIRGINIA DEPARTMENT OF EDUCATION: 118-77-00-100

PROJECT
NORFOLK PUBLIC SCHOOLS
NEW CAMPOSTELLA K-8 STEM SCHOOL
1106 CAMPOSTELLA ROAD
NORFOLK, VA

DRAWING
FLOOR PATTERNS

SHEET
A-708

C:\2015 Revit Projects\1344-A CAMPOSTELLA K-8 - ARCH_jpalerce.rvt
3/9/2015 9:23:43 PM

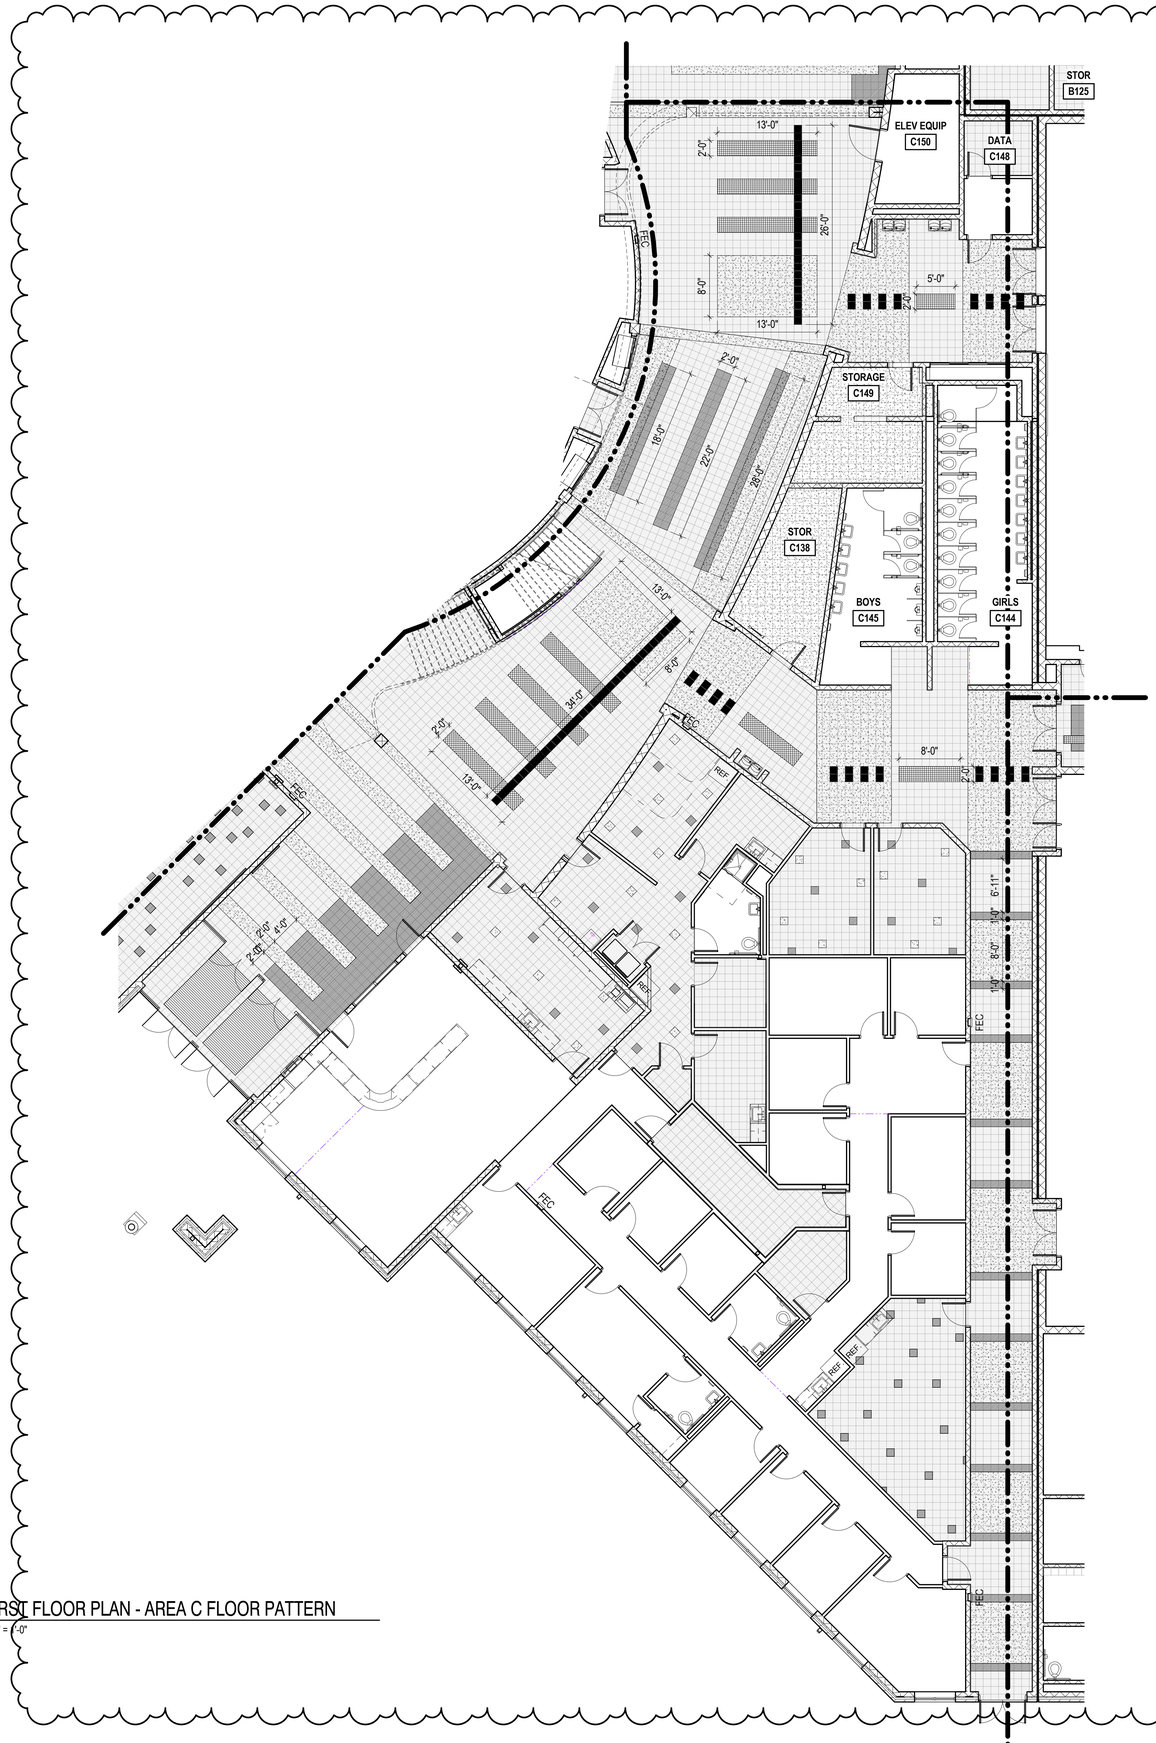

FIRST FLOOR PLAN - AREA C FLOOR PATTERN

1/8" = 1'-0"

FLOOR PATTERN HATCH LEGEND

- VCT1 (LIGHT GRAY)
- VCT2 (DARK GRAY)
- VCT3 (BLUE)
- VCT4 (RED)
- VCT5 (GREEN)
- VCT6 (BLACK)

GENERAL FLOOR PATTERN NOTES

A. FLOOR PATTERNS INDICATED ON THIS SHEET ONLY FOR BUDGET PURPOSES AND PATTERN SELECTION ONLY.
B. HATCH PATTERNS REFER TO FLOOR PATTERN SHEETS ONLY.
C. REFER TO FINISH LEGEND FOR ADDITIONAL INFORMATION.
D. HATCH PATTERNS ARE ONLY SHOWN IN SPACES THAT HAVE MULTIPLE FINISHES WHERE EXTENTS OF FINISHES AND TRANSITIONS MUST BE LOCATED.

Received by SBBCC 3.10.2015

S.B. Ballard Construction Company

RRMM ARCHITECTS

WALLER TODD & SADLER ARCHITECTS

The Livas Group Architects, P.C.

MARK	DATE	BY	DESCRIPTION
2	03-03-2015	WTS	ADDENDUM #2
3	03-09-2015	WTS	ADDENDUM #3

REVISIONS

DATE	03-03-2015
PROJECT	1344-A
DESIGNED	MSM
DRAWN	WTS
CHECKED	WWS

COMMONWEALTH OF VIRGINIA
DUANE M. HARVER
Lic. No. 6310
03/09/15
ARCHITECT

PROJECT
NORFOLK PUBLIC SCHOOLS
NEW CAMPOSTELLA K-8 STEM SCHOOL
1100 CAMPOSTELLA ROAD
NORFOLK, VA

SBBCC PROJECT NUMBER: NPS-2014-315
VIRGINIA DEPARTMENT OF EDUCATION: 118-77-00-100

DRAWING
FLOOR PATTERNS

SHEET
A-709

C:\2015 Revit Projects\1344-A CAMPOSTELLA K-8 - ARCH_jlaverce.rvt
3/9/2015 9:23:52 PM

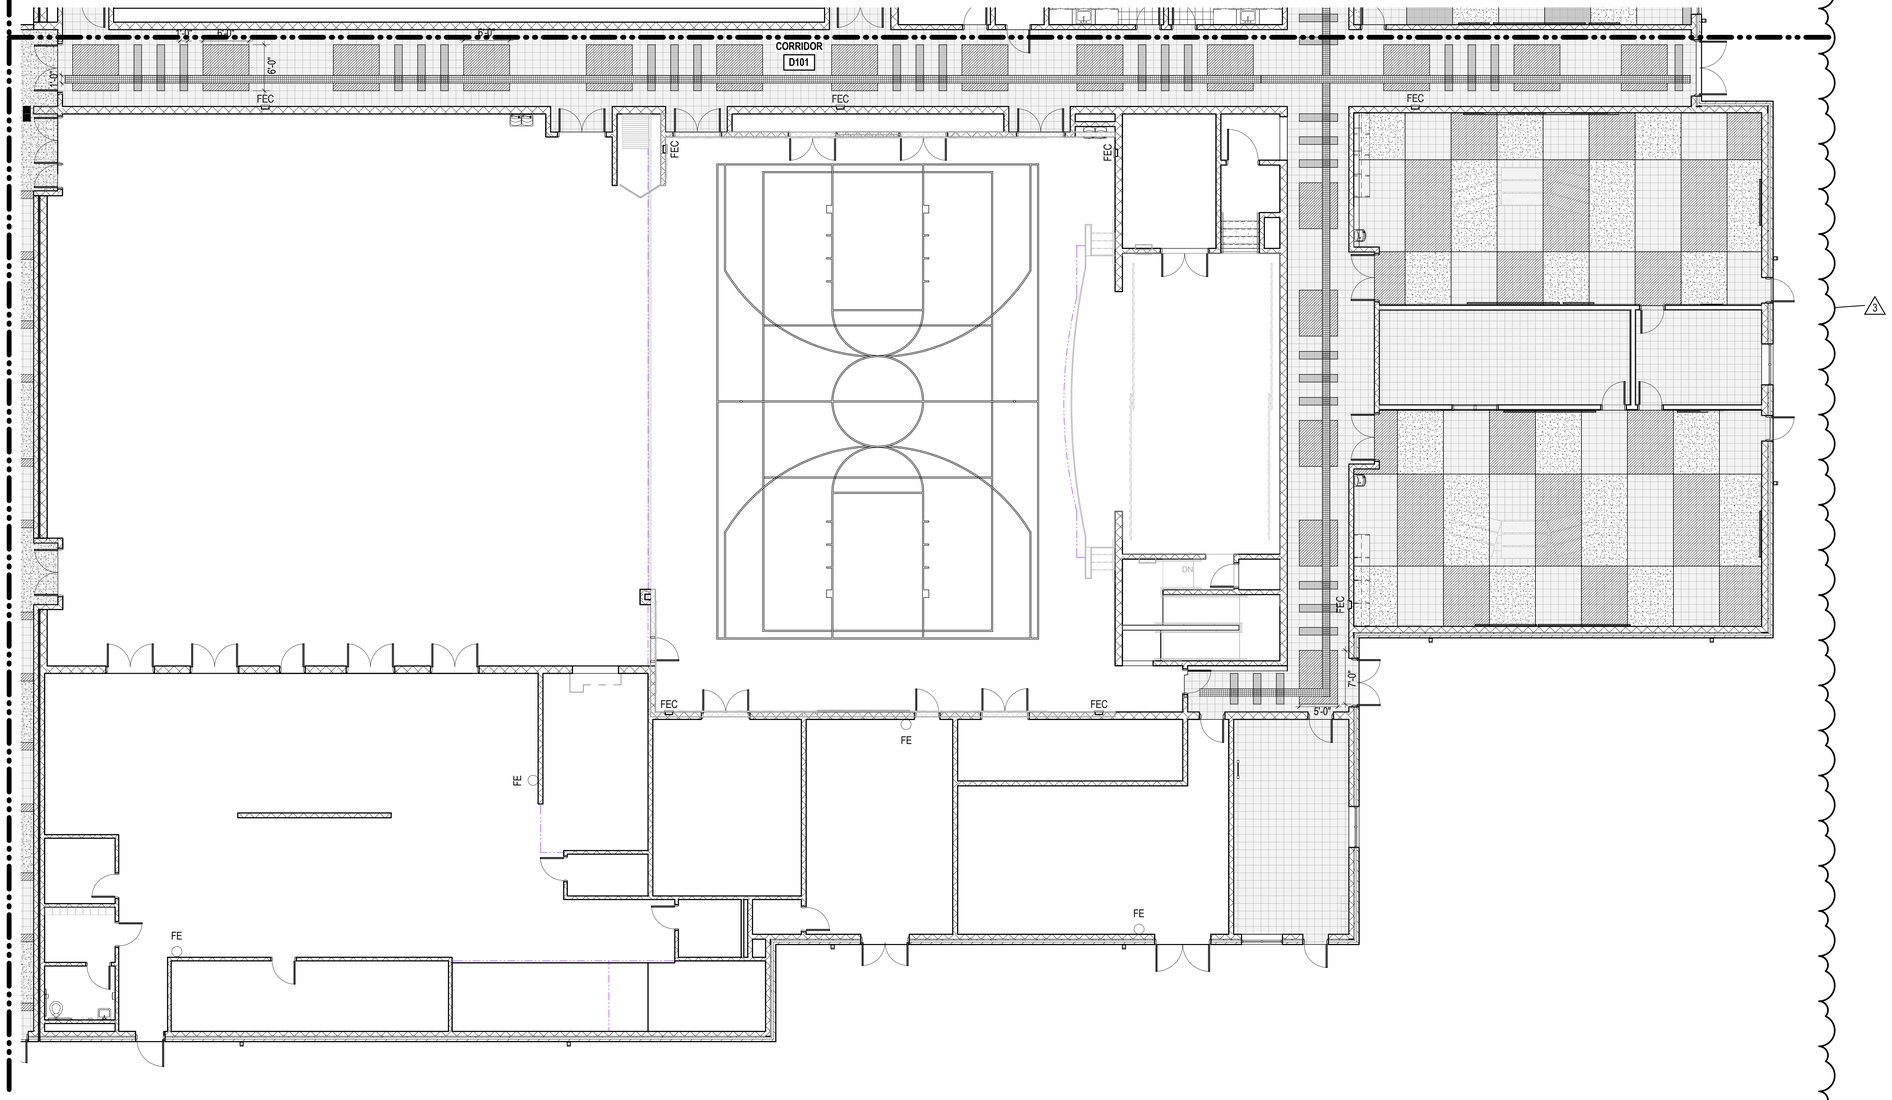

FIRST FLOOR PLAN - AREA D FLOOR PATTERN

1/8" = 1'-0"

FLOOR PATTERN HATCH LEGEND

- VCT1 (LIGHT GRAY)
- VCT2 (DARK GRAY)
- VCT3 (BLUE)
- VCT4 (RED)
- VCT5 (GREEN)
- VCT6 (BLACK)

GENERAL FLOOR PATTERN NOTES

A. FLOOR PATTERNS INDICATED ON THIS SHEET ONLY FOR BUDGET PURPOSES AND PATTERN SELECTION ONLY.
B. HATCH PATTERNS REFER TO FLOOR PATTERN SHEETS ONLY.
C. REFER TO FINISH LEGEND FOR ADDITIONAL INFORMATION.
D. HATCH PATTERNS ARE ONLY SHOWN IN SPACES THAT HAVE MULTIPLE FINISHES WHERE EXTENTS OF FINISHES AND TRANSITIONS MUST BE LOCATED.

Received by SBBCC 3.10.2015

S.B. Ballard Construction Company

RRMM ARCHITECTS

WALLER TODD & SADLER ARCHITECTS

The Livas Group Architects, P.C.

MARK	DATE	BY	DESCRIPTION
2	03-03-2015	WTS	ADDENDUM #2
3	03-09-2015	WTS	ADDENDUM #3

REVISIONS

DATE	03-03-2015
PROJECT	1344-A
DESIGNED	MSM
DRAWN	WTS
CHECKED	WWS

COMMONWEALTH OF VIRGINIA
DUANE M. HARVER
Lic. No. 6310
03/09/15
ARCHITECT

SBBCC PROJECT NUMBER: NPS-2014-315
VIRGINIA DEPARTMENT OF EDUCATION: 118-77-00-100

PROJECT
NORFOLK PUBLIC SCHOOLS
NEW CAMPOSTELLA K-8 STEM SCHOOL
1100 CAMPOSTELLA ROAD
NORFOLK, VA

DRAWING
FLOOR PATTERNS

SHEET
A-710

C:\2015 Revit Projects\1344-A CAMPOSTELLA K-8 - ARCH_jkearce.rvt
3/9/2015 9:24:07 PM

FLOOR PATTERN HATCH LEGEND

- VCT1 (LIGHT GRAY)
- VCT2 (DARK GRAY)
- VCT3 (BLUE)
- VCT4 (RED)
- VCT5 (GREEN)
- VCT6 (BLACK)

GENERAL FLOOR PATTERN NOTES

A. FLOOR PATTERNS INDICATED ON THIS SHEET ONLY FOR BUDGET PURPOSES AND PATTERN SELECTION ONLY.
B. HATCH PATTERNS REFER TO FLOOR PATTERN SHEETS ONLY.
C. REFER TO FINISH LEGEND FOR ADDITIONAL INFORMATION.
D. HATCH PATTERNS ARE ONLY SHOWN IN SPACES THAT HAVE MULTIPLE FINISHES WHERE EXTENTS OF FINISHES AND TRANSITIONS MUST BE LOCATED.

SECOND FLOOR PLAN - AREA A FLOOR PATTERN

1/8" = 1'-0"

Received by SBBCC 3.10.2015

S.B. Ballard Construction Company

RRMM ARCHITECTS

WALLER TODD & SADLER ARCHITECTS

The Livas Group Architects, P.C.

MARK	DATE	BY	DESCRIPTION
2	03-03-2015	WTS	ADDENDUM #2
3	03-09-2015	WTS	ADDENDUM #3

REVISIONS

DATE	03-03-2015
PROJECT	1344-A
DESIGNED	MSM
DRAWN	WTS
CHECKED	WWS

COMMONWEALTH OF VIRGINIA
DUANE M. HARVER
Lic. No. 6310
03/09/15
ARCHITECT

SBBCC PROJECT NUMBER: NFS-2014-315
VIRGINIA DEPARTMENT OF EDUCATION: 118-77-00-100

PROJECT
NORFOLK PUBLIC SCHOOLS
NEW CAMPOSTELLA K-8 STEM SCHOOL
1106 CAMPOSTELLA ROAD
NORFOLK, VA

DRAWING
FLOOR PATTERNS

SHEET
A-711

C:\2015 Revit Projects\1344-A CAMPOSTELLA K-8 - ARCH_jpalerce.rvt
3/9/2015 9:24:17 PM

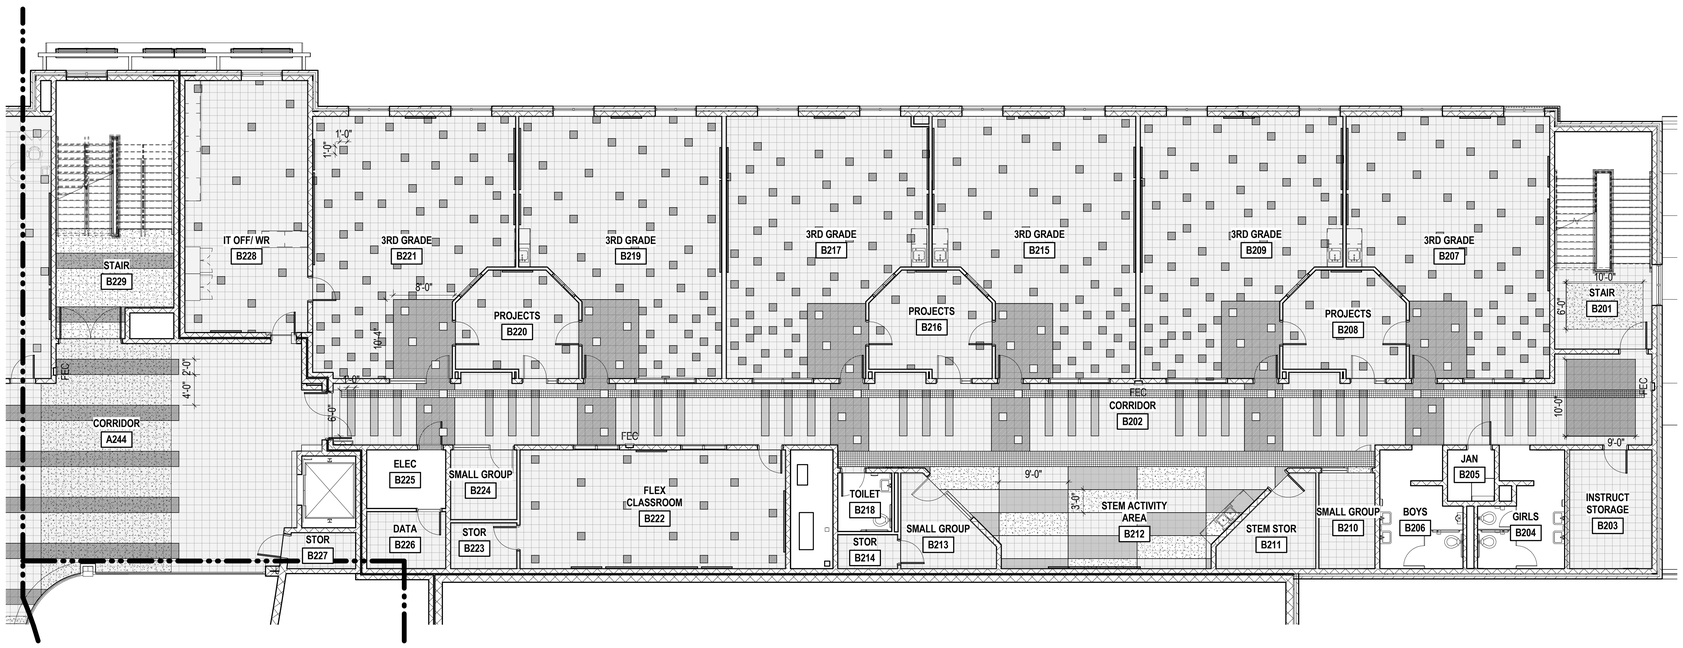

SECOND FLOOR PLAN - AREA B FLOOR PATTERN

1/8" = 1'-0"

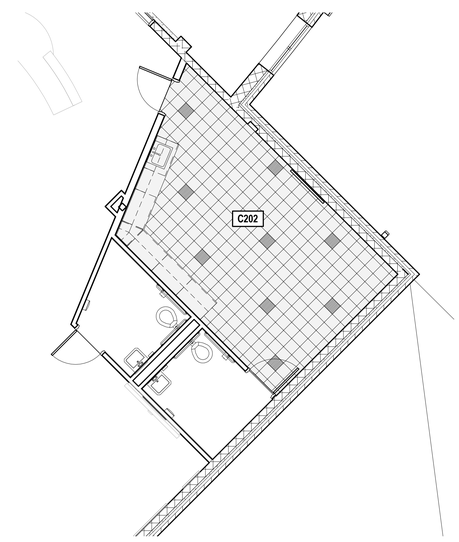

SECOND FLOOR PLAN - AREA C FLOOR PATTERN

3/16" = 1'-0"

FLOOR PATTERN HATCH LEGEND

- VCT1 (LIGHT GRAY)
- VCT2 (DARK GRAY)
- VCT3 (BLUE)
- VCT4 (RED)
- VCT5 (GREEN)
- VCT6 (BLACK)

GENERAL FLOOR PATTERN NOTES

A. FLOOR PATTERNS INDICATED ON THIS SHEET ONLY FOR BUDGET PURPOSES AND PATTERN SELECTION ONLY.
B. HATCH PATTERNS REFER TO FLOOR PATTERN SHEETS ONLY.
C. REFER TO FINISH LEGEND FOR ADDITIONAL INFORMATION.
D. HATCH PATTERNS ARE ONLY SHOWN IN SPACES THAT HAVE MULTIPLE FINISHES WHERE EXTENTS OF FINISHES AND TRANSITIONS MUST BE LOCATED.

Received by SBBCC 3.10.2015

S.B. Ballard Construction Company
RRMM ARCHITECTS
WALLER TODD & SADLER ARCHITECTS
The Livas Group Architects, P.C.

MARK	DATE	BY	DESCRIPTION
2	03-03-2015	WTS	ADDENDUM #2
3	03-09-2015	WTS	ADDENDUM #3

REVISIONS

DATE	03-03-2015
PROJECT	1344-A
DESIGNED	MSM
DRAWN	WTS
CHECKED	WWS

COMMONWEALTH OF VIRGINIA
DUANE M. HARVER
Lic. No. 6310
03/09/15
ARCHITECT

SBBCC PROJECT NUMBER: NPS-2014-315
VIRGINIA DEPARTMENT OF EDUCATION: 118-77-000-100

PROJECT
NORFOLK PUBLIC SCHOOLS
NEW CAMPOSTELLA K-8 STEM SCHOOL
1100 CAMPOSTELLA ROAD
NORFOLK, VA

DRAWING
FLOOR PATTERNS

SHEET
A-712

C:\2015 Revit Projects\1344-A CAMPOSTELLA K-8 - ARCH_jlaverce.rvt
3/9/2015 9:24:26 PM

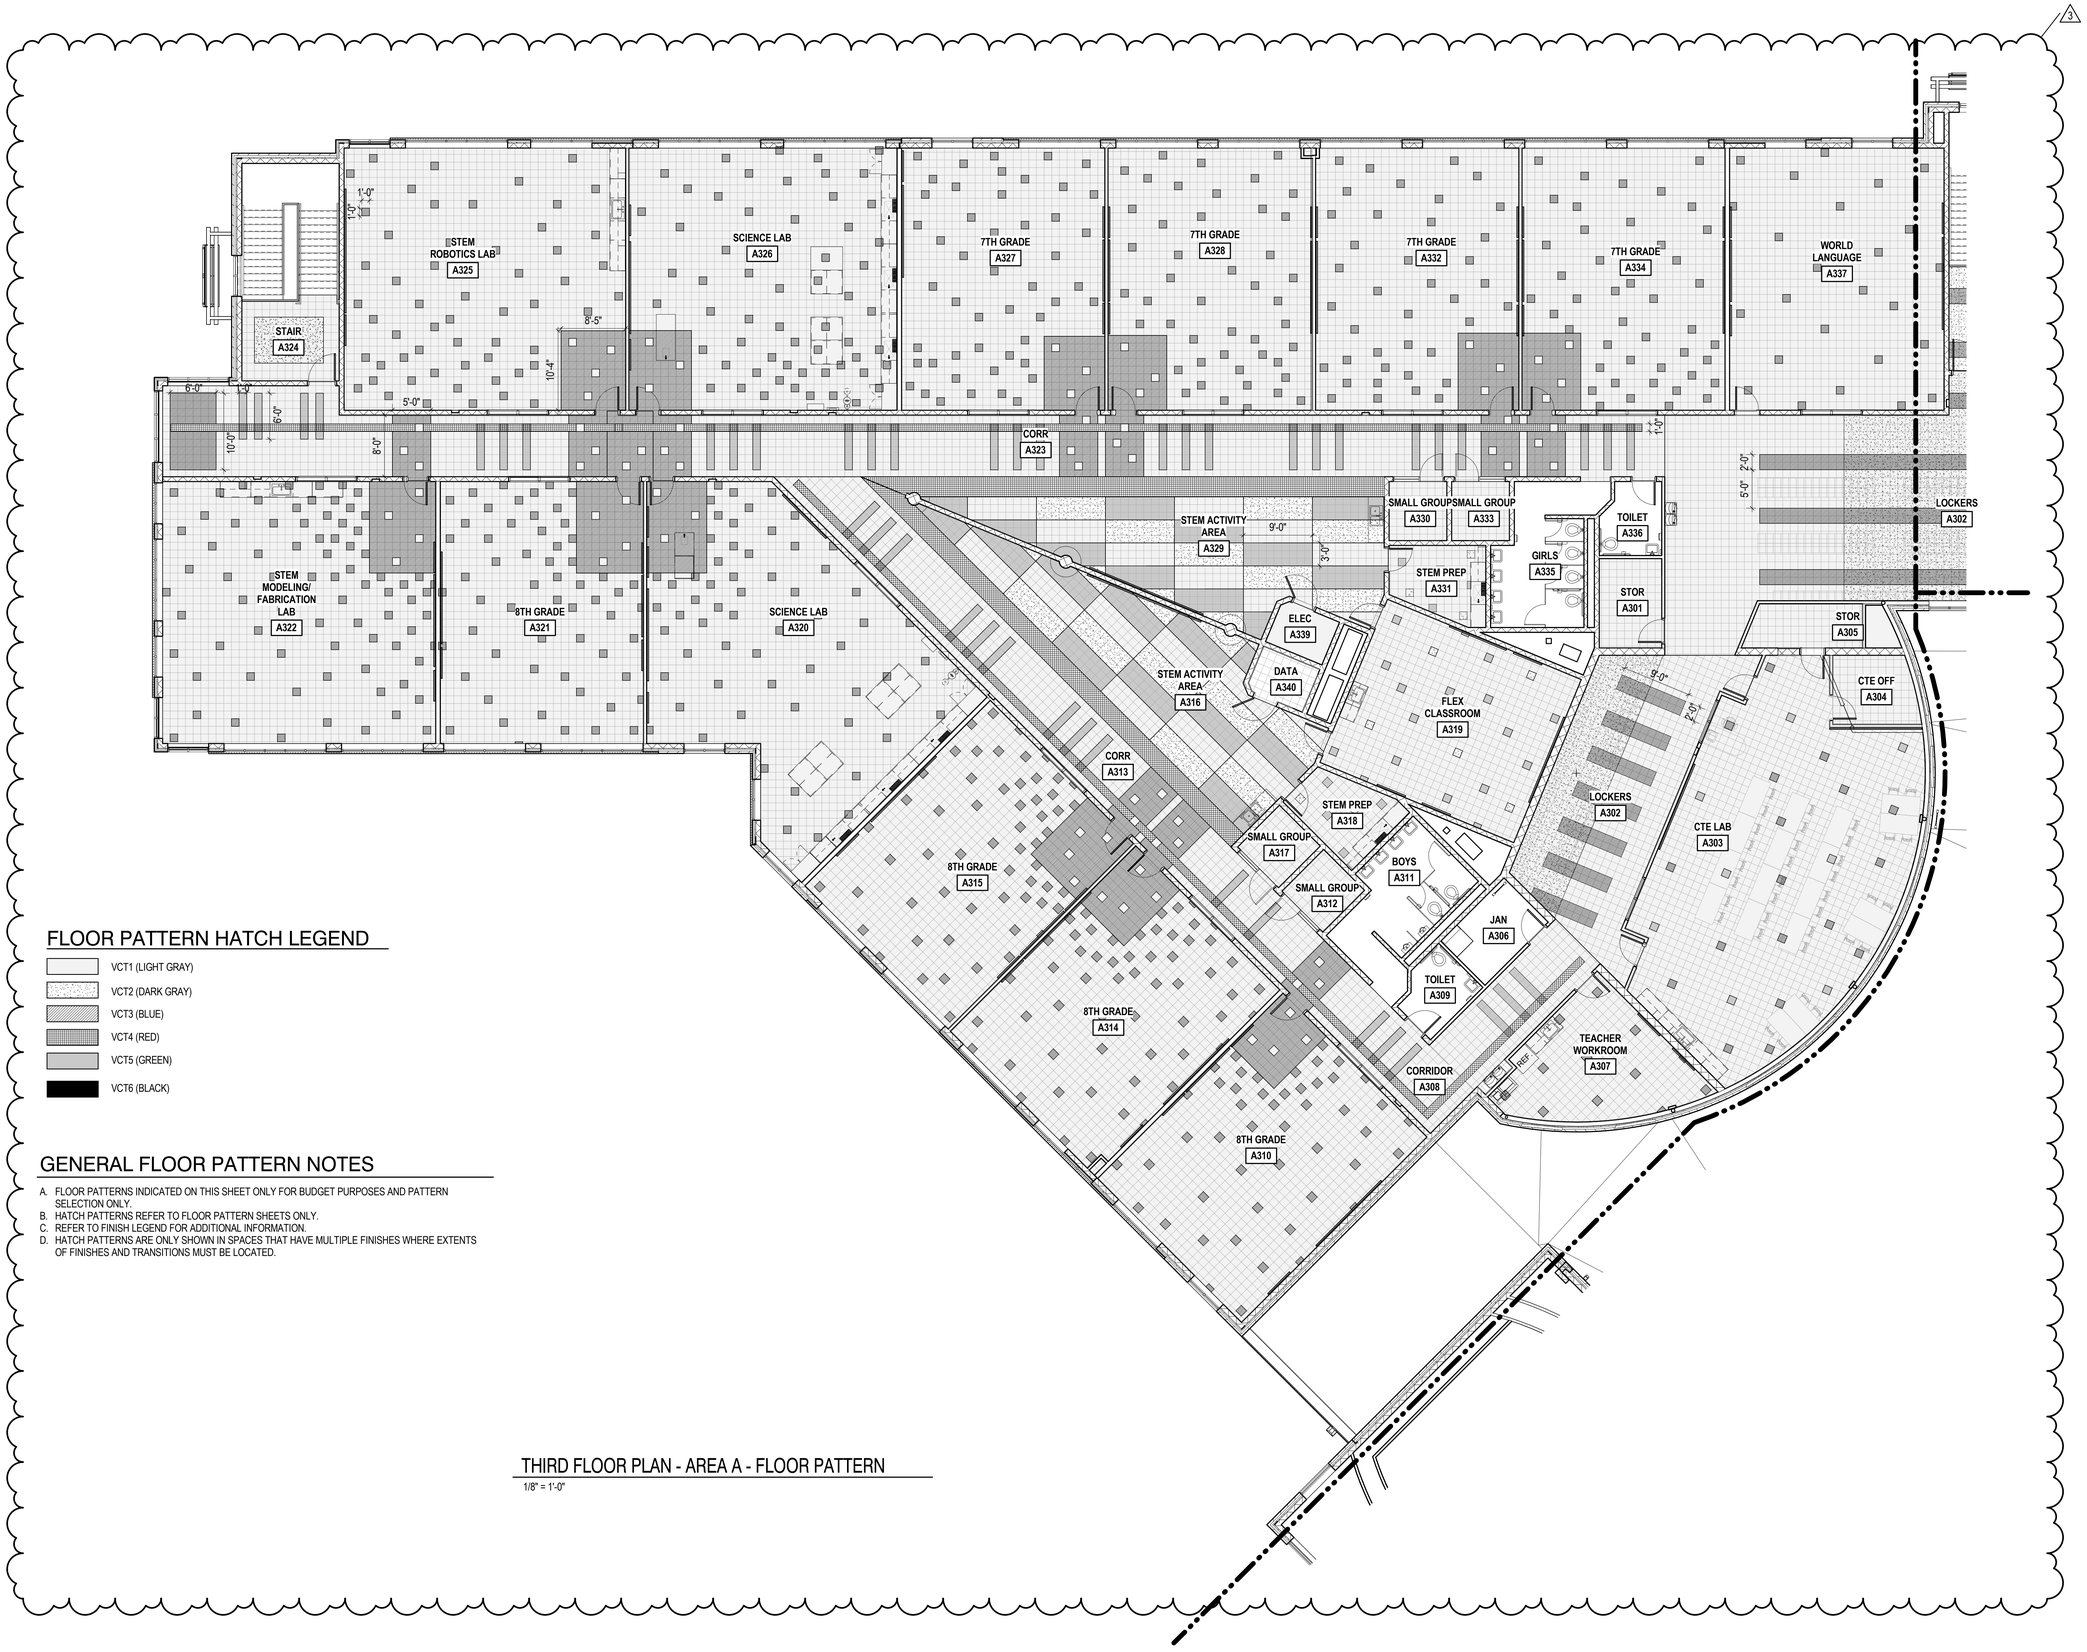

FLOOR PATTERN HATCH LEGEND

- VCT1 (LIGHT GRAY)
- VCT2 (DARK GRAY)
- VCT3 (BLUE)
- VCT4 (RED)
- VCT5 (GREEN)
- VCT6 (BLACK)

GENERAL FLOOR PATTERN NOTES

A. FLOOR PATTERNS INDICATED ON THIS SHEET ONLY FOR BUDGET PURPOSES AND PATTERN SELECTION ONLY.
B. HATCH PATTERNS REFER TO FLOOR PATTERN SHEETS ONLY.
C. REFER TO FINISH LEGEND FOR ADDITIONAL INFORMATION.
D. HATCH PATTERNS ARE ONLY SHOWN IN SPACES THAT HAVE MULTIPLE FINISHES WHERE EXTENTS OF FINISHES AND TRANSITIONS MUST BE LOCATED.

THIRD FLOOR PLAN - AREA A - FLOOR PATTERN

1/8" = 1'-0"

Received by SBBCC 3.10.2015

S.B. Ballard Construction Company

RRMM ARCHITECTS

WALLER TODD & SADLER ARCHITECTS

The Livas Group Architects, P.C.

MARK	DATE	BY	DESCRIPTION
2	03-03-2015	WTS	ADDENDUM #2
3	03-09-2015	WTS	ADDENDUM #3

REVISIONS

DATE	03-03-2015
PROJECT	1344-A
DESIGNED	MSM
DRAWN	WTS
CHECKED	WWS

COMMONWEALTH OF VIRGINIA
DUANE M. HARVER
Lic. No. 6310
03/09/15
ARCHITECT

SBBCC PROJECT NUMBER: NFS-2014-315
VIRGINIA DEPARTMENT OF EDUCATION: 118-77-00-100

PROJECT
NORFOLK PUBLIC SCHOOLS
NEW CAMPOSTELLA K-8 STEM SCHOOL
1106 CAMPOSTELLA ROAD
NORFOLK, VA

DRAWING
FLOOR PATTERNS

SHEET
A-713

C:\2015 Revit Projects\1344-A CAMPOSTELLA K-8 - ARCH_jgarcia.rvt
3/9/2015 9:24:41 PM

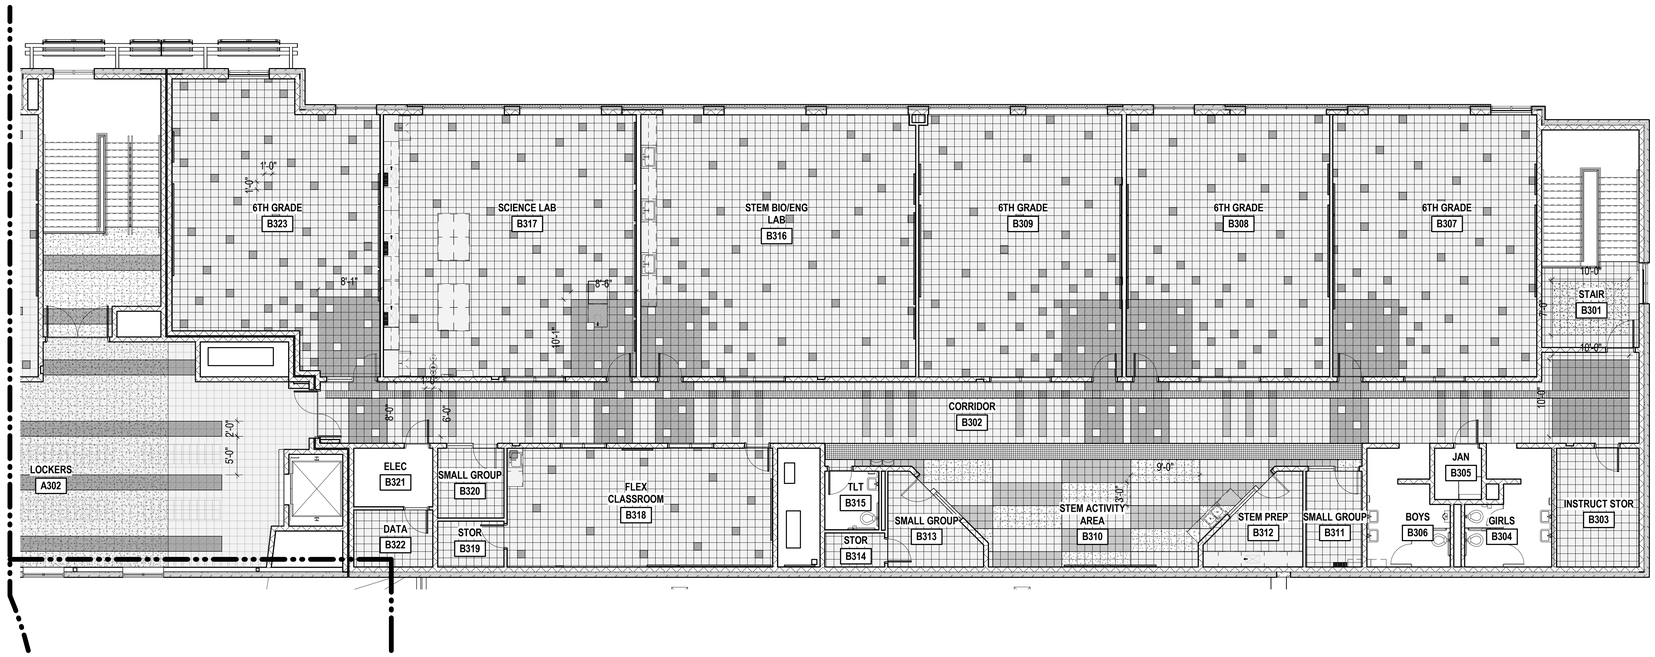

THIRD FLOOR PLAN - AREA B- FLOOR PATTERN

1/8" = 1'-0"

FLOOR PATTERN HATCH LEGEND

- VCT1 (LIGHT GRAY)
- VCT2 (DARK GRAY)
- VCT3 (BLUE)
- VCT4 (RED)
- VCT5 (GREEN)
- VCT6 (BLACK)

GENERAL FLOOR PATTERN NOTES

A. FLOOR PATTERNS INDICATED ON THIS SHEET ONLY FOR BUDGET PURPOSES AND PATTERN SELECTION ONLY.
B. HATCH PATTERNS REFER TO FLOOR PATTERN SHEETS ONLY.
C. REFER TO FINISH LEGEND FOR ADDITIONAL INFORMATION.
D. HATCH PATTERNS ARE ONLY SHOWN IN SPACES THAT HAVE MULTIPLE FINISHES WHERE EXTENTS OF FINISHES AND TRANSITIONS MUST BE LOCATED.

Received by SBBCC 3.10.2015

S.B. Ballard Construction Company

RRMM ARCHITECTS

WALLER TODD & SADLER ARCHITECTS

The Livas Group Architects, P.C.

MARK	DATE	BY	DESCRIPTION
2	03-03-2015	WTS	ADDENDUM #2
3	03-09-2015	WTS	ADDENDUM #3

REVISIONS

DATE	03-03-2015
PROJECT	1344-A
DESIGNED	MSM
DRAWN	WTS
CHECKED	WWS

COMMONWEALTH OF VIRGINIA
DUANE M. HARVER
Lic. No. 6310
03/09/15
ARCHITECT

SBBCC PROJECT NUMBER: NPS-2014-315
VIRGINIA DEPARTMENT OF EDUCATION: 118-77-00-100

PROJECT
NORFOLK PUBLIC SCHOOLS
NEW CAMPOSTELLA K-8 STEM SCHOOL
1106 CAMPOSTELLA ROAD
NORFOLK, VA

DRAWING
FLOOR PATTERNS

SHEET
A-714

C:\2015 Revit Projects\1344-A CAMPOSTELLA K-8 - ARCH_jlaverce.rvt
3/9/2015 9:24:47 PM

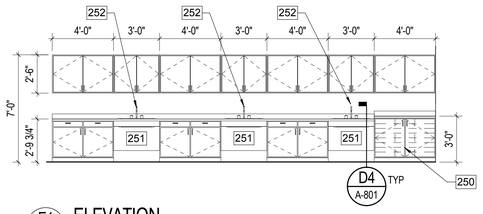

E1 A-801 ELEVATION
1/4" = 1'-0"

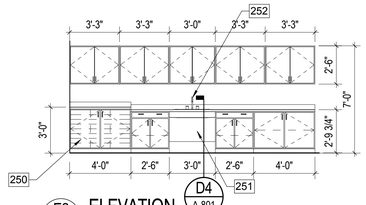

E2 A-801 ELEVATION
1/4" = 1'-0"

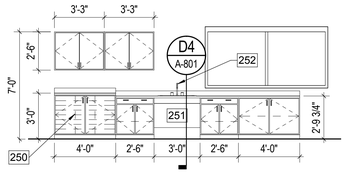

E3 A-801 ELEVATION
1/4" = 1'-0"

SHEET KEYNOTES

1	LAPTOP CART (NIC)
6	TALL STORAGE CABINET (NIC)
8	MOBILE MACHINE CENTER (NIC)
9	30" X 60" MOBILE WORK BENCH (NIC)
10	LASER ENGRAVER WITH FILTER SYSTEM (NIC)
11	3D PRINTER STATION (NIC)
12	3D PRINTER (NIC)
13	VERTICAL MATERIAL STORAGE RACK (NIC)
14	24"D X 42"W PARTS STORAGE CABINET (NIC)
15	24"D X 48" TOOL STORAGE CABINET
16	MOBILE LEGO ROBOTICS CABINET
17	ROBOTICS TABLE WITH MATERIAL STORAGE BELOW
250	24 TOTE STORAGE CABINET
251	ADA ACCESSIBLE BASE CABINET UNIT
252	STAINLESS STEEL SINK, SEE PLUMB DWGS

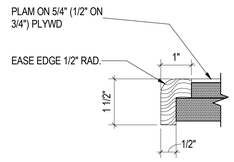

COUNTERTOP HARDWOOD NOSING DETAIL
6" = 1'-0"

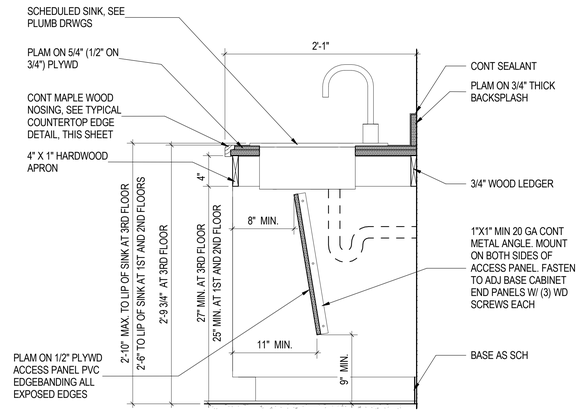

D4 A-801 ADA SINK BASE DETAIL
1 1/2" = 1'-0"

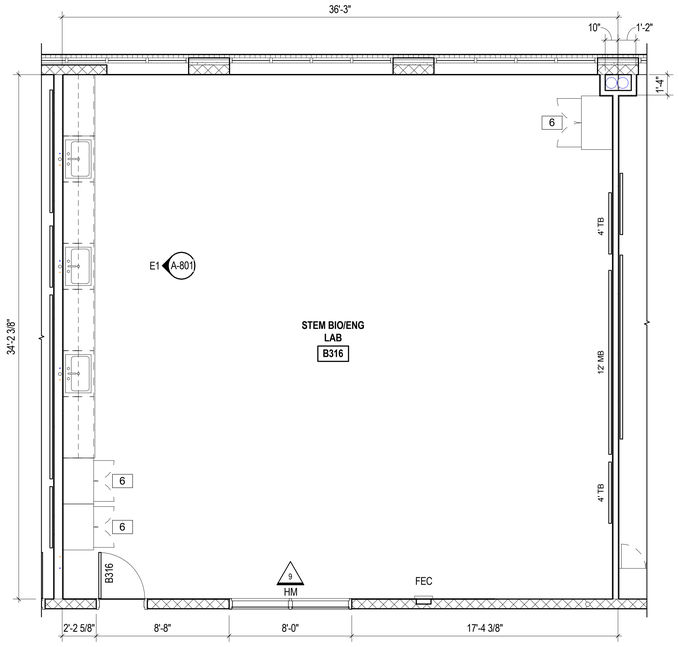

A1 A-132 ENLARGED STEM LAB
1/4" = 1'-0"

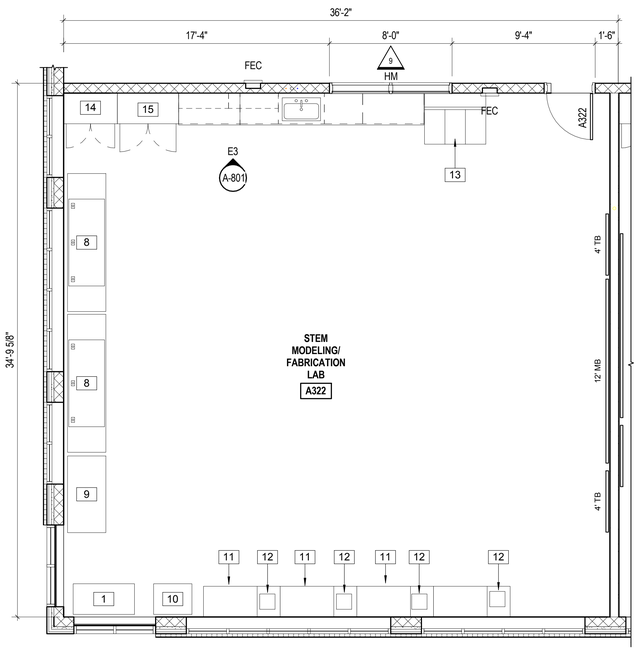

A3 A-131 ENLARGED STEM LAB
1/4" = 1'-0"

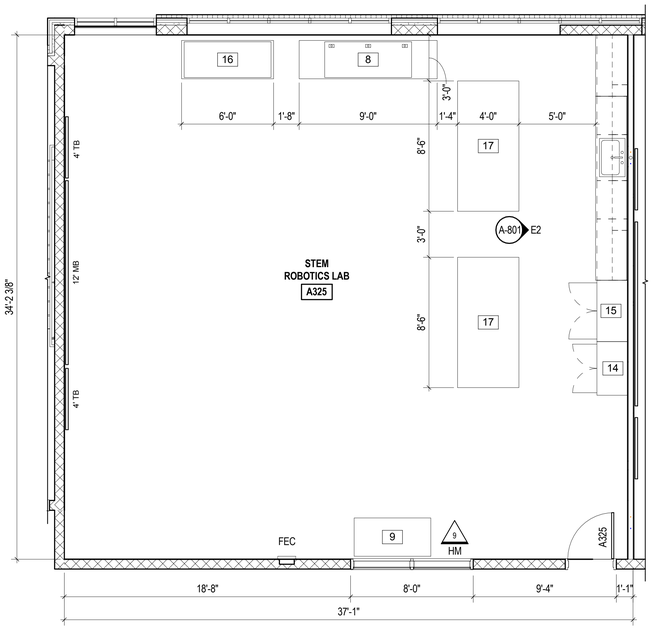

A5 A-131 ENLARGED STEM LAB
1/4" = 1'-0"

Received by SBBCC 3.10.2015

S.B. Ballard Construction Company
RRMM ARCHITECTS
WALLER TODD & SADLER ARCHITECTS
The Livas Group Architects, P.C.

MARK	DATE	BY	DESCRIPTION
2	03-03-2015	WTS	ADDENDUM #2
3	03-09-2015	WTS	ADDENDUM #3

REVISIONS

DATE	03-03-2015
PROJECT	1344-A
DESIGNED	MSM
DRAWN	WTS
CHECKED	WWS

COMMONWEALTH OF VIRGINIA
DUANE M. HARVER
Lic. No. 6310
03/09/15
ARCHITECT

SBBCC PROJECT NUMBER: NFS-2014-315
VIRGINIA DEPARTMENT OF EDUCATION: 118-77-00-100

PROJECT
NORFOLK PUBLIC SCHOOLS
NEW CAMPOSTELLA K-8 STEM SCHOOL
1106 CAMPOSTELLA ROAD
NORFOLK, VA

DRAWING
ENLARGED STEM LAB PLANS AND ELEVATIONS

SHEET
A-801

C:\2015 Revit Projects\1344-A CAMPOSTELLA K-8 - ARCH_jpalerce.rvt
3/9/2015 9:12:59 PM

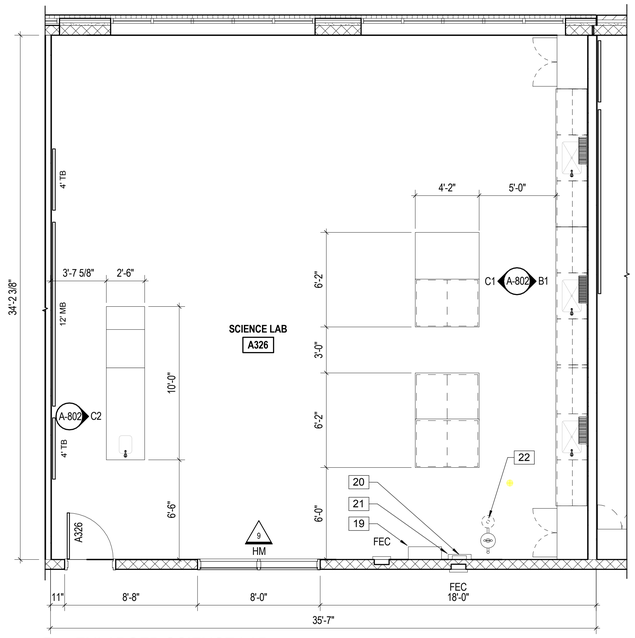

D1 A-131 ENLARGED SCIENCE LAB
1/4" = 1'-0"

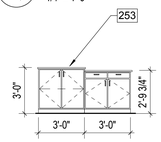

C1 A-802 ELEVATION
1/4" = 1'-0"

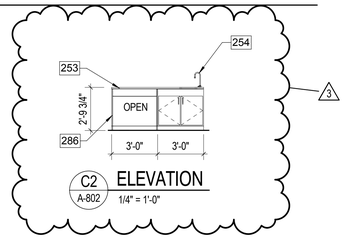

C2 A-802 ELEVATION
1/4" = 1'-0"

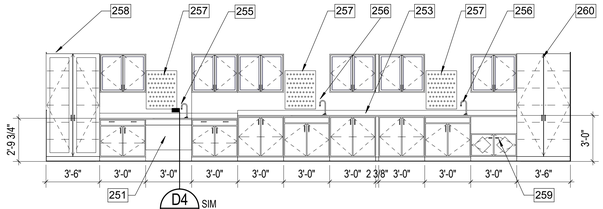

D4 A-801 SIM

B1 A-802 ELEVATION
1/4" = 1'-0"

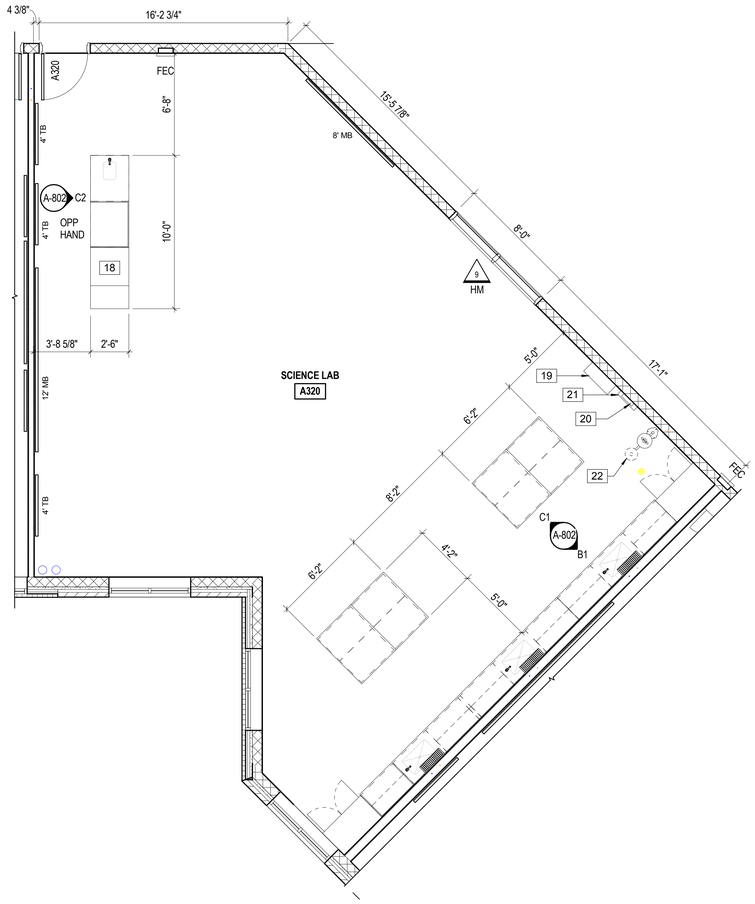

C3 A-131 ENLARGED SCIENCE LAB
1/4" = 1'-0"

SHEET KEYNOTES

18	30" X 48" TEACHER RECORD DESK
19	GOGGLE CABINET
20	FIRE BLANKET
21	FIRST AID KIT
22	EYE WASH STATION, SEE PLUMB DWGS FOR ADDL INFO
251	ADA ACCESSIBLE BASE CABINET UNIT
253	PERMARESIN COUNTERTOP, TYPICAL AT ALL SCIENCE LABS, SCIENCE PREP ROOMS, AND ART LABS
254	INTEGRAL PERMARESIN SINK (14" X 10" X 6"D)
255	INTEGRAL PERMARESIN SINK (22" X 15" X 6"D)
256	INTEGRAL PERMARESIN SINK (22" X 15" X 11"D)
257	24" X 30" DRYING RACK (38 PEGS)
258	TALL MICROSCOPE STORAGE CABINET
259	17"H X 14 1/2"D X 31"W FLAMMABLES AND CORROSIVE CABINET COMBO UNIT WITH FLOOR STAND. PROVIDE BLANK OFF APRON ABOVE
260	24"D TALL STORAGE CABINET
286	FINISHED END PANEL

3

S.B. Ballard Construction Company

RRMM ARCHITECTS

WALLER TODD & SADLER ARCHITECTS

The Livas Group Architects, P.C.

MARK	DATE	BY	DESCRIPTION
2	03-03-2015	WTS	ADDENDUM #2
3	03-09-2015	WTS	ADDENDUM #3

REVISIONS

DATE	03-03-2015
PROJECT	1344-A
DESIGNED	MSM
DRAWN	WTS
CHECKED	WWS

COMMONWEALTH OF VIRGINIA
DUANE M. HARVER
Lic. No. 6310
03/09/15
ARCHITECT

PROJECT
NORFOLK PUBLIC SCHOOLS
NEW CAMPOSTELLA K-8 STEM SCHOOL
1106 CAMPOSTELLA ROAD
NORFOLK, VA

SBBCC PROJECT NUMBER: NPS-2014-315
VIRGINIA DEPARTMENT OF EDUCATION: 118-77-00-100

DRAWING
ENLARGED SCIENCE LAB PLANS AND ELEVATIONS

SHEET
A-802

Received by SBBCC 3.10.2015

C:\2015 Revit Projects\1344-A CAMPOSTELLA K-8 - ARCH_jkpierce.rvt
3/9/2015 9:13:07 PM

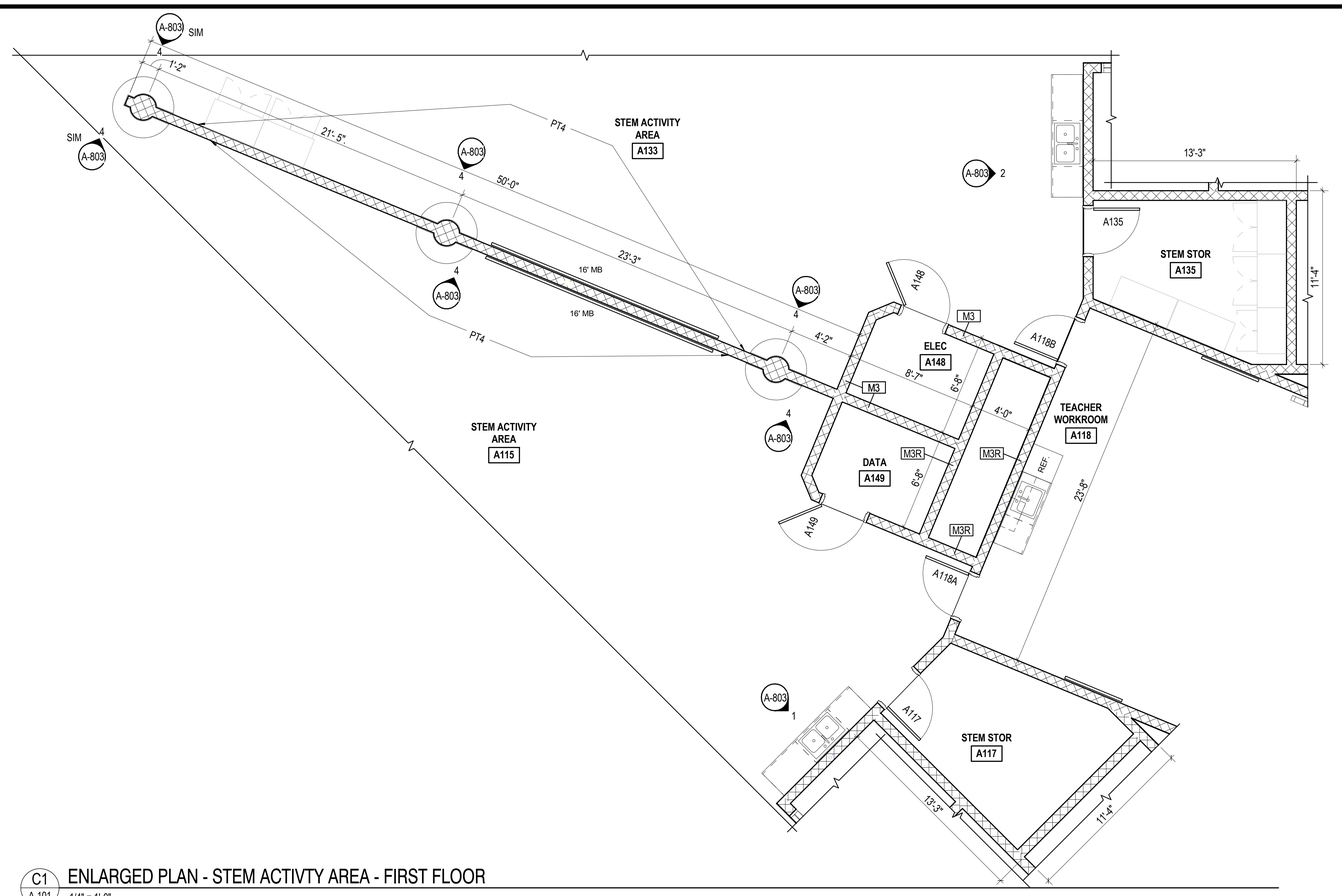

C1 A-101 ENLARGED PLAN - STEM ACTIVTY AREA - FIRST FLOOR
1/4" = 1'-0"

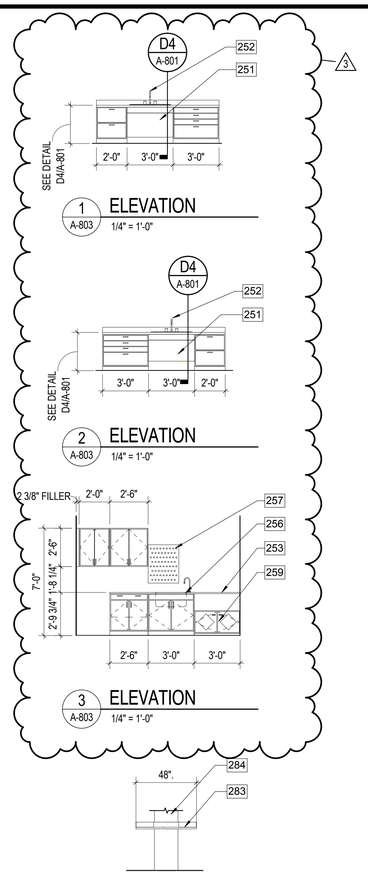

SHEET KEYNOTES

14	24"D X 42"W PARTS STORAGE CABINET (NIC)
15	24"D X 48" TOOL STORAGE CABINET
251	ADA ACCESSIBLE BASE CABINET UNIT
252	STAINLESS STEEL SINK, SEE PLUMB DWGS
253	PERMARESIN COUNTERTOP, TYPICAL AT ALL SCIENCE LABS, SCIENCE PREP ROOMS, AND ART LABS
256	INTEGRAL PERMARESIN SINK (22" X 15" X 11"D)
257	24" X 30" DRYING RACK (38 PEGS)
259	17"H X 14 1/2"D X 31"W FLAMMABLES AND CORROSIVE CABINET COMBO UNIT WITH FLOOR STAND. PROVIDE BLANK OFF APRON ABOVE
283	PLAM ON PLYWD COUNTERTOP, SEE DETAILS ON SHEET A-511
284	PRE-FINISHED METAL COMPOSITE COLUMN WRAP

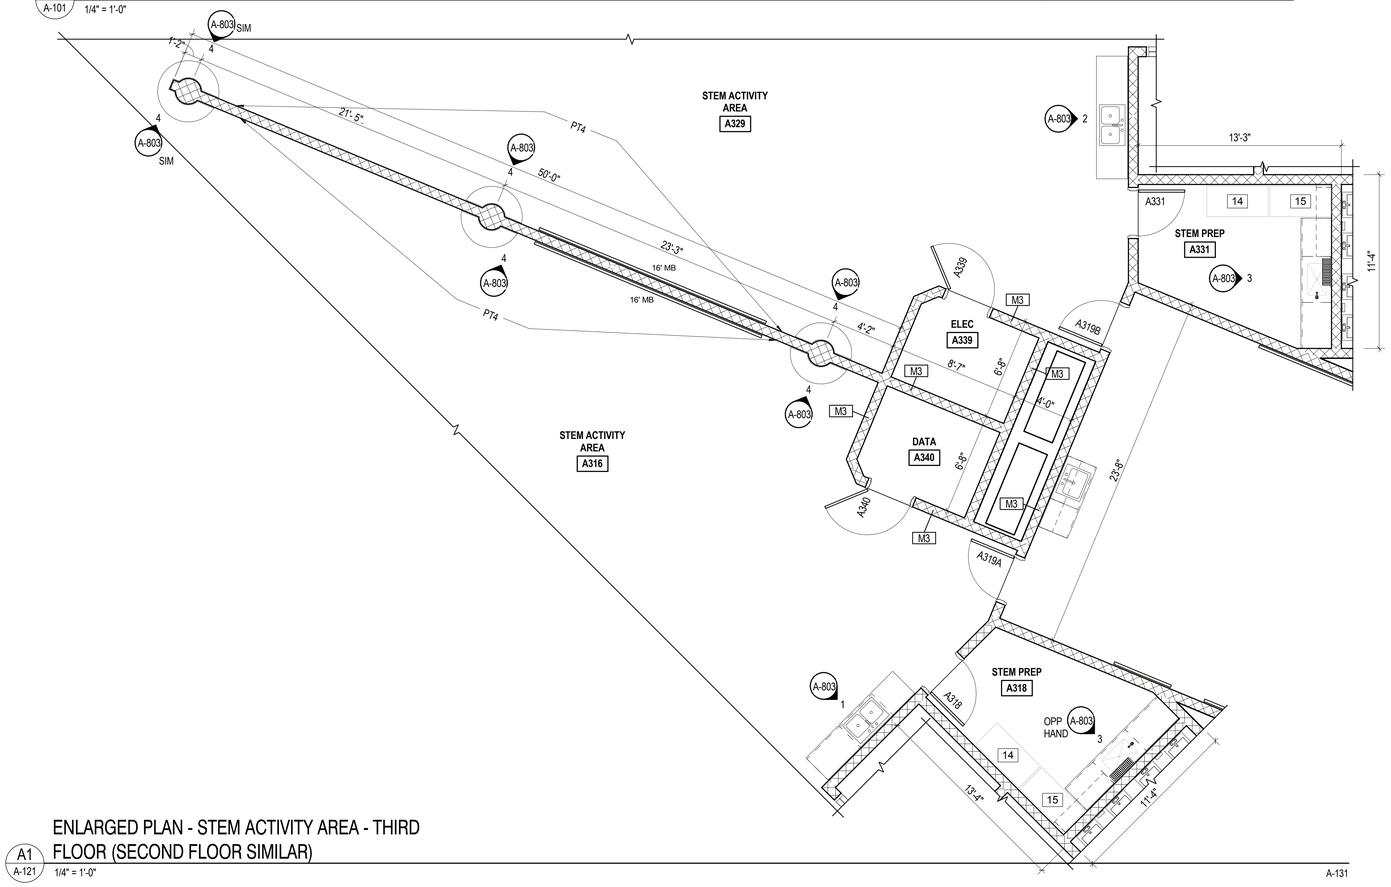

A1 A-121 ENLARGED PLAN - STEM ACTIVITY AREA - THIRD FLOOR (SECOND FLOOR SIMILAR)
1/4" = 1'-0"

A-131

Received by SBBCC 3.10.2015

S.B. Ballard Construction Company

RRMM ARCHITECTS

WALLER TODD & SADLER ARCHITECTS

The Livas Group Architects, P.C.

MARK	DATE	BY	DESCRIPTION
2	03-03-2015	WTS	ADDENDUM #2
3	03-09-2015	WTS	ADDENDUM #3

REVISIONS

DATE	03-03-2015
PROJECT	1344-A
DESIGNED	MSM
DRAWN	WTS
CHECKED	WWS

COMMONWEALTH OF VIRGINIA
DUANE M. HARVER
Lic. No. 6310
03/09/15
ARCHITECT

PROJECT
NORFOLK PUBLIC SCHOOLS
NEW CAMPOSTELLA K-8 STEM SCHOOL
1106 CAMPOSTELLA ROAD
NORFOLK, VA

SBBCC PROJECT NUMBER: NPS-2014-315
VIRGINIA DEPARTMENT OF EDUCATION: 118-77-001-100

DRAWING
ENLARGED STEM ACTIVITY PLANS AND ELEVATIONS

SHEET
A-803

C:\2015 Revit Projects\1344-A CAMPOSTELLA K-8 - ARCH_jlpierce.rvt
3/9/2015 9:13:18 PM

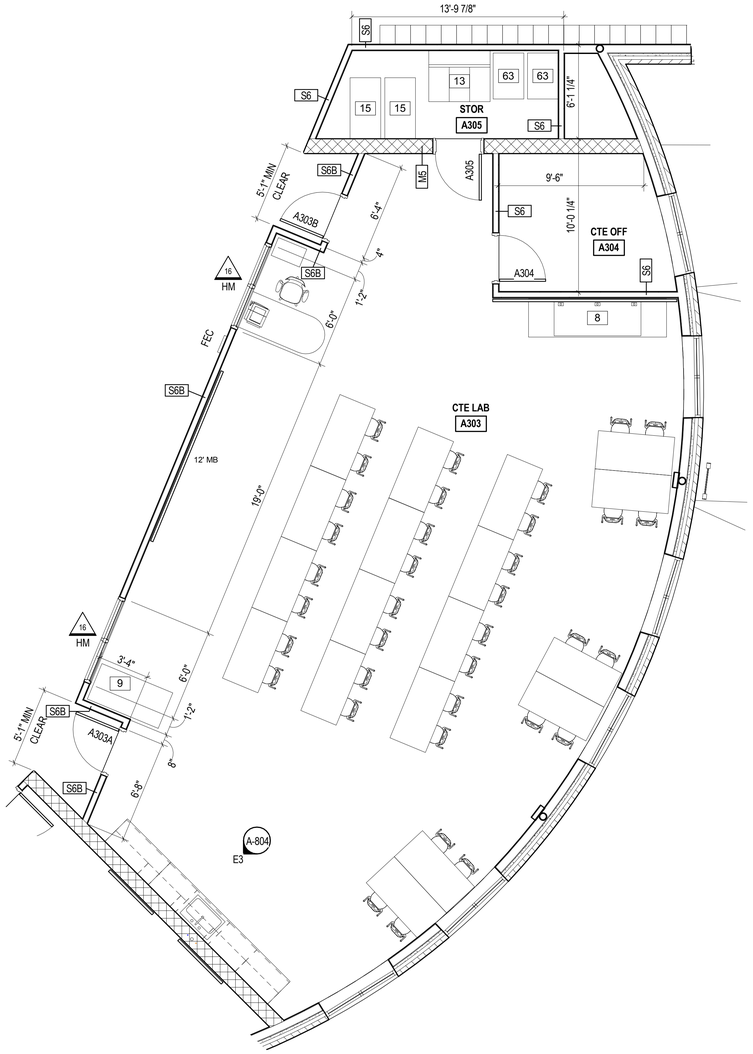

C1 A-131 ENLARGED CTE LAB PLAN
1/4" = 1'-0"

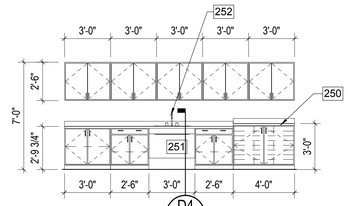

E3 A-804 ELEVATION
1/4" = 1'-0"

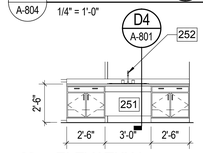

D3 A-804 ELEVATION
1/4" = 1'-0"

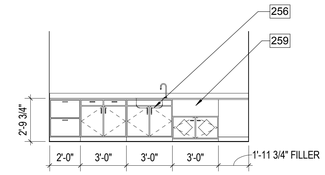

C3 A-804 ELEVATION
1/4" = 1'-0"

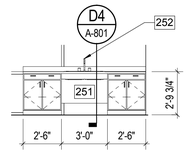

B3 A-804 ELEVATION
1/4" = 1'-0"

SHEET KEYNOTES

8	MOBILE MACHINE CENTER (NIC)
9	30" X 60" MOBILE WORK BENCH (NIC)
13	VERTICAL MATERIAL STORAGE RACK (NIC)
14	24"D X 42"W PARTS STORAGE CABINET (NIC)
15	24"D X 48" TOOL STORAGE CABINET
53	ELECTRIC WATER COOLERS, SEE PLUMBING DRAWINGS
63	24"D X 36"W X 72"H STEEL SHELVING (NIC)
250	24 TOTE STORAGE CABINET
251	ADA ACCESSIBLE BASE CABINET UNIT
252	STAINLESS STEEL SINK, SEE PLUMB DWGS
256	INTEGRAL PERMARESIN SINK (22" X 15" X 11"D)
257	24" X 30" DRYING RACK (38 PEGS)
259	17"H X 14 1/2"D X 31"W FLAMMABLES AND CORROSIVE CABINET COMBO UNIT WITH FLOOR STAND. PROVIDE BLANK OFF APRON ABOVE

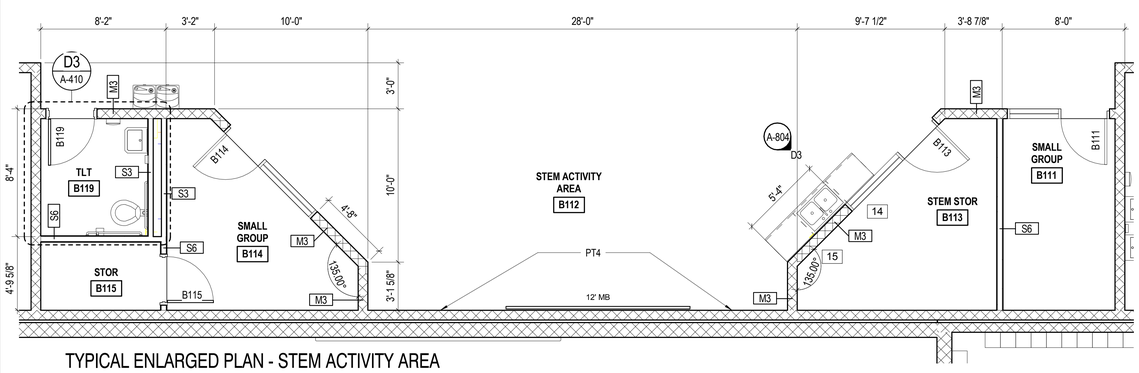

A1 A-102 TYPICAL ENLARGED PLAN - STEM ACTIVITY AREA GRADES 2-5
1/4" = 1'-0"

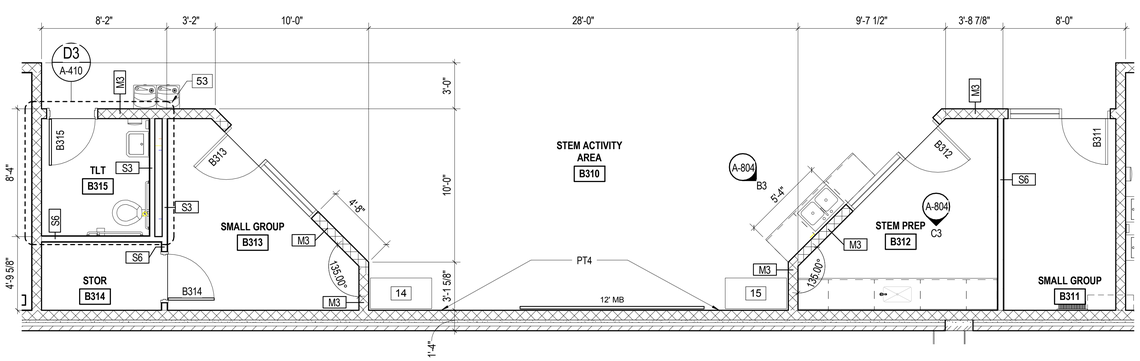

A4 A-132 ENLARGED PLAN - STEM ACTIVITY AREA GRADE 6
1/4" = 1'-0"

Received by SBBCC 3.10.2015

S.B. Ballard Construction Company
RRMM ARCHITECTS
WALLER TODD & SADLER ARCHITECTS
The Livas Group Architects, P.C.

MARK	DATE	BY	DESCRIPTION
2	03-03-2015	WTS	ADDENDUM #2
3	03-09-2015	WTS	ADDENDUM #3

REVISIONS

DATE	03-03-2015
PROJECT	1344-A
DESIGNED	MSM
DRAWN	WTS
CHECKED	WWS

COMMONWEALTH OF VIRGINIA
C. DUANE M. HARVER
Lic. No. 6310
03/09/15
ARCHITECT

SBBCC PROJECT NUMBER: NPS-2014-315
VIRGINIA DEPARTMENT OF EDUCATION: 118-77-000-100

PROJECT
NORFOLK PUBLIC SCHOOLS
NEW CAMPOSTELLA K-8 STEM SCHOOL
1100 CAMPOSTELLA ROAD
NORFOLK, VA

DRAWING
ENLARGED CTE AND STEM ACTIVITY PLANS AND ELEVATIONS

SHEET
A-804

C:\2015 Revit Projects\1344-A CAMPOSTELLA K-8 - ARCH_jlaverce.rvt
3/9/2015 9:13:32 PM

SHEET KEYNOTES

251	ADA ACCESSIBLE BASE CABINET UNIT
252	STAINLESS STEEL SINK, SEE PLUMB DWGS
253	PERMARESIN COUNTERTOP, TYPICAL AT ALL SCIENCE LABS, SCIENCE PREP ROOMS, AND ART LABS
283	PLAM ON PLYWD COUNTERTOP, SEE DETAILS ON SHEET A-511
285	METAL BRACKETS AT 36" OC MAX. FASTENERS PER MANUF. REQUIREMENTS FOR WALL TYPE
297	5 DRAWER BASE CABINET
298	OPEN FACED WALL CABINET W/ ADJUSTABLE SHELVES
299	OPEN FACED ADJUSTABLE SHELVING W/WALL CABINET ABOVE

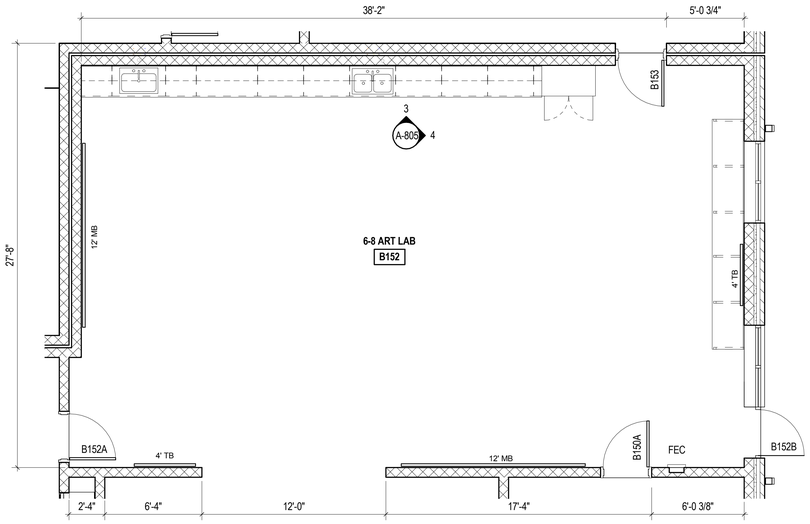

D1 A-102 ENLARGED PLAN
1/4" = 1'-0"

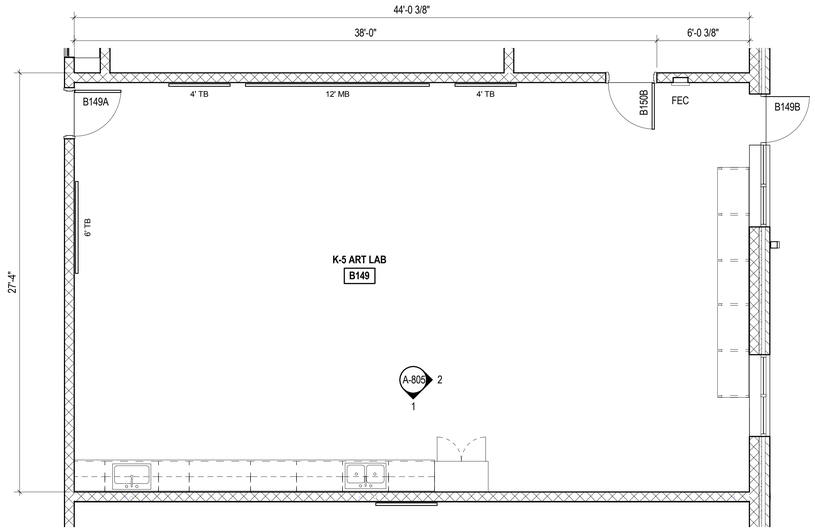

D4 A-102 ENLARGED PLAN
1/4" = 1'-0"

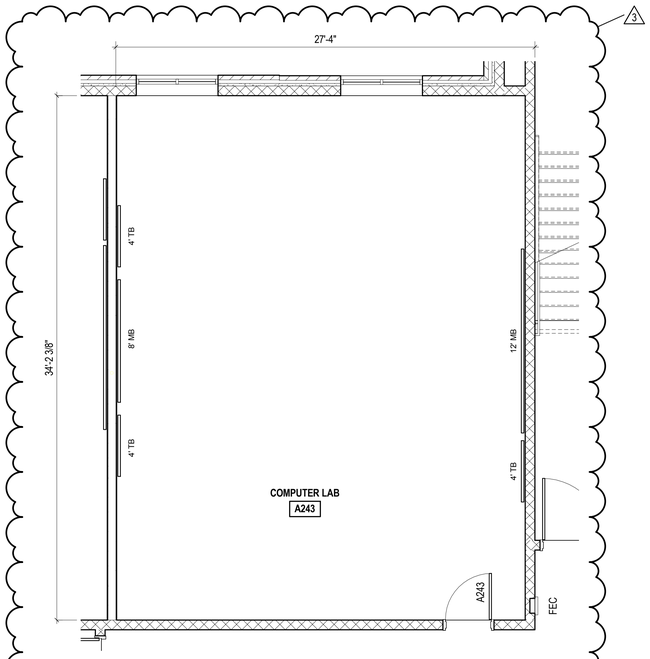

B1 A-121 ENLARGED PLAN - COMPUTER LAB
1/4" = 1'-0"

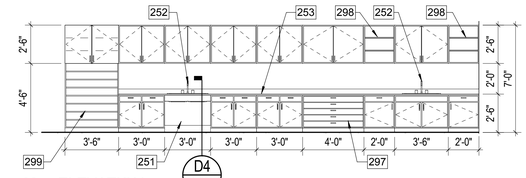

1 A-805 ELEVATION
1/4" = 1'-0"

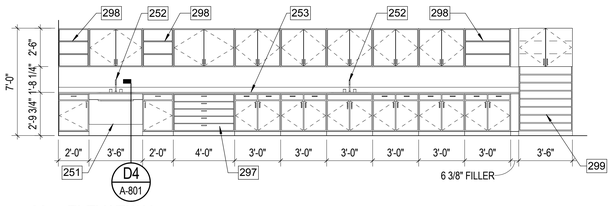

3 A-805 ELEVATION
1/4" = 1'-0"

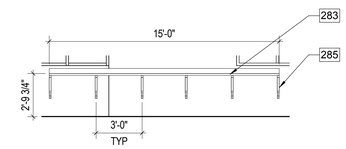

2 A-805 ELEVATION
1/4" = 1'-0"

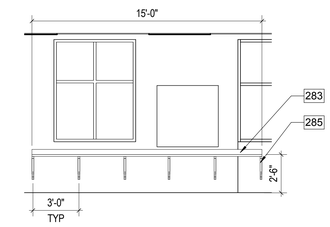

4 A-805 ELEVATION
1/4" = 1'-0"

S.B. Ballard Construction Company

RRMM ARCHITECTS

WALLER TODD & SADLER ARCHITECTS

The Livas Group Architects, P.C.

MARK	DATE	BY	DESCRIPTION
2	03-03-2015	WTS	ADDENDUM #2
3	03-09-2015	WTS	ADDENDUM #3

REVISIONS

DATE	03-03-2015
PROJECT	1344-A
DESIGNED	MSM
DRAWN	WTS
CHECKED	WWS

COMMONWEALTH OF VIRGINIA
DUANE M. HARVER
Lic. No. 6310
03/09/15
ARCHITECT

PROJECT
NORFOLK PUBLIC SCHOOLS
NEW CAMPOSTELLA K-8 STEM SCHOOL
1106 CAMPOSTELLA ROAD
NORFOLK, VA

SBBCC PROJECT NUMBER: NPS-2014-315
VIRGINIA DEPARTMENT OF EDUCATION: 118-77-00-100

DRAWING
ENLARGED ART AND COMPUTER LAB PLANS AND ELEVATIONS

SHEET
A-805

Received by SBBCC 3.10.2015

C:\2015 Revit Projects\1344-A CAMPOSTELLA K-8 - ARCH_jkpierce.rvt
3/9/2015 9:13:43 PM

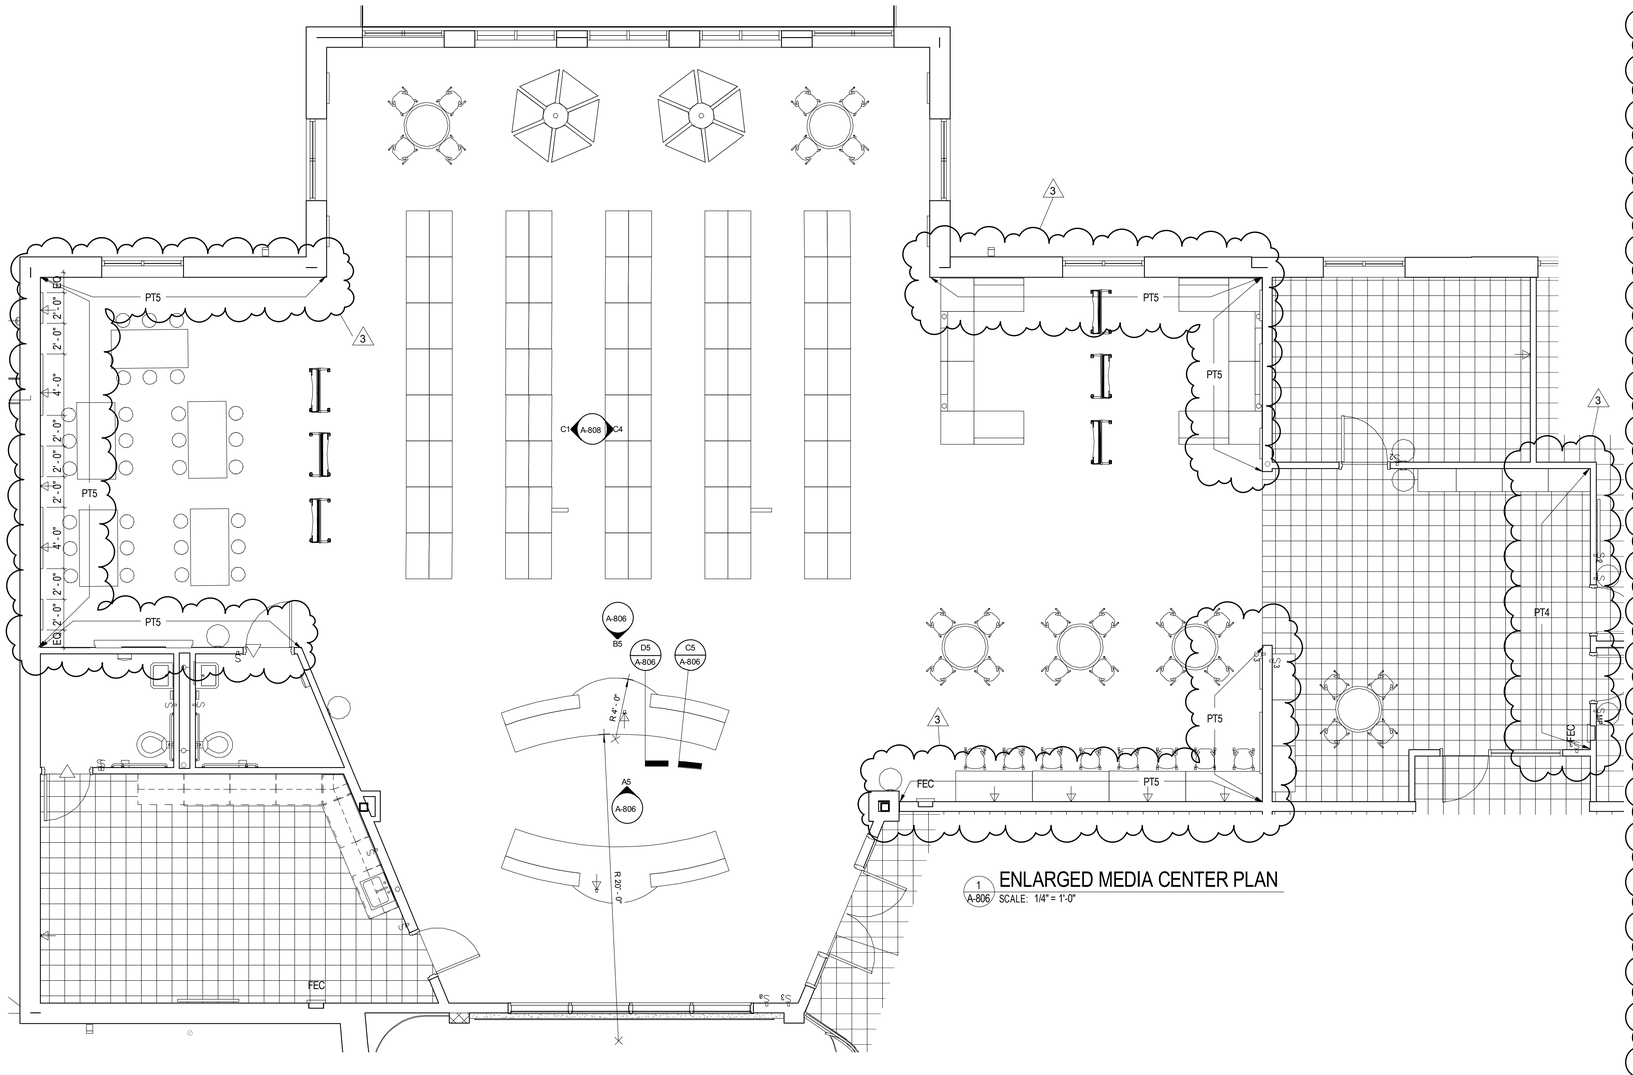

1 A-806 ENLARGED MEDIA CENTER PLAN
SCALE: 1/4" = 1'-0"

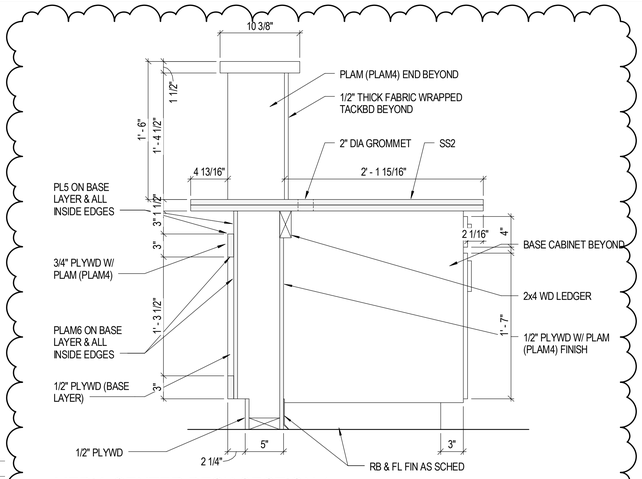

D5 A-806 MEDIA CENTER DESK SECTION 1
SCALE: 1 1/2" = 1'-0" A-806

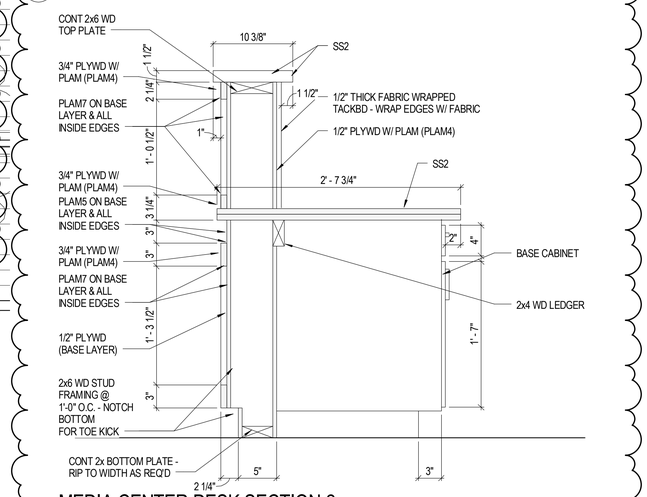

C5 A-806 MEDIA CENTER DESK SECTION 2
SCALE: 1 1/2" = 1'-0" A-806

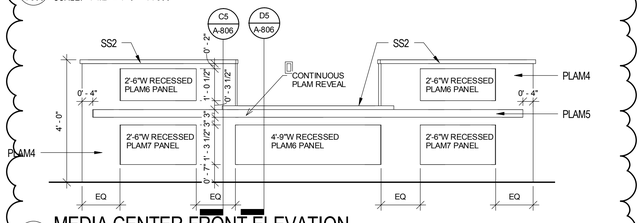

B5 A-806 MEDIA CENTER FRONT ELEVATION
SCALE: 1/2" = 1'-0" A-806

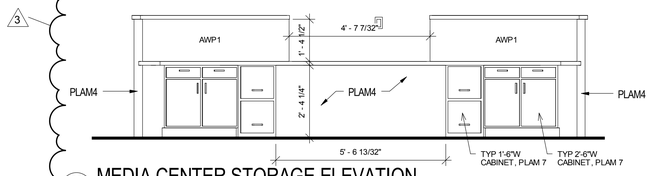

A5 A-806 MEDIA CENTER STORAGE ELEVATION
SCALE: 1/2" = 1'-0" A-806

Received by SBBCC 3.10.2015

S.B. Ballard Construction Company

RRMM ARCHITECTS

WALLER TODD & SADLER ARCHITECTS

The Livas Group Architects, P.C.

MARK	DATE	REVISIONS	BY	DESCRIPTION
2	03-03-2015		RRMM	ADDENDUM #2
3	03-09-2015		RRMM	ADDENDUM #3

DATE	03-03-2015
PROJECT	1344-A
DESIGNED	LRS
DRAWN	RRMM
CHECKED	DRJ

COMMONWEALTH OF VIRGINIA
DUANE M. HARVER
Lic. No. 6310
03/03/15
ARCHITECT

PROJECT
NORFOLK PUBLIC SCHOOLS
NEW CAMPOSTELLA K-8 STEM SCHOOL
1106 CAMPOSTELLA ROAD
NORFOLK, VA

SBBCC PROJECT NUMBER: NFS-2014-315
VIRGINIA DEPARTMENT OF EDUCATION: 118-77-00-100

DRAWING
MEDIA CENTER ENLARGED PLAN AND CASEWORK

SHEET
A-806

C:\Users\kdevinger\Documents\1344-A CAMPOSTELLA K-8 - RRMM ARCH_kdevinger.rvt
3/9/2015 3:58:43 PM

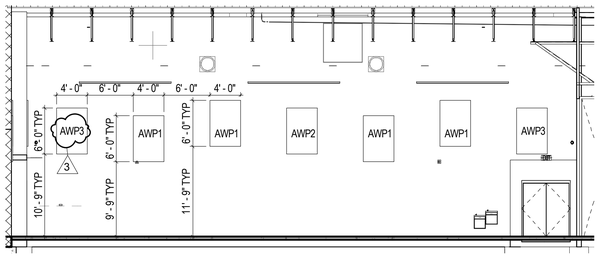

E1 CAFETERIA NORTH ELEVATION
1/8" = 1'-0"

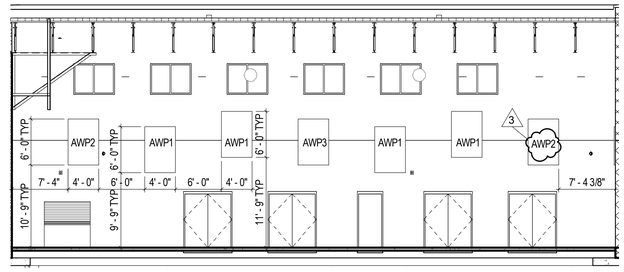

E3 CAFETERIA SOUTH ELEVATION
1/8" = 1'-0"

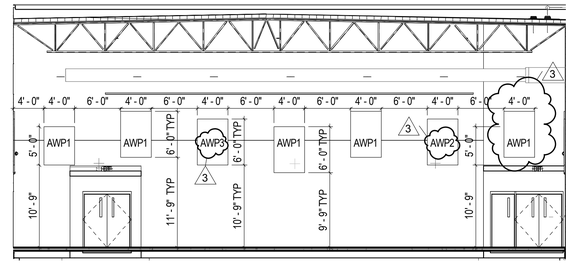

E5 CAFETERIA WEST ELEVATION
1/8" = 1'-0"

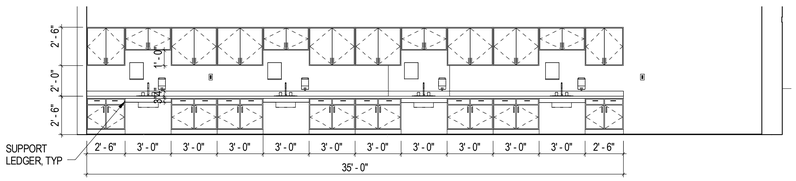

D1 NATURE LAB
1/4" = 1'-0"

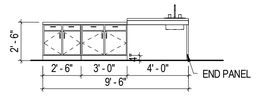

D3 NATURE ROOM ISLAND
1/4" = 1'-0"

Received by SBBCC 3.10.2015

S.B. Ballard
Construction Company

RRMM ARCHITECTS

WALLER TODD & SADLER ARCHITECTS

The Livas Group Architects, P.C.

MARK	DATE	BY	DESCRIPTION
2	03-03-2015	RRMM	ADDENDUM #2
3	03-09-2015	RRMM	ADDENDUM #3

REVISIONS

DATE	03-03-2015
PROJECT	1344-A
DESIGNED	LRS
DRAWN	RRMM
CHECKED	DRJ

COMMONWEALTH OF VIRGINIA
DUANE M. HARVER
Lic. No. 6310
03/03/15
ARCHITECT

PROJECT
NORFOLK PUBLIC SCHOOLS
NEW CAMPOSTELLA K-8 STEM SCHOOL
1106 CAMPOSTELLA ROAD
NORFOLK, VA

SBBCC PROJECT NUMBER: NPS-2014-315
VIRGINIA DEPARTMENT OF EDUCATION: 118-77-001-000

DRAWING
CAFETERIA ELEVATIONS

SHEET
A-807

3/9/2015 3:58:46 PM C:\Users\kdevinger\Documents\1344-A CAMPOSTELLA K-8 - RRMM ARCH_kdevinger.rvt

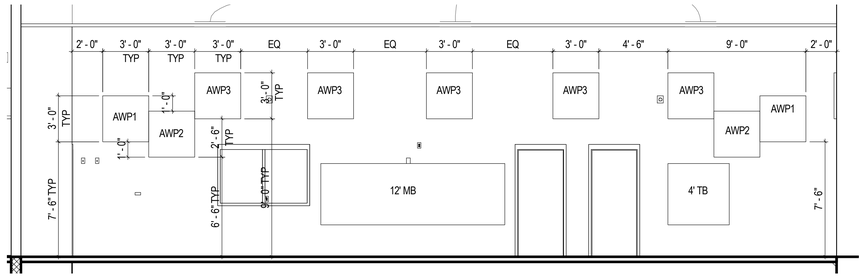

E1 6-8 MUSIC ELEVATION NORTH
1/4" = 1'-0"

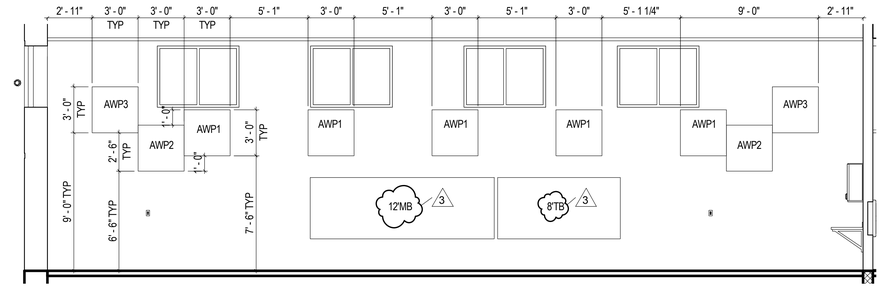

E4 6-8 MUSIC ELEVATION SOUTH
1/4" = 1'-0"

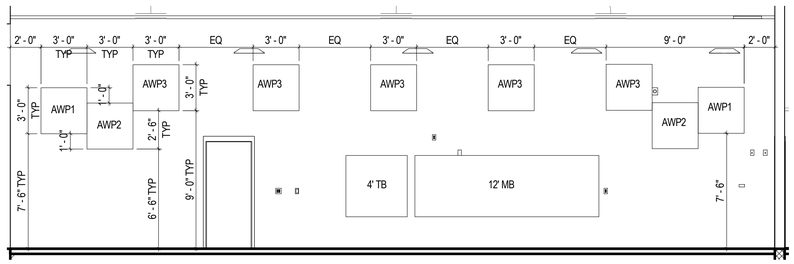

D1 K-5 MUSIC ELEVATION SOUTH
1/4" = 1'-0"

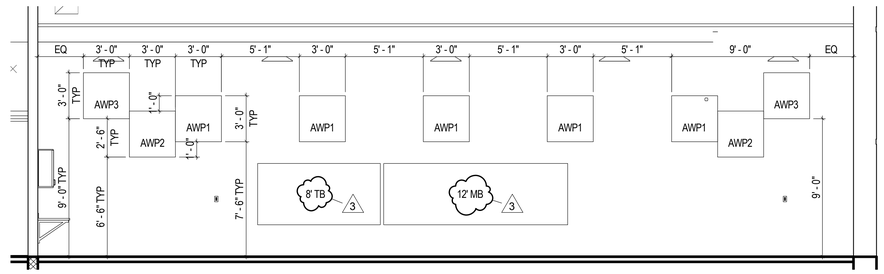

D4 K-5 MUSIC ELEVATION NORTH
1/4" = 1'-0"

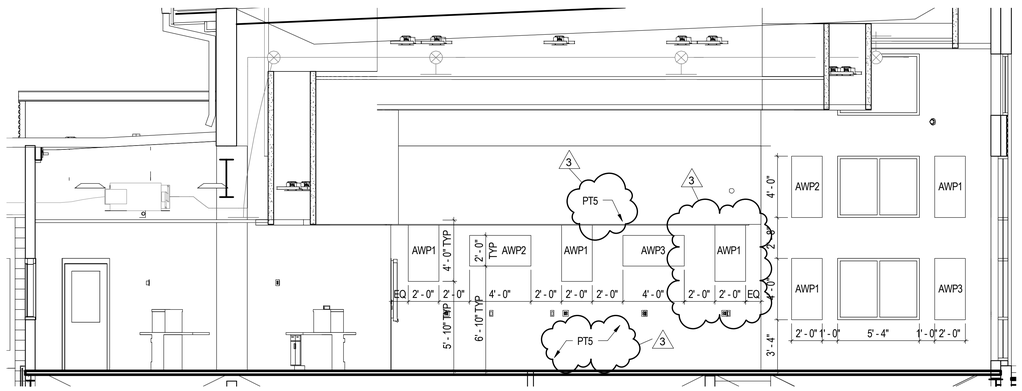

C1 MEDIA CENTER ELEVATION EAST
1/4" = 1'-0"

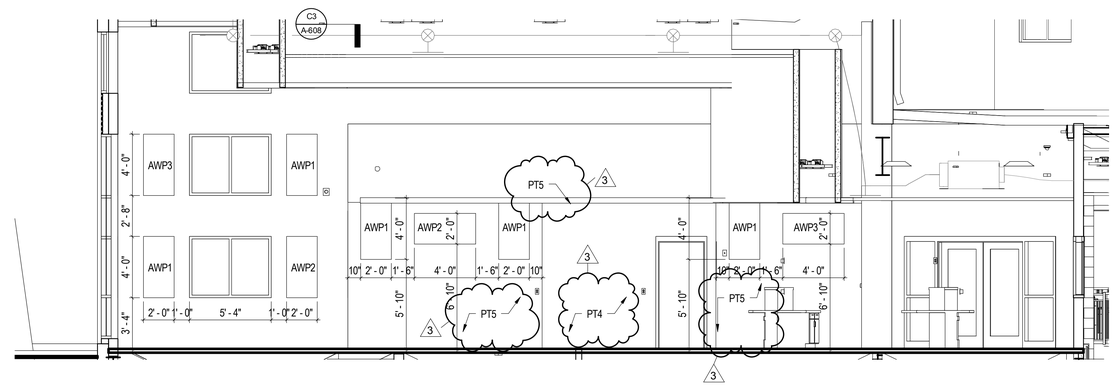

C4 MEDIA CENTER ELEVATION WEST
1/4" = 1'-0"

Received by SBBCC 3.10.2015

S.B. Ballard Construction Company

RRMM ARCHITECTS

WALLER TODD & SADLER ARCHITECTS

The Livas Group Architects, P.C.

MARK	DATE	BY	DESCRIPTION
2	03-03-2015	RRMM	ADDENDUM #2
3	03-09-2015	RRMM	ADDENDUM #3

REVISIONS

DATE	03-03-2015
PROJECT	1344-A
DESIGNED	LRS
DRAWN	RRMM
CHECKED	DRJ

COMMONWEALTH OF VIRGINIA
DUANE M. HARVER
Lic. No. 6310
03/03/15
ARCHITECT

PROJECT
NORFOLK PUBLIC SCHOOLS
NEW CAMPOSTELLA K-8 STEM SCHOOL
1106 CAMPOSTELLA ROAD
NORFOLK, VA

SBBCC PROJECT NUMBER: NPS-2014-315
VIRGINIA DEPARTMENT OF EDUCATION: 118-7740-100

DRAWING
INTERIOR ELEVATIONS

SHEET
A-808

C:\Users\ldevinger\Documents\1344-A CAMPOSTELLA K-8 - RRMM ARCH_ldevinger.rvt
3/9/2015 3:58:58 PM

SHEET KEYNOTES

48	STAGE PLATFORM
50	5" HIGH FLOOR TIERS
82	BY-PASSING STAGE CURTAINS (MAIN DRAPE): 2 - 19'-0" W X 12'-8" H
83	BY-PASSING STAGE CURTAINS (REAR CURTAINS) : 2 - 19'-0" W X 12'-8" H

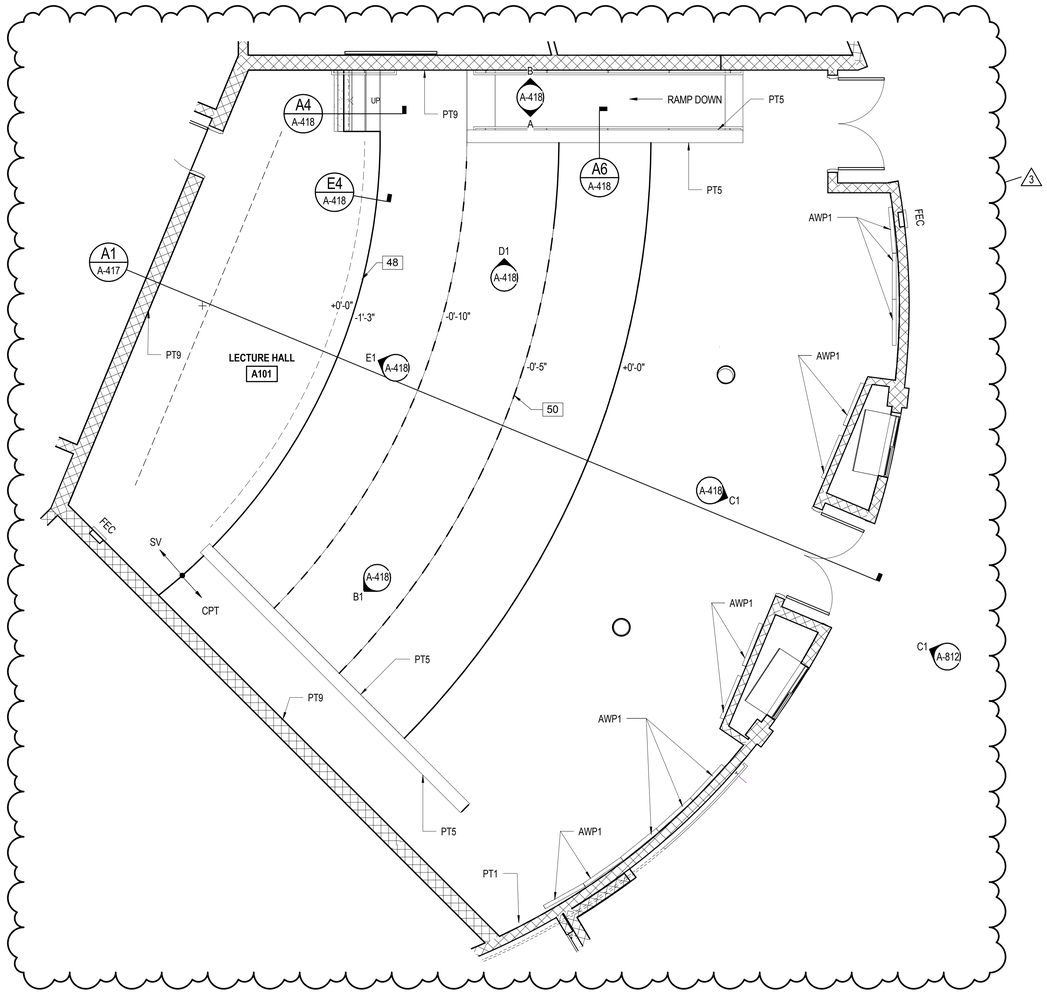

ENLARGED LECTURE HALL PLAN

1/4" = 1'-0"

Received by SBBCC 3.10.2015

S.B. Ballard Construction Company

RRMM ARCHITECTS

WALLER TODD & SADLER ARCHITECTS

The Livas Group Architects, P.C.

MARK	DATE	BY	DESCRIPTION
2	03-03-2015	WTS	ADDENDUM #2
3	03-09-2015	WTS	ADDENDUM #3

REVISIONS

DATE	03-03-2015
PROJECT	1344-A
DESIGNED	MSM
DRAWN	WTS
CHECKED	WWS

COMMONWEALTH OF VIRGINIA
DUANE M. HARVER
Lic. No. 6310
03/09/15
ARCHITECT

SBBCC PROJECT NUMBER: NPS-2014-315
VIRGINIA DEPARTMENT OF EDUCATION: 118-77-00-100

PROJECT
NORFOLK PUBLIC SCHOOLS
NEW CAMPOSTELLA K-8 STEM SCHOOL
1106 CAMPOSTELLA ROAD
NORFOLK, VA

DRAWING
ENLARGED LECTURE HALL PLAN

SHEET
A-809

C:\2015 Revit Projects\1344-A CAMPOSTELLA K-8 - ARCH_jpalerca.rvt

3/9/2015 9:13:50 PM

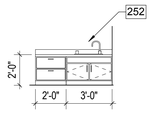

E1 A-101 ELEVATION 1/4" = 1'-0"

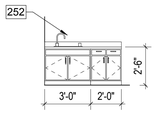

E2 A-101 ELEVATION 1/4" = 1'-0" A-102, A-121, A-122, A-132

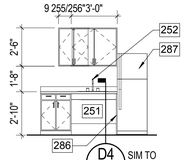

E3 A-101 ELEVATION 1/4" = 1'-0" A-131

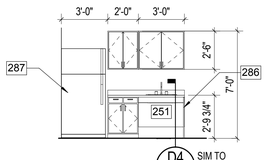

E4 A-131 ELEVATION 1/4" = 1'-0"

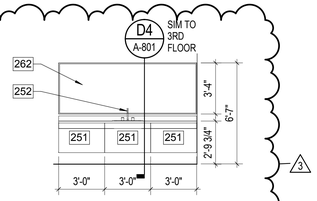

E5 A-102 ELEVATION 1/4" = 1'-0"

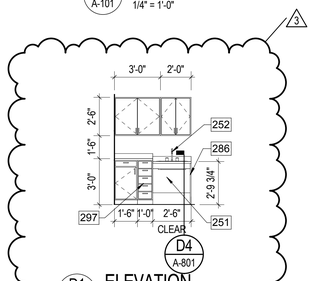

D1 A-103 ELEVATION 1/4" = 1'-0"

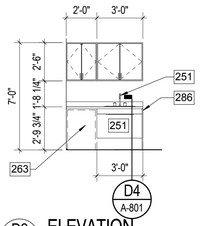

D2 A-103 ELEVATION 1/4" = 1'-0"

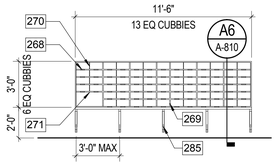

D4 A-103 ELEVATION 1/4" = 1'-0"

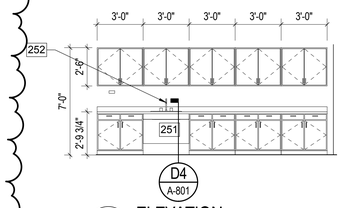

D5 A-103 ELEVATION 1/4" = 1'-0"

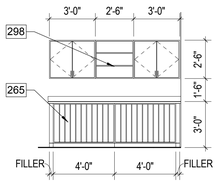

C1 A-102 ELEVATION 1/4" = 1'-0"

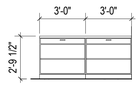

C2 A-122 ELEVATION 1/4" = 1'-0"

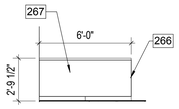

C3 A-122 ELEVATION 1/4" = 1'-0"

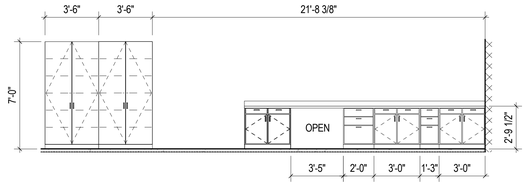

C4 A-122 ELEVATION 1/4" = 1'-0"

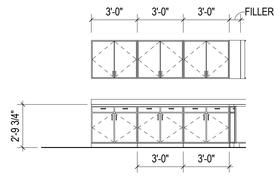

B1 A-123 ELEVATION 1/4" = 1'-0"

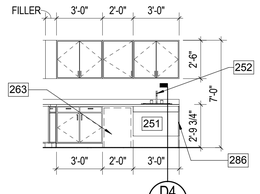

B2 A-123 ELEVATION 1/4" = 1'-0"

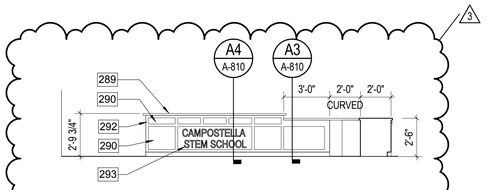

B3 A-103 ELEVATION 1/4" = 1'-0"

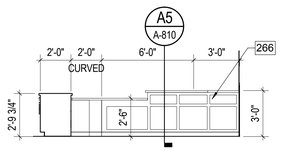

B4 A-103 ELEVATION 1/4" = 1'-0"

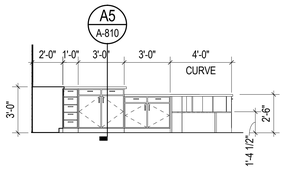

B5 A-103 ELEVATION 1/4" = 1'-0"

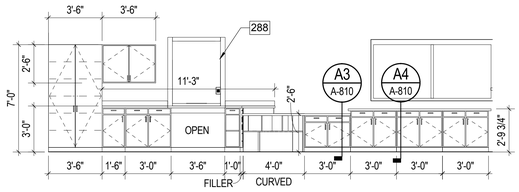

A1 A-103 ELEVATION 1/4" = 1'-0"

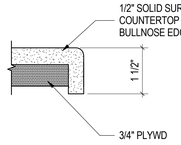

TYPICAL SOLID SURFACE COUNTERTOP EDGE DETAIL

6" = 1'-0"

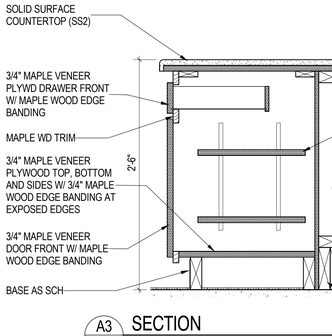

A3 A-810 SECTION 1 1/2" = 1'-0"

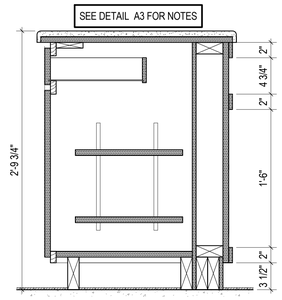

A4 A-810 SECTION 1 1/2" = 1'-0"

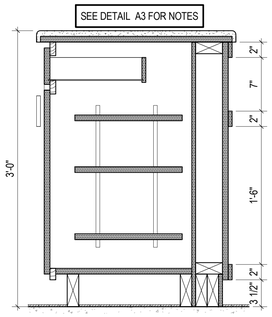

A5 A-810 SECTION 1 1/2" = 1'-0"

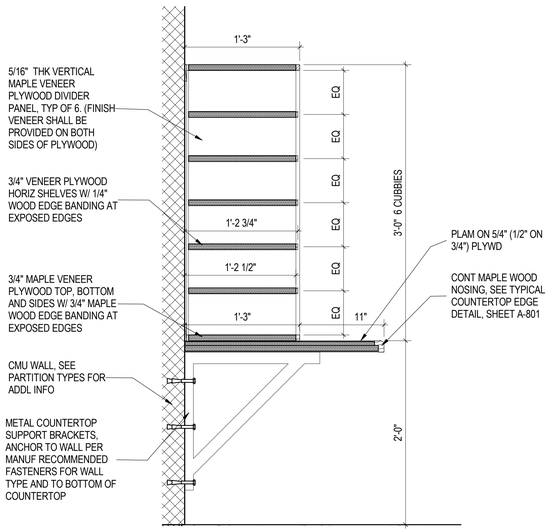

A6 A-810 SECTION 1 1/2" = 1'-0"

Received by SBBCC 3.10.2015

SHEET KEYNOTES

251	ADA ACCESSIBLE BASE CABINET UNIT
252	STAINLESS STEEL SINK, SEE PLUMB DWGS
262	40" X 108" MIRROR WITH METAL SURROUND
263	UNDERCOUNTER REFRIGERATOR (NIC)
265	24"D X 30"H VERTICAL STORAGE SLOTS AT 4"W MINIMUM
266	FINISHED WOOD VENEER FRONT PANEL
267	PLASTIC LAMINATE FACE
268	METAL LABEL INSERT, TYP
269	3/4" THK VERTICAL MAPLE VENEER PLYWOOD DIVIDER PANEL, TYP OF 6. (FINISH VENEER SHALL BE PROVIDED ON BOTH SIDES OF PLYWOOD)
270	5/16" THK VERTICAL MAPLE VENEER PLYWOOD DIVIDER PANEL, TYP OF 6. (FINISH VENEER SHALL BE PROVIDED ON BOTH SIDES OF PLYWOOD)
271	3/4" VENEER PLYWOOD HORIZ SHELVES W/ 1/4" WOOD EDGE BANDING AT EXPOSED EDGES
285	METAL BRACKETS AT 36" OC MAX. FASTENERS PER MANUF. REQUIREMENTS FOR WALL TYPE
286	FINISHED END PANEL
287	REFRIGERATOR (NIC)
288	SECURITY WINDOW, SEE WINDOW TYPES
289	SOLID SURFACE COUNTERTOP (SS2)
290	PLAM PANEL (PLAM 7)
292	PLAM 6
293	5" HIGH LETTER, ROUT OUT OF DOUBLE LAYER PLASTIC LAMINATE. LETTER STYLE: ARIAL NARROW
297	5 DRAWER BASE CABINET
298	OPEN FACED WALL CABINET W/ ADJUSTABLE SHELVES

S.B. Ballard Construction Company

RRMM ARCHITECTS

WALLER TODD & SADLER ARCHITECTS

The Livas Group Architects, P.C.

MARK	DATE	BY	DESCRIPTION
2	03-03-2015	WTS	ADDENDUM #2
1	03-09-2015	WTS	ADDENDUM #3

REVISIONS

DATE	03-03-2015
PROJECT	1344-A
DESIGNED	MSM
DRAWN	WTS
CHECKED	WWS

COMMONWEALTH OF VIRGINIA
C. DUANE M. HARVER
Lic. No. 6310
03/09/15
ARCHITECT

SBBCC PROJECT NUMBER: NPS-2014-315
VIRGINIA DEPARTMENT OF EDUCATION: 118-77-00-100

PROJECT
NORFOLK PUBLIC SCHOOLS
NEW CAMPOSTELLA K-8 STEM SCHOOL
1100 CAMPOSTELLA ROAD
NORFOLK, VA

DRAWING
CASEWORK ELEVATIONS AND DETAILS

SHEET
A-810

C:\2015 Revit Projects\1344-A CAMPOSTELLA K-8 - ARCH_jleacox.rvt

3/9/2015 9:14:16 PM

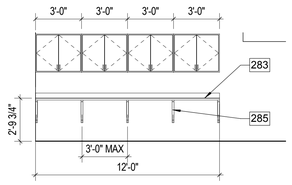

E1 ELEVATION
A-104 1/4" = 1'-0"

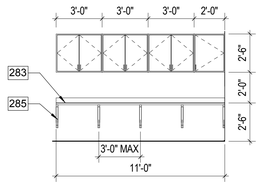

E2 ELEVATION
A-104 1/4" = 1'-0"

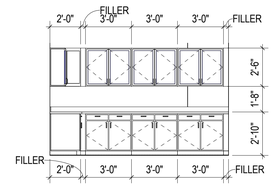

E3 ELEVATION
A-121 1/4" = 1'-0"

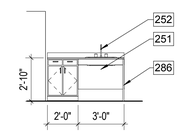

E4 ELEVATION
A-103 1/4" = 1'-0"

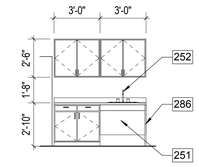

E5 ELEVATION
A-121 1/4" = 1'-0"

3

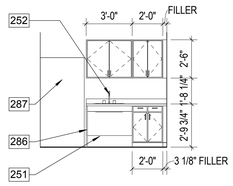

D1 ELEVATION
A-103 1/4" = 1'-0"

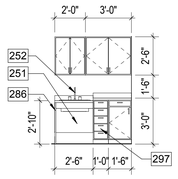

D2 ELEVATION
A-103 1/4" = 1'-0"

3

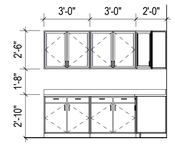

D3 ELEVATION
A-121 1/4" = 1'-0"

SHEET KEYNOTES

251	ADA ACCESSIBLE BASE CABINET UNIT
252	STAINLESS STEEL SINK, SEE PLUMB DWGS
283	PLAM ON PLYWD COUNTERTOP, SEE DETAILS ON SHEET A-511
285	METAL BRACKETS AT 36" OC MAX. FASTENERS PER MANUF. REQUIREMENTS FOR WALL TYPE
286	FINISHED END PANEL
287	REFRIGERATOR (NIC)
297	5 DRAWER BASE CABINET

3

S.B. Ballard Construction Company

RRMM ARCHITECTS

WALLER TODD & SADLER ARCHITECTS

The Livas Group Architects, P.C.

MARK	DATE	BY	DESCRIPTION
2	03-03-2015	WTS	ADDENDUM #2
1	03-09-2015	WTS	ADDENDUM #3

REVISIONS

DATE	03-03-2015
PROJECT	1344-A
DESIGNED	MSM
DRAWN	WTS
CHECKED	WWS

COMMONWEALTH OF VIRGINIA
DUANE M. HARVER
Lic. No. 6310
03/09/15
ARCHITECT

PROJECT
NORFOLK PUBLIC SCHOOLS
NEW CAMPOSTELLA K-8 STEM SCHOOL
1106 CAMPOSTELLA ROAD
NORFOLK, VA

SBBCC PROJECT NUMBER: NPS-2014-315
VIRGINIA DEPARTMENT OF EDUCATION: 118-77-001-100

DRAWING
CASEWORK ELEVATIONS AND DETAILS

SHEET
A-811

Received by SBBCC 3.10.2015

C:\2015 Revit Projects\1344-A CAMPOSTELLA K-8 - ARCH_jlpierce.rvt

3/9/2015 9:14:26 PM

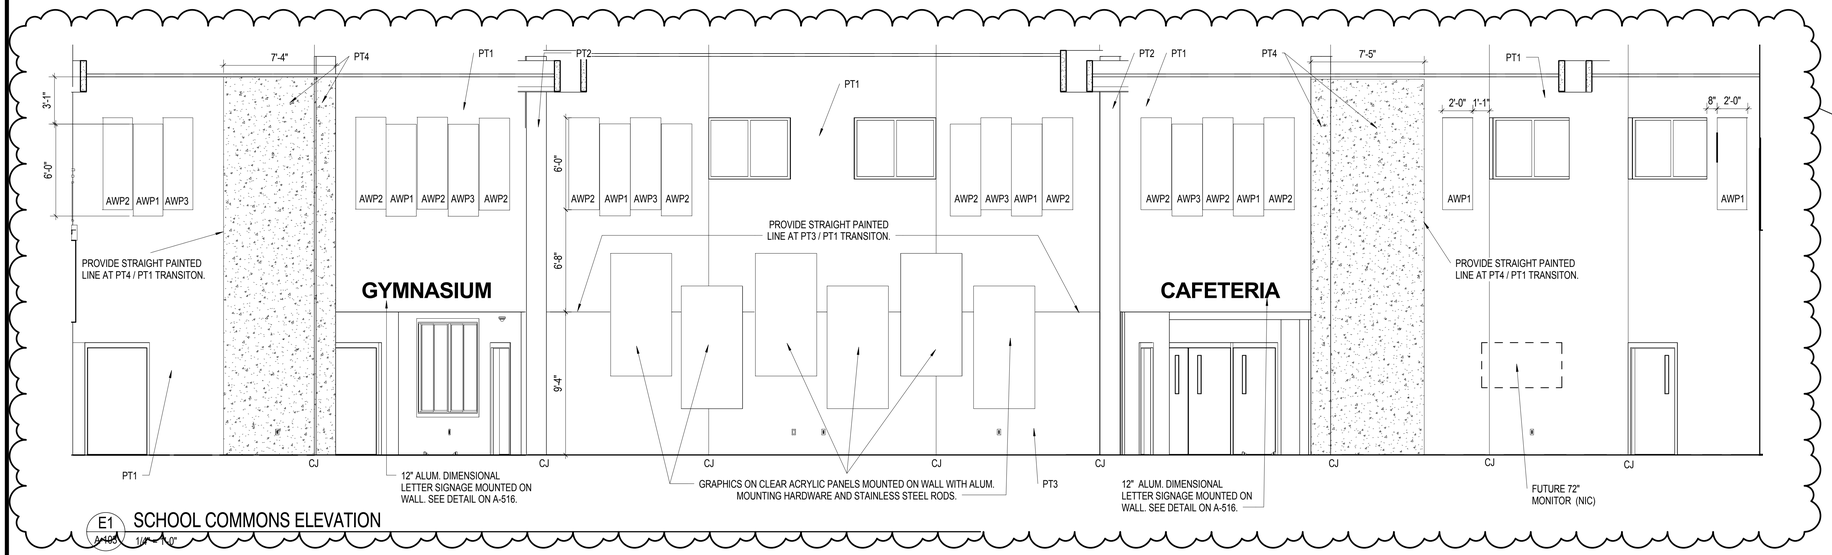

E1 A-103 SCHOOL COMMONS ELEVATION
1/4" = 1'-0"

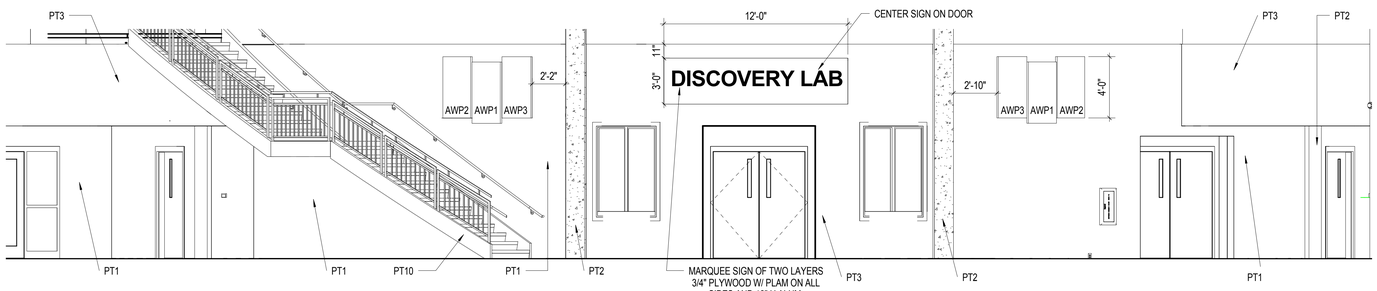

C1 A-103 COMMONS ELEVATION - LECTURE HALL
1/4" = 1'-0"

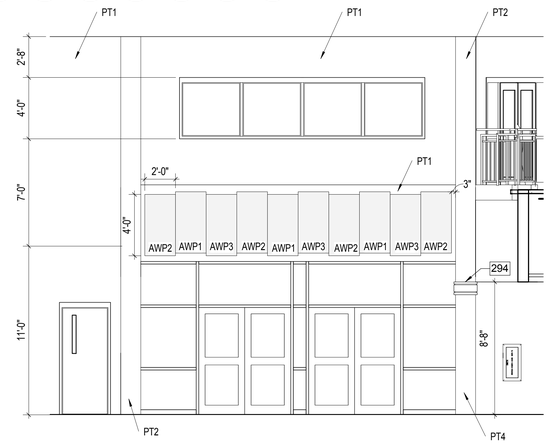

C5 A-103 ELEVATION LOBBY - ENTRANCE
1/4" = 1'-0"

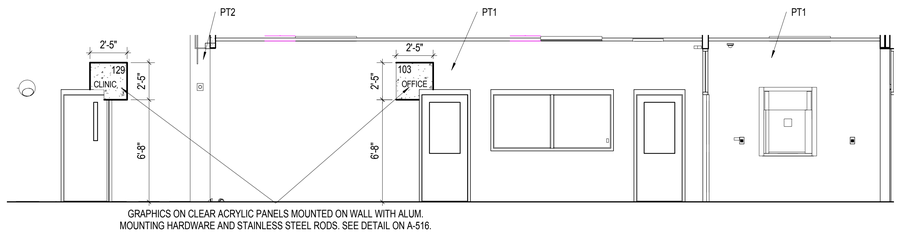

B1 LOBBY ELEVATION
1/4" = 1'-0"

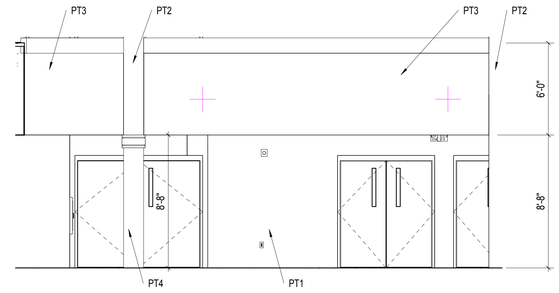

B5 A-103 INTERIOR ELEVATION
1/4" = 1'-0"

Received by SBBCC 3.10.2015

S.B. Ballard Construction Company
RRMM ARCHITECTS
WALLER TODD & SADLER ARCHITECTS
The Livas Group Architects, P.C.

MARK	DATE	BY	DESCRIPTION
2	03-03-2015	WTS	ADDENDUM #2
3	03-09-2015	WTS	ADDENDUM #3

REVISIONS

DATE	03-03-2015
PROJECT	1344-A
DESIGNED	MSM
DRAWN	WTS
CHECKED	WWS

COMMONWEALTH OF VIRGINIA
DUANE M. HARVER
Lic. No. 6310
03/09/15
ARCHITECT

PROJECT
NORFOLK PUBLIC SCHOOLS
NEW CAMPOSTELLA K-8 STEM SCHOOL
1106 CAMPOSTELLA ROAD
NORFOLK, VA

SBBCC PROJECT NUMBER: NPS-2014-315
VIRGINIA DEPARTMENT OF EDUCATION: 118-17-00-100

DRAWING
INTERIOR ELEVATIONS - COMMONS

SHEET
A-812

C:\2015 Revit Projects\1344-A CAMPOSTELLA K-8 - ARCH_bplerice.rvt
3/9/2015 9:14:34 PM

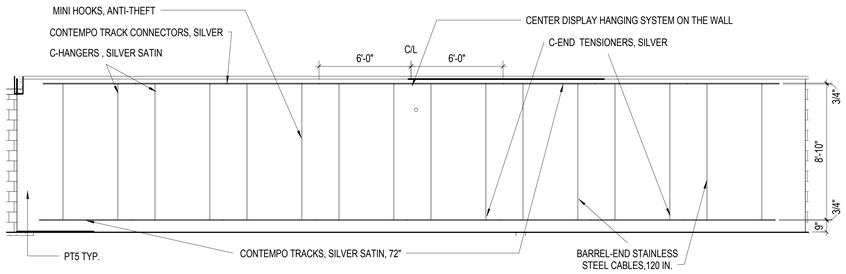

E1
A-121

ELEVATION AT CORRIDOR A201

1/4" = 1'-0"

Received by SBBCC 3.10.2015

S.B. Ballard
Construction Company

RRMM ARCHITECTS

WALLER TODD & SADLER ARCHITECTS

The Livas Group
Architects, P.C.

MARK	DATE	BY	DESCRIPTION
2	03-03-2015	WTS	ADDENDUM #2
1	03-09-2015	WTS	ADDENDUM #3

REVISIONS

DATE	03-03-2015
PROJECT	1344-A
DESIGNED	MSM
DRAWN	WTS
CHECKED	WWS

COMMONWEALTH OF VIRGINIA
DUANE M. HARVER
Lic. No. 6310
03/09/15
ARCHITECT

PROJECT
NORFOLK PUBLIC SCHOOLS
NEW CAMPOSTELLA K-8 STEM SCHOOL
1106 CAMPOSTELLA ROAD
NORFOLK, VA

SBBCC PROJECT NUMBER: NPS-2014-315
VIRGINIA DEPARTMENT OF EDUCATION: 118-77-001-100

DRAWING
MISCELLANEOUS INTERIOR ELEVATIONS AND DETAILS

SHEET
A-813

C:\2015 Revit Projects\1344-A CAMPOSTELLA K-8 - ARCH_jlpierce.rvt
3/9/2015 9:14:36 PM