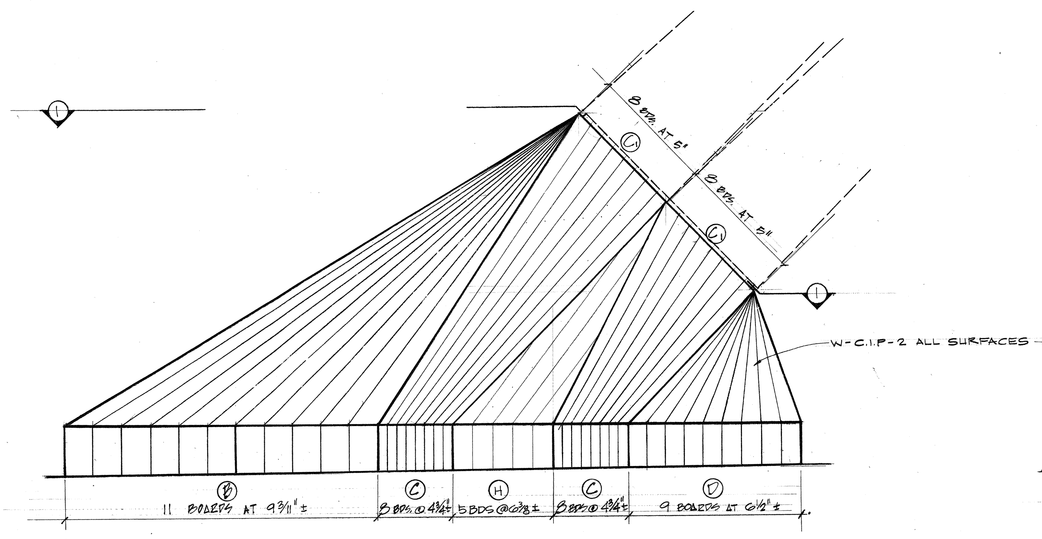


SIDE ELEVATION 1/2"=1'-0"

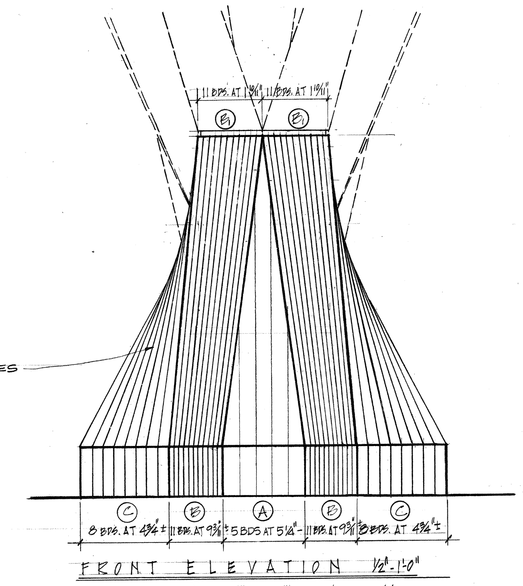


FRONT ELEVATION 1/2"=1'-0"

| LEGEND FOR BOARD WIDTH FORMING | | | |
|---|---|---|---|
| SURFACE | NO. OF BOARDS | WIDTH OF BOARDS | REMARKS |
| A | 5 | 5 1/4" ± | NO BUTT JOINTS |
| B - B1 | 11 | 11 9/16" ± TO 9 3/16" | NO BUTT JOINTS |
| C - C1 | 8 | 4 3/4" ± TO 8" ± | NO BUTT JOINTS |
| C1 - C2 | 8 | 5" ± TO 8 1/2" ± | AT RANDOM STAGGERED JTS. |
| D - D1 | 9 | 6 1/2" ± TO 2 1/3" ± | NO BUTT JOINTS |
| E | 3 | 6 5/8" ± | AT RANDOM STAGGERED JTS |
| F | 8 | 7 1/16" ± | SAME |
| G | 4 | 7 1/2" ± | SAME |
| H | 5 | 6 5/8" ± | NO BUTT JOINTS |
| I | 3 | 8 2/3" | SAME |
| J | 3 | 7" | SAME |

GENERAL NOTES

1. FOR EXACT DIMENSIONS - SEE STRUCT. DWGS.
2. FORMS TO BE CONSTRUCTED OF ROUGH SAWN STRAIGHT GRAIN FIR BOARDS AS SHOWN
3. ALL 1/2" JOINTS TO BE SEALED WITH WHITE POLYSULPHIDE SEALANT

## CONCRETE FINISH LEGEND

COLOR: W - WHITE
G - GRAY

TYPE OF PLACEMENT:
P.C. - PRECAST
C.I.P. - CAST IN PLACE

FINISH:
1. ROUGH FORM
2. ARCHITECTURAL ROUGH BOARD FORM
3. FLUTED BROKEN FACE
4. RUBBED GROUT CLEAN FINISH
5. LIGHT SAND BLAST

EXAMPLE:
W-P.C-1 — TYPE OF PLACEMENT - PRECAST; ROUGH FORM FINISH; COLOR - WHITE

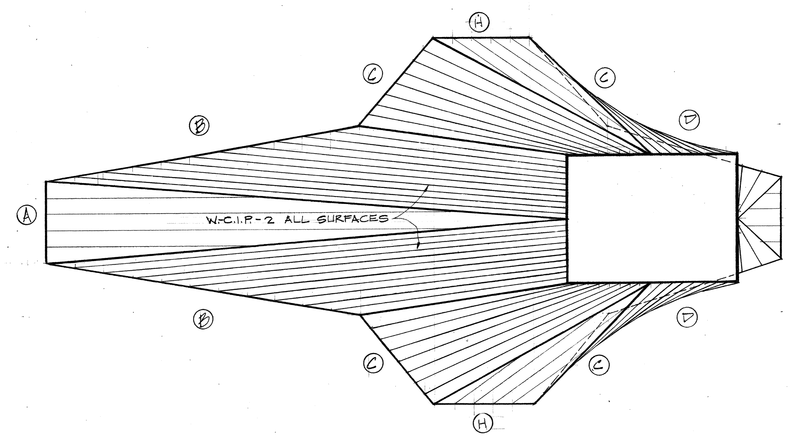


SECTION 1 1/2"=1'-0"

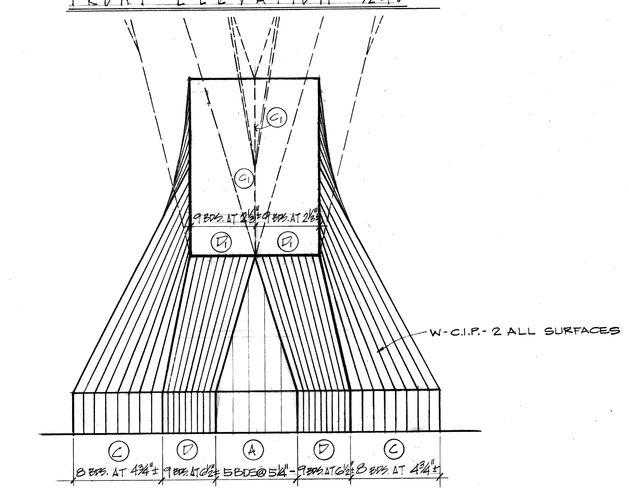


BACK ELEVATION 1/2"=1'-0"

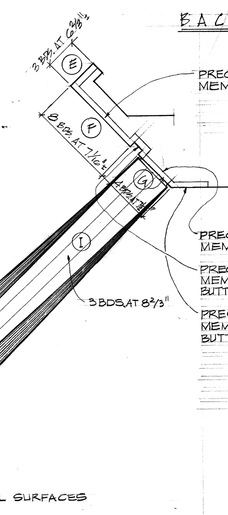


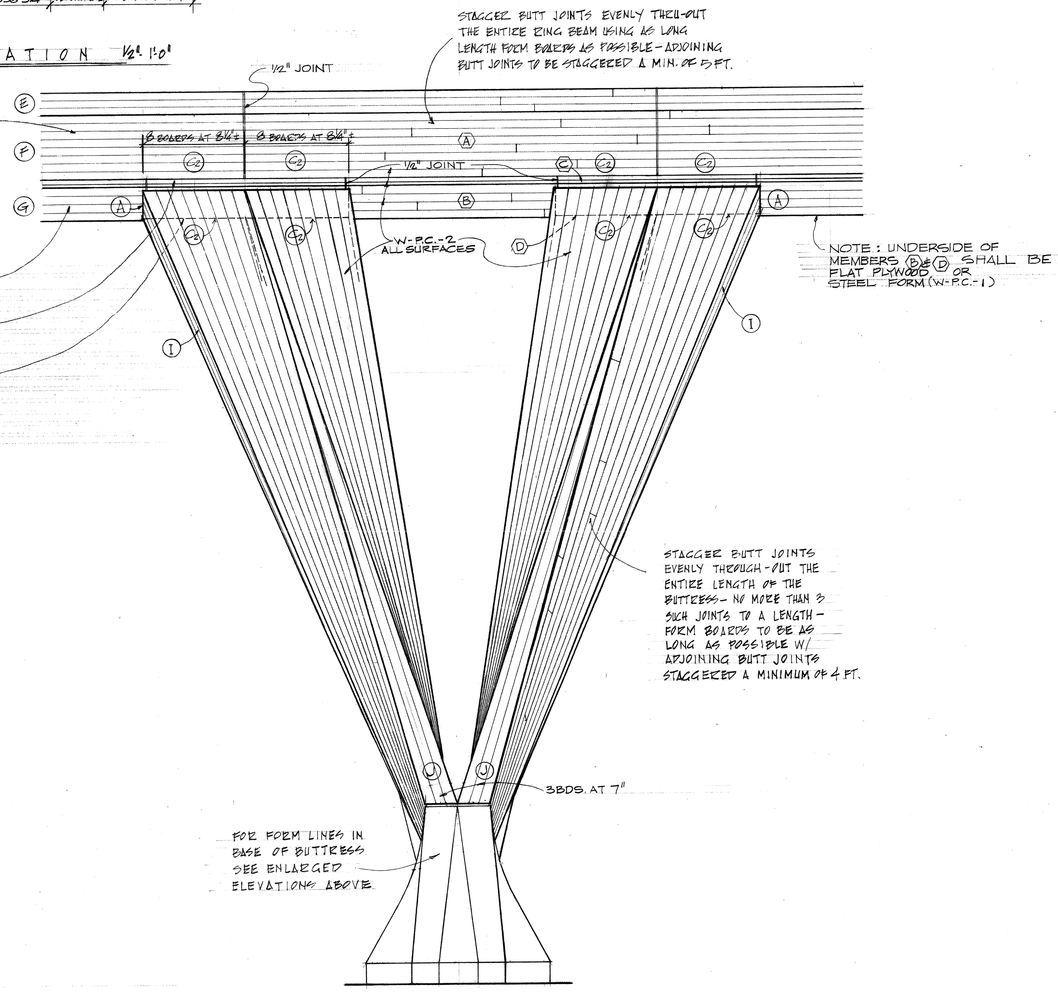


DEVELOPED FRONT ELEVATION 1/4"=1'-0"

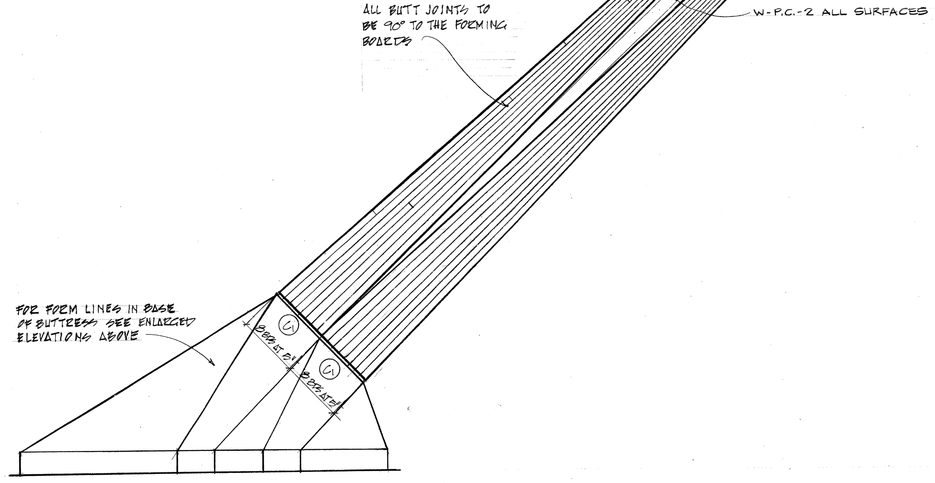


SIDE ELEVATION 1/4"=1'-0"

SHEET NUMBER INDICATIONS

Letter indicates the trade set as follows:

| | | | |
|---|---|---|---|
| A. | Architectural | SPR. | Sprinkler |
| S. | Structural | H. | Heating, Ventilating and A.C. |
| E. | Electrical | G. | Graphics |
| P. | Plumbing | L. | Landscaping |

Numbers indicate the portion of the project as follows:
0-99 Site Work
100-199 Convention Facility
200-299 Exhibition Facility
300-399 Parking Facility
400-499 Theatre Facility

Example: Sheet S-300 Structural of Parking Facility.

SECTION and DETAIL INDICATIONS

First number indicates section or detail number on sheet.
Second number indicates sheet number, letter indicates trade set.
Example: 12-A 15 Detail 12 on Sheet 15 in the Architectural Set.

REVISIONS

| NO. | DATE | DESCRIPTION |
|---|---|---|
| 1 | 10/8/68 | INCORPORATED ADDENDA 1 THRU 5 |


WILLIAMS AND TAZEWELL & ASSOCIATES
ARCHITECTS A.I.A.
710 W. 21st STREET
NORFOLK, VIRGINIA

PIER LUIGI NERVI
ANTONIO NERVI
CONSULTANTS
ROME, ITALY

FRAIOLI-BLUM-YESSELMAN
STRUCTURAL CONSULTANTS
NORFOLK, VIRGINIA

EBNER-SCHMIDT ASSOCIATES
MECHANICAL-ELECTRICAL CONSULTANTS
NEW YORK CITY

SASAKI, DAWSON & DEMAY ASSOC. INC.
LANDSCAPE ARCHITECTS
WATERTOWN, MASS.

BOLT, BERANEK, AND NEWMAN
THEATRE AND ACOUSTICAL CONSULTANTS
NEW YORK CITY

RALPH H. BURKE INC.
PARKING CONSULTANTS
CHICAGO, ILLINOIS


# CULTURAL AND CONVENTION CENTER CITY OF NORFOLK VIRGINIA

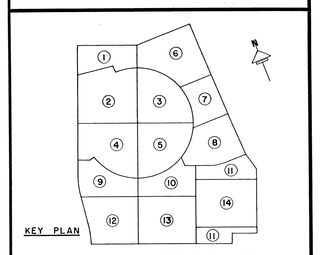


KEY PLAN NUMBERS REFER GENERALLY TO FACILITIES AS FOLLOWS:
1-5 Convention Facility
6-8 Exhibition Facility
9-13 Parking Facility
14 Theatre Facility

SHEET TITLE
## BUTTRESS ELEVATIONS

| JOB NO. | DRAWING NO. |
|---|---|
| 1166 | A-123 |
| SCALE: AS NOTED | |
| DATE: 8-1-68 | |