NOTES

1. REPEAT GENERAL NOTES ON SHT. Nº A-118

2.

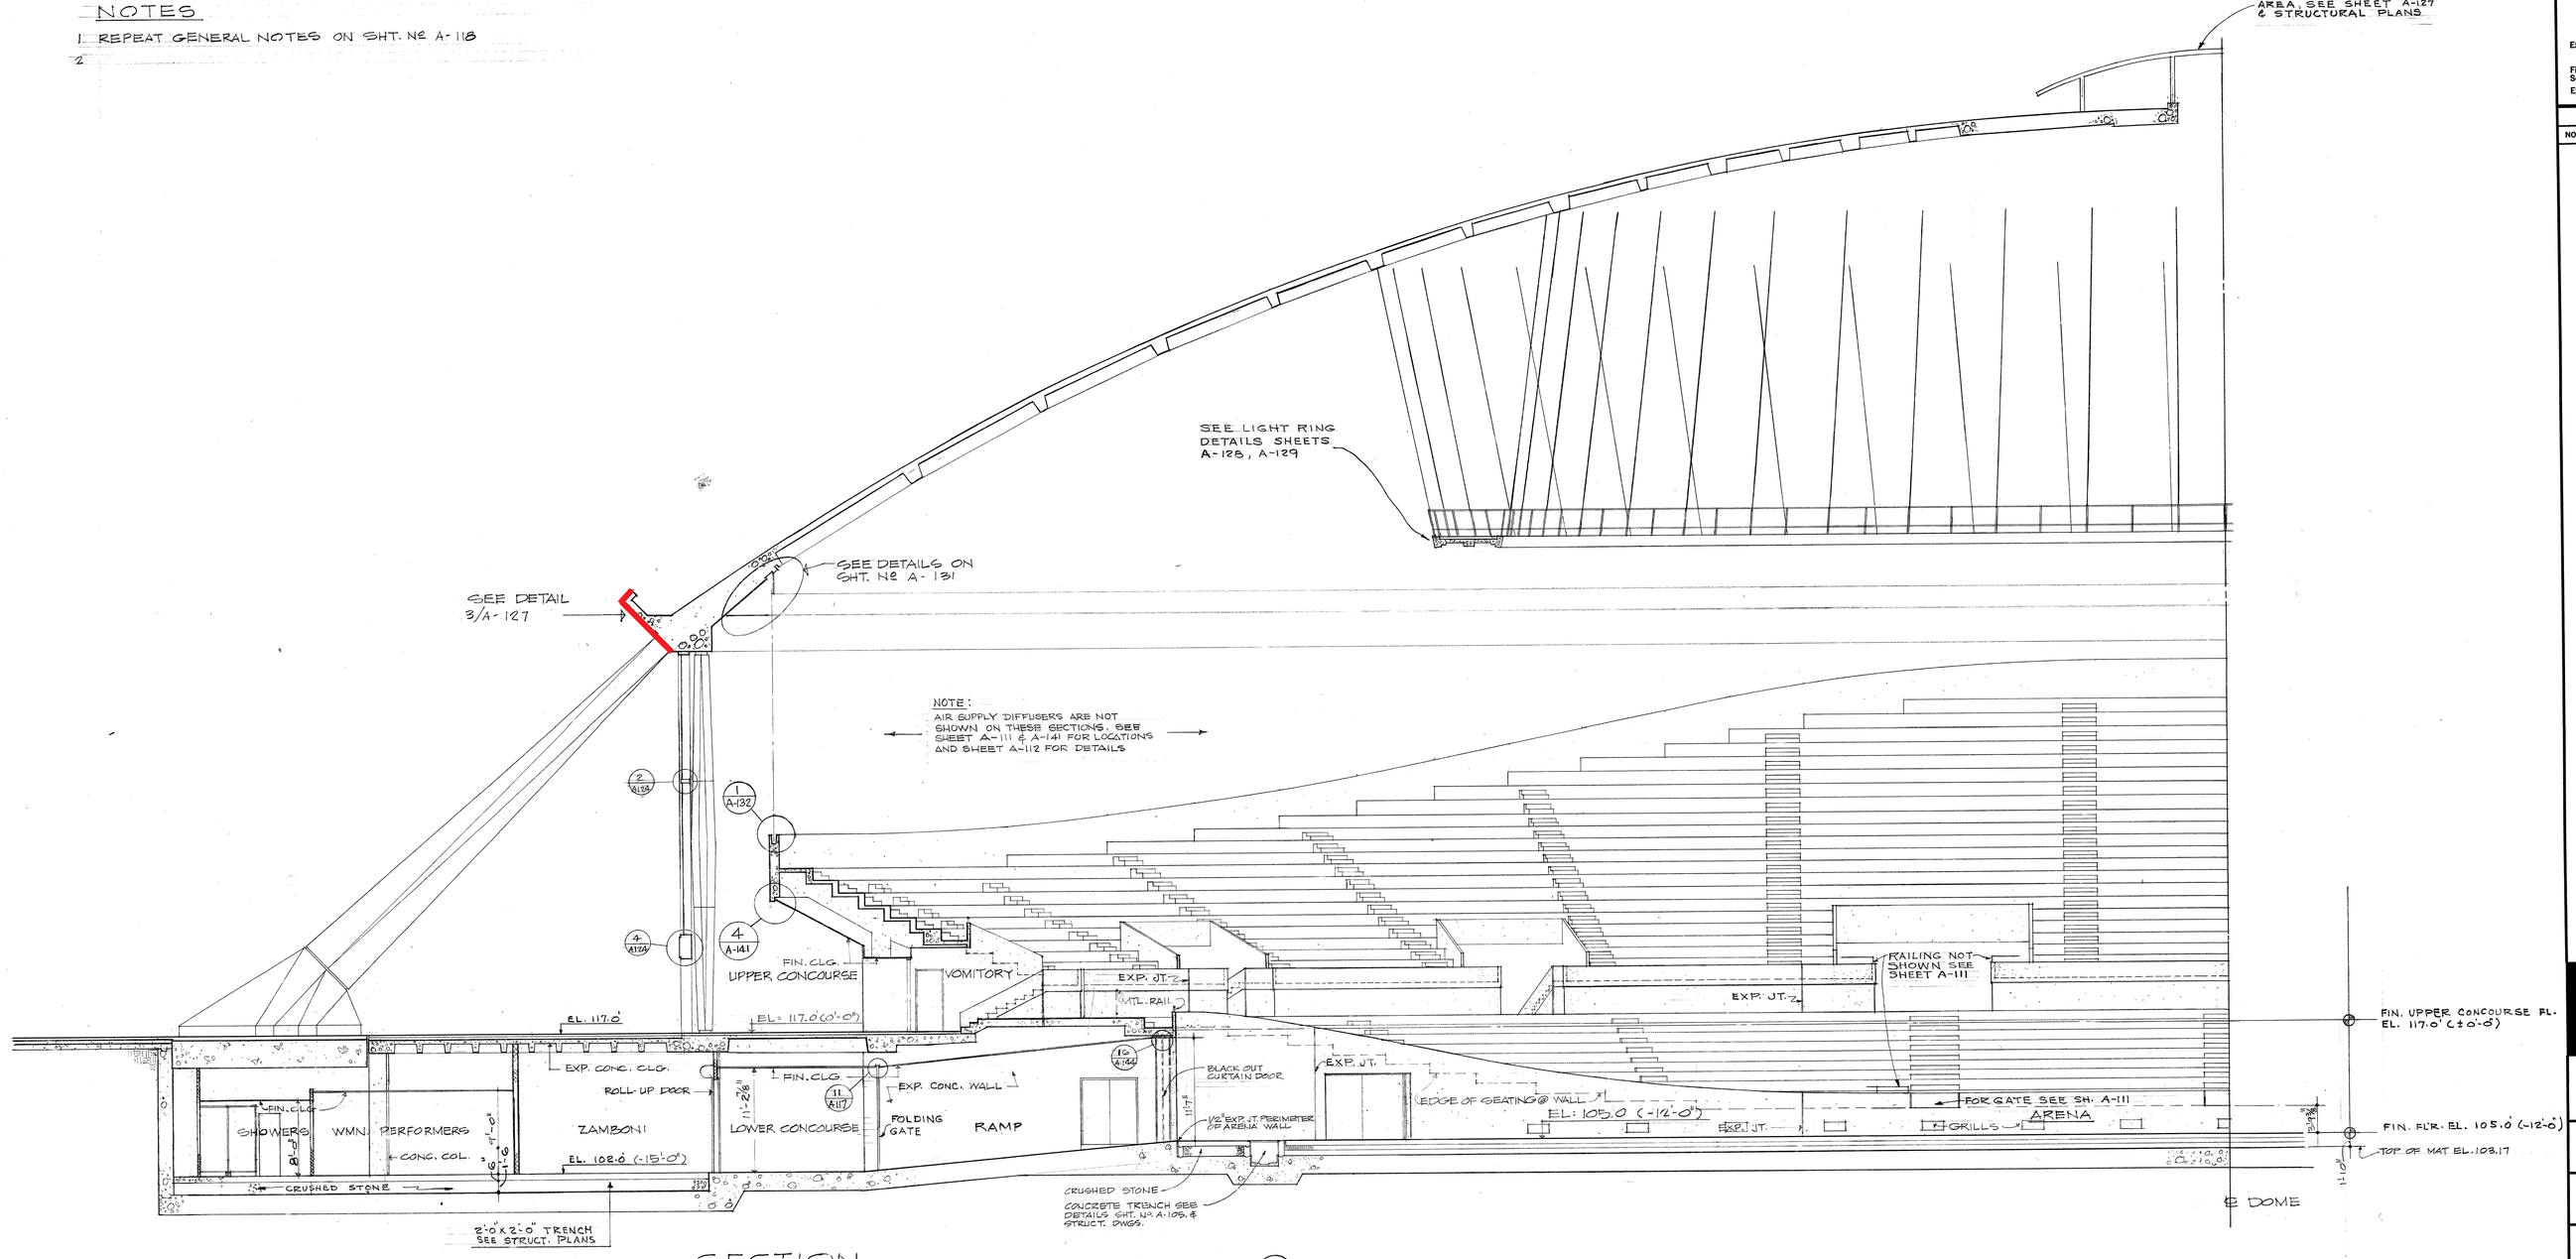

SECTION (A)

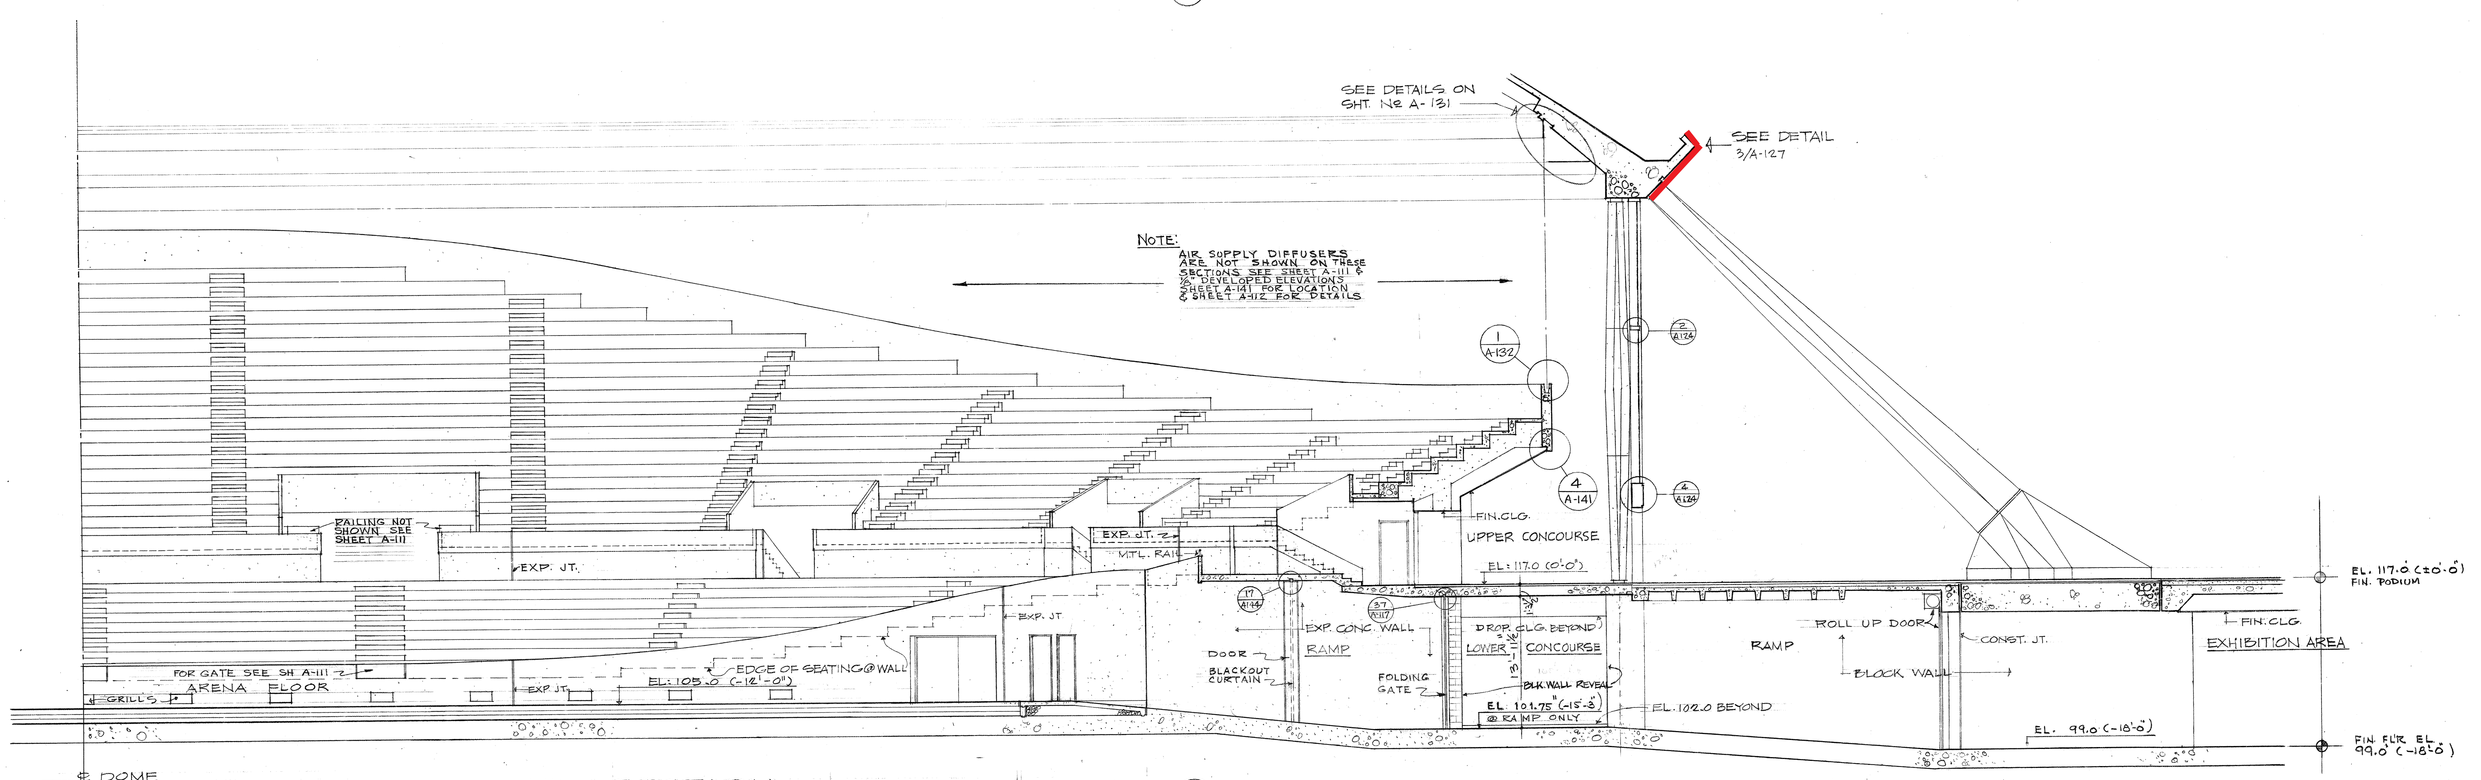

SECTION (B)

SHEET NUMBER INDICATIONS

Letter indicates the trade set as follows:

A.	Architectural	SPR.	Sprinkler
S.	Structural	H.	Heating, Ventilating and A.C.
E.	Electrical	G.	Graphics
P.	Plumbing	L.	Landscaping

Numbers indicate the portion of the project as follows:

0-99 Site Work
100-199 Convention Facility
200-299 Exhibition Facility
300-399 Parking Facility
400-499 Theatre Facility

Example: Sheet S-300 Structural of Parking Facility.

SECTION and DETAIL INDICATIONS

First number indicates section or detail number on sheet.
Second number indicates sheet number, letter indicates trade set.
Example: 12-A 15 Detail 12 on Sheet 15 in the Architectural Set.

REVISIONS

NO.	DATE	DESCRIPTION

WILLIAMS AND TAZEWELL & ASSOCIATES
ARCHITECTS A.I.A.
710 W. 21st STREET
NORFOLK, VIRGINIA

PIER LUIGI NERVI
ANTONIO NERVI
CONSULTANTS
ROME, ITALY

FRAIOLI-BLUM-YESSELMAN
STRUCTURAL CONSULTANTS
NORFOLK, VIRGINIA

EBNER-SCHMIDT ASSOCIATES
MECHANICAL-ELECTRICAL CONSULTANTS
NEW YORK CITY

SASAKI, DAWSON & DEMAY ASSOC. INC.
LANDSCAPE ARCHITECTS
WATERTOWN, MASS.

BOLT, BERANEK, AND NEWMAN
THEATRE AND ACOUSTICAL CONSULTANTS
NEW YORK CITY

RALPH H. BURKE INC.
PARKING CONSULTANTS
CHICAGO, ILLINOIS

CULTURAL AND CONVENTION CENTER CITY OF NORFOLK VIRGINIA

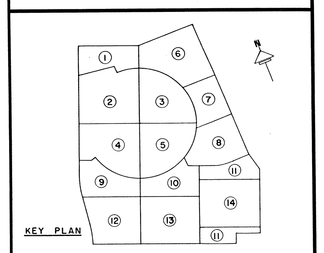

KEY PLAN NUMBERS REFER GENERALLY TO FACILITIES AS FOLLOWS:
1-5 Convention Facility
6-8 Exhibition Facility
9-13 Parking Facility
14 Theatre Facility

SHEET TITLE

BUILDING SECTIONS

JOB NO.	DRAWING NO.
1166	A-119
SCALE 1/8"=1'-0"	
DATE 3-1-68	